

ALL DIMENSIONS SHALL BE CHECKED ON SITE PRIOR TO COMMENCING THE WORKS AND ERRORS AND OMISSIONS TO BE REPORTED QUINTESSENCE SMD

ALL WORKS SHALL CONFORM TO THE CURRENT EDITION OF THE BUILDING REGULATIONS AND OTHER STATUTORY REQUIREMENTS. ALL MATERIALS AND WORKMANSHIP SHALL CONFORM WITH THE RELEVANT BRITISH STANDARD SPECIFICATIONS AND CODES OF PRACTICE

ALL DIMENSIONS ARE IN mm UNLESS OTHERWISE STATED


THIS DRAWING IS COPYRIGHT

IF THIS DRAWING FORMS PART OF AN APPLICATION FOR PLANNING PERMISSION OR BUILDING CONTROL ON BEHALF OF THE APPLICANT, THE APPLICANT SHALL BE RESPONSIBLE FOR THE ACCURACY OF THE INFORMATION PROVIDED HEREON AND SHALL NOT BE RESPONSIBLE FOR THE INFORMATION WITHOUT THE EXPRESS PERMISSION OF QUINTESSENCE SMD.

THIS DRAWING MAY INCORPORATE INFORMATION FROM OTHER PROFESSIONS. QUINTESSENCE SMD CANNOT ACCEPT RESPONSIBILITY FOR THE INTEGRITY AND ACCURACY OF SUCH INFORMATION. ANY CLARIFICATION AND/OR ADDITIONS THAT ARE SOUGHT FROM THE RELEVANT PROFESSION OR THEIR APPOINTED REPRESENTATIVE AS LISTED BELOW

LIST OF INFORMANTS:-

EXISTING GROUND FLOOR PLAN AT ENTRANCE LEVEL

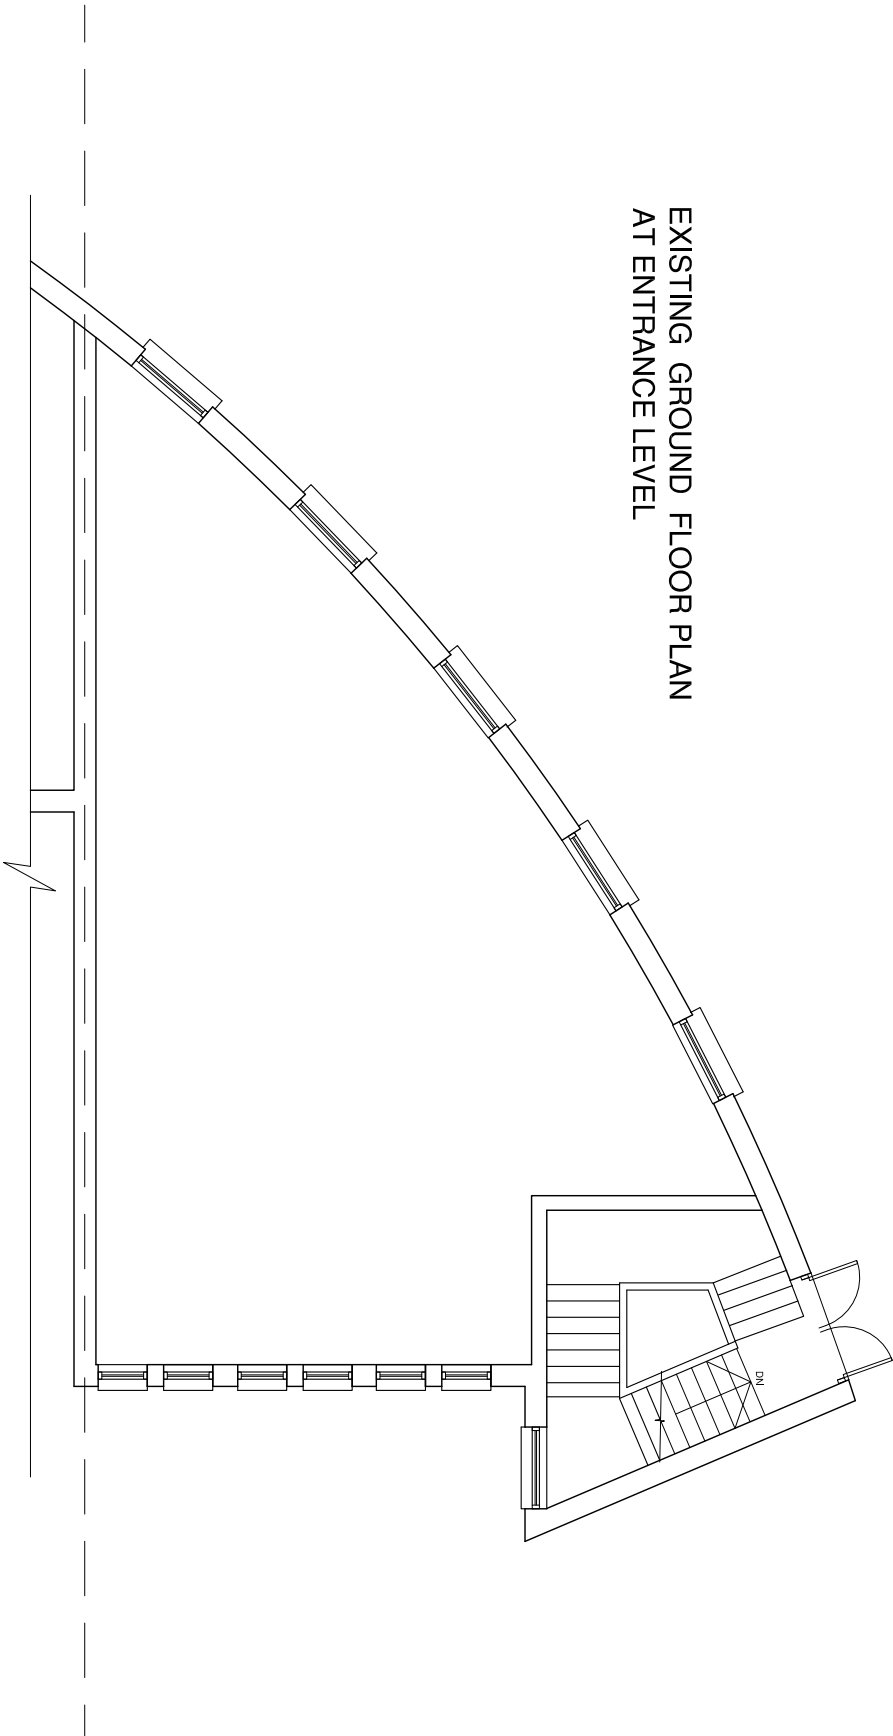

Revision	Description	Date
01	ISSUED FOR PERMIT	
CLIENT: RICHMOND LODGE CONSTRUCTION LTD		
SMD: QUINTESSENCE SMD		
DRAWN BY: J. SMITH		
CHKD BY: J. SMITH		
PROJECT NO: 32 MARKET PARADE		
DRAWN AT: 1/20/2015		
TITLE: EXISTING GROUND FLOOR PLANS		
AT ENTRANCE LEVEL		
PLANNING PERMISSION		
DATE: 28/04/2015	SCALE: 1:50 @ A3	
ICB NO: 222		
QUINTESSENCE SMD		
128 LOWER ADESCOMBE ROAD		
CHOTTON SUMMIT CHD 64E		
14, 16th, 18th, 20th		
DWG NO: 1614P/222/ 12		