



External Image 01 (Proposed) NTS




External Image 02 (Proposed) NTS



External Image 03 (Proposed) NTS




SOUTH ELEVATION (Proposed) 1:100

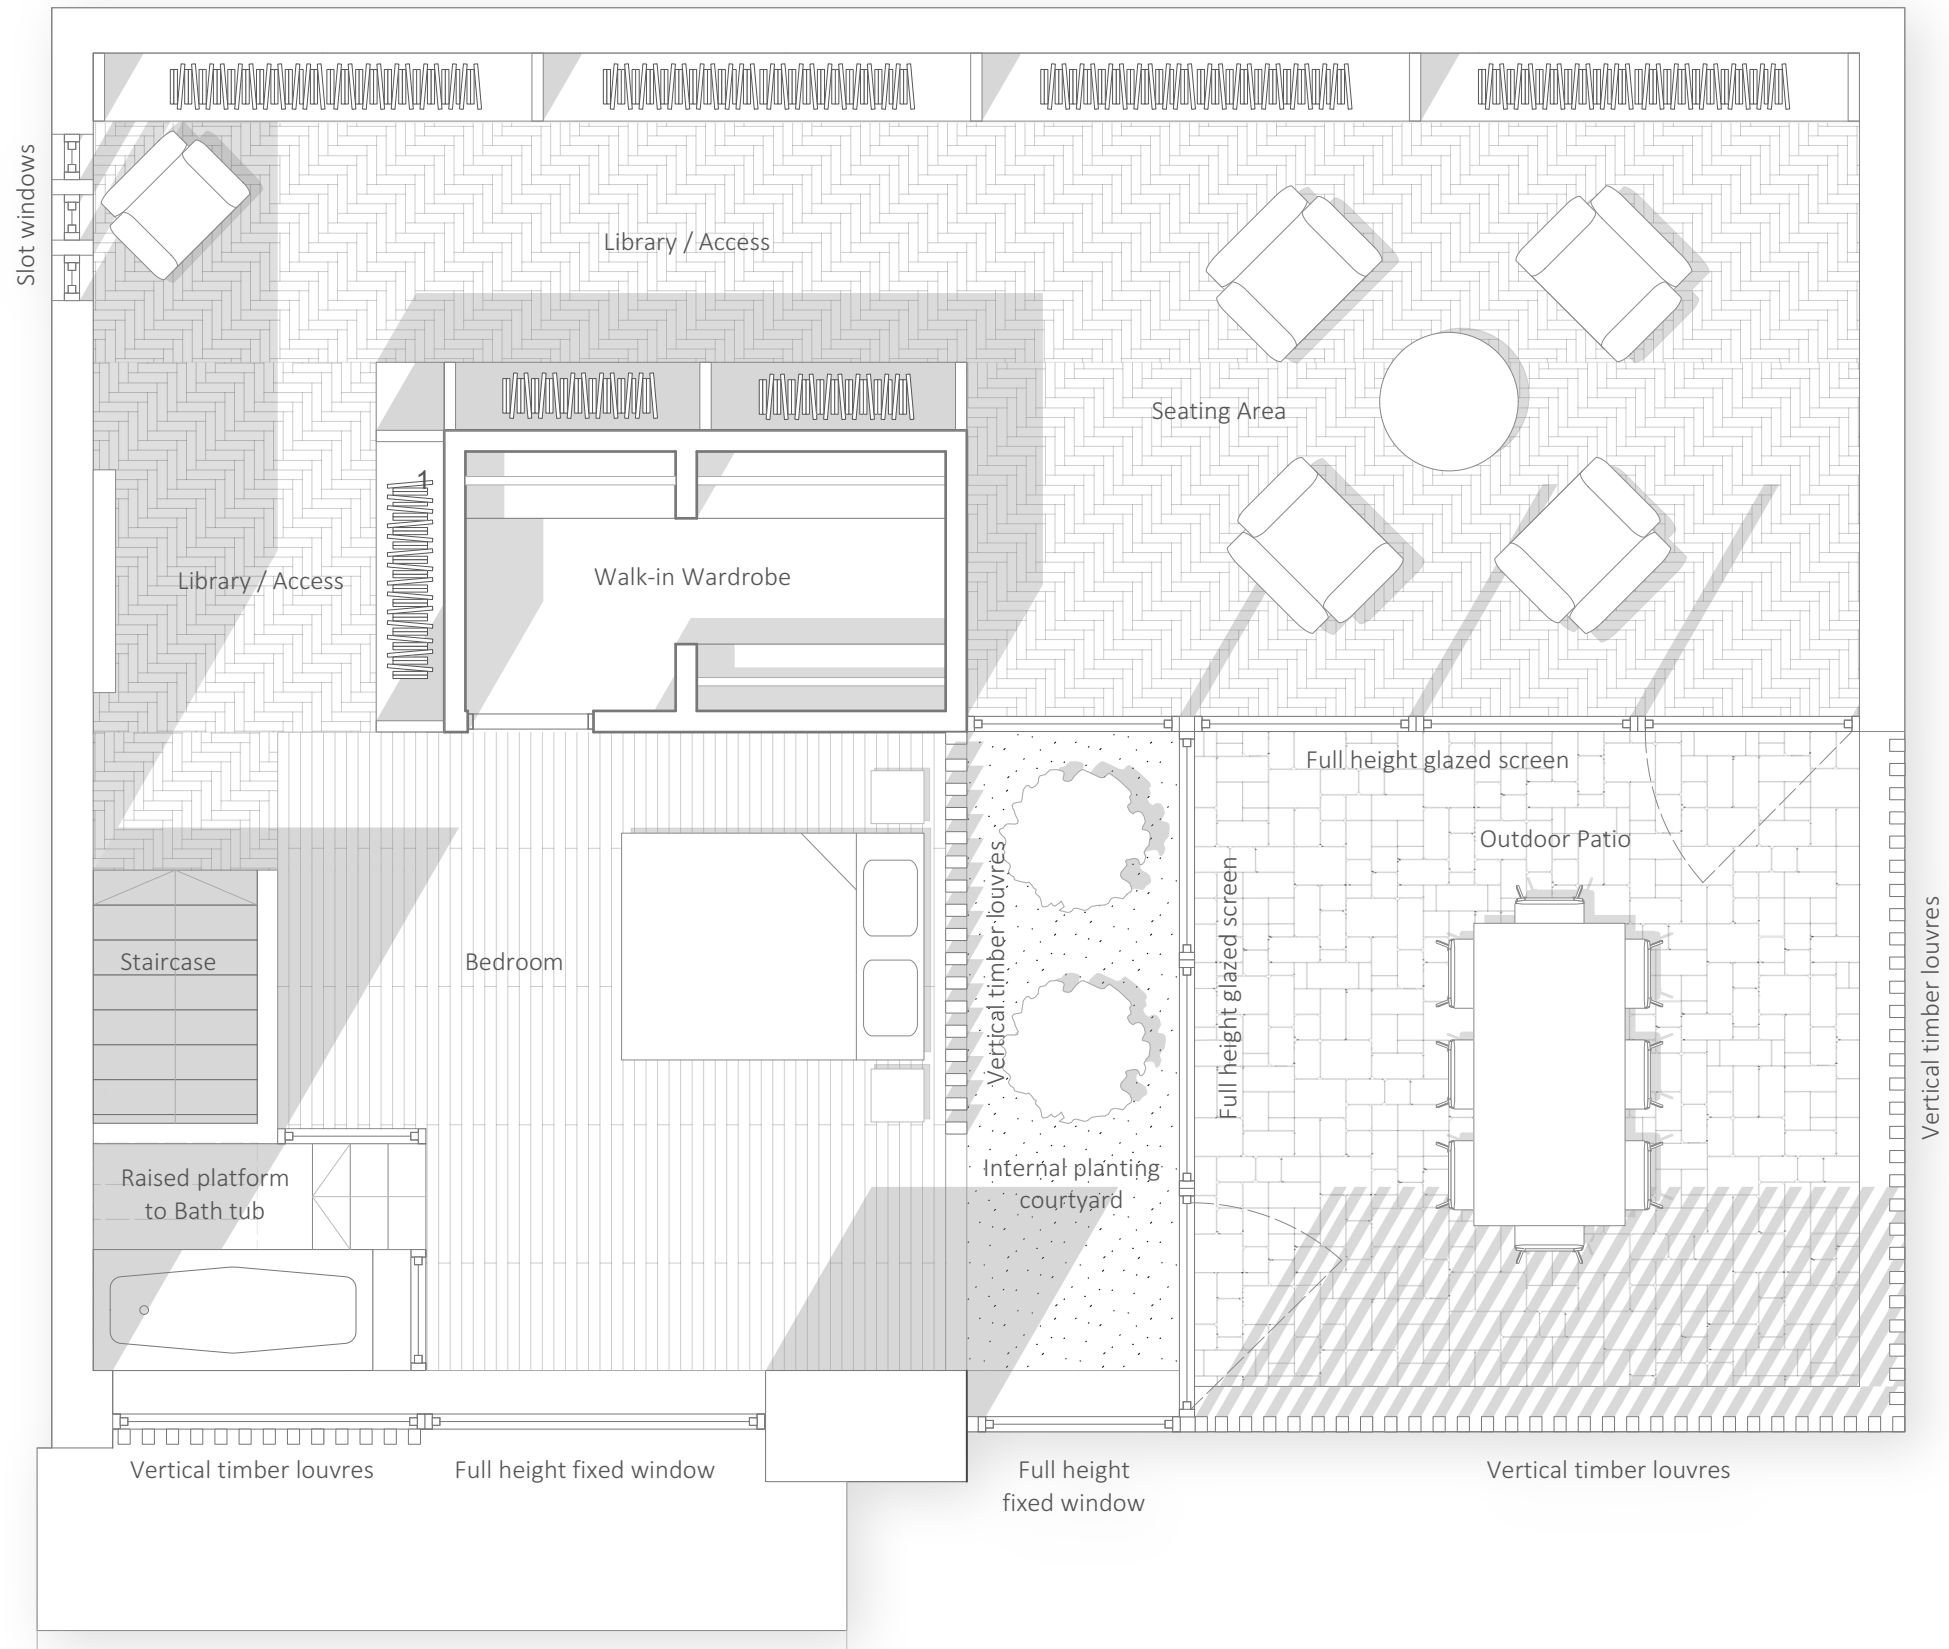


SECOND FLOOR PLAN (Proposed) 1:50



Internal Image 01 (Proposed) NTS

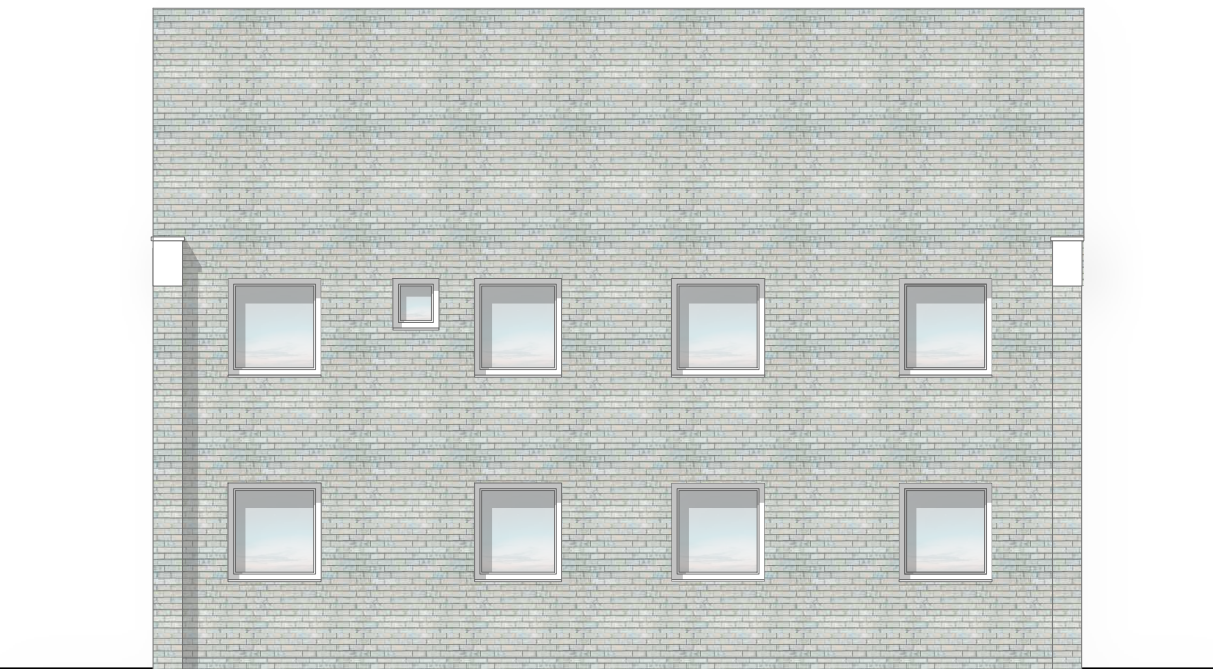

NORTH ELEVATION (Proposed) 1:100

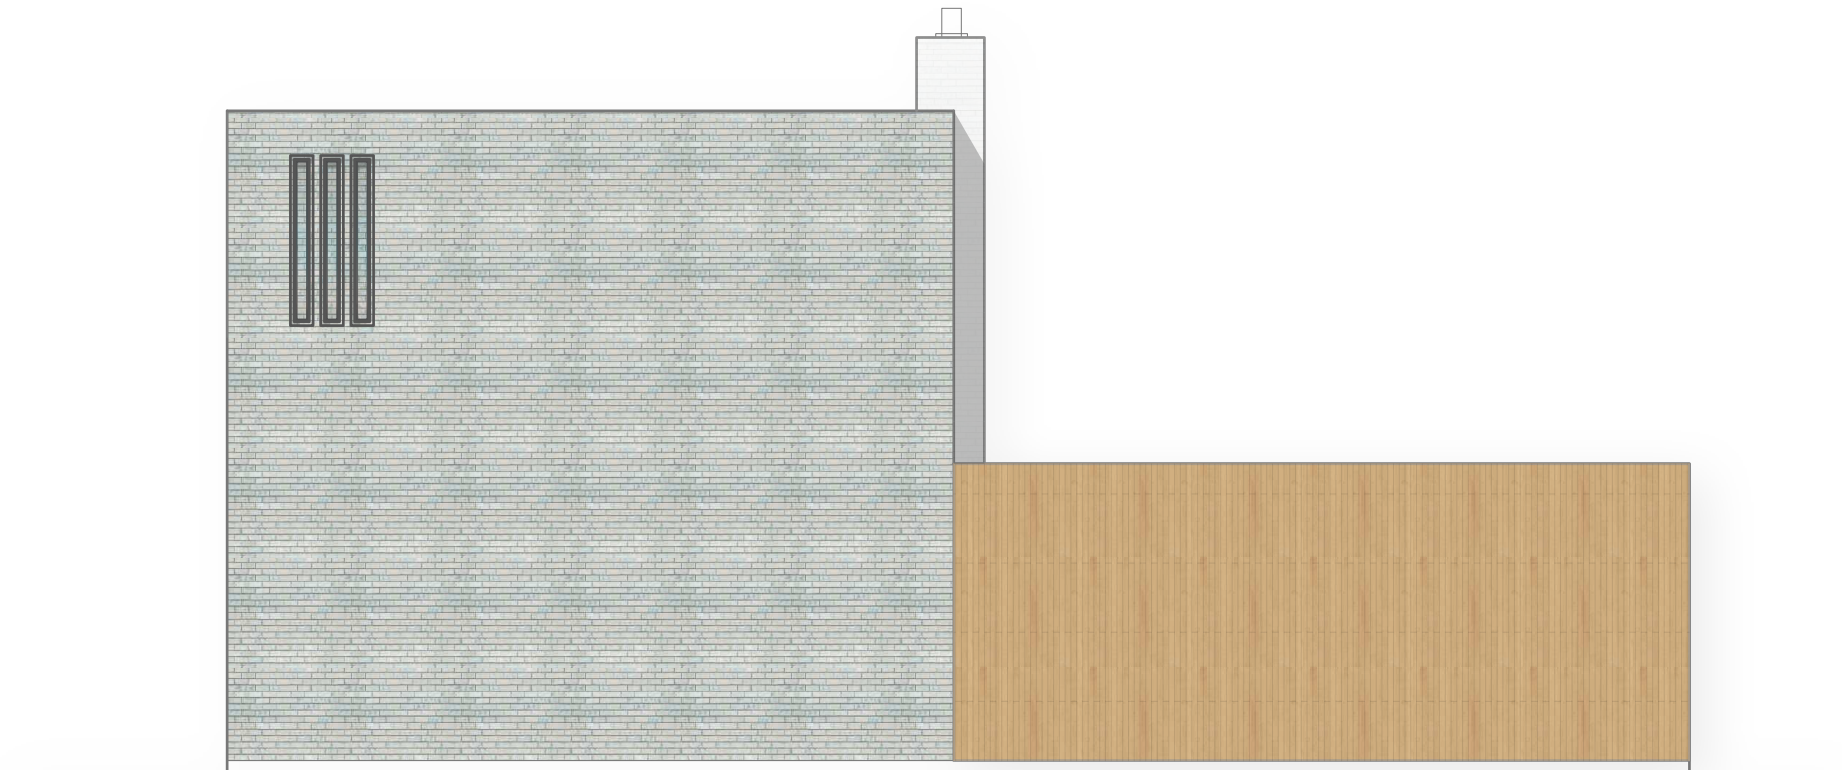

WEST ELEVATION (Proposed) 1:100



EAST ELEVATION (Proposed) 1:100

Amendments	by	Date
a	Elevation revised	KC 08.11
b	Design revised	KC 11.01
c		
Job Title		115/SFMG
Outline Design		
Various@ A1		
Drg.No.		HOPA-002-P-B
Drawn by:		NJH
Issued to:		Client / LA
Status:		Design
Date		05.11.2021
		
HOP Architects Ltd Riverside, Riverside R11 2JH Company Reg. 10501481		