



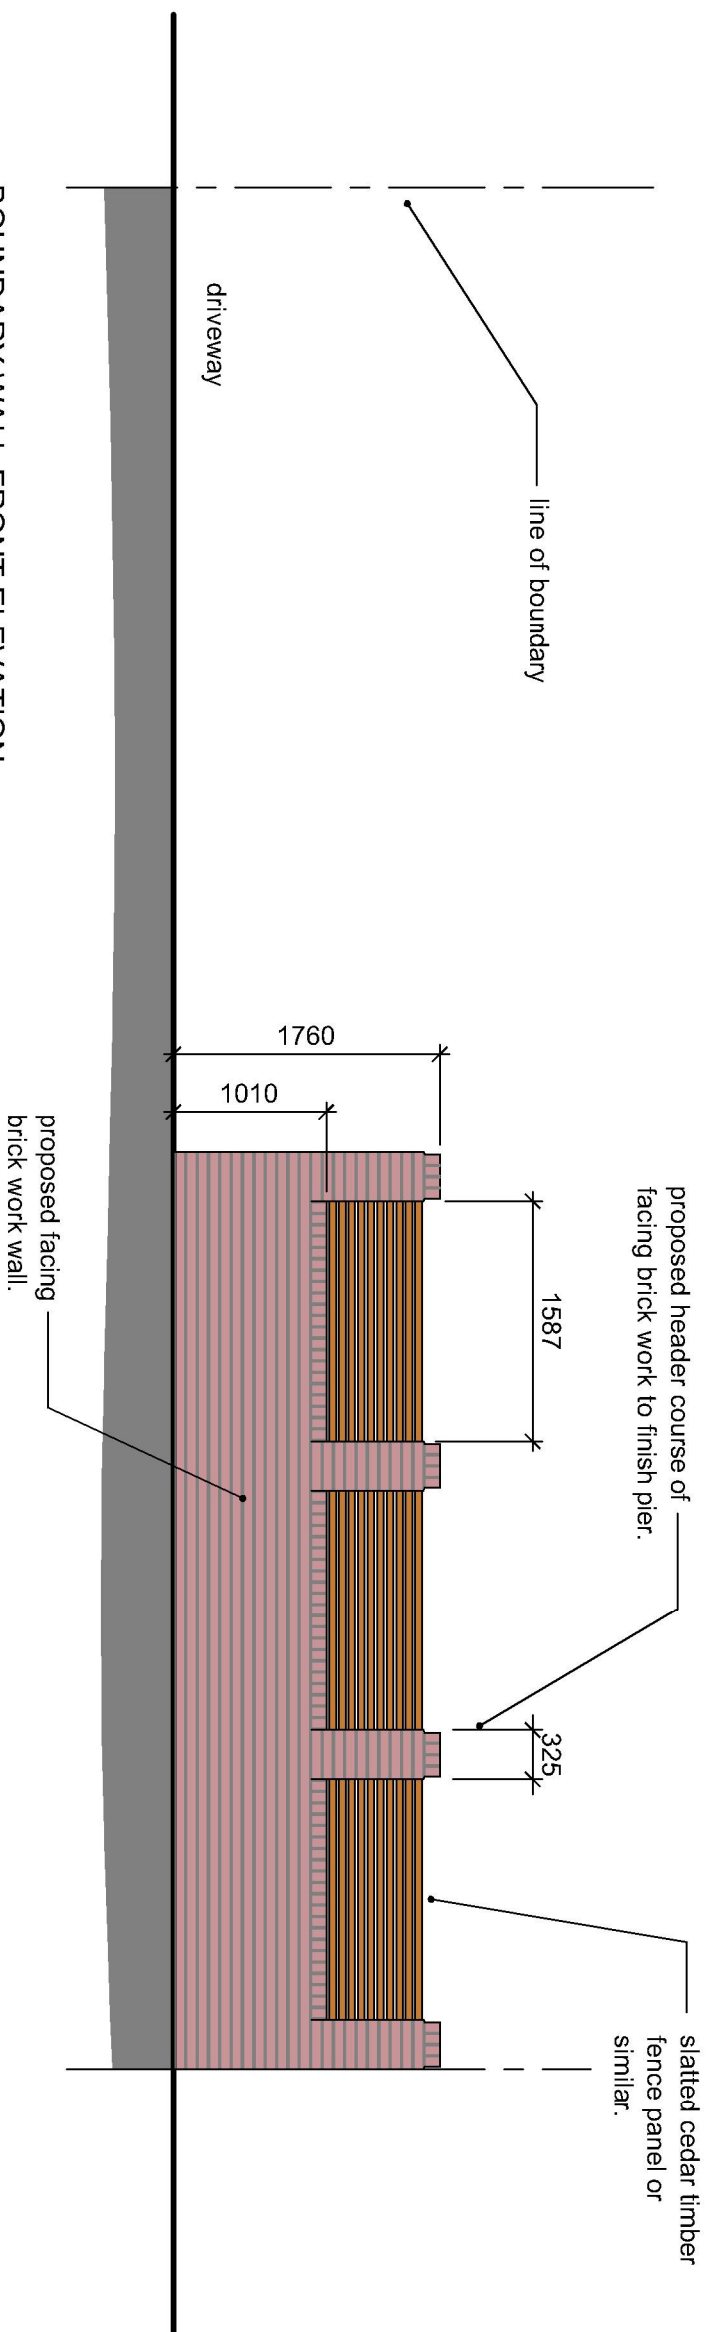

BOUNDARY WALL FRONT ELEVATION
SCALE 1:50

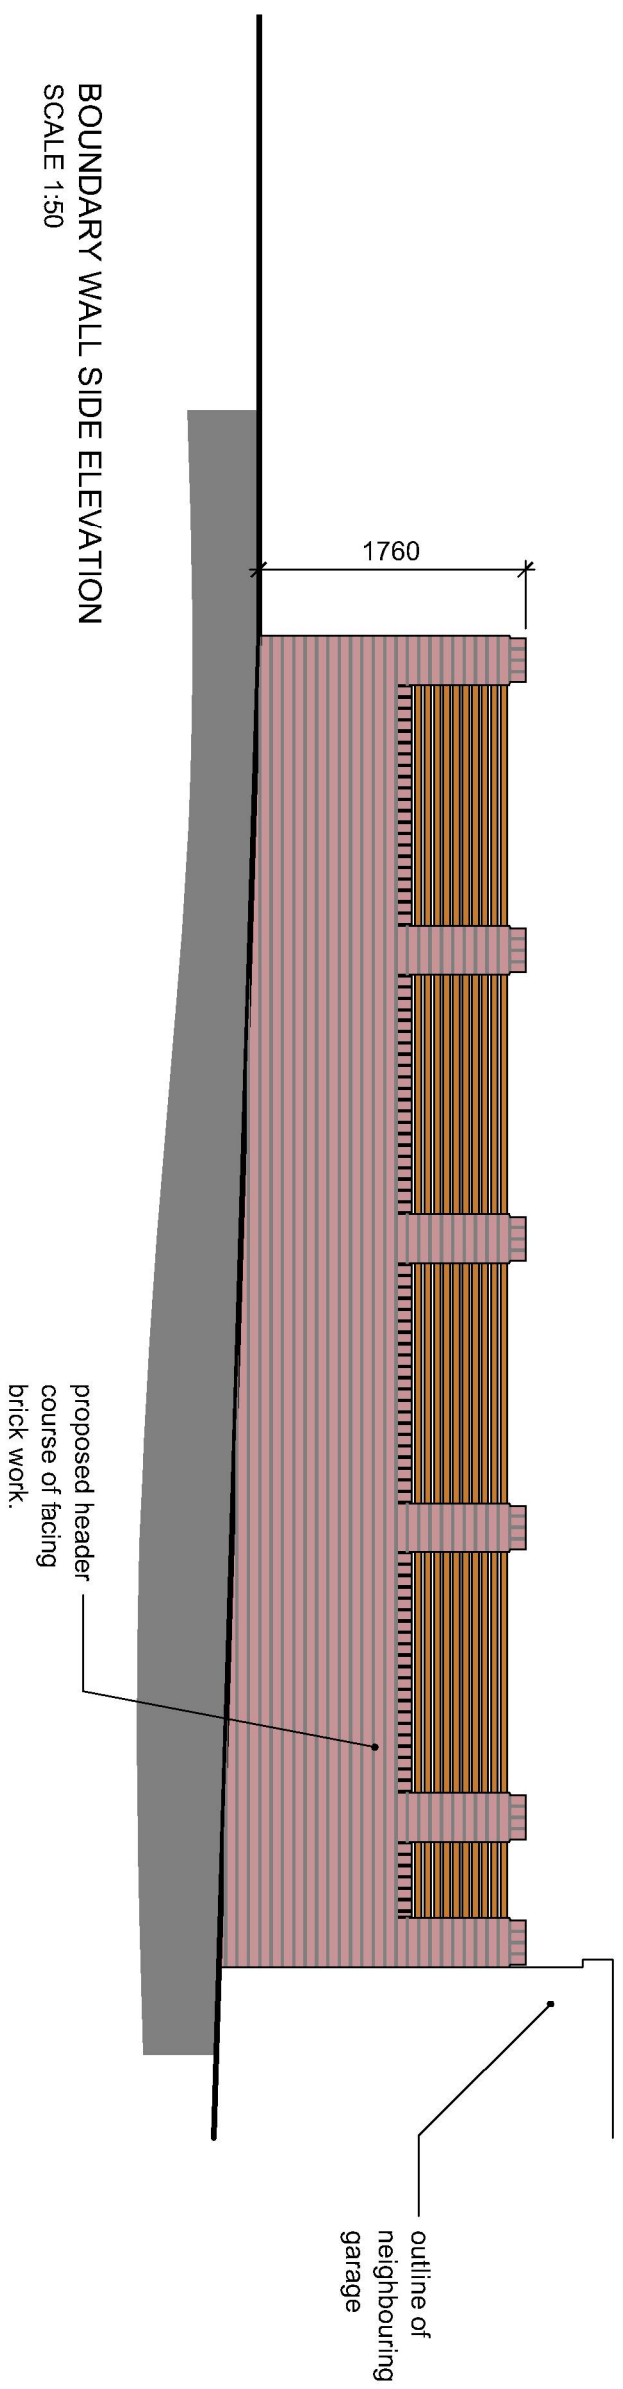

BOUNDARY WALL SIDE ELEVATION
SCALE 1:50

Note: Do not Scale from this Drawing (except for planning approval). All dimensions are in millimetres and to be checked on site. All Dimensions relating to subcontractors or suppliers work must be checked and agreed between the main contractor and the sub-contractors and suppliers.

DRAWING TITLE		DATE	SCALE
PLANNING APPLICATION - BOUNDARY WALL ELEVATIONS		Dec 2020	1:50 @ A3
DRAWN	CHECKED	DRAWING REF	
gp	-	20171 PL311	
		REV	
		B	

Mr Hunt & Miss Hall, 2a Billet Avenue, Waterlooville, Hants.

Gavin Page BA(hons)
tel. 07747 011252
email. gavin.page77@gmail.com

grp architectural design