



1 EXISTING NORTH-EAST / FRONT ELEVATION
Scale: 1:50



2 EXISTING SOUTH-EAST / SIDE ELEVATION
Scale: 1:50




3 EXISTING SOUTH-WEST / REAR ELEVATION
Scale: 1:50




© Crown copyright 2021 Ordnance Survey 100053143


4 LOCATION PLAN
Scale: 1:1250

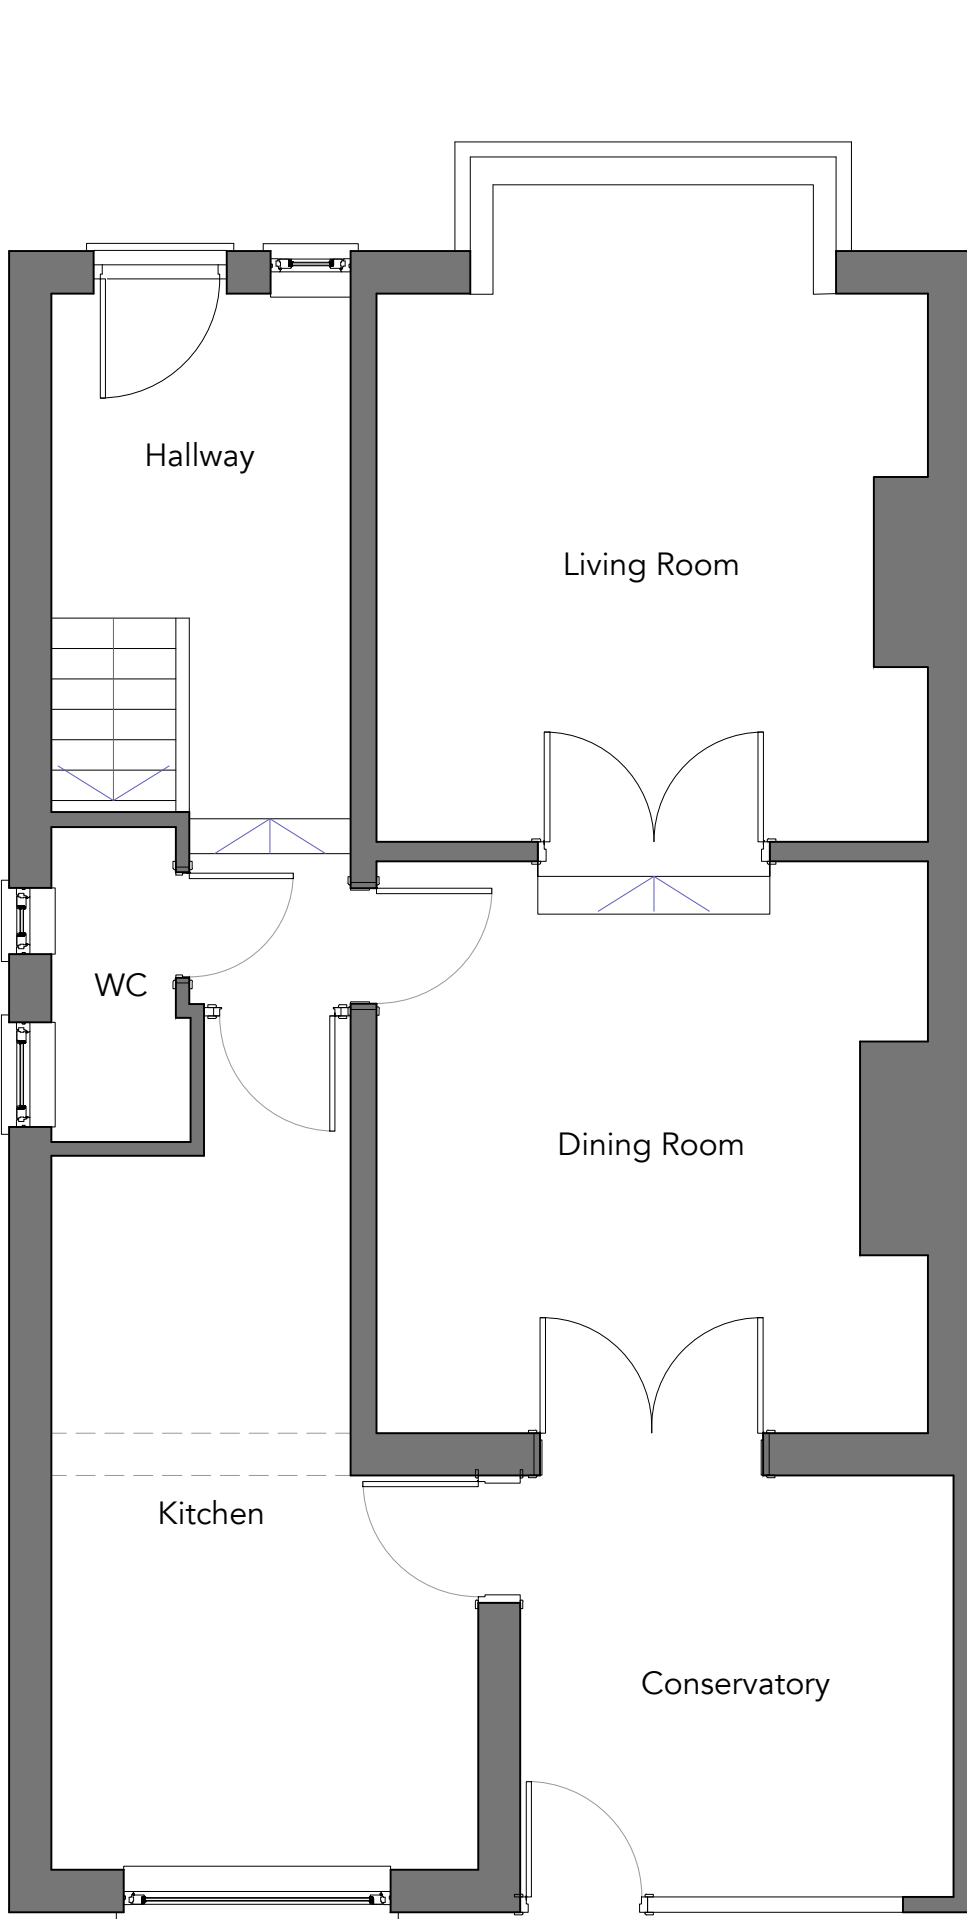

5 EXISTING GROUND FLOOR PLAN
Scale: 1:50

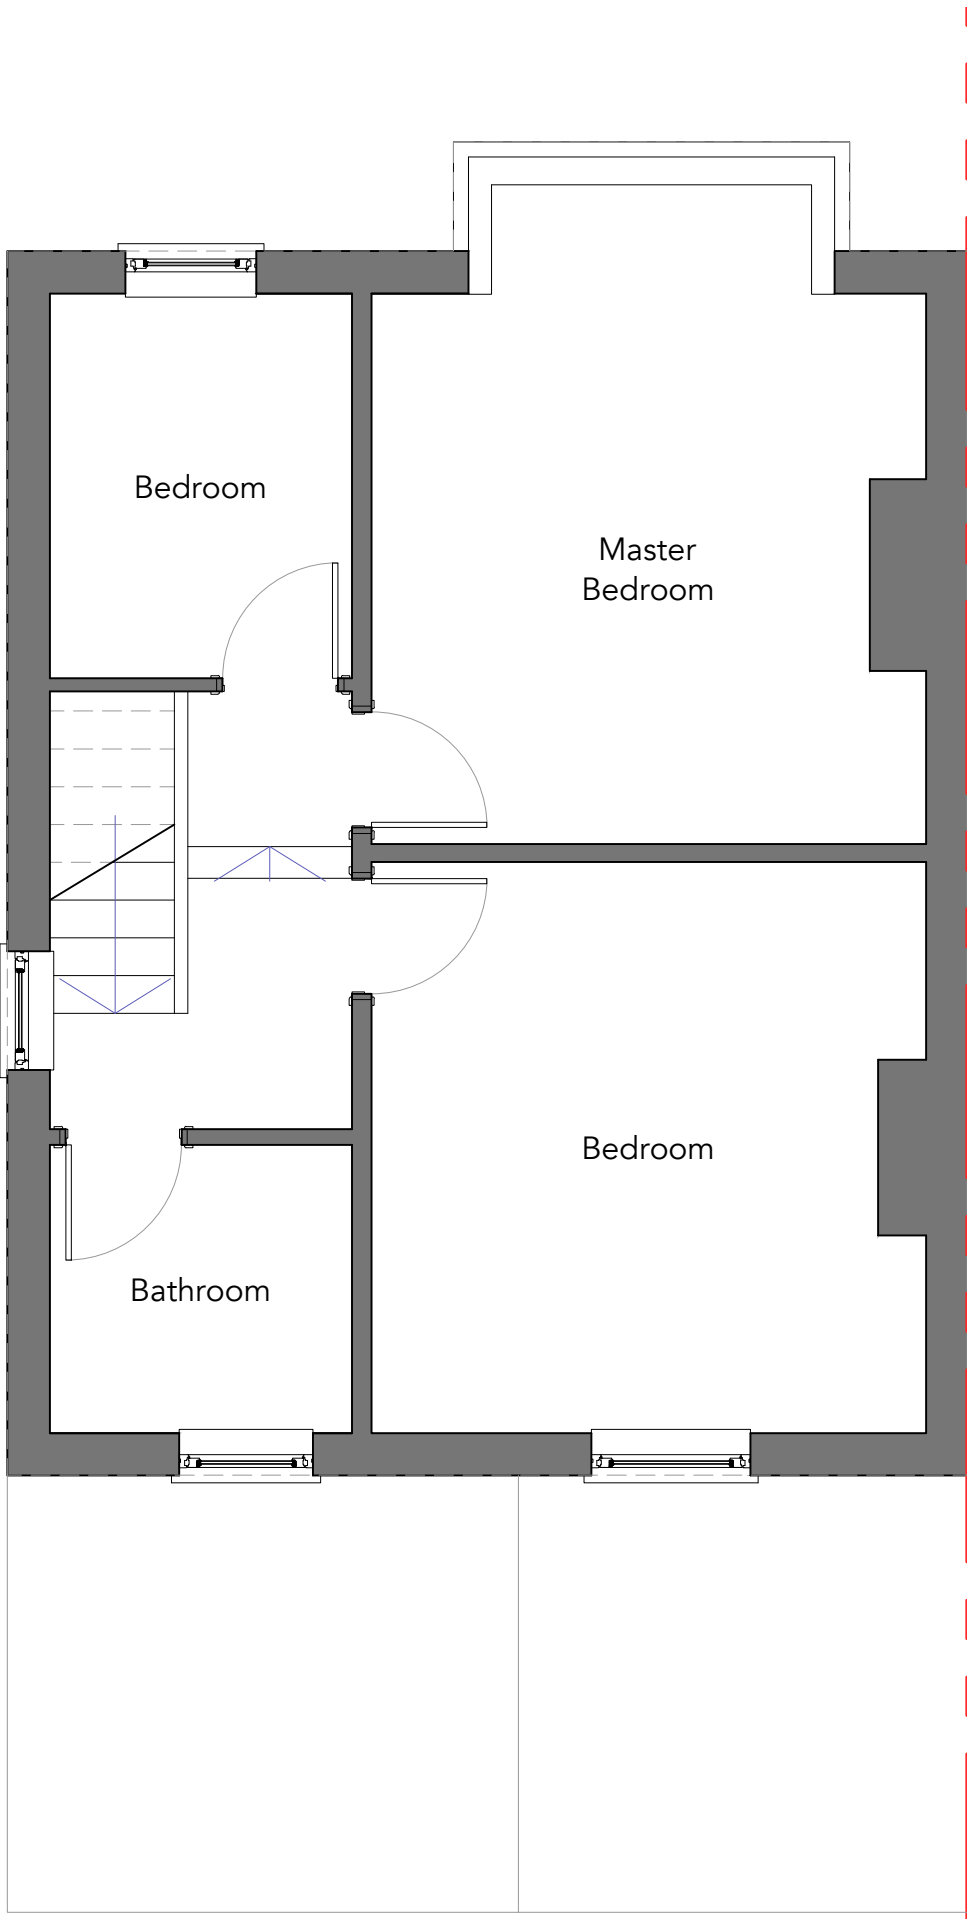

6 EXISTING FIRST FLOOR PLAN
Scale: 1:50

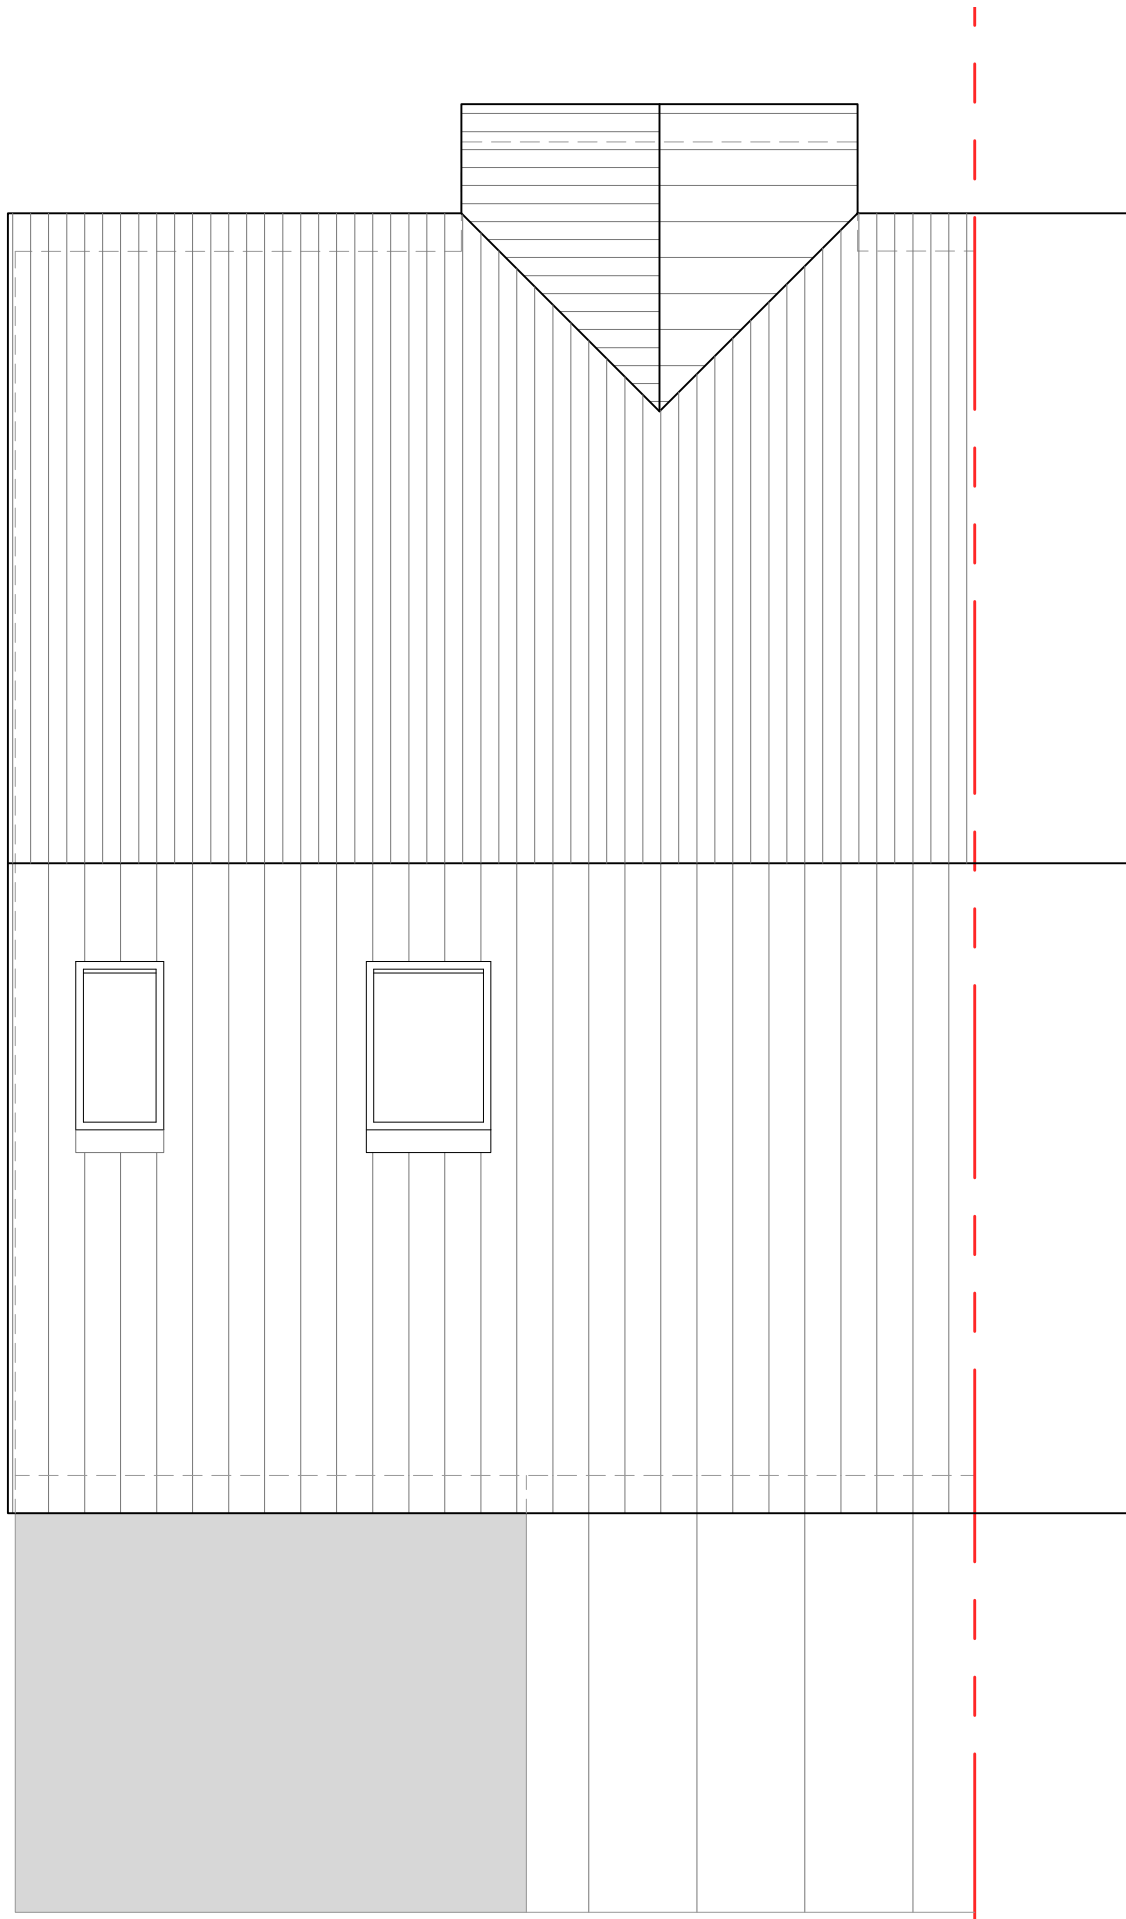

7 EXISTING ROOF PLAN
Scale: 1:50

DATE	APR 21	SIZE	A1
DRAWN	CB	REF NO.	BA109_01_001
SCALE	1:50	STAGE	PLANNING

SITE	9 SILVESTER ROAD, WATERLOOVILLE HAMPSHIRE, PO8 8TJ
TITLE	AS EXISTING PLANS AND ELEVATIONS
PROJECT	REAR EXTENSION & LOFT CONVERSION
CLIENT	BEVERLY FIELD

BE // AR
BECKMANN ARCHITECTURE
THREE QUARTERS, 36A NAPPERS
WOOD, FERNHURST, GU27 3PB
t: 07845698006
e: OFFICE@BE-AR.CO.UK
COPYRIGHT ©
BECKMANN ARCHITECTURE LIMITED