



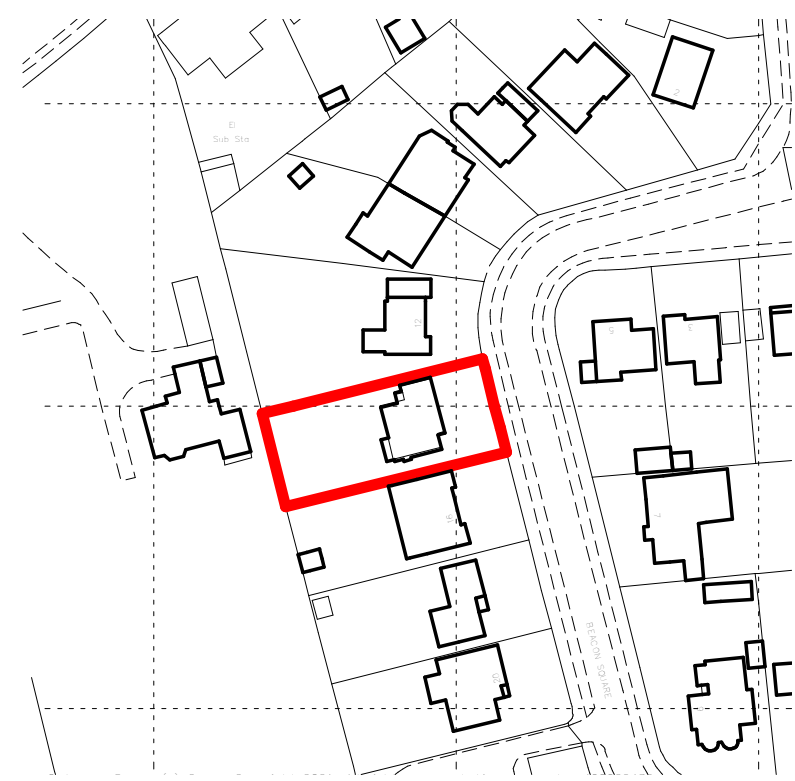

Location Plan

1 : 1250
0 50m

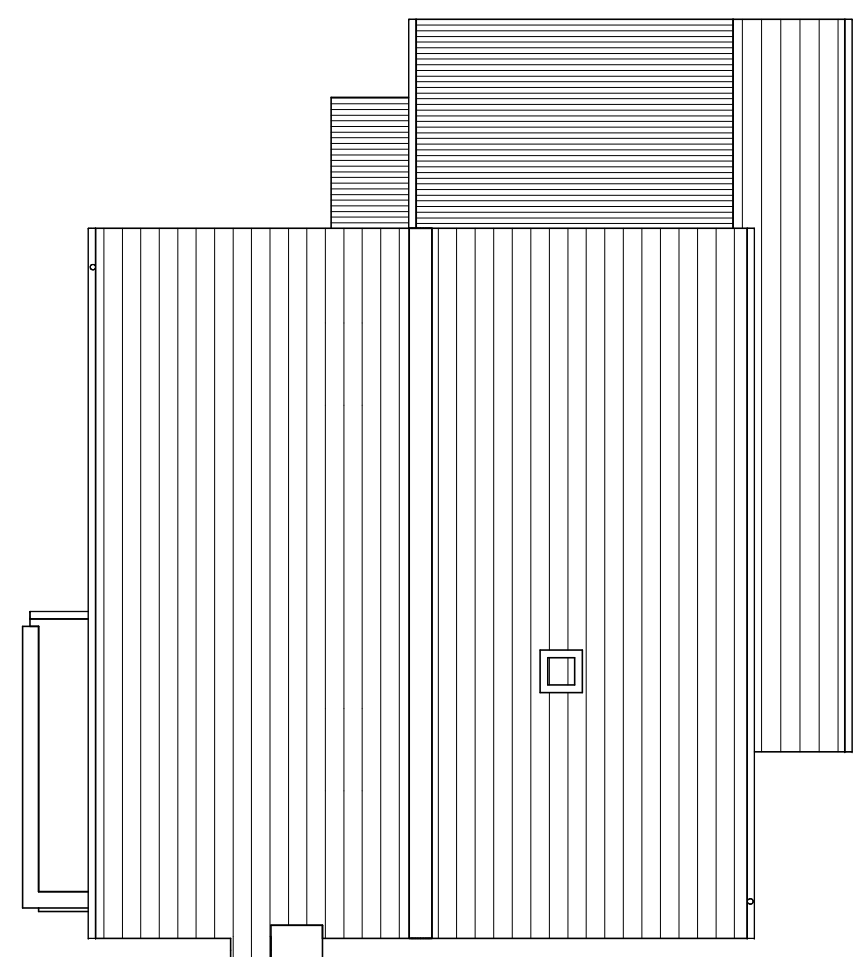

Roof Plan - Existing

1 : 100
0 5m




East Elevation (Front) - Existing

1 : 100
0 5m




North Elevation (Side) - Existing

1 : 100
0 5m

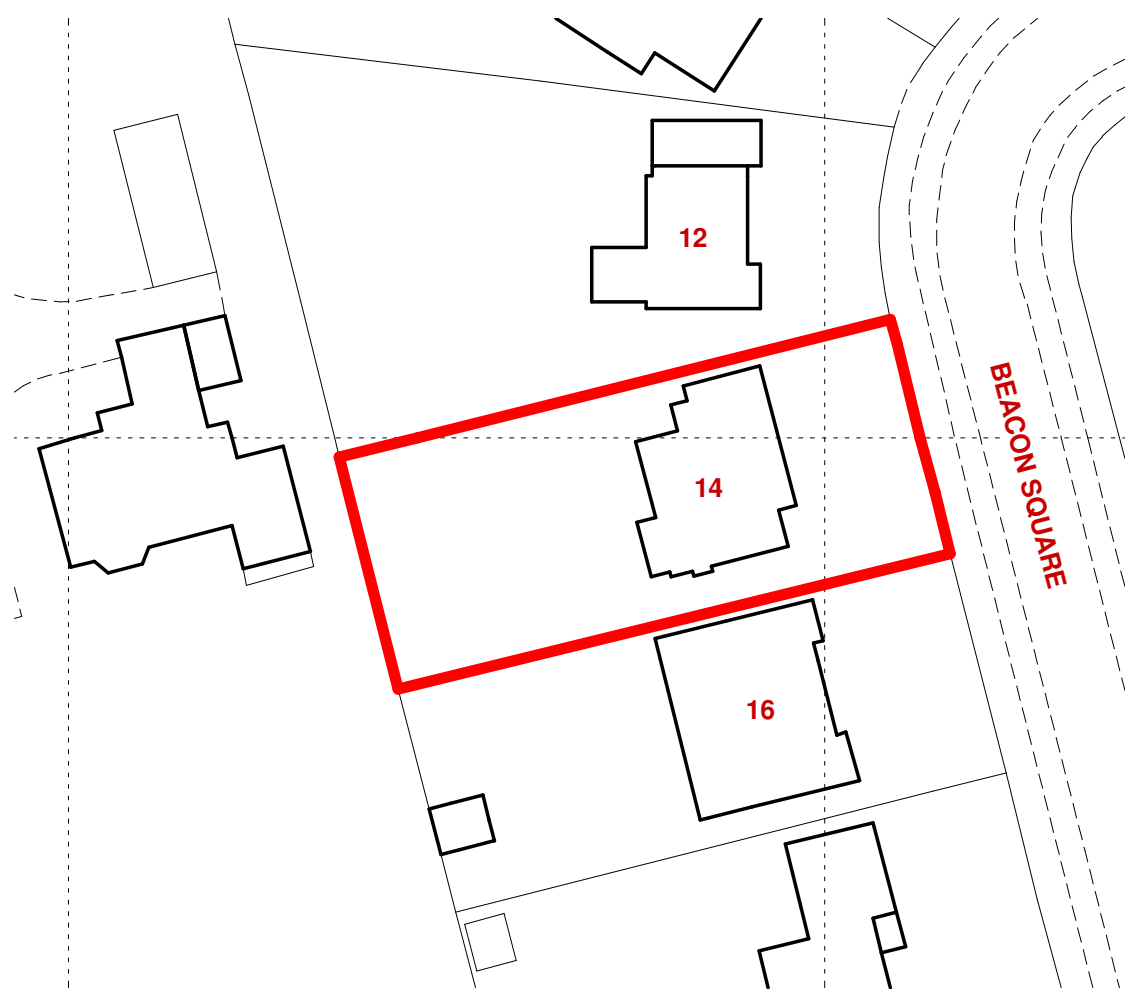

Block Plan - Existing

1 : 500
0 25m

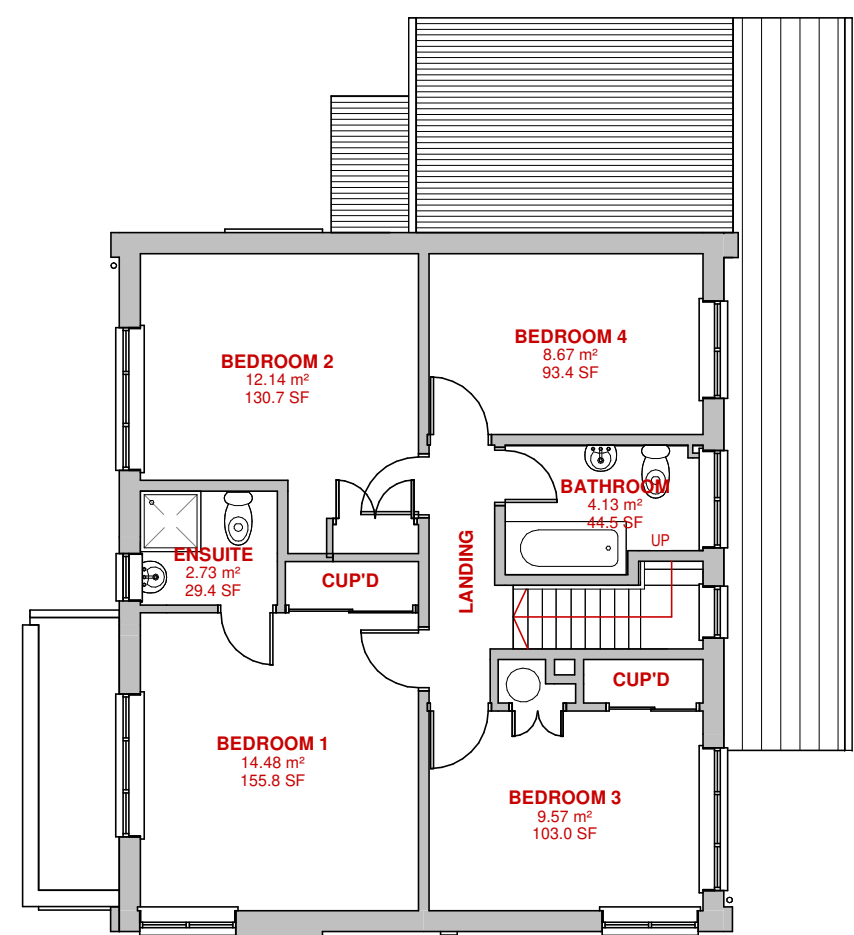

First Floor Plan - Existing

1 : 100
0 5m




South Elevation (Side) - Existing

1 : 100
0 5m




West Elevation (Rear) - Existing

1 : 100
0 5m

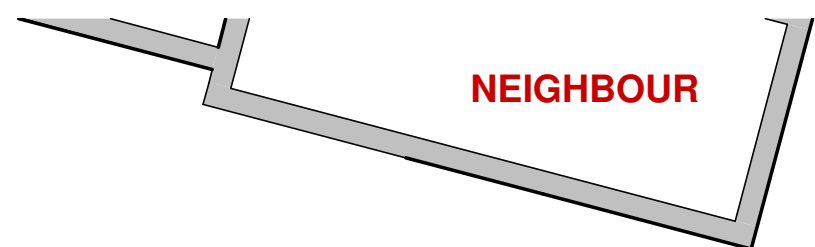

NEIGHBOUR

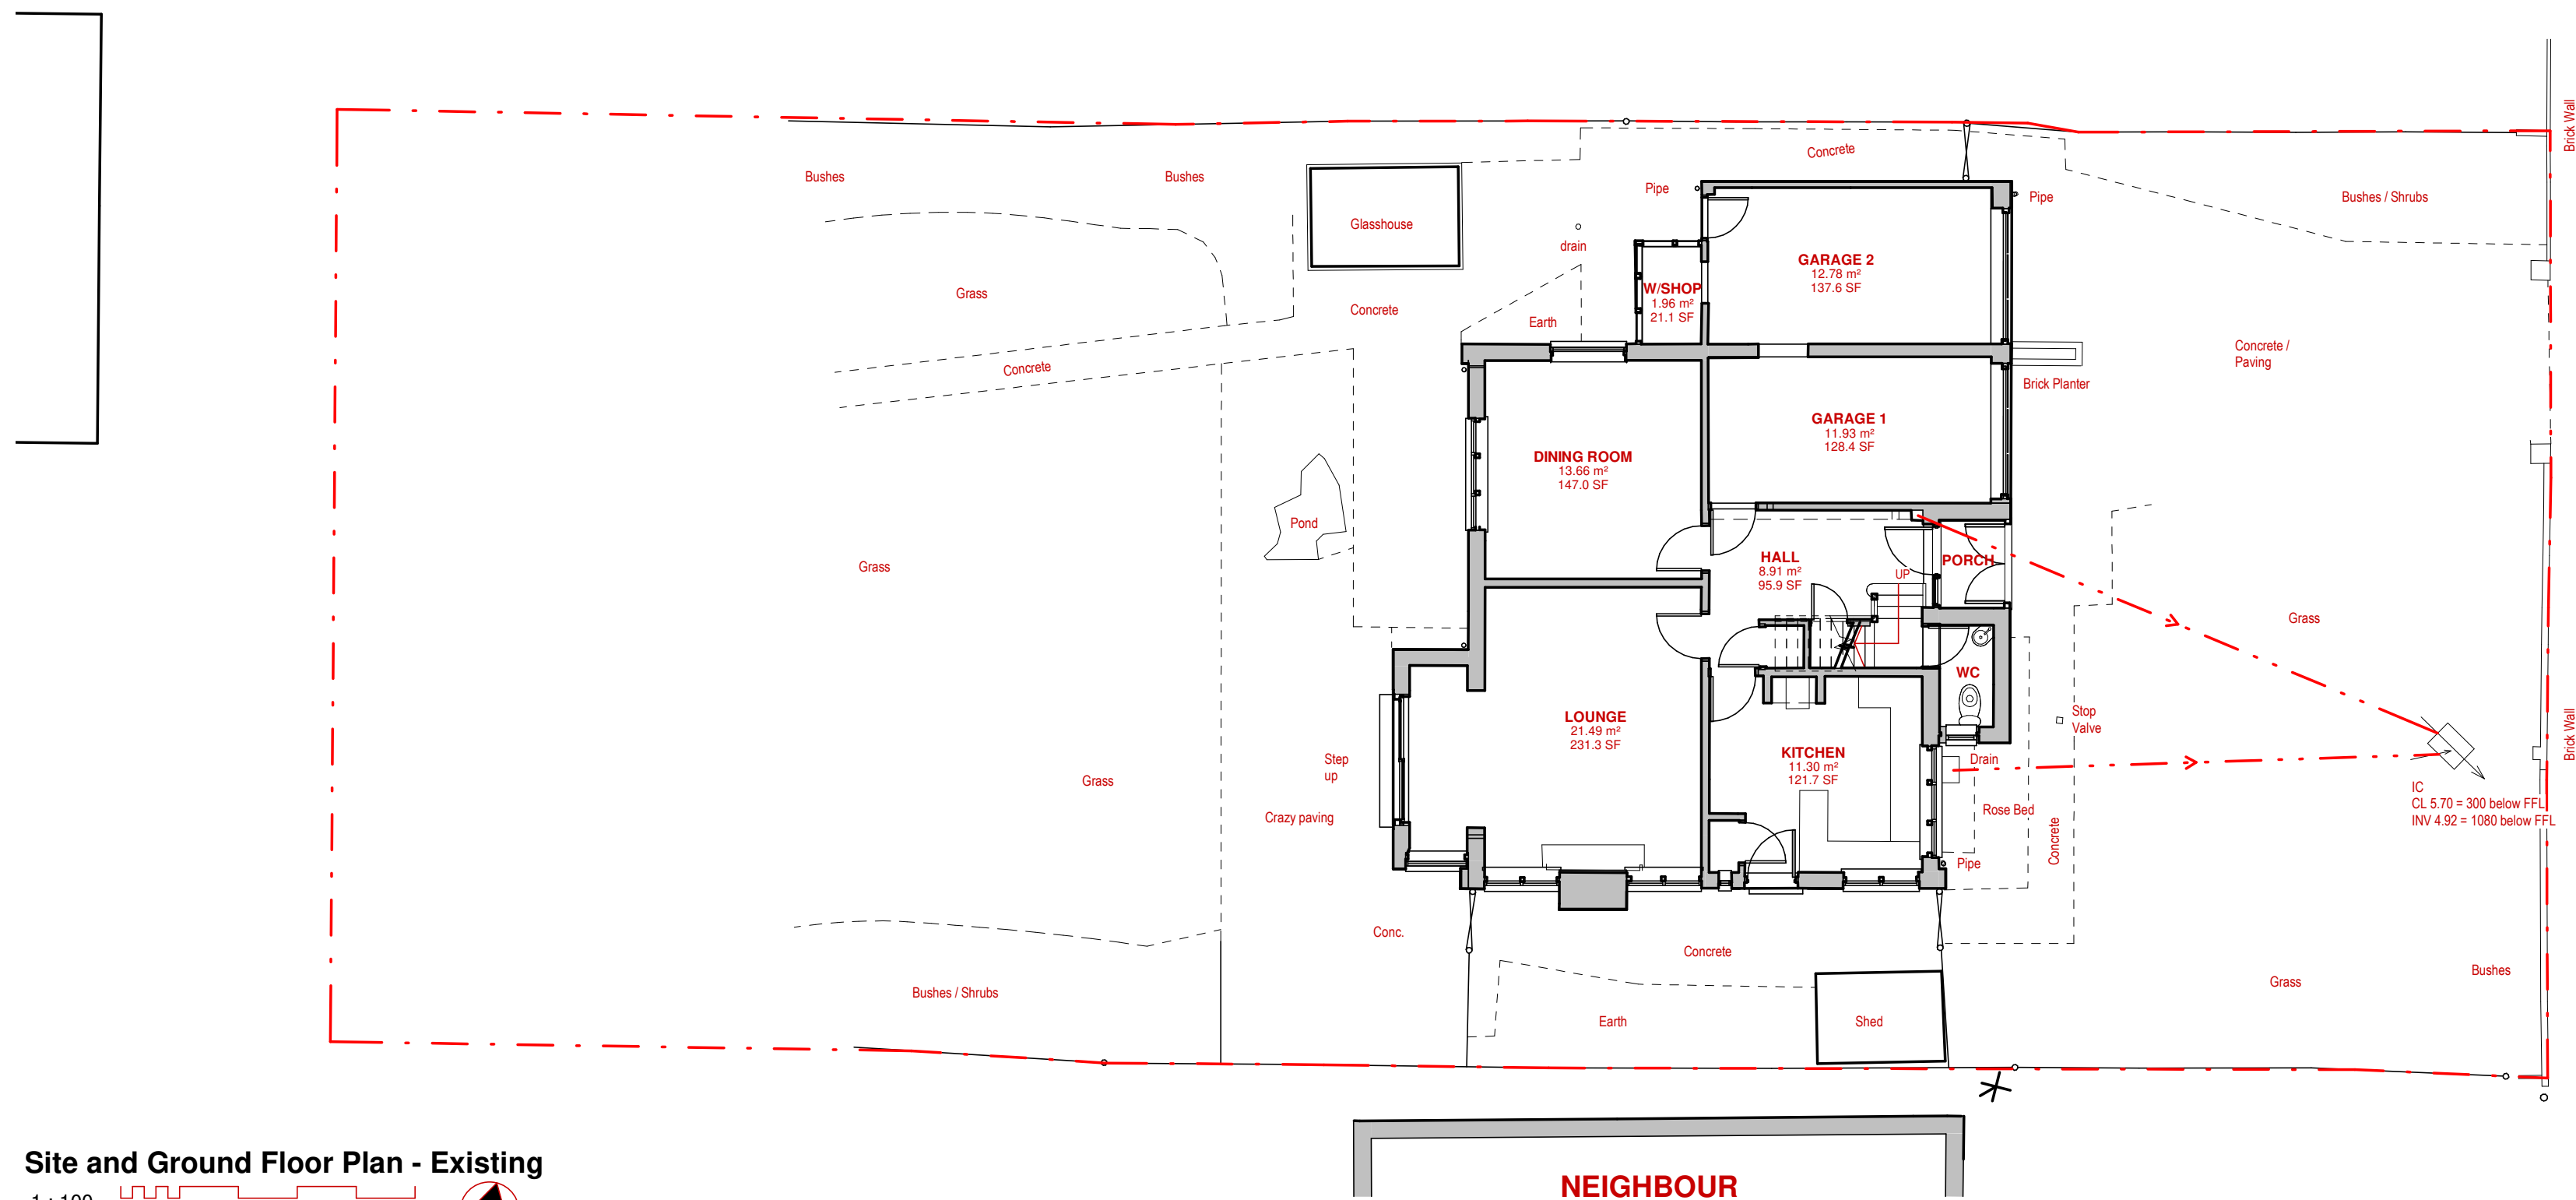

Site and Ground Floor Plan - Existing

1 : 100
0 5m



3D View - Front - Existing



3D View - Rear - Existing

Project: Extension and Alterations
Address: 14 Beacon Square, Emsworth, PO10 7HU
Drawing Title: Existing Plans & Elevations

Drawing No: 21012/A01 B

Sheet Issue Date: May 2021
Drawing Status: PLANNING
Scale @ A1: As indicated

B
A
Rev.

Issued for Planning
Issued for Pre-Planning Advice

01/08/2021
11/07/2021
Date

Unit 200, The WREN Centre, Emsworth, Hampshire, PO10 7SU
01243 624622 | j@thearchitectsdesign.co.uk | www.thearchitectsdesign.co.uk

THE ARCHITECTS DESIGN LTD

All dimensions shall be checked on site before work commences and any discrepancies advised. Figured dimensions only are to be taken from this drawing. This drawing is to be read in conjunction with all relevant consultants and/or specialists drawings/documents and any discrepancies or variations to be advised before work commences. This drawing is copyright of the architect and may not be copied, altered or reproduced in anyway without our written authority.