



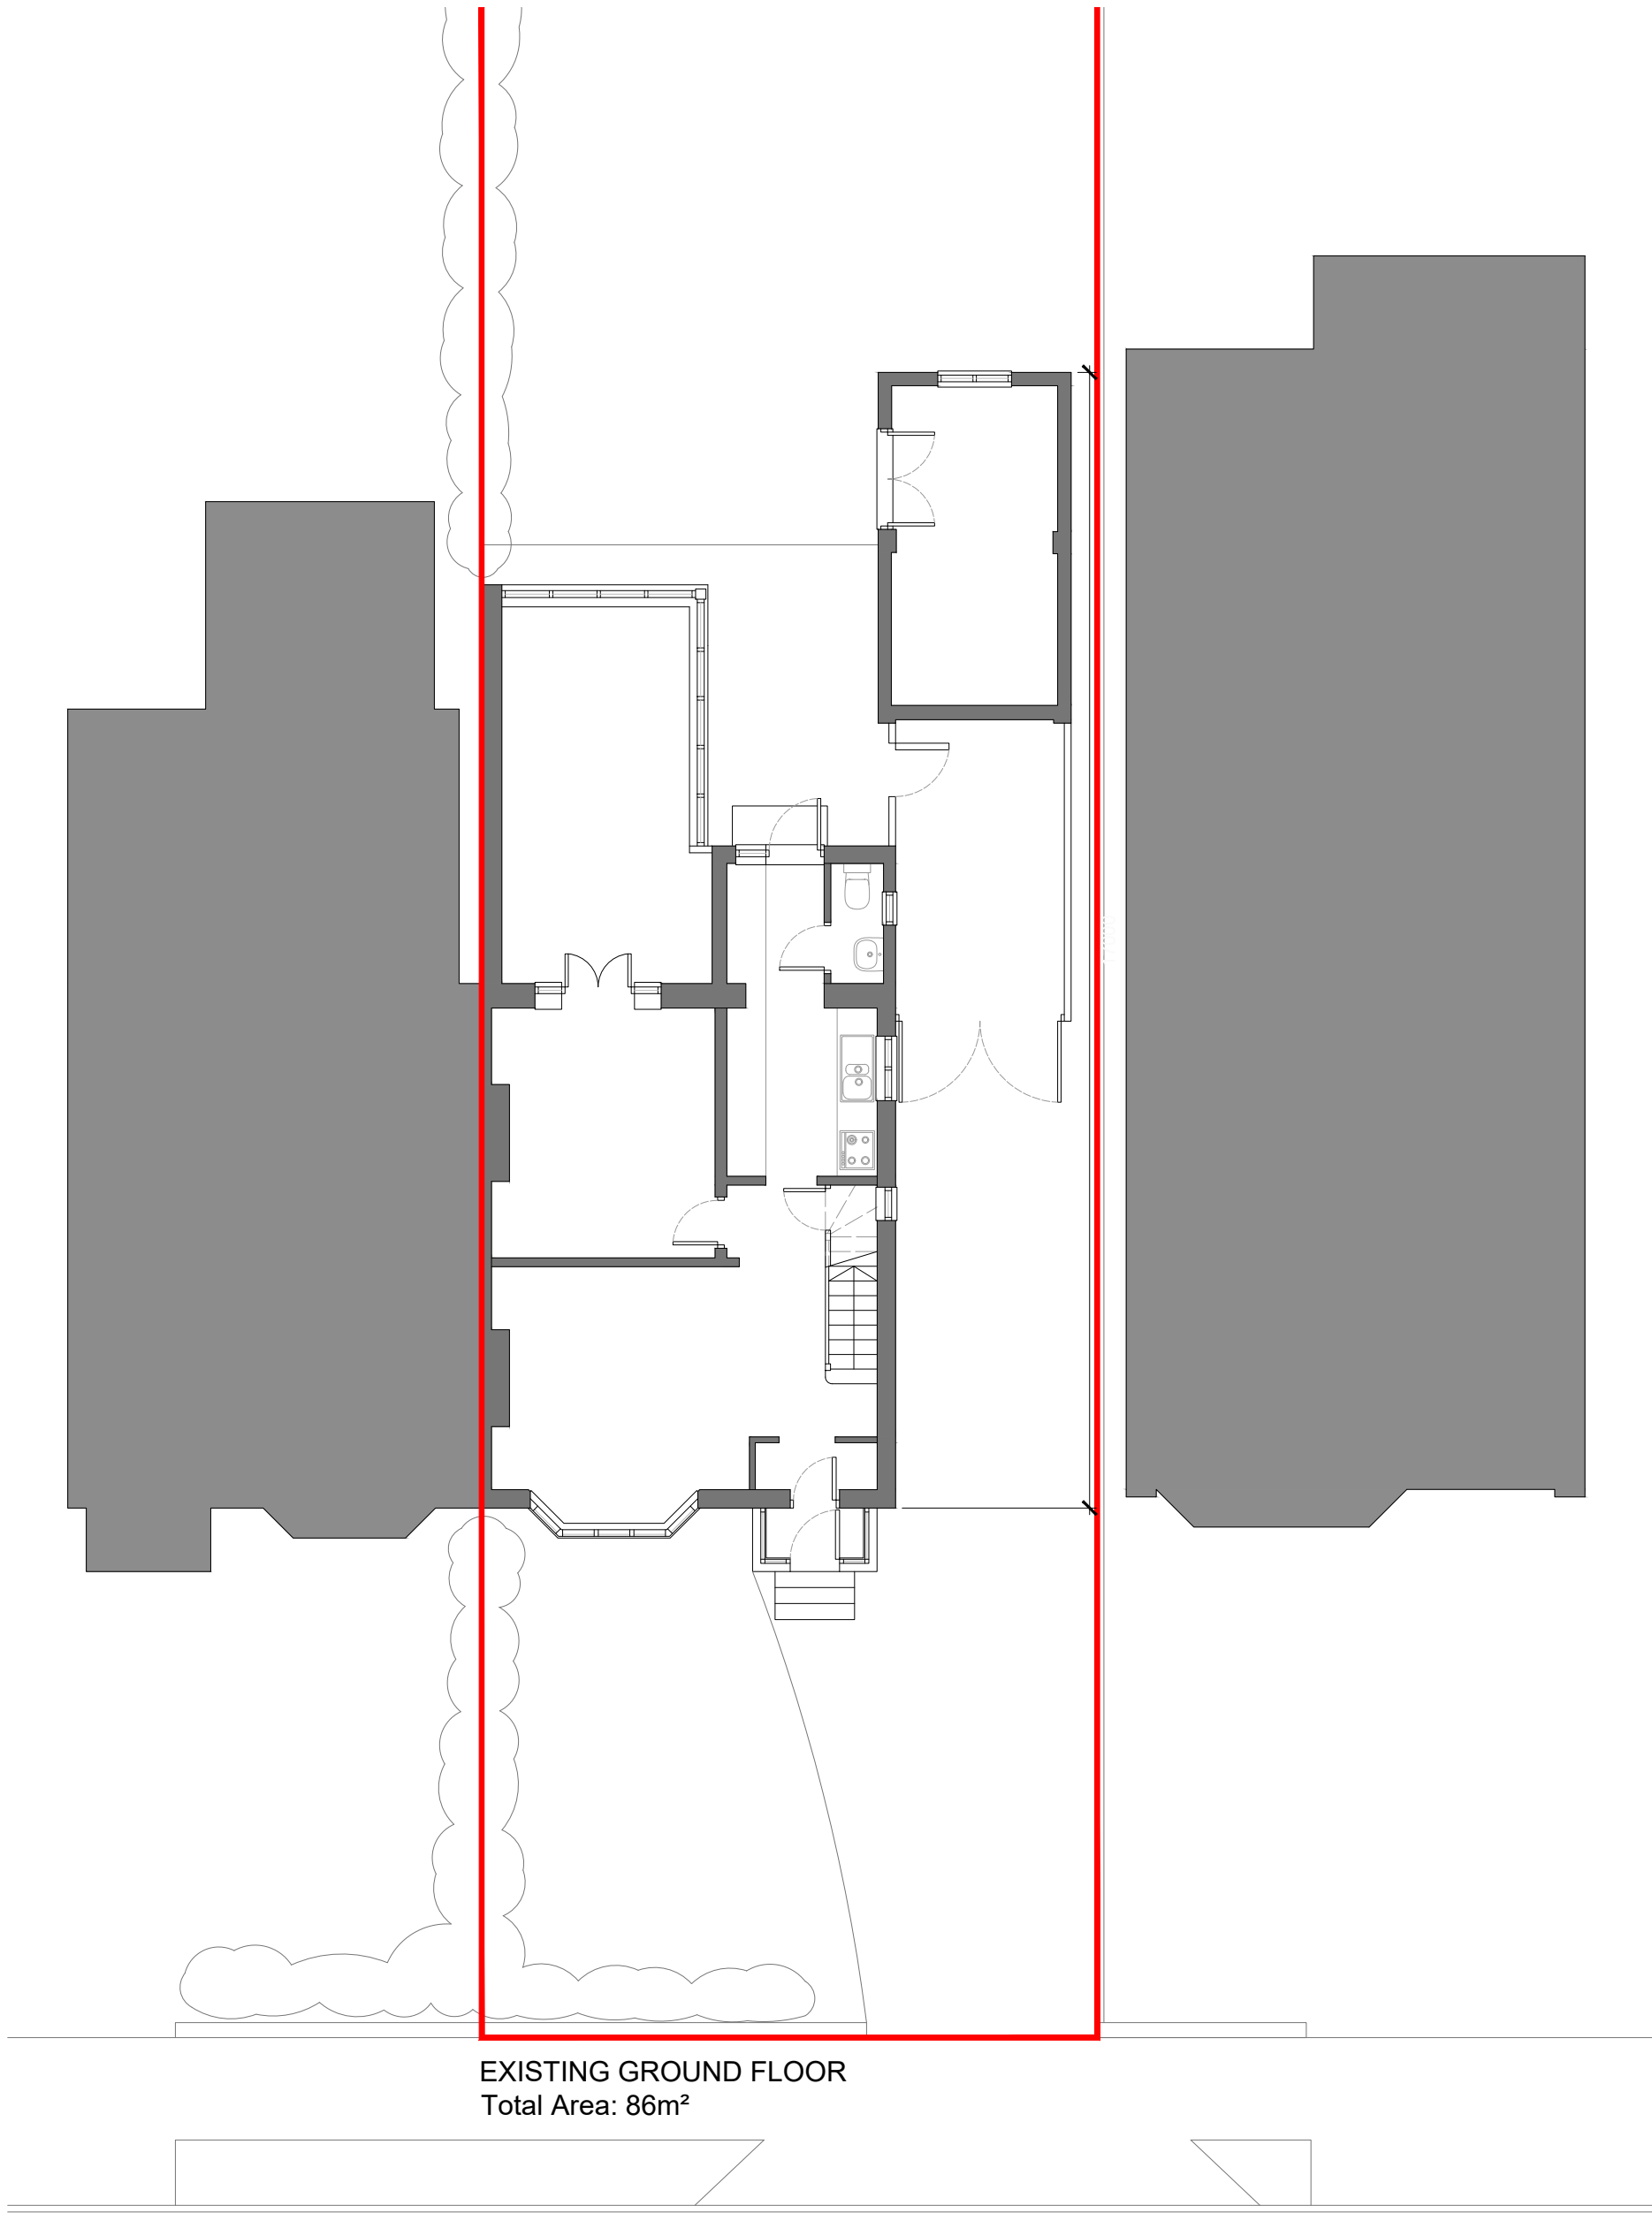


EXISTING GROUND FLOOR
Total Area: 86m²

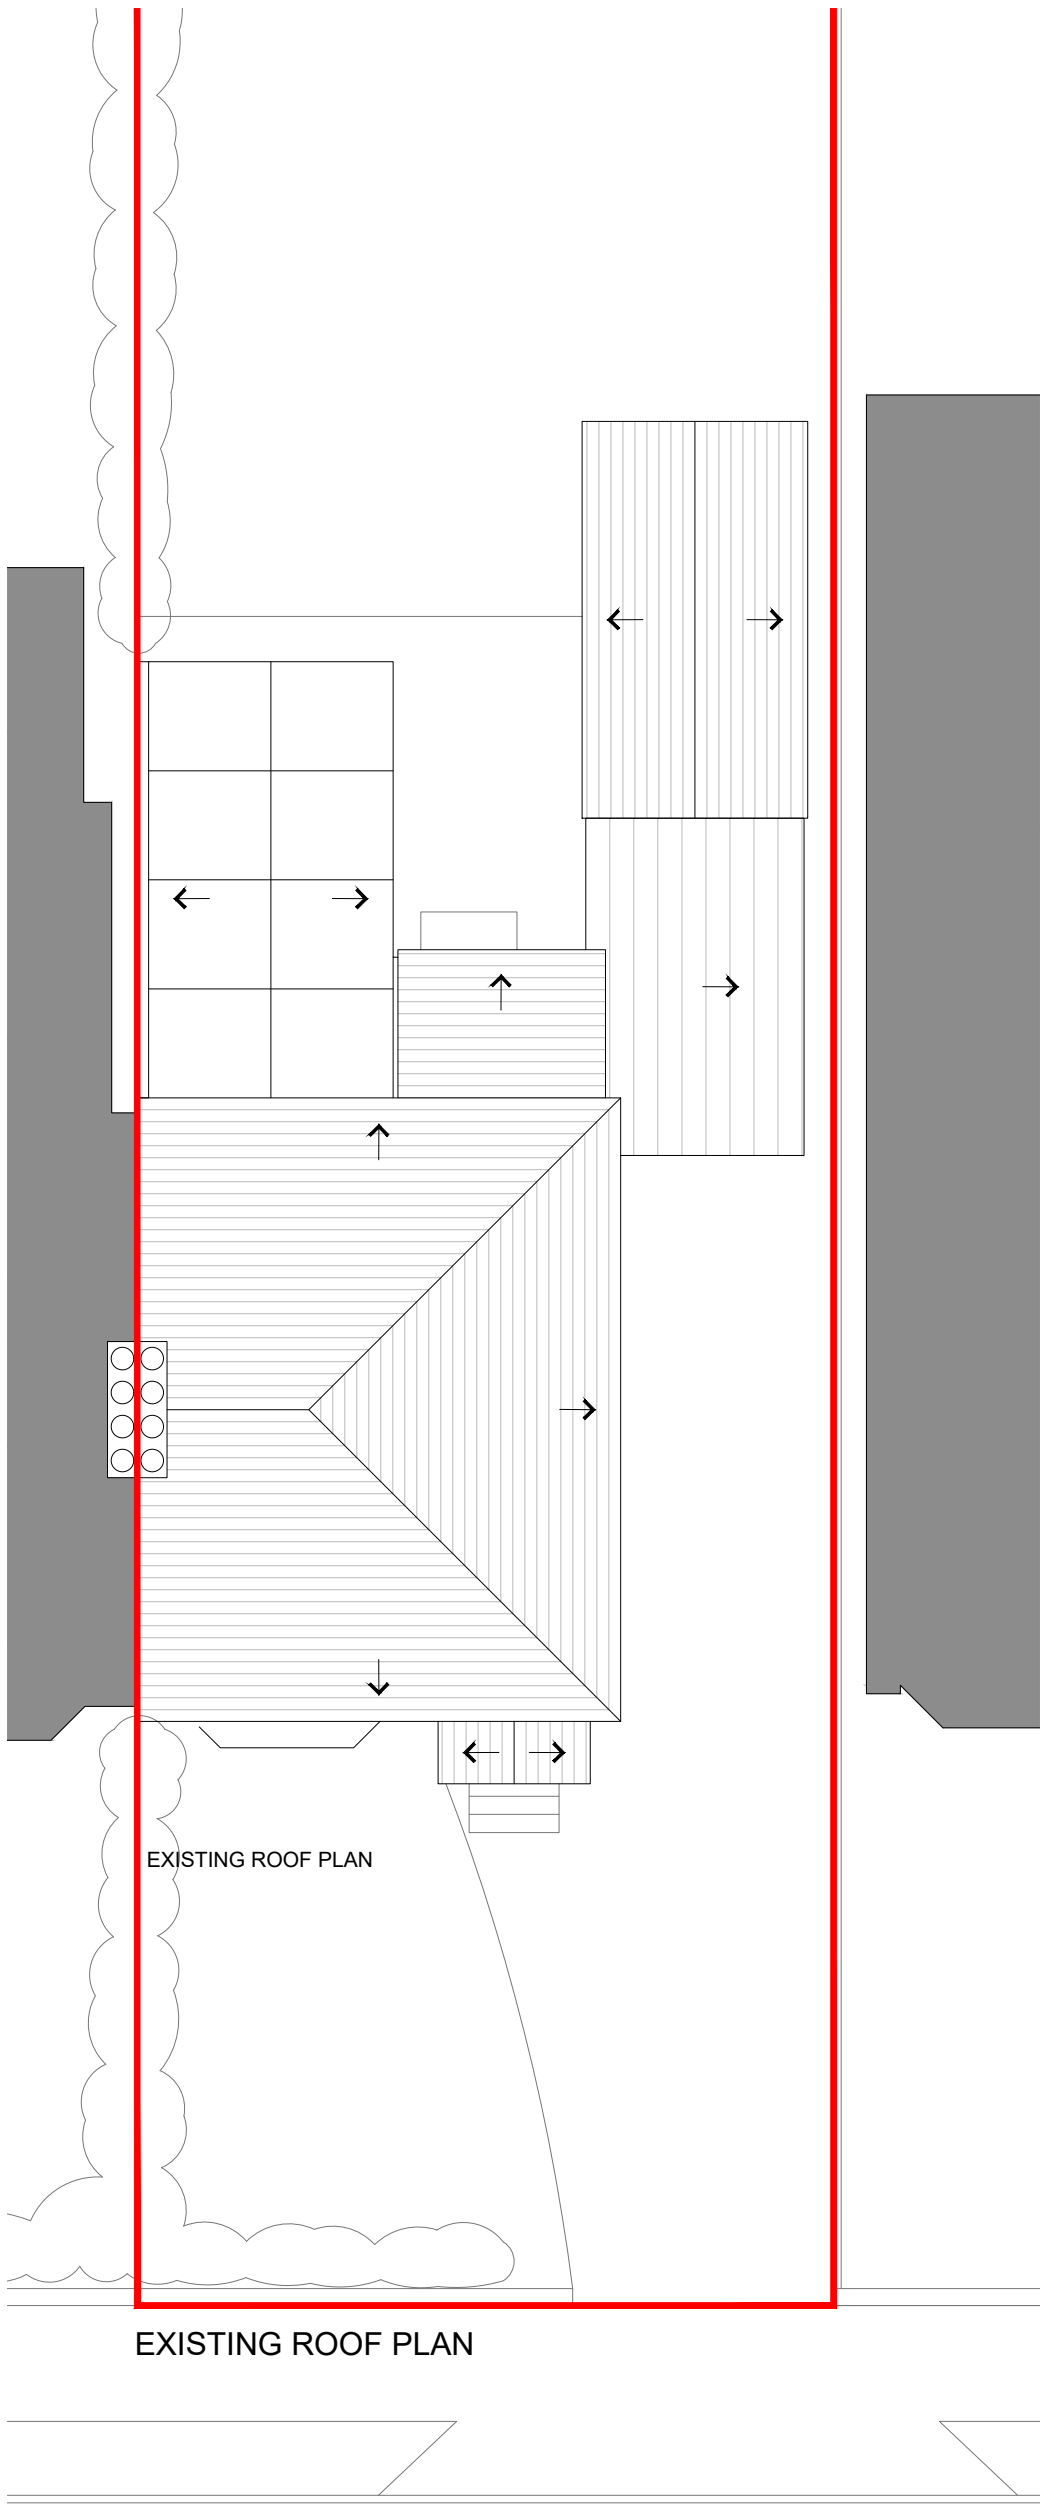

EXISTING ROOF PLAN

1:100 scale

 

Project name:
21 Warfield Ave. Waterlooville

Drawing name:
Existing Ground Floor Plan and Roof Plan

Scale @ A1
1:100

Drawn / Checked:
RPN / DJS

Date:
AUG 2021

Status:
PLANNING

Project no:
21009

Drawing no:
V03 - 300

Revision:
P1

P1	First Issue	RPN	DJS	
REV	DESCRIPTION	BY	CHK	DATE
Cover Storey Architects Cover Storey Architects LLPThe Studio, 18 St Georges Avenue, HavantPO9 2RX Tel. 02392 006266info@coverstorey.co.ukwww.coverstorey.co.uk				