


DO NOT SCALE.
IF IN DOUBT ASK.

THIS DRAWING AND DESIGN IS THE SOLE PROPERTY OF PF MODULAR AND
MUST NOT BE COPIED, LOANED OR COMMUNICATED, IN WHOLE OR PART TO
ANY THIRD PARTY WITHOUT CONSENT FROM THE COMPANY.

Existing Build - External
Finishes Specification


- Roof Finish**
Trapizal metal roofing sheets
Goosewing Grey
- Wall Finishes**
Red Brick
Goosewing Grey facia & trims
Black PVC downpipes
- Entrance Doorset (external)**
White painted timber glazed doors
- Emergency Doorset (external)**
White or grey painted outward opening doors
- Windows (external)**
White UPVC

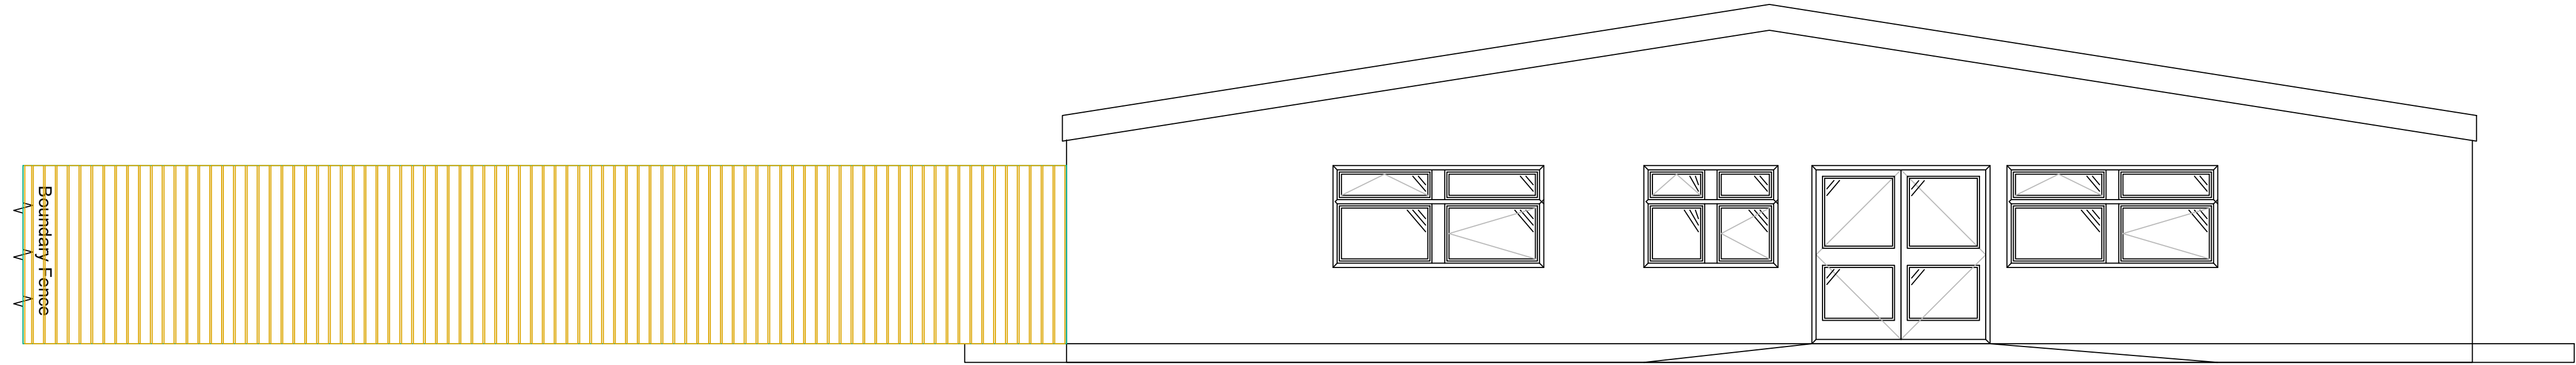


Fence

Existing Elevation


South Elevation

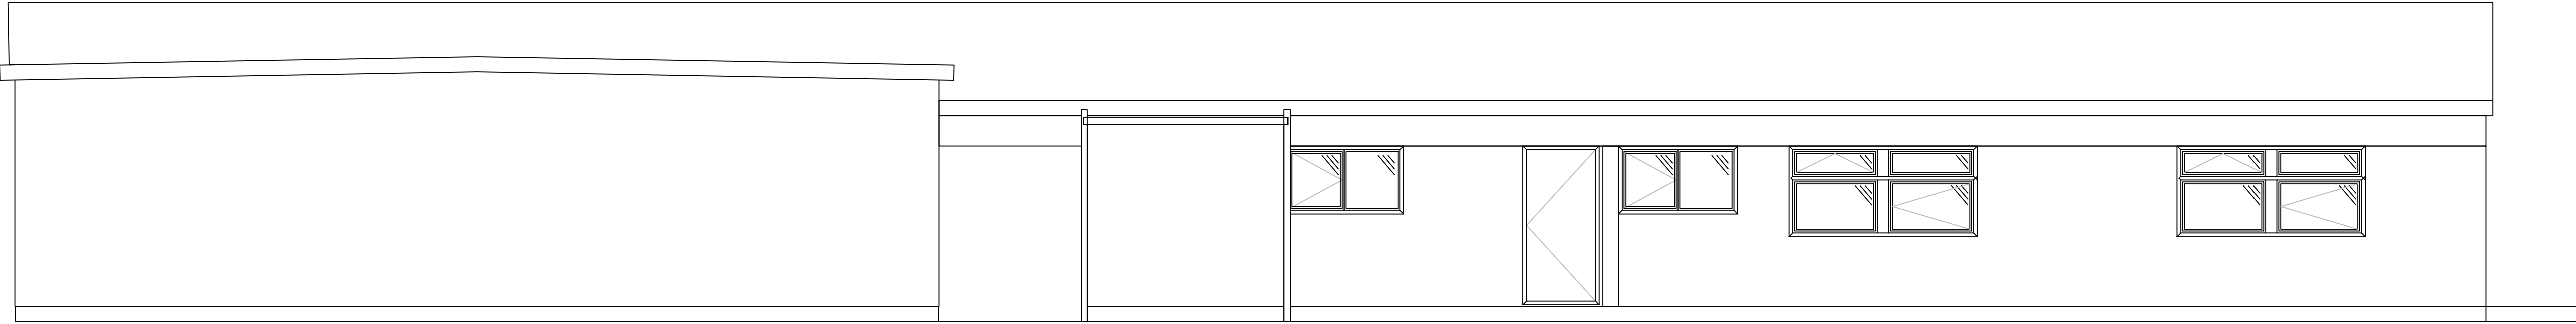

West Elevation

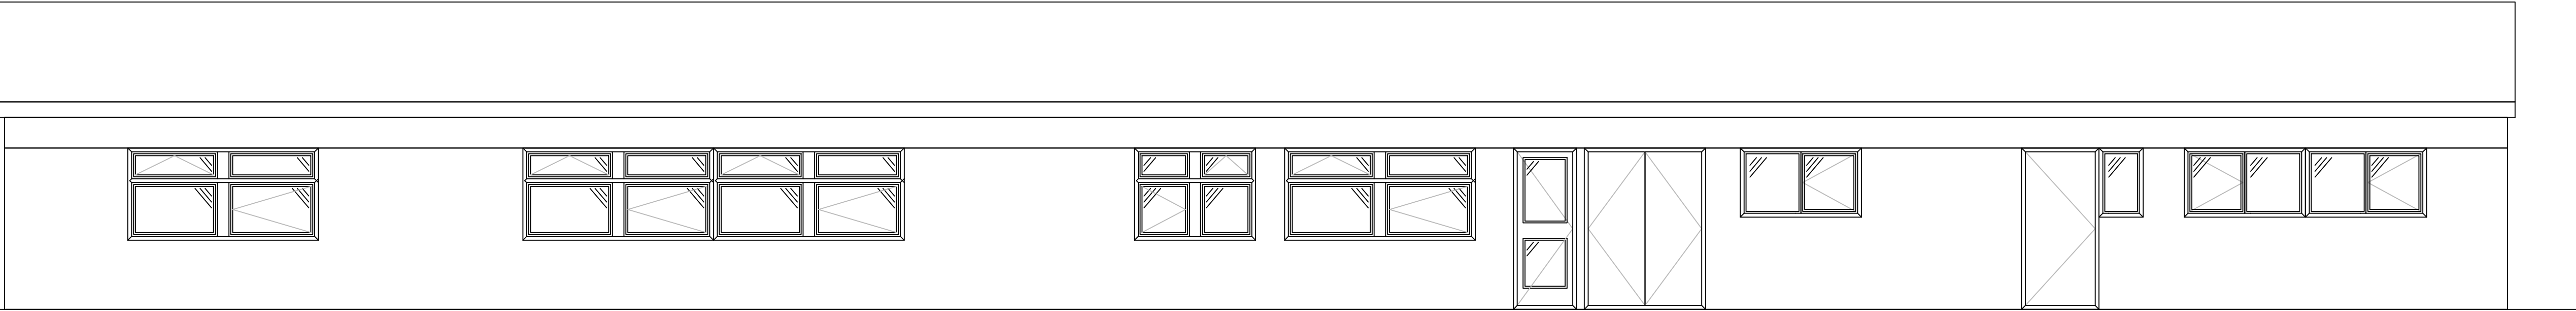

East Elevation

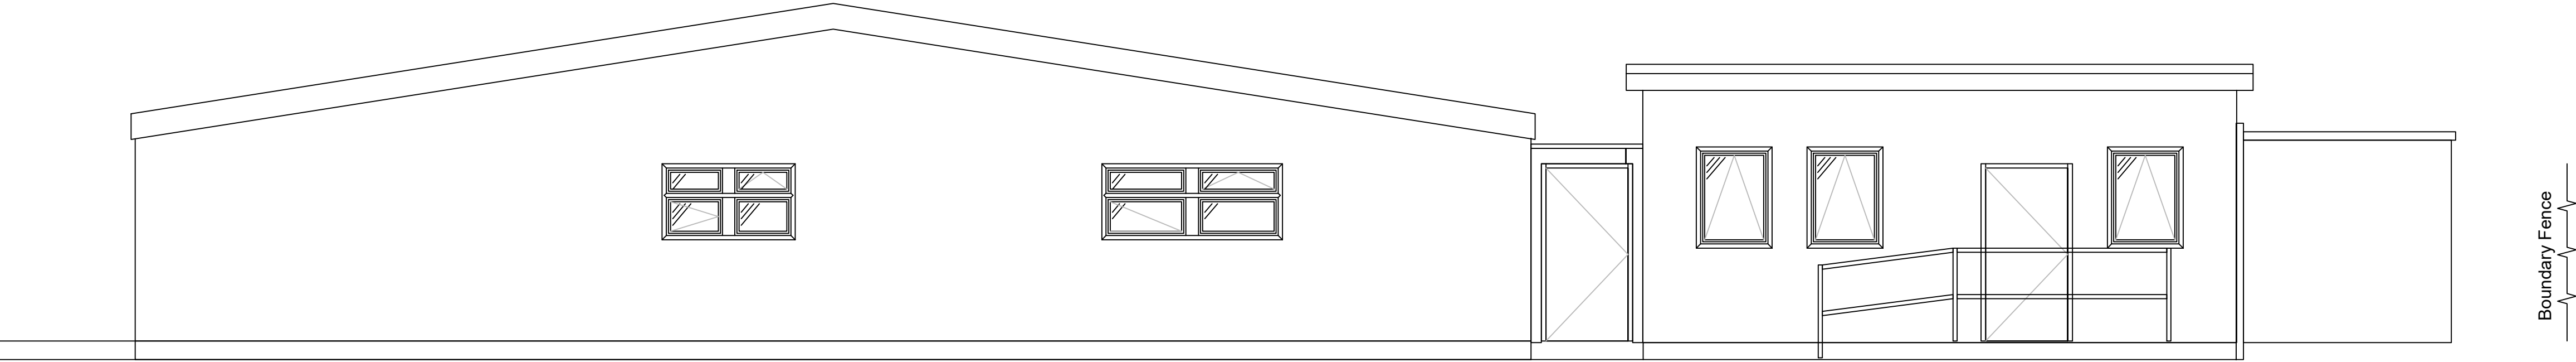

Boundary Fence

North Elevation

A1	CDW	23/02/22	First Issue - for approval	RC
D2			Not part of this issue	
D1			Not part of this issue	
Rev	By	Date	Description	Chkd

PF

MODULAR

SUSTAINABLE CONSTRUCTION

Unit fsc 10, Farringdon Business Park, Lower Farringdon, Hampshire GU34 3DZ
Tel: 01420 587 880
www.portable-facilities.co.uk

Status **Draft for comments**

Client **OptiVet**

Project **Staff Canteen & Office Spaces**

Title **Architectural Elevations**

Scale (at A1)	Drawn	Date:	Checked
1: 50	CDW	06/12/21	CDW
Drawing No.	2112-491 - A100		Rev
			A1