
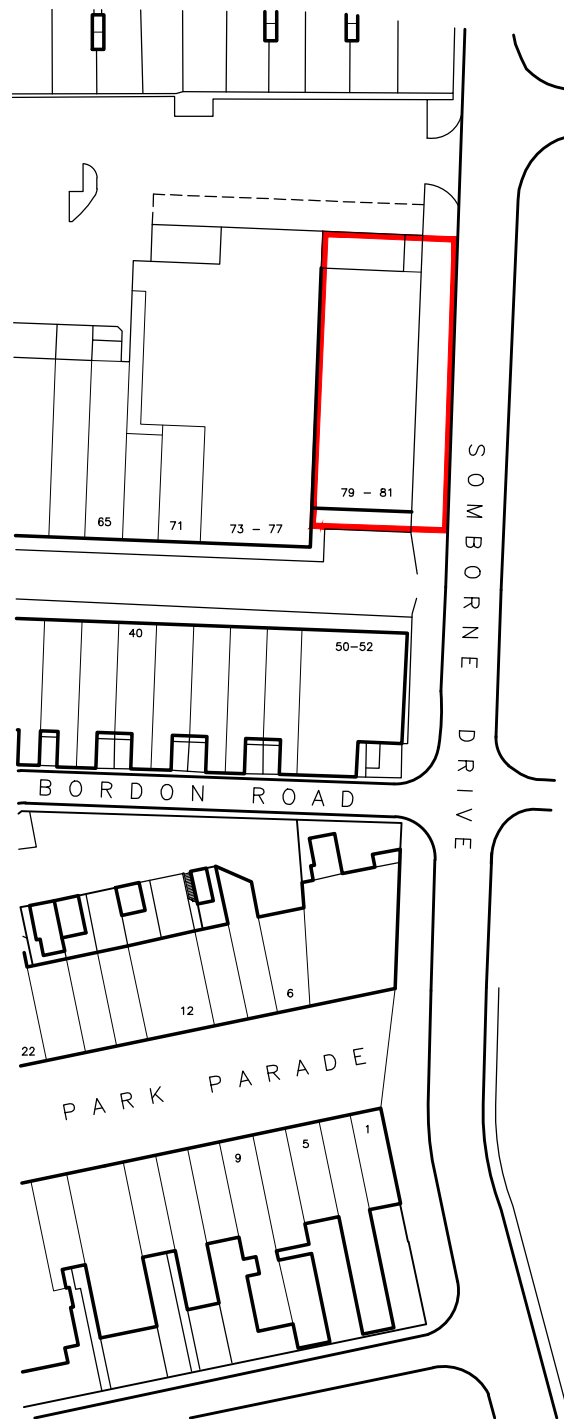


 

SITE PLAN @ 1:1250

0m 10m 20m 30m 40m 50m

K.A.D. Licensed O.S. No. 100047482

Rev	Revision	By	Date	
K^{NIGHT} A^{ARCHITECTURAL} D^{DESIGN} K.A.D. Ltd. First Floor Unit 7 The Quarterdeck Port Solent PO6 4TP T: 01489 660194 E: admin@k-a-d.co.uk W: www.k-a-d.co.uk				
Client DS PROPERTIES				
Project 79-81 GREYWELL ROAD LEIGH PARK HAVANT PO9 5AH				
Drawing SITE PLAN				
Scale 1:1250@A4		Date DEC 2021		
Project no.	Sequential	Bldg/Floor	Detail	Rev
KAD	01	A	SP	.