


0 20 40
Site plan Scale 1:500 at A3

This OS map was purchased from Press to Print
licence number 001137878

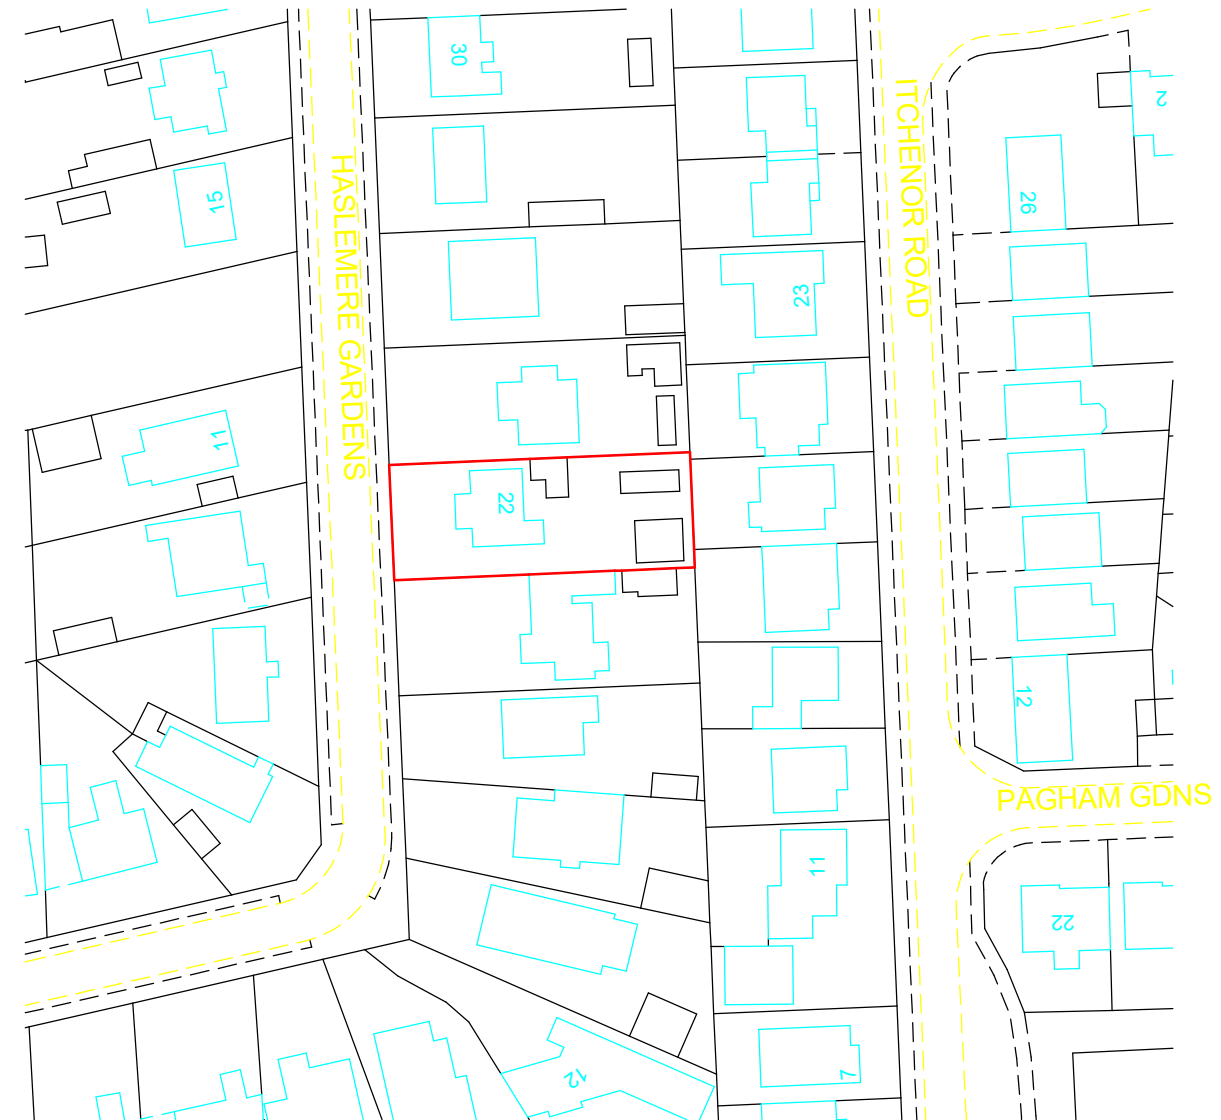

(c) Crown Copyright 2013
Reproduction in whole or in part is prohibited
without the prior permission of Ordnance Survey.

0 20 40 60
Location Plan Scale 1:1000 at
A3

IJ Murray
Associates Ltd



CIAT
REGISTERED PRACTICE

www.ijma.co.uk

I J Murray Associates
Ltd
200 Seafront
Hayling Island
Hampshire
PO11 9HR
Phone 07779 246915

These drawings are for planning and building regulation
purposes only and are not for construction. All dimensions
should be checked on site before work commences

These drawings are the
property of IJ Murray
Associates Ltd and should
not be reproduced or used
in any way without the
permission of a Director of
IJ Murray Associates Ltd

Nick Porcher

22 Haselmere Grdns HI

Location Plan

Project number	Project Number
Date	Issue Date
Drawn by	Author
Checked by	Checker

A101 V6.2 BRs

Scale