


HIGH STREET, EMSWORTH, PO10 7AN
PLANNING


Dimensions to be checked on site before commencing work.
Any discrepancies shall be reported to the architect
immediately.

Use figured dimensions only.

All drawings to be read in conjunction with specification and all other drawings including structural engineer and mechanical and electrical drawings / specification

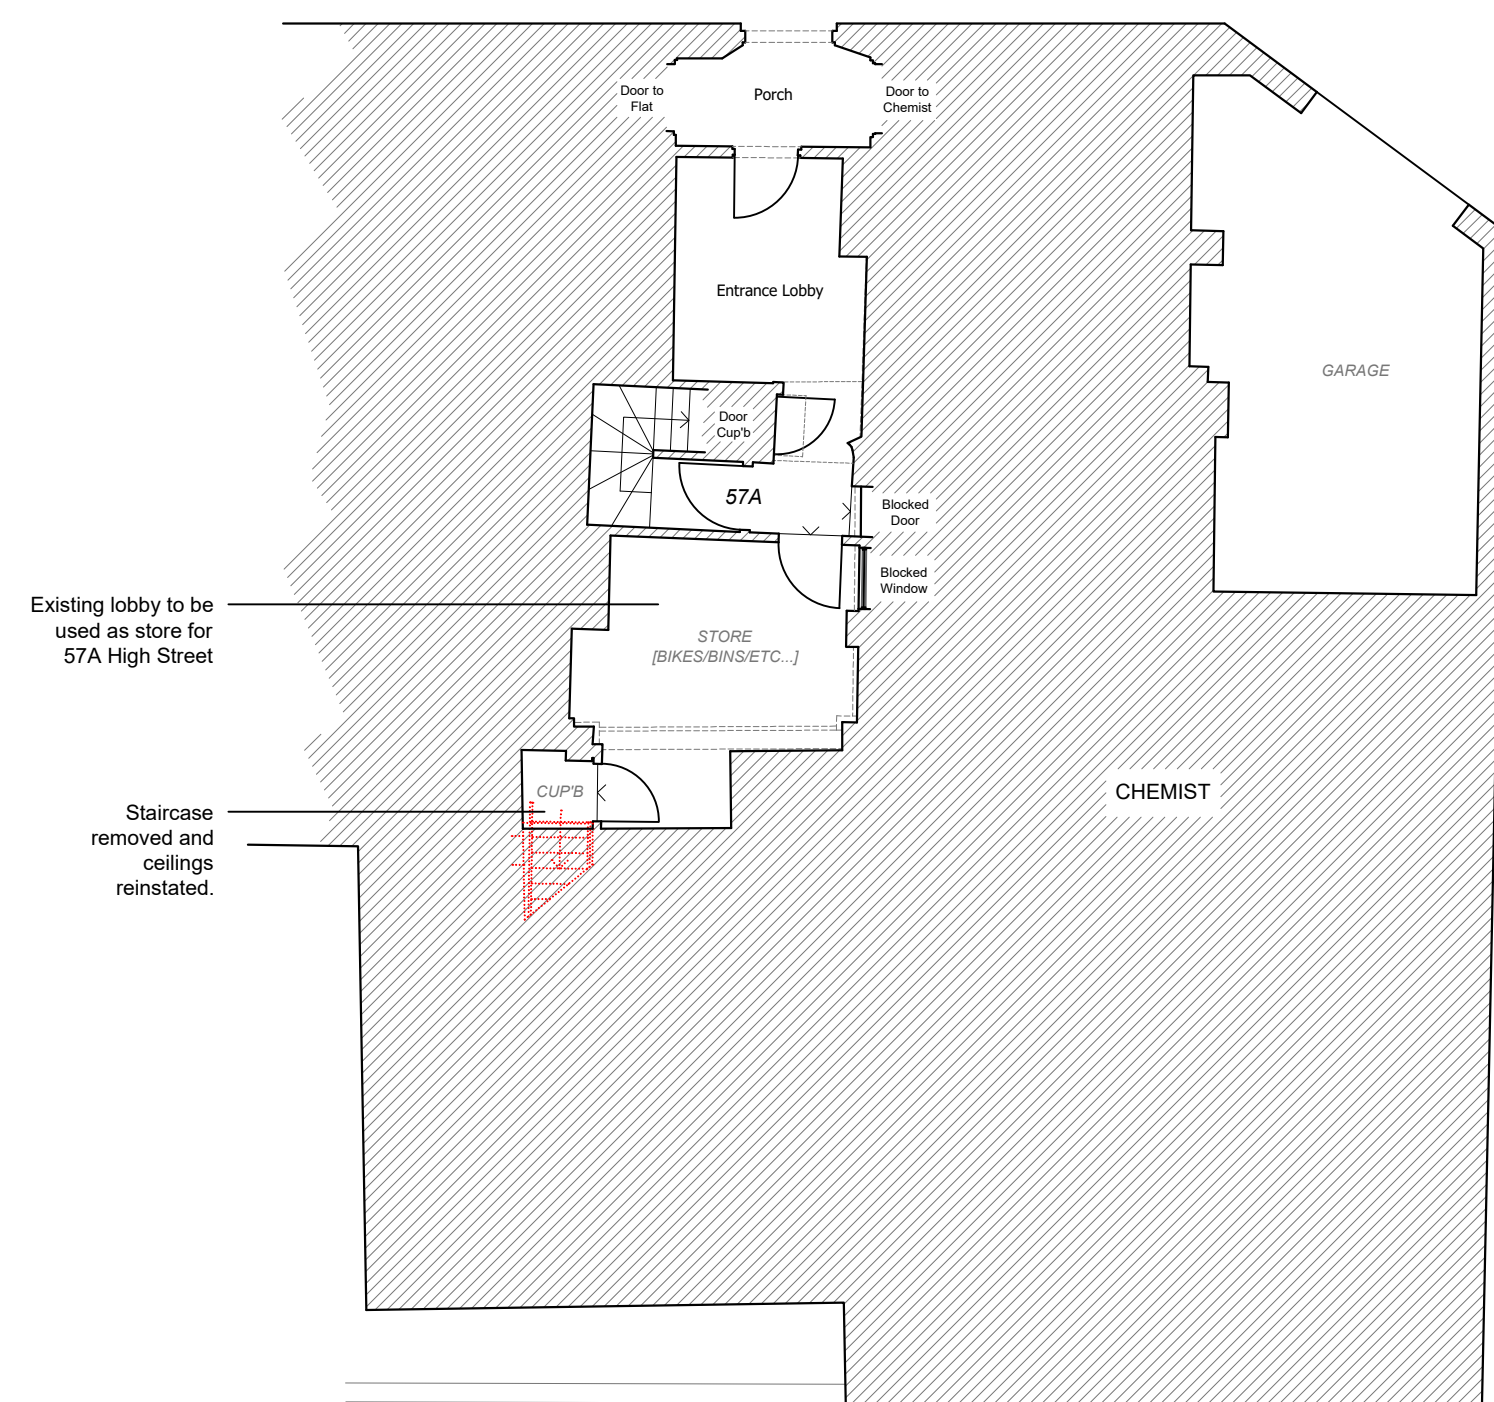


GROUND FLOOR
1:100

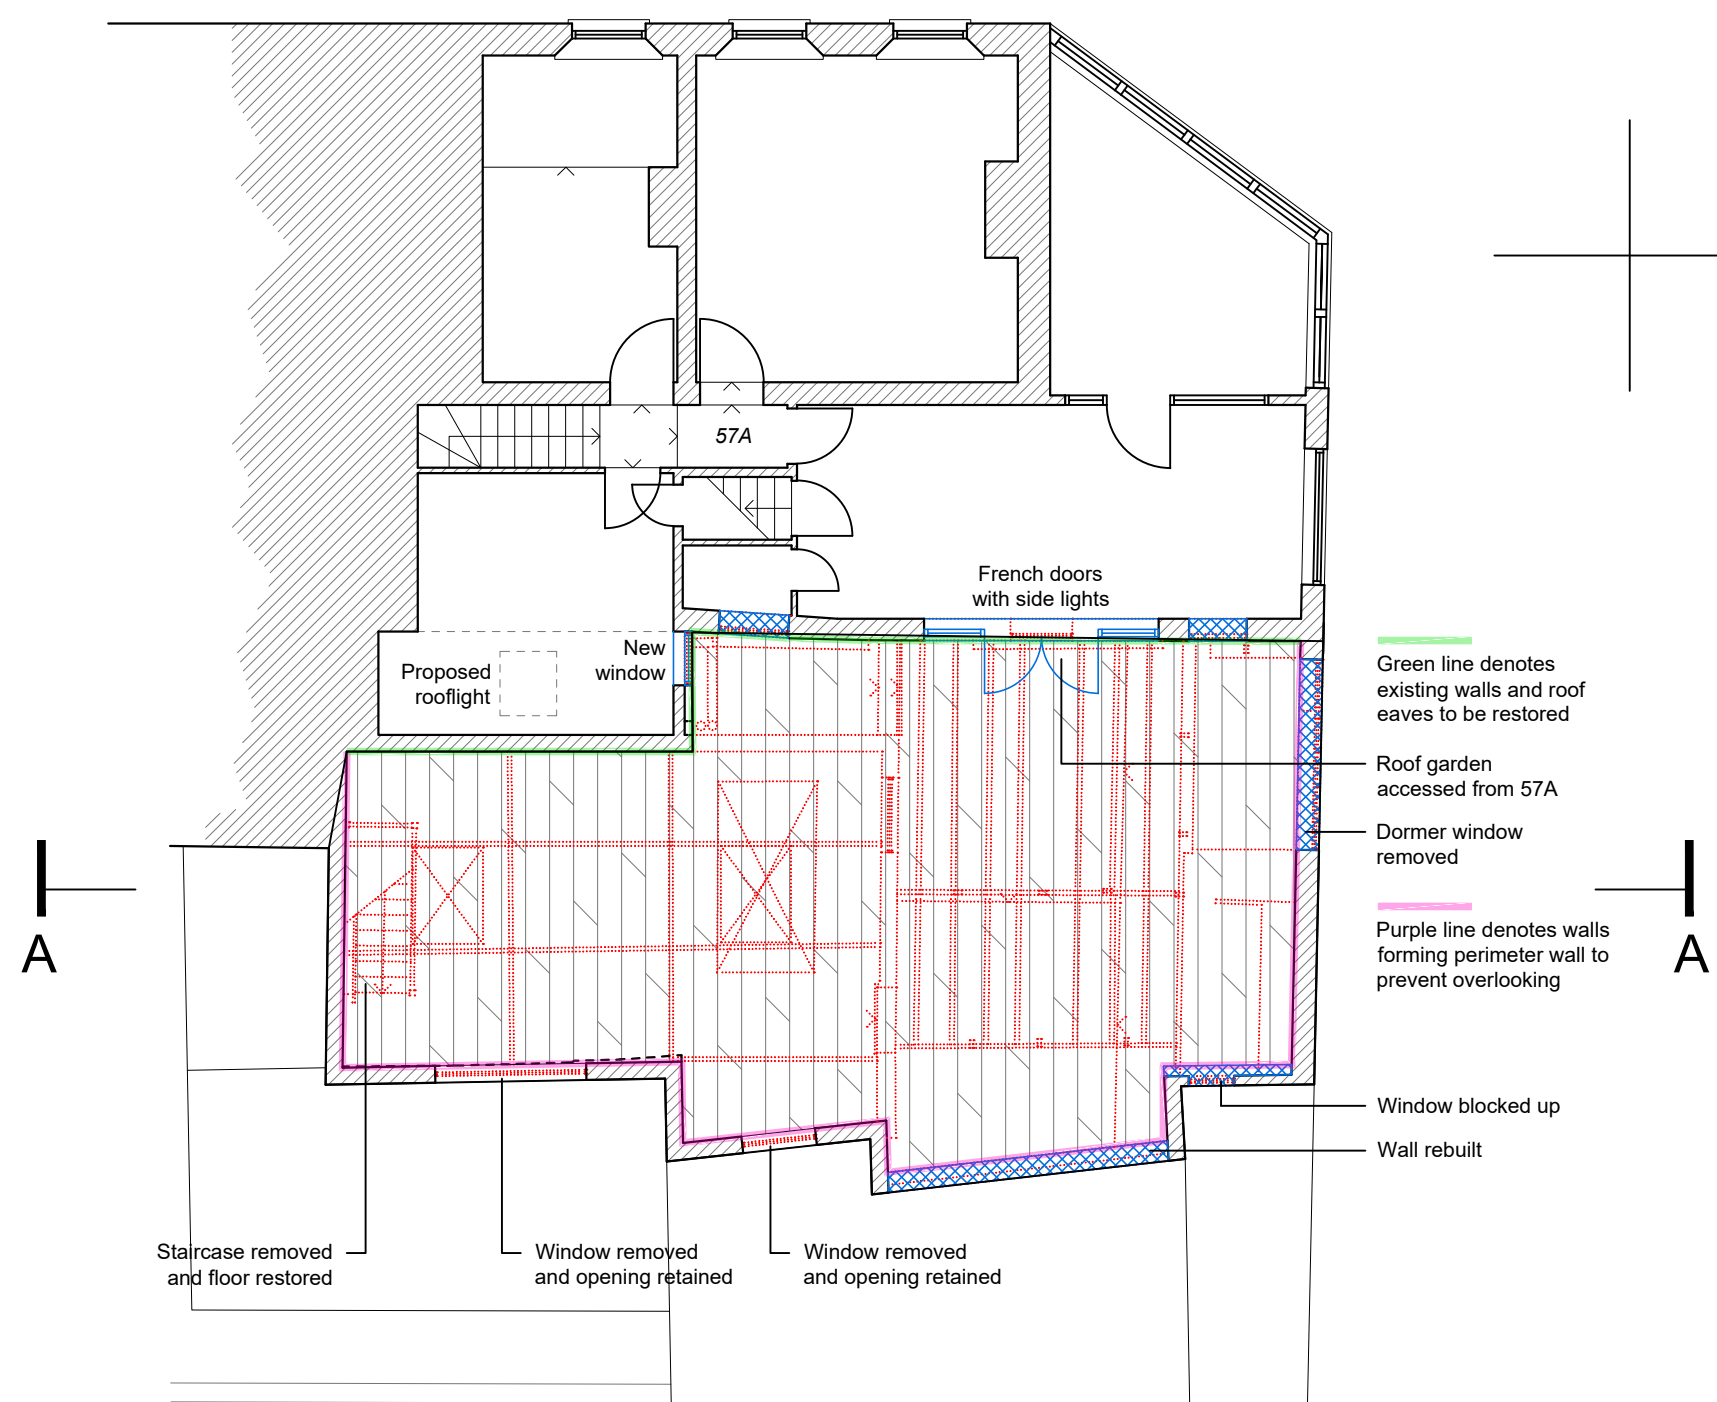


FIRST FLOOR
1:100


[No works to second floor level]

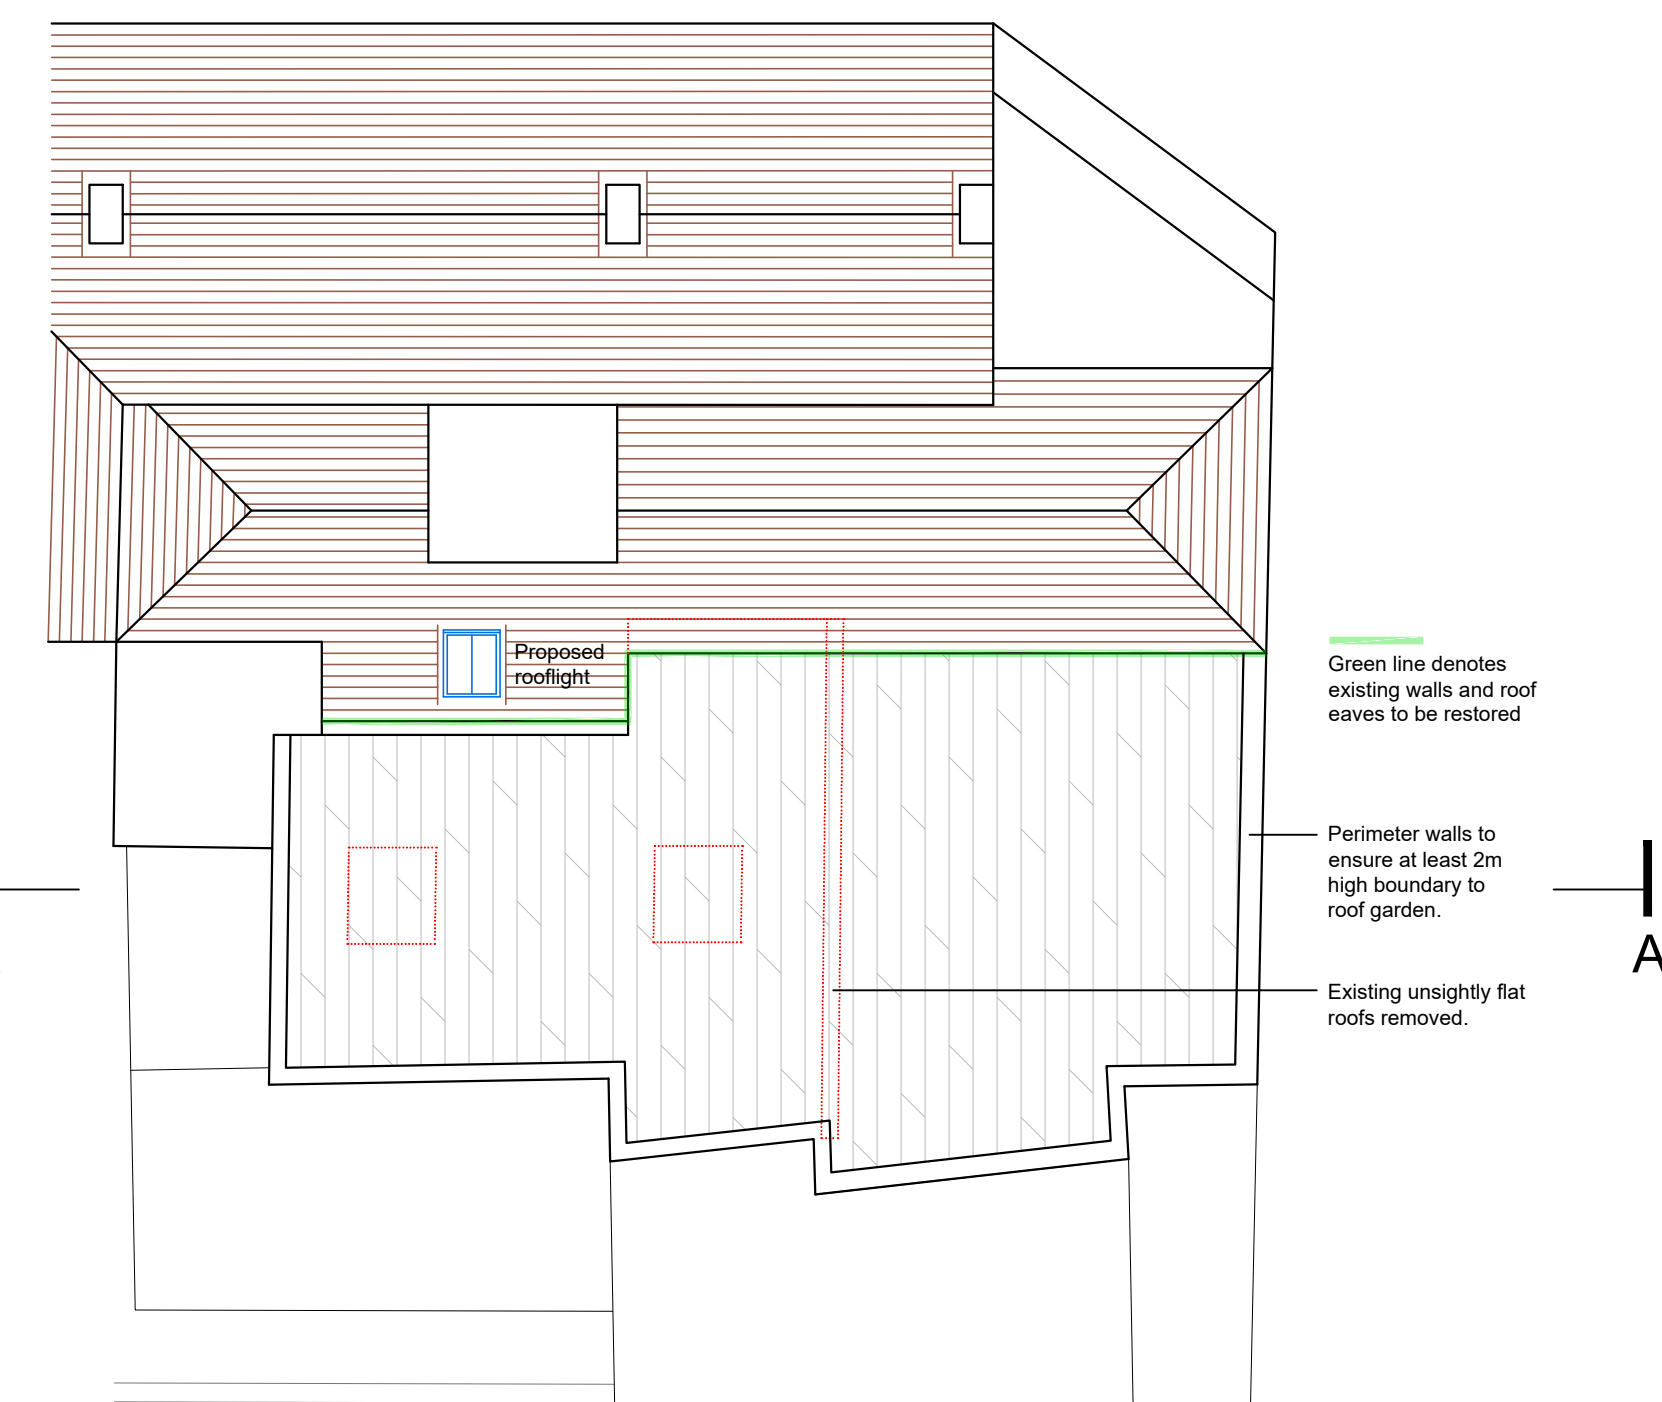


ROOF PLAN
1:100

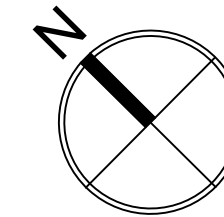


FRONT ELEVATION
[east] 1:100

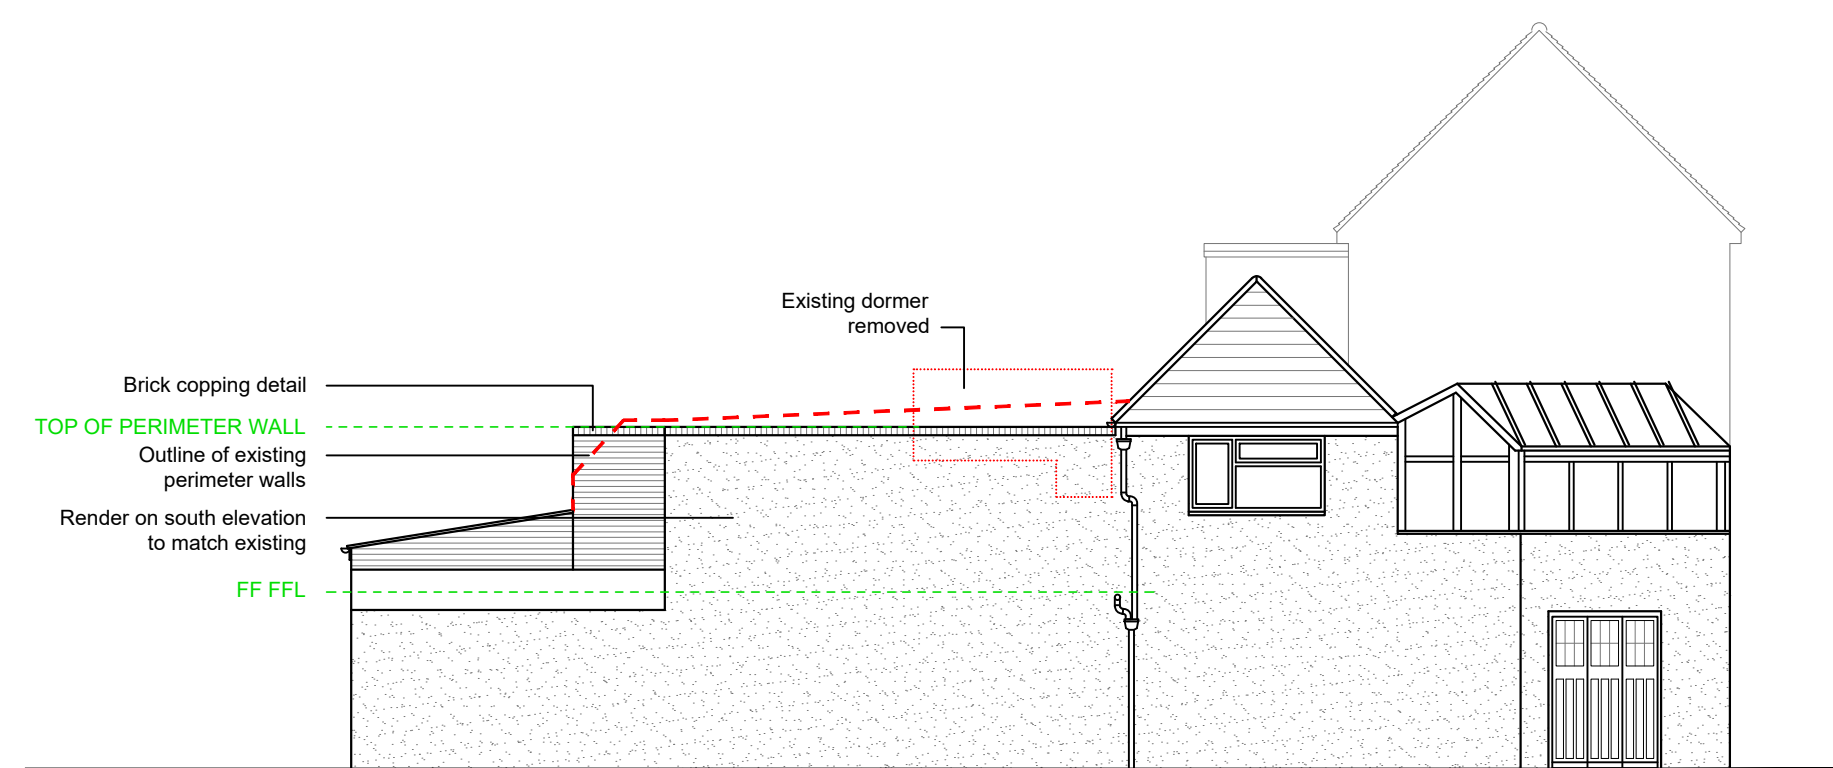


SIDE ELEVATION
[south] 1:100

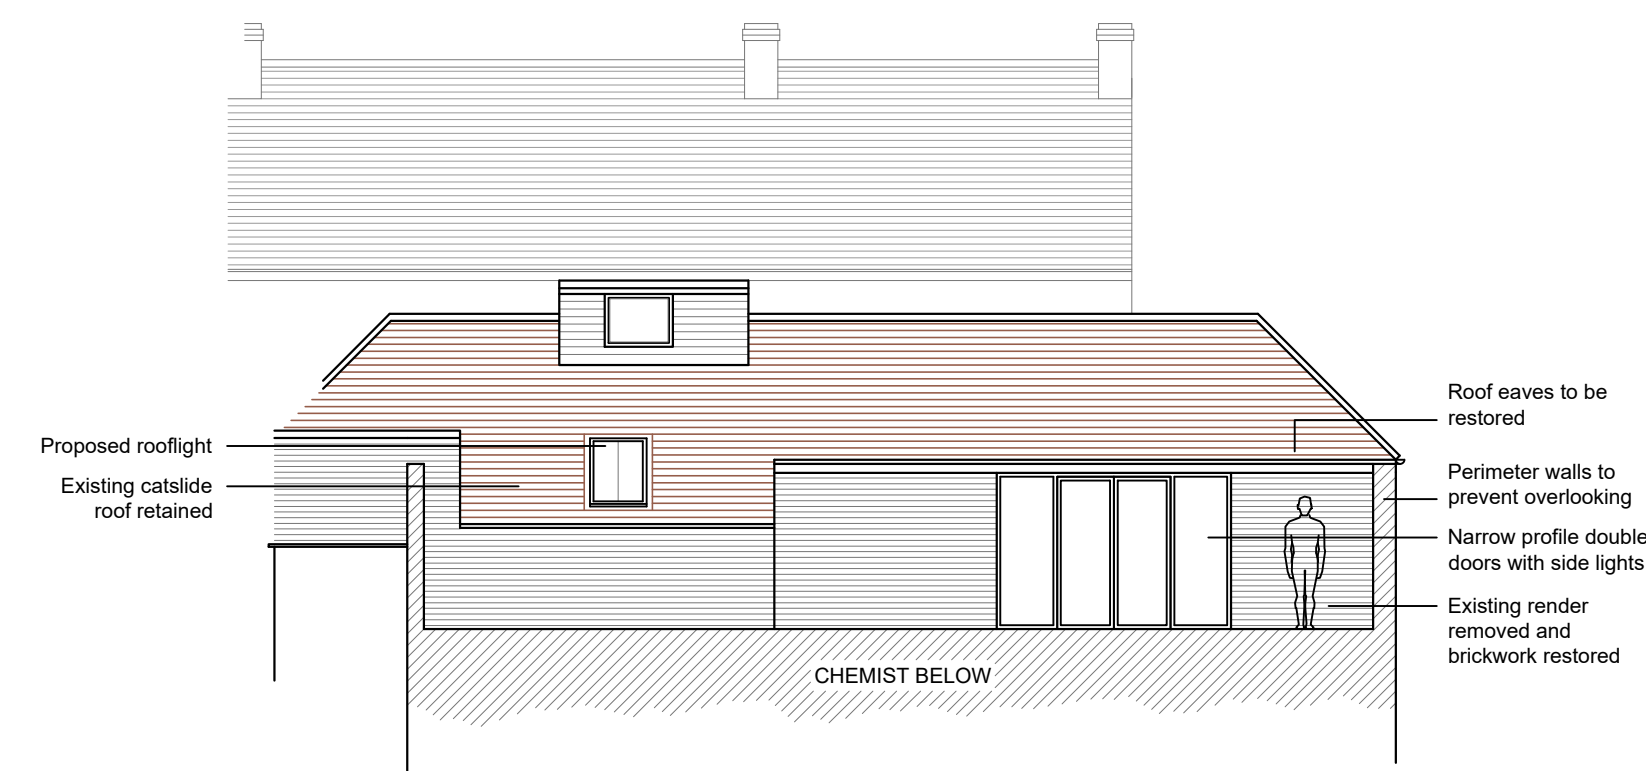


SECTION A-A
1:100

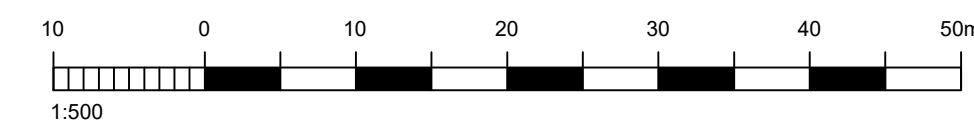


..... DEMOLISHED

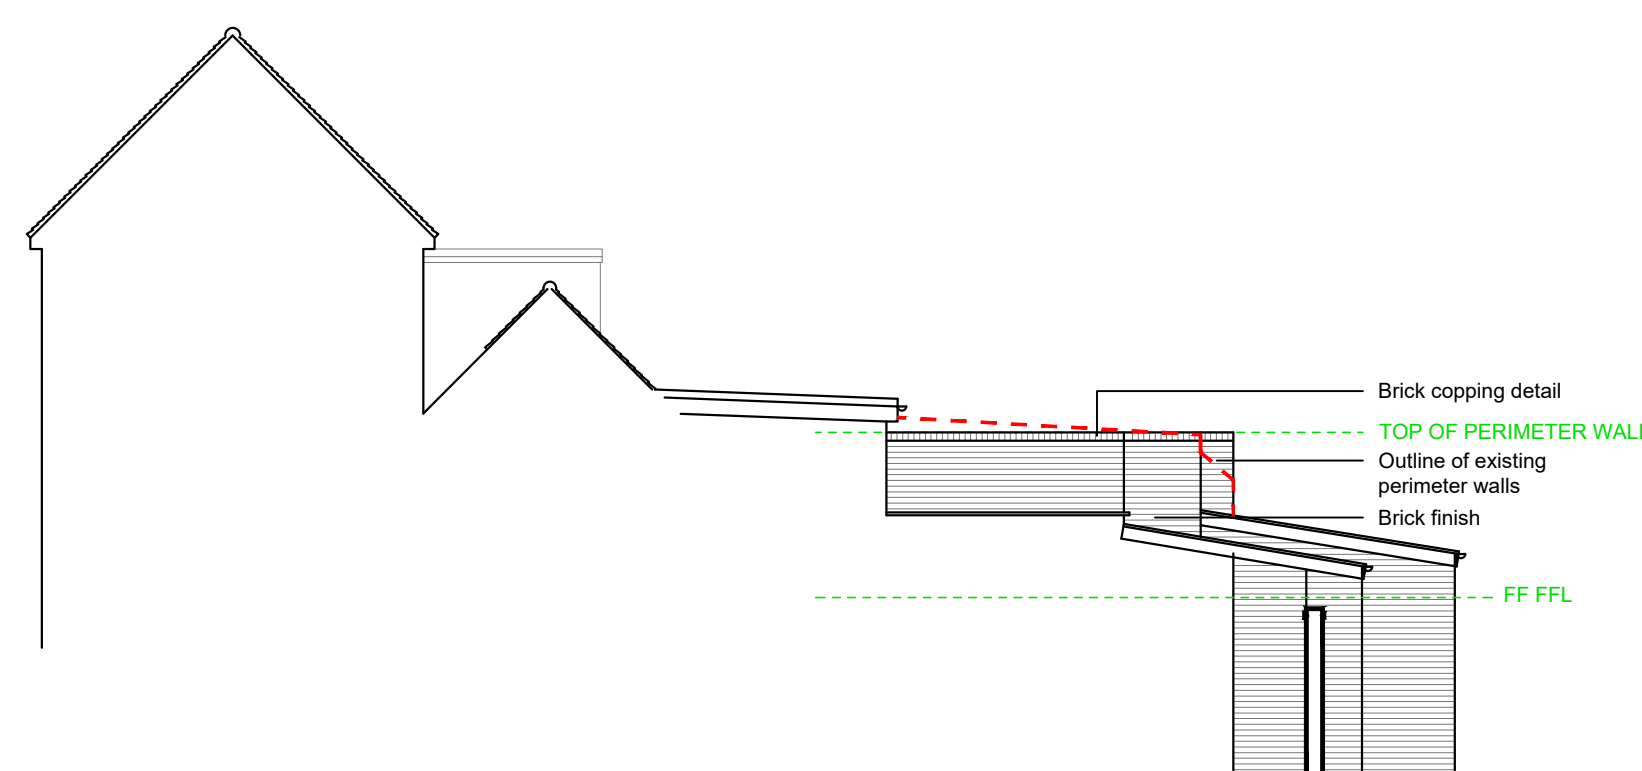

SIDE ELEVATION
[north] 1:100

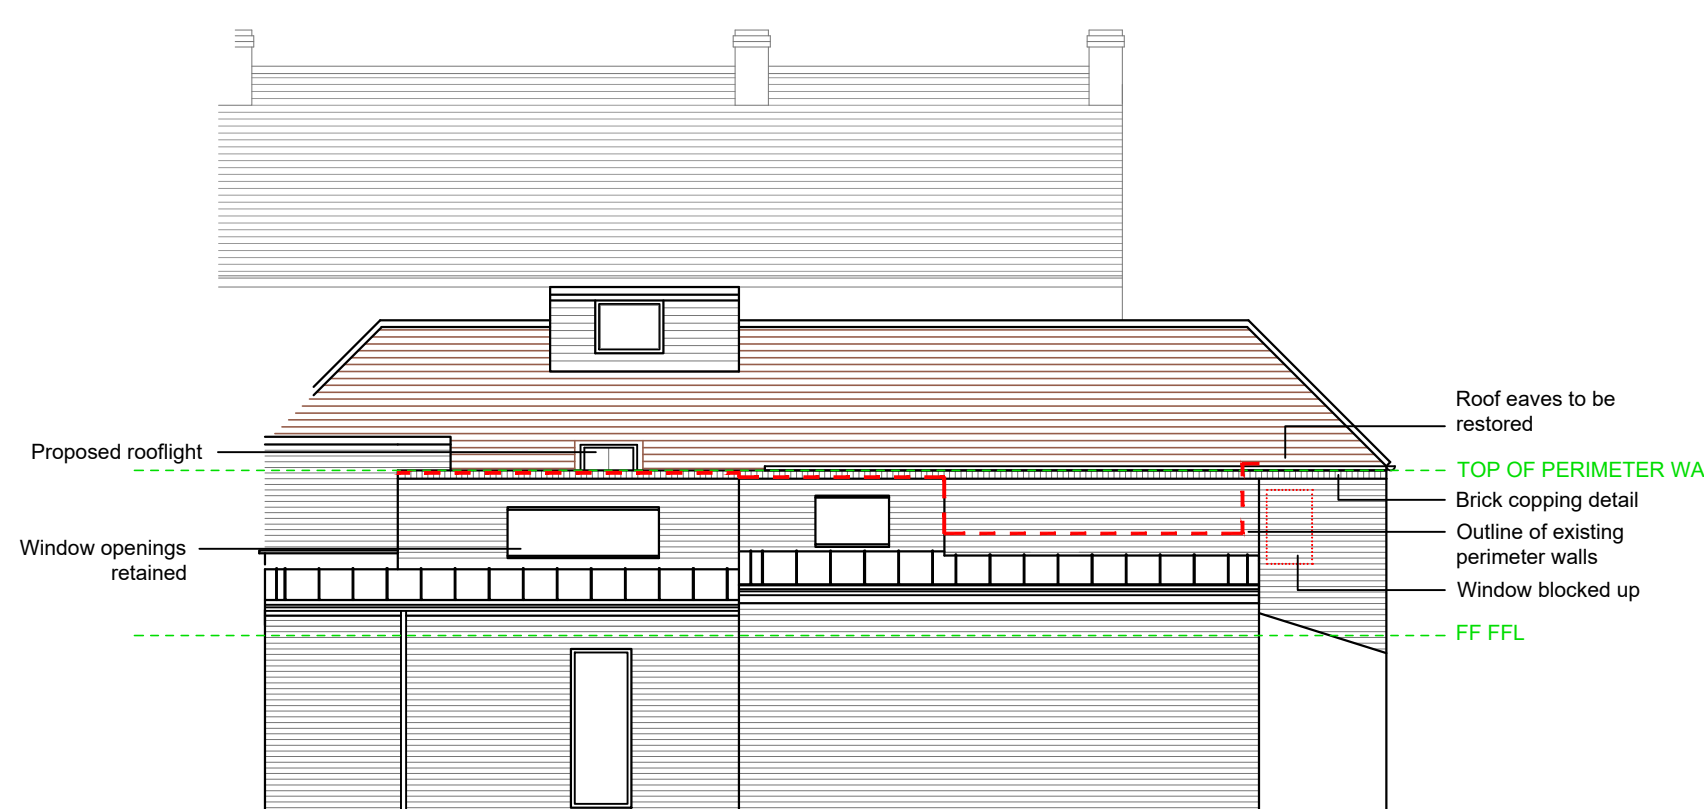

REAR ELEVATION
[west] 1:100

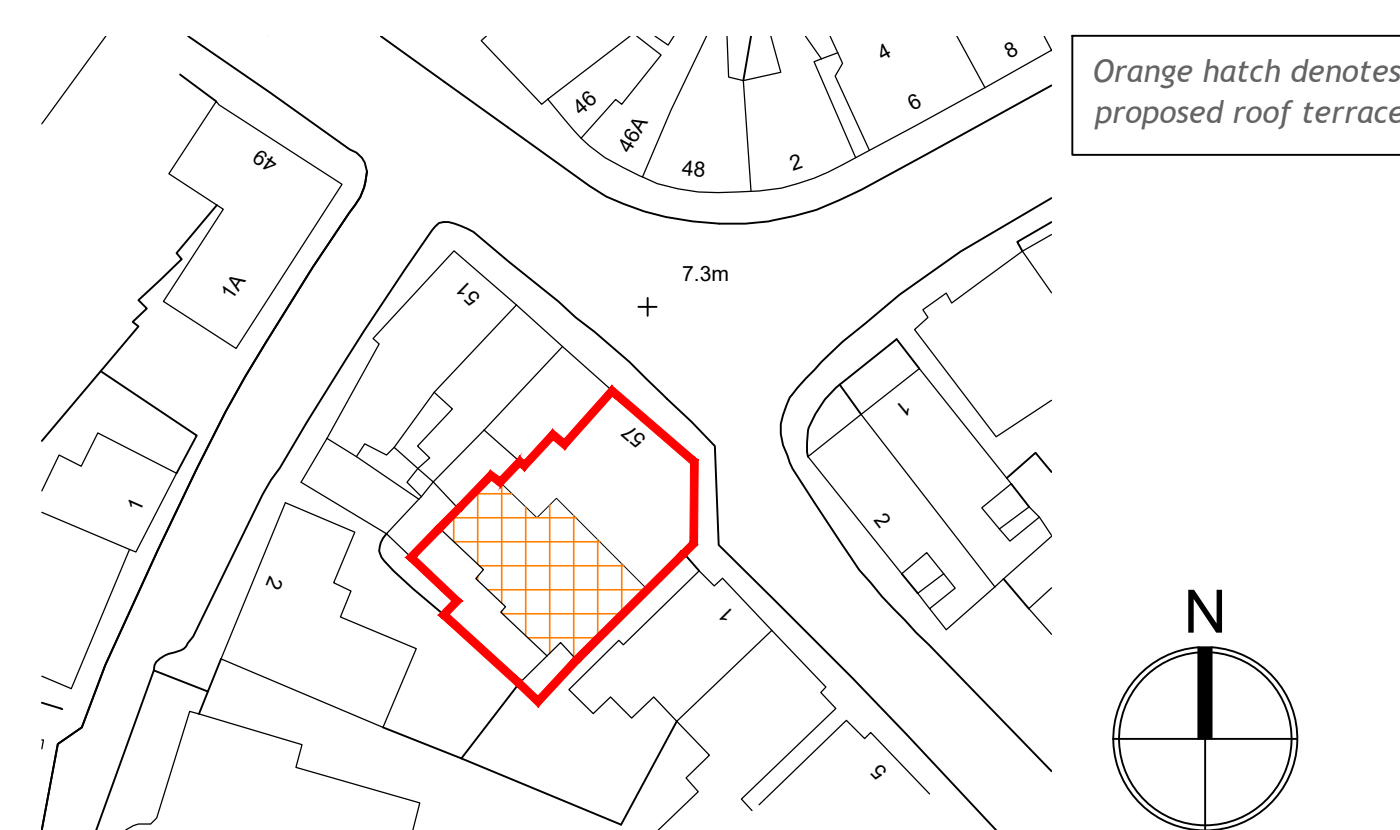

BLOCK PLAN
1:500

A	04-11-21	ADDITIONAL INFO FOR LPA	TW
REV	DATE	AMENDMENT	DRAWN

hd
architects

Helyer Davies Architects Ltd
1 The Old Flour Mill,
Emsworth, PO10 7BT
01243 370 715

www.hdarchitects.co.uk mail@hdarchitects.co.uk

PROJECT

57 High Street
Emsworth
Hampshire
PO10 7AN

DRAWING
PROPOSED
PLANS & ELEVATION
BLOCK PLAN

SCALE
as noted @A1

DATE	Oct 2021	DRAWN	TW
DRAWING NUMBER		REVISION	
21066-02		A	