
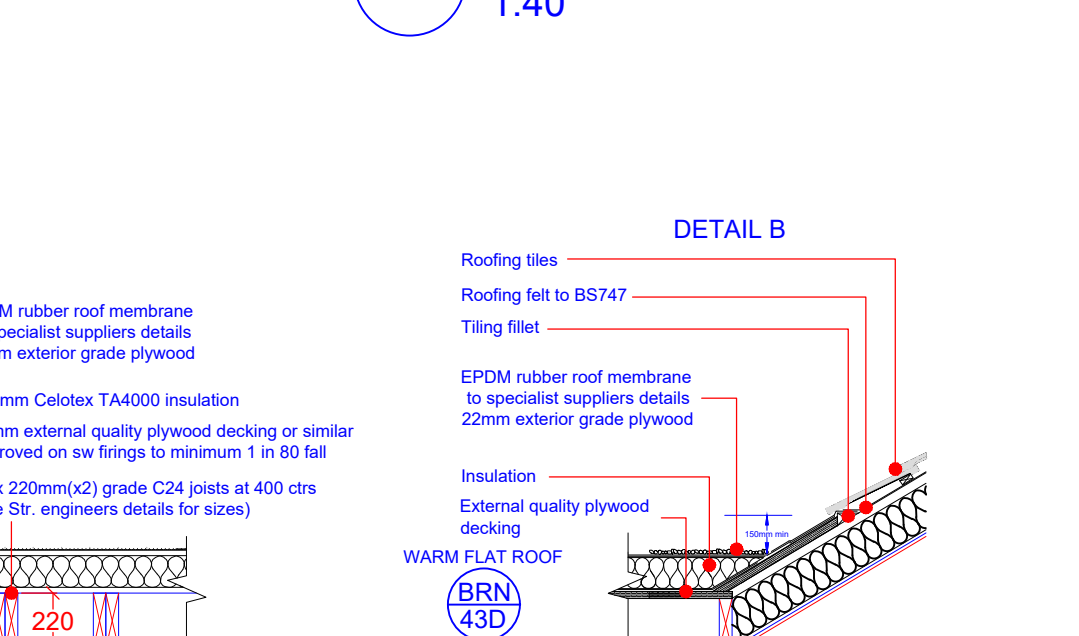
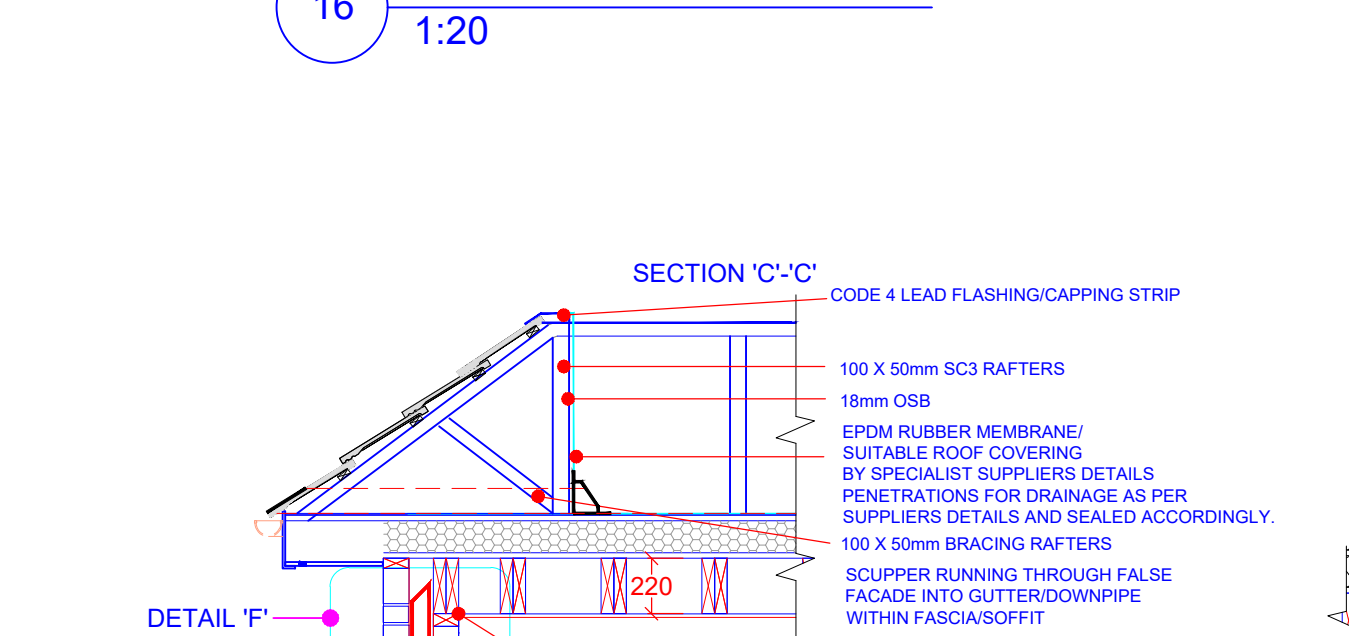
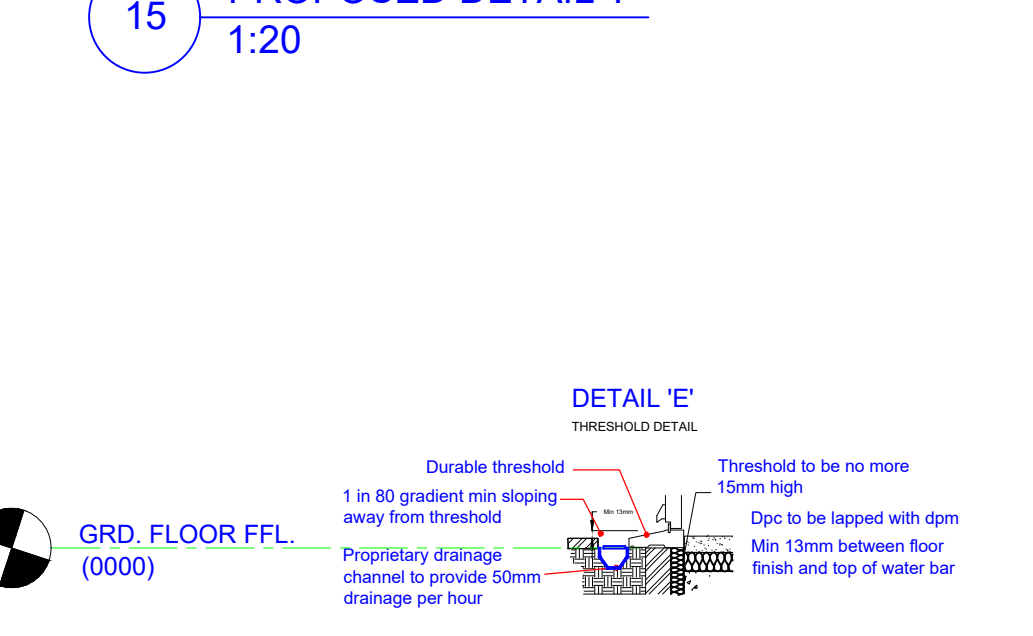
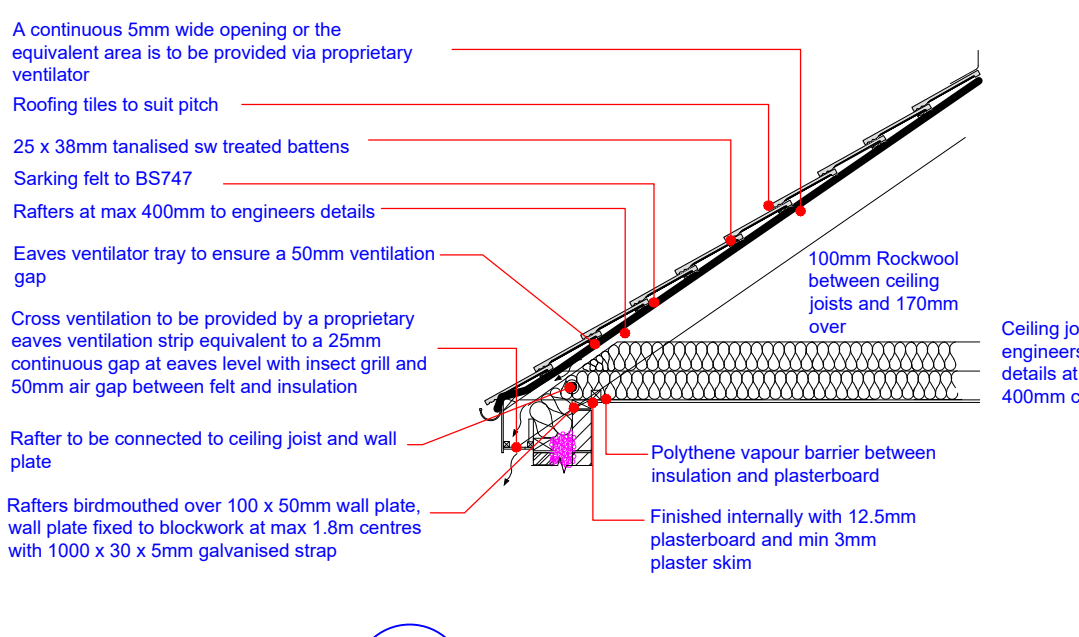
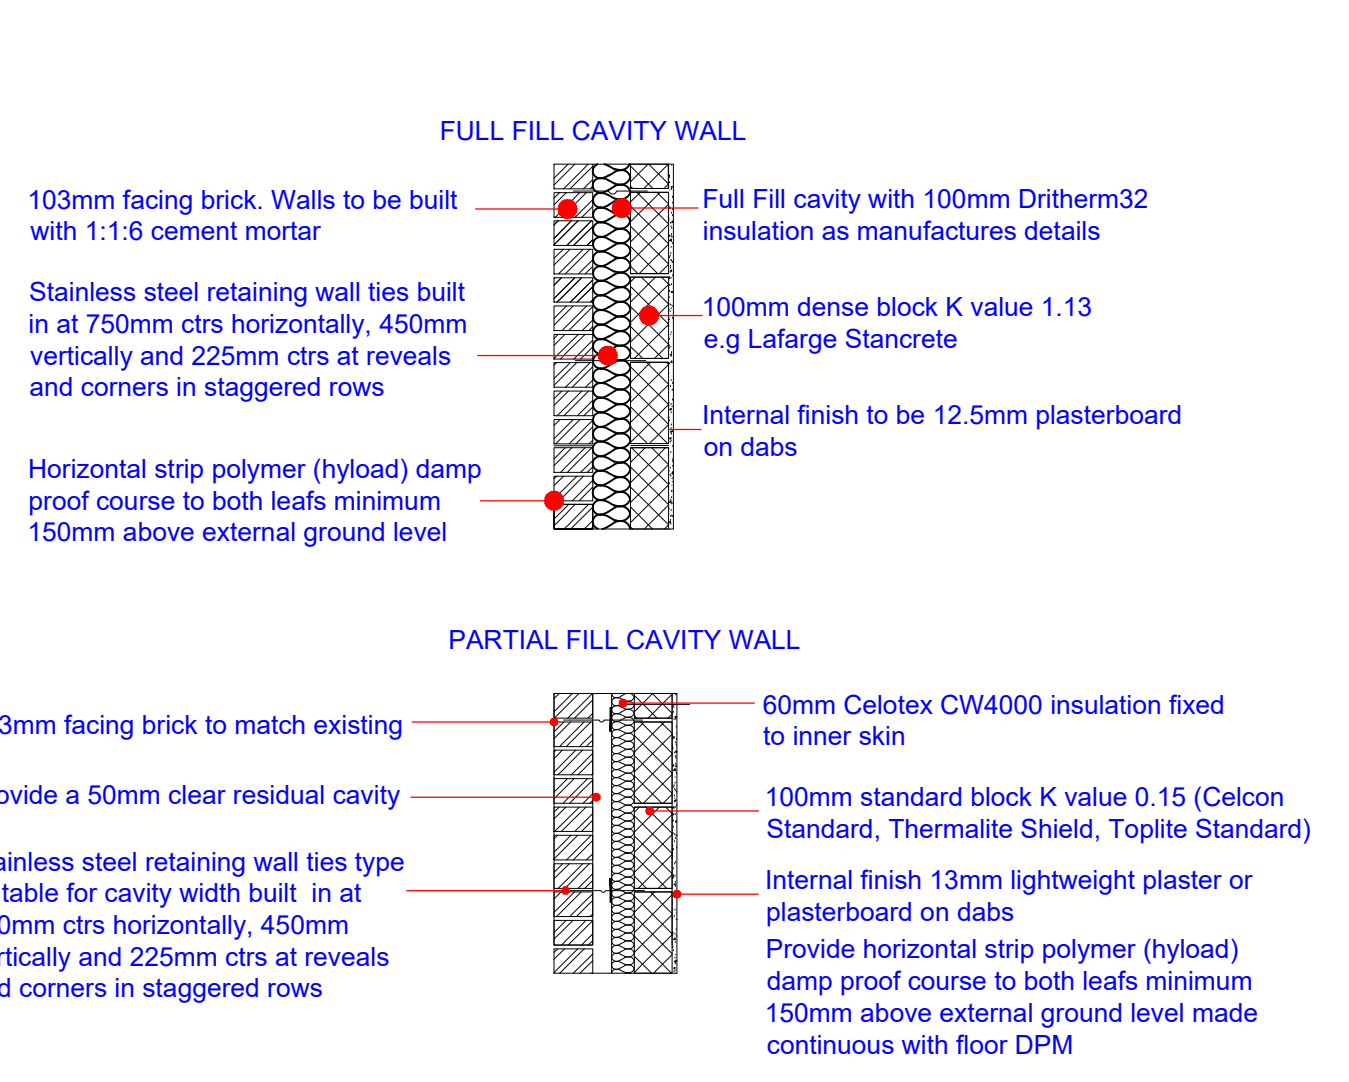
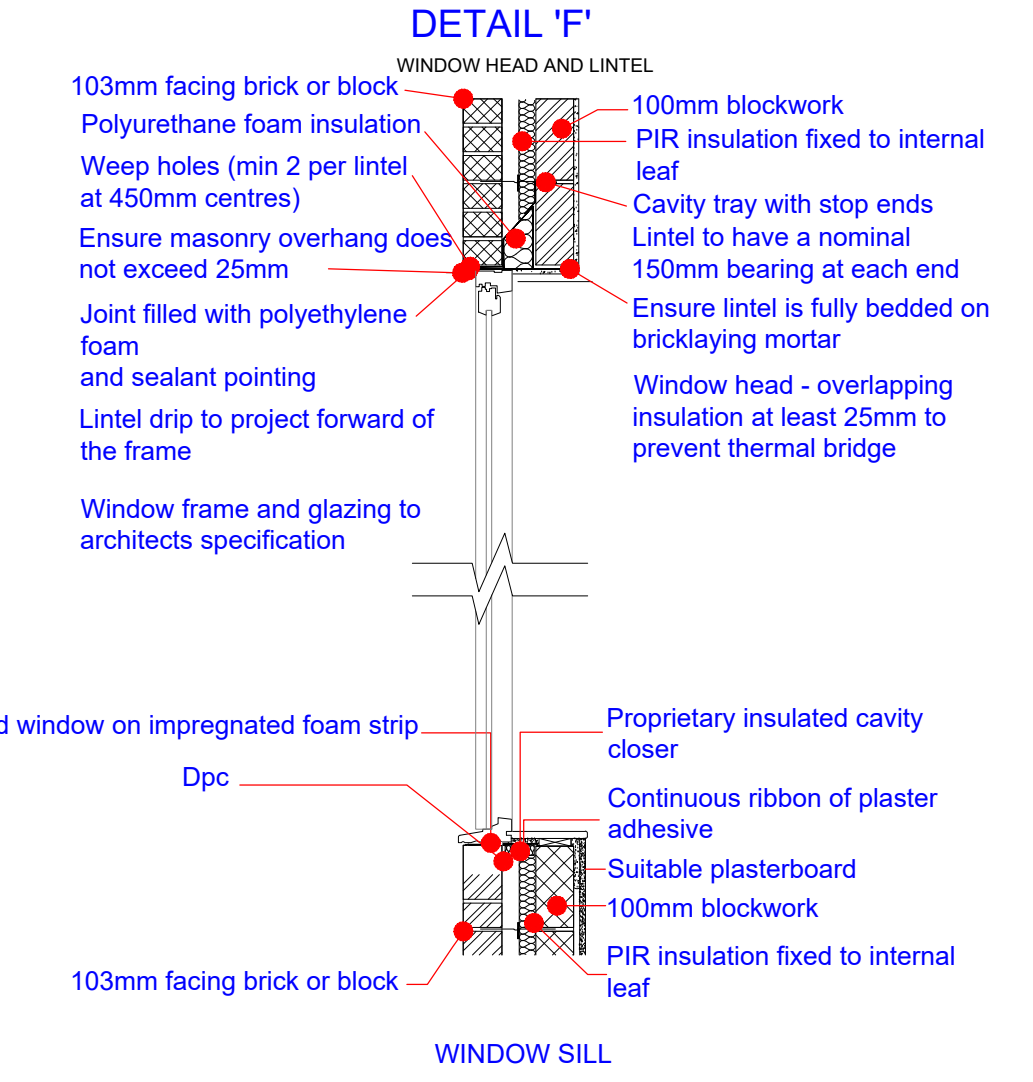
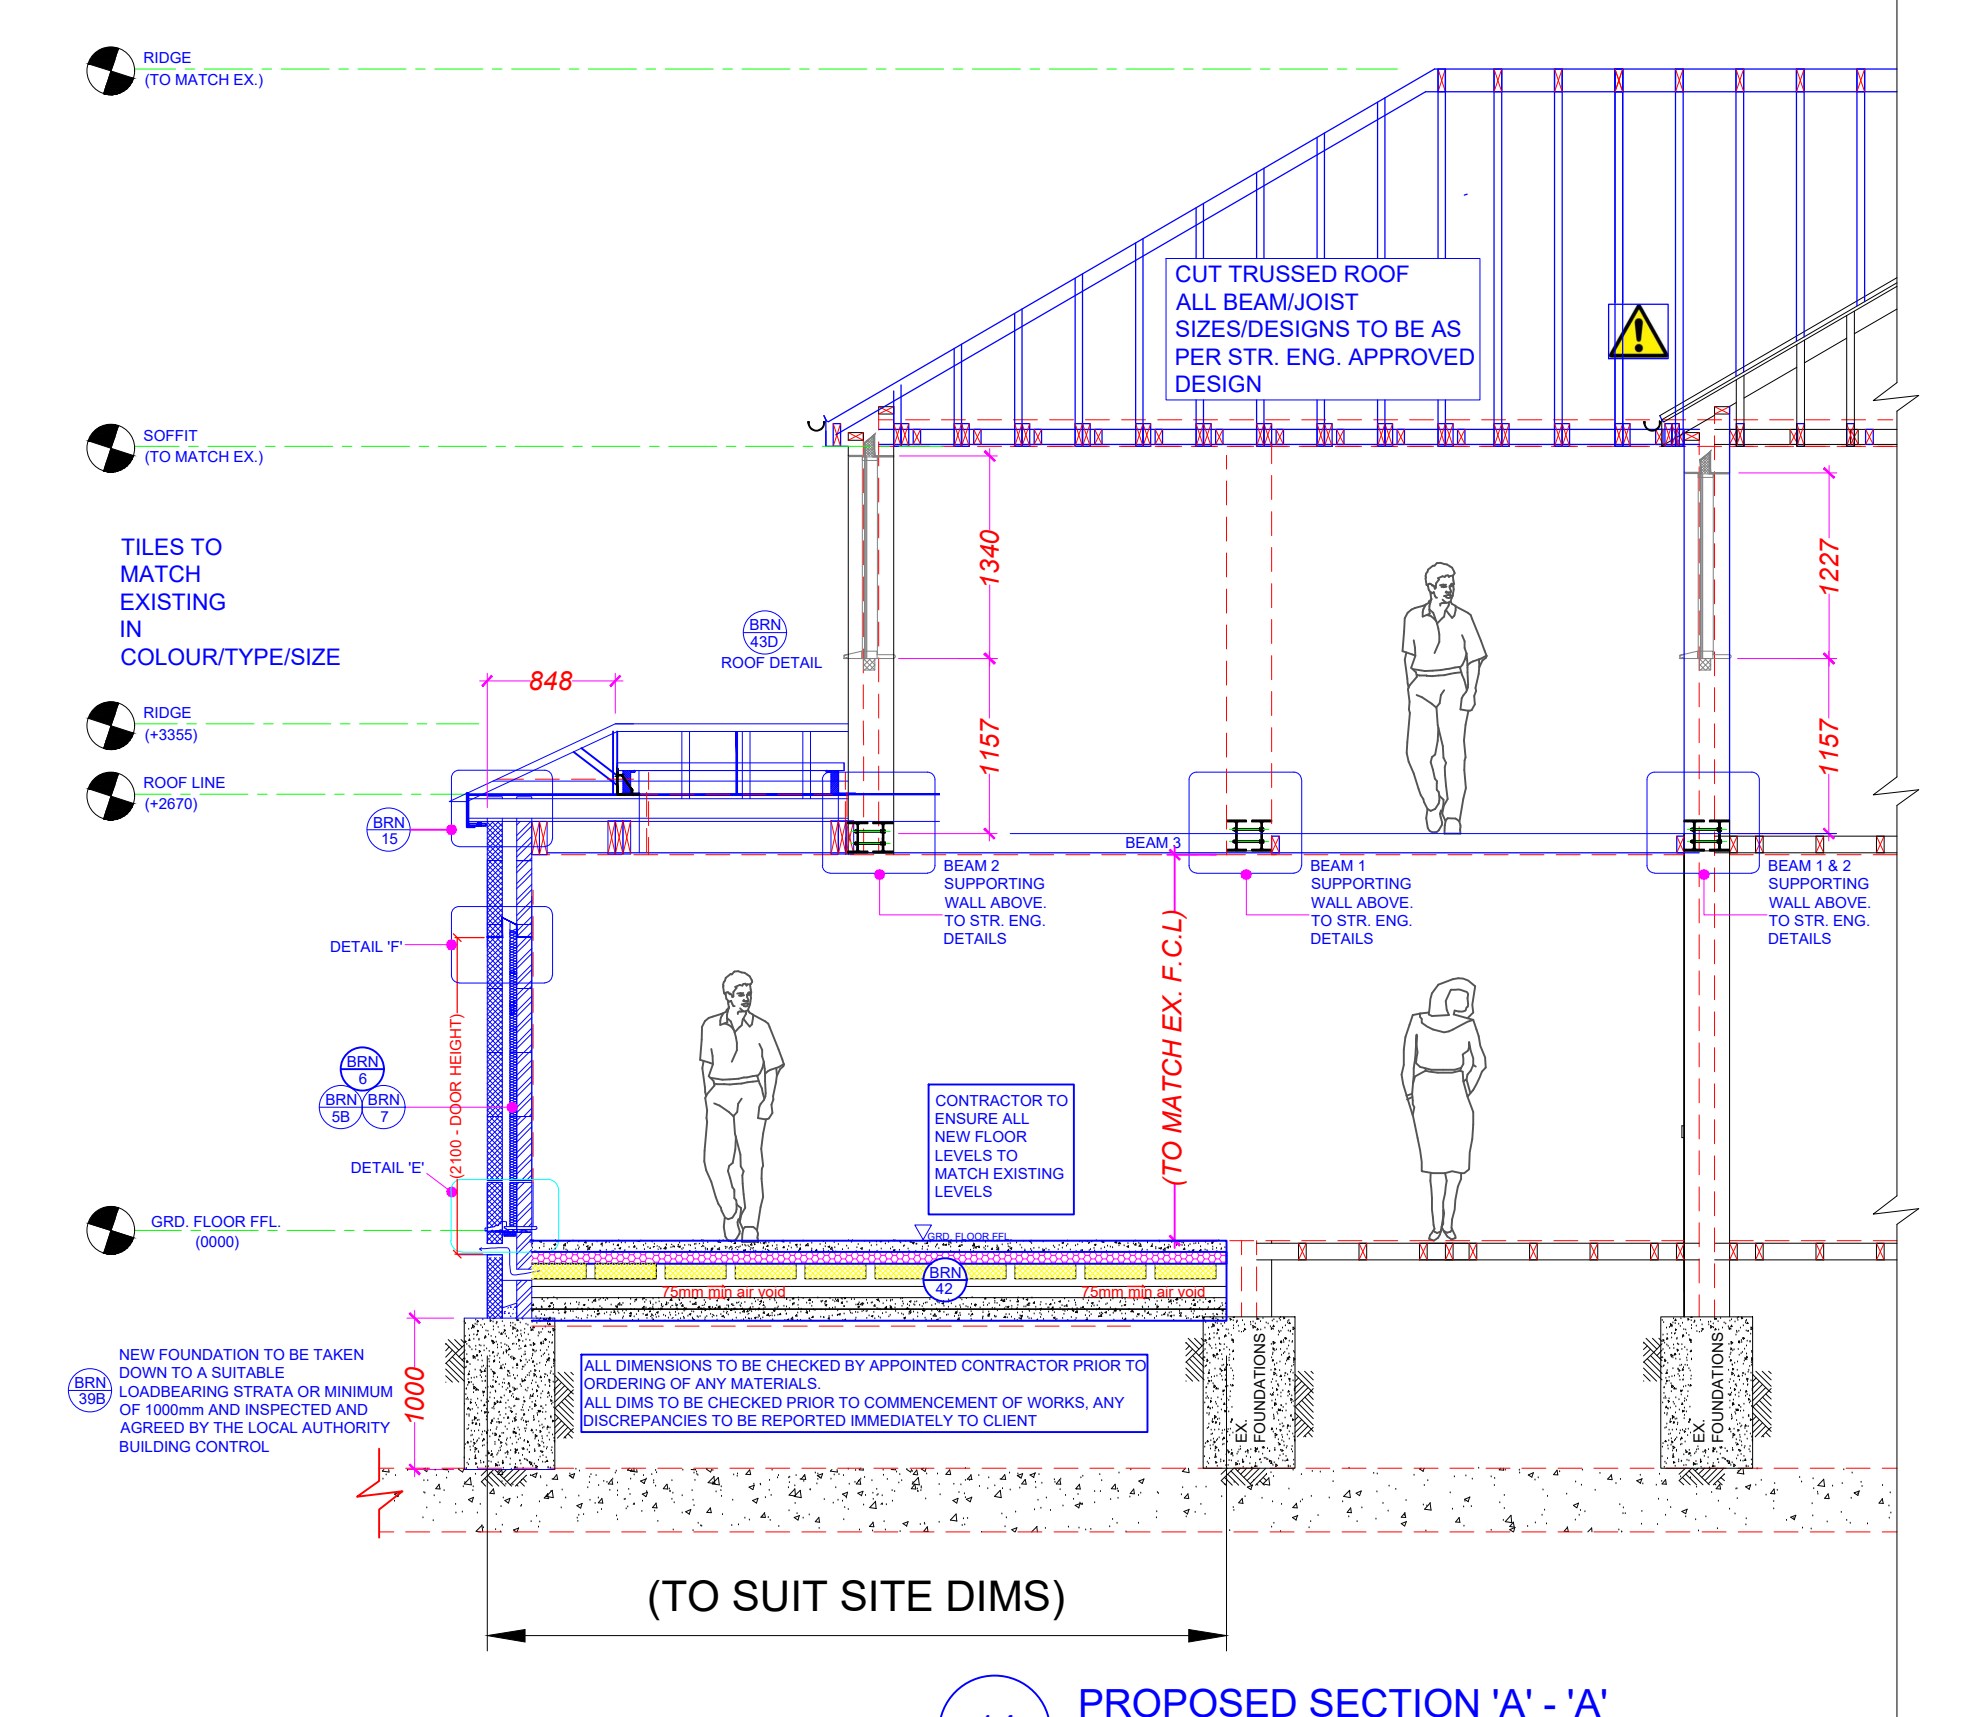
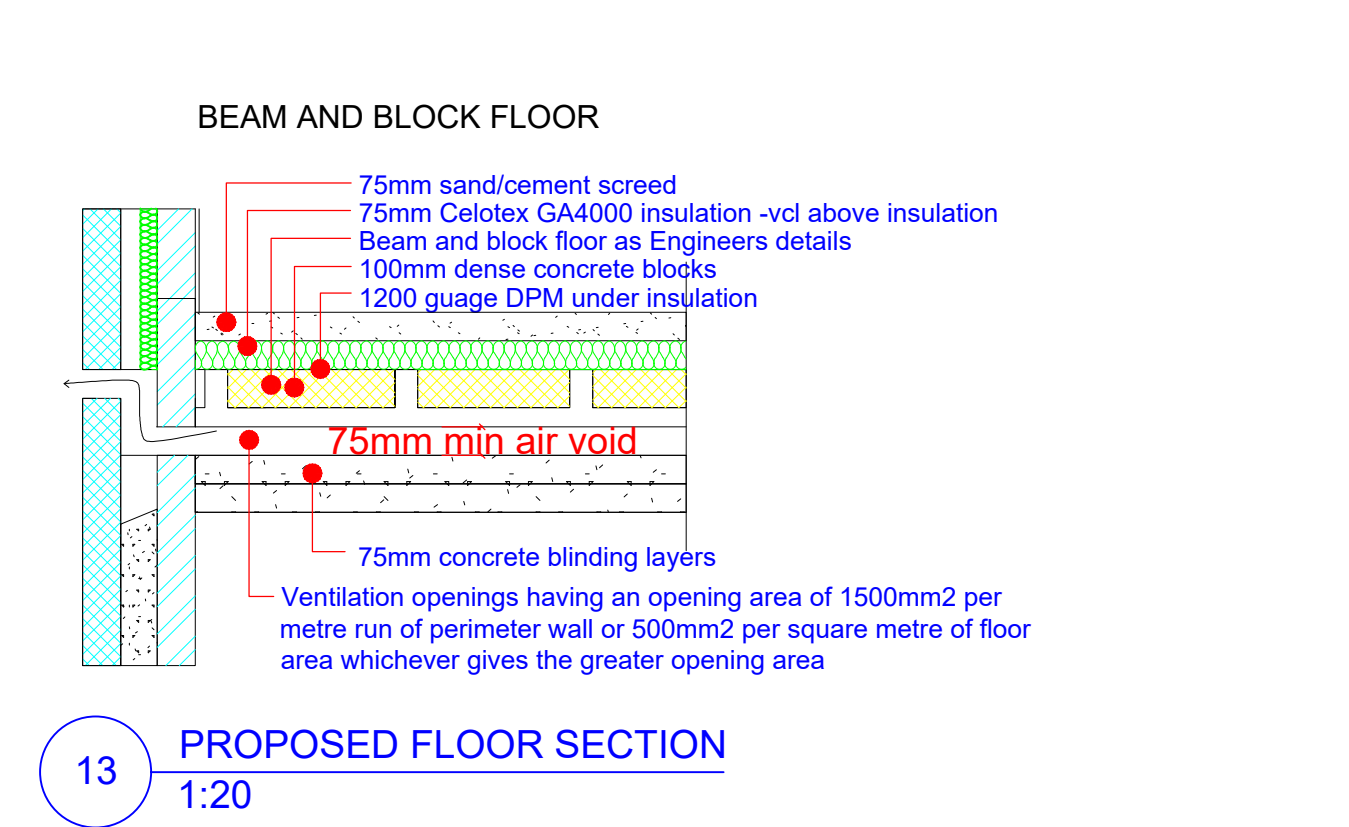
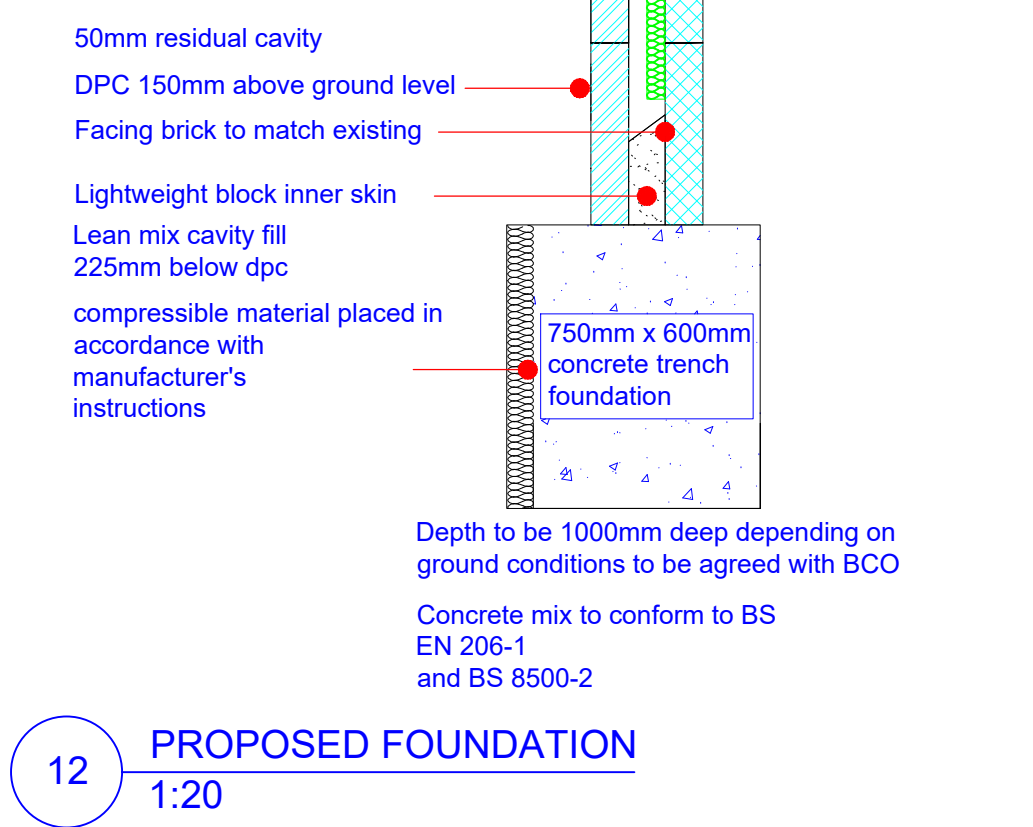


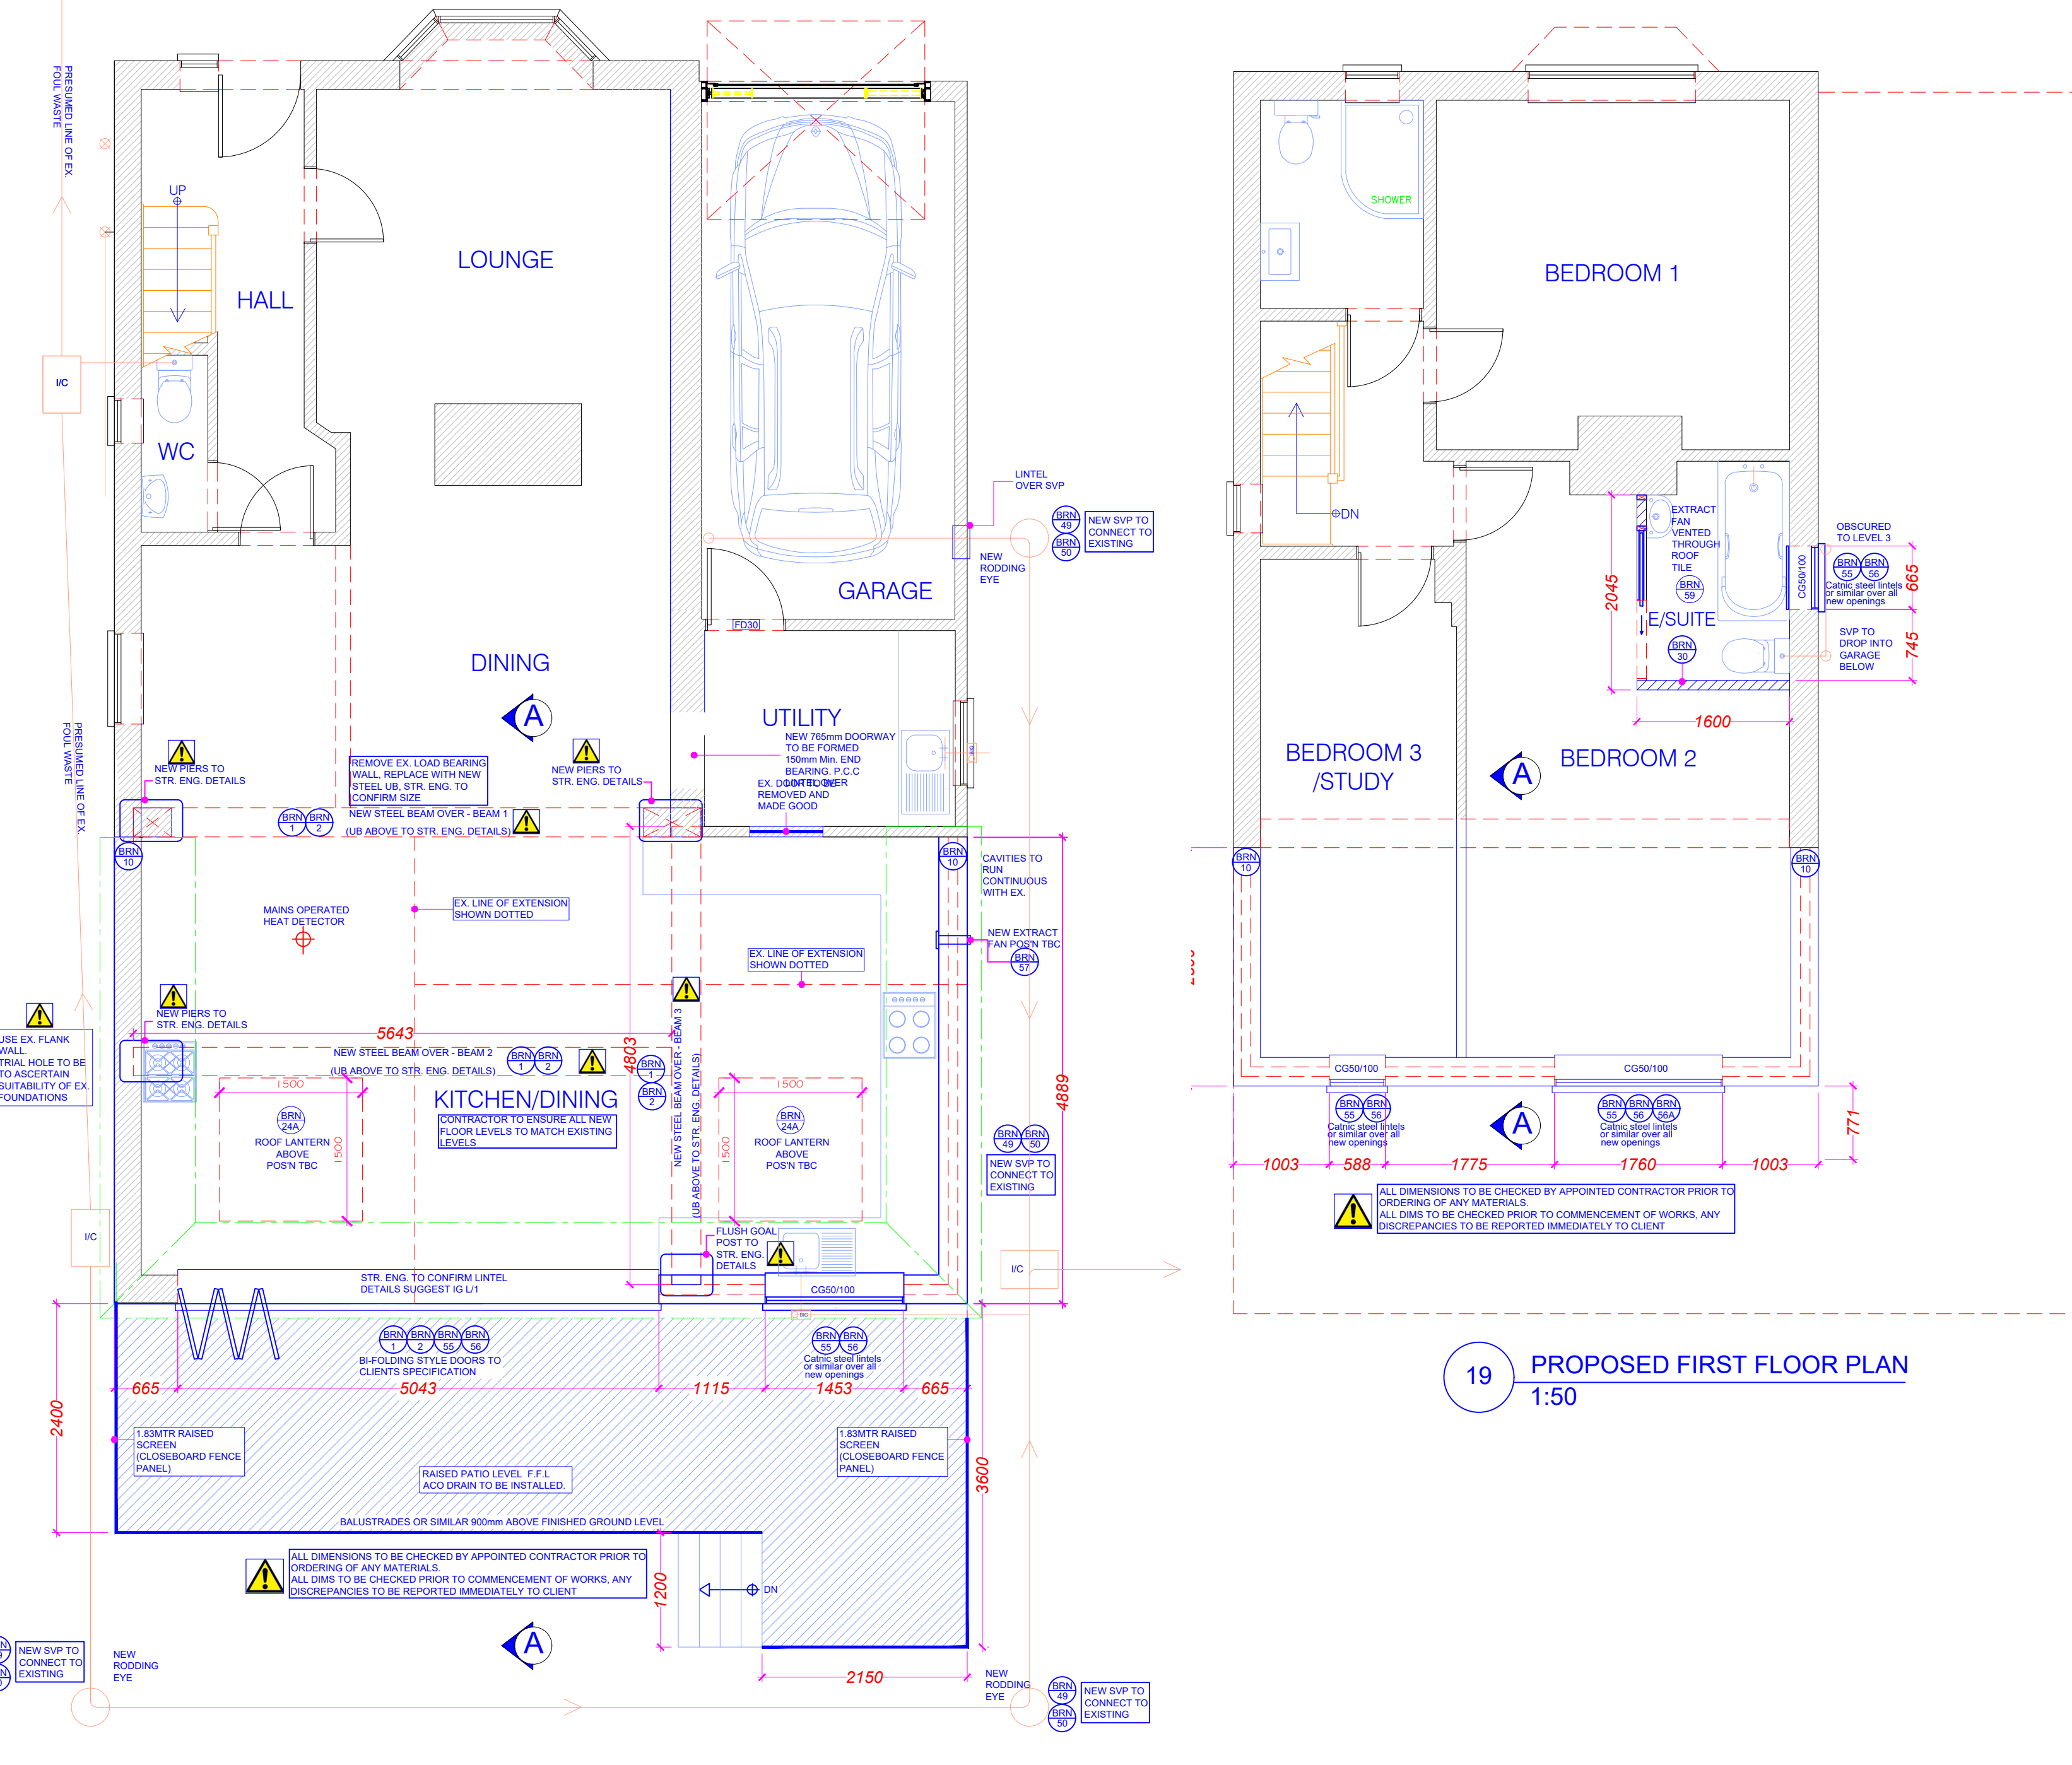

NOTE: DRAWING:NEALGROVE_01A TO BE USED IN CONJUNCTION WITH ASSOCIATED BUILDING REGULATIONS NOTES NEALGROVE/BRN. DIRECTIONAL NORTH ARROW SHOWN ON BLOCK & LOCATION NEALGROVE/BLP.

DETAILS AND DIMENSIONS OF ALL LEVELS OF PROPOSED PLANS TO BE CHECKED ON SITE BY APPOINTED CONTRACTOR PRIOR TO ANY COMMENCEMENT/ORDERING OF MATERIALS OF WORK. ANY QUERIES, VARIATIONS OR DISCREPANCIES DIRECTED TO CLIENT - DM DESIGNS ACCEPTS NO RESPONSIBILITY IN ANY PART ON DRAWINGS UNLESS OTHERWISE AGREED PRIOR.

BRN 1 DENOTES ATTACHED BUILDING REGULATION NOTES DENOTES ITEM No.

1:50

0m 1m 2m 3m 4m 5m 6m 7m 8m 9m 10m

MODIFICATIONS

ISSUE:

ADDED CLOSEBOARD FENCE DETAIL

B - 21.09.2021

TITLE

TWO STOREY REAR EXTENSION. SINGLE STOREY SIDE/REAR EXTENSION. A 0.7M RAISED BRICK PLATFORM WITH 1.83MTR CLOSEBOARD SCREENING 0.7 M FROM GROUND FLOOR LEVEL AND 1.83M FROM THE RAISED PLATFORM LEVEL

CUSTOMER

33 HART PLAIN AVENUE, COWPLAIN, WATERLOOVILLE, P08 8RX

DRAWING NO:

1 OF 1

NEALGROVE_01A

SCALE:

VARIES:

DATE:

28.06.2021

REVISION:

B

A0

DM designs

DM designs

18 PROPOSED GRD FLOOR PLAN 1:50

20 PROPOSED DETAIL 'E' 1:30

21 GRD FLOOR ROOF DETAIL 1:30