



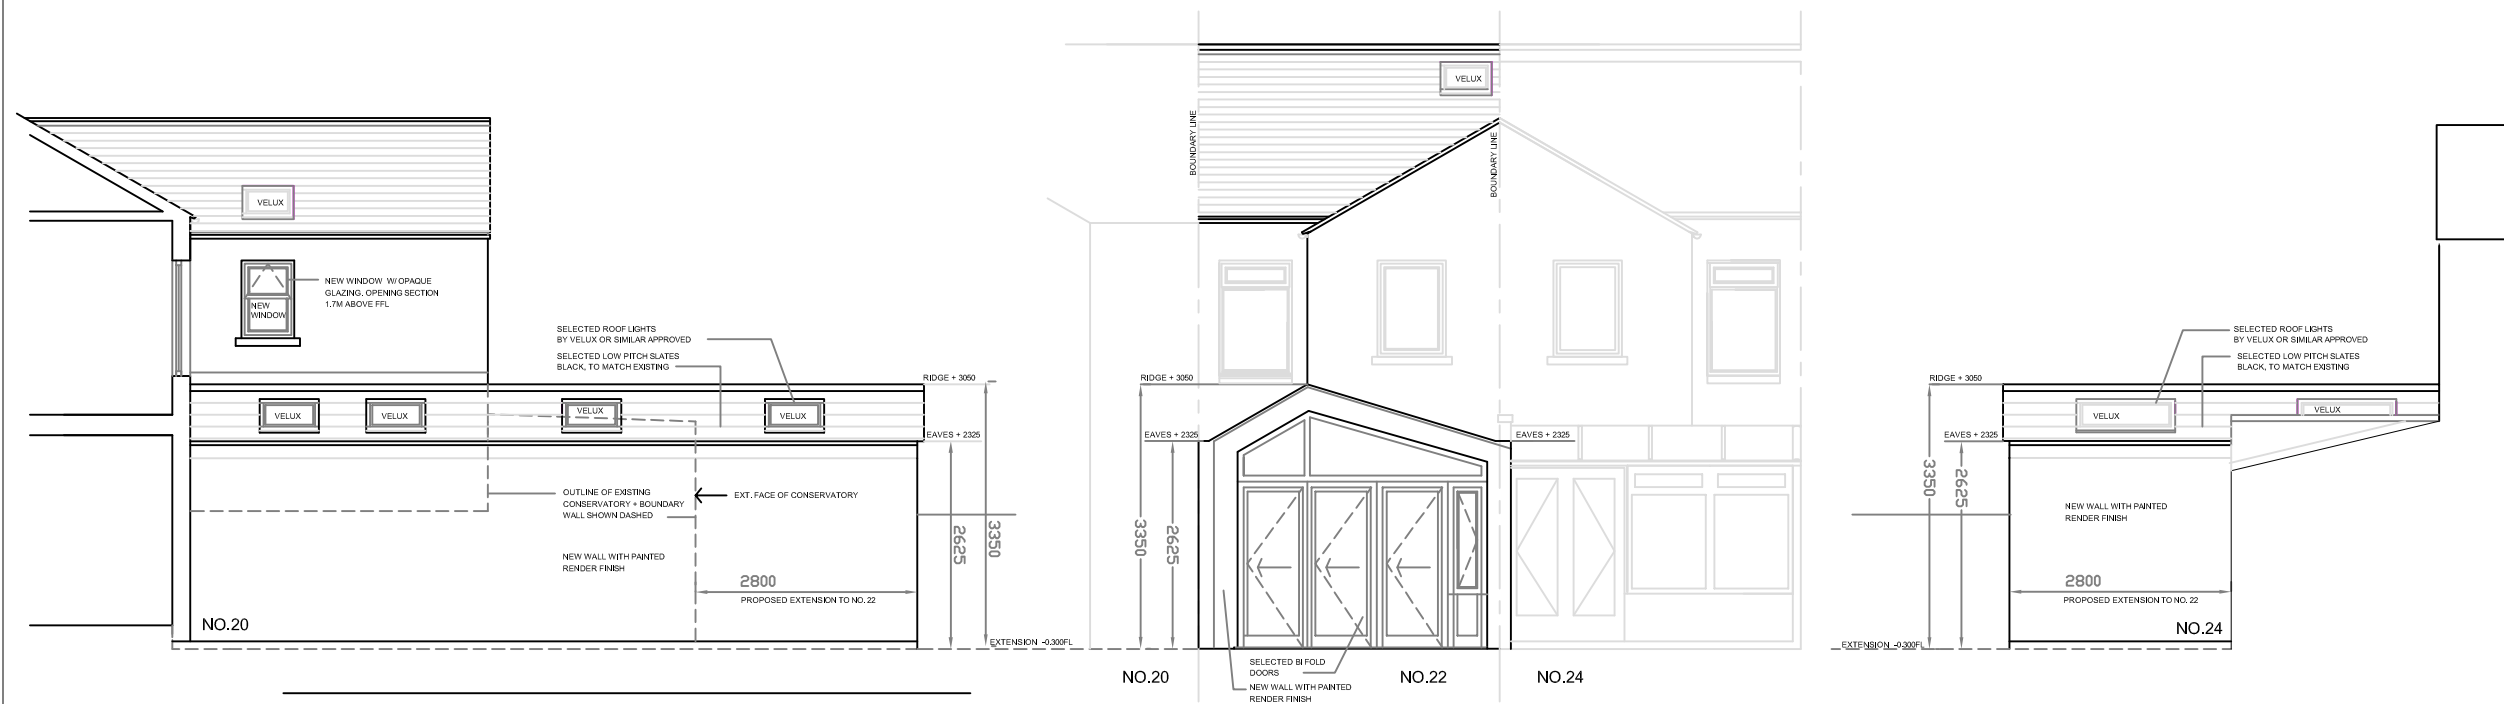

PROPOSED SIDE ELEVATION 1: 100

PROPOSED REAR ELEVATION 1: 100

PROPOSED SIDE ELEVATION 1: 100

 

PROJECT: PROPOSED REAR EXTENSION 22 KINGS ROAD EMSWORTH PO10 7HN	
CLIENT: BARNES	
DWG: PROPOSED REAR + SIDE ELEVATIONS	
DATE: 27/07/21	
SCALE: 1:100 @ A3	
DRAWN: AB	
DWG. NO.: 252-07-PL	REV.:

ANNE BARNES | ARCHITECT
47 Marlborough Park North,
Belfast BT9 6HL,
Northern Ireland
MOB: +00447970371292
Email: anniebarnes@ntlworld.com

THIS DRAWING IS COPYRIGHT