

Copyright is reserved by NOW Survey and is issued on the condition that it is not copied or disclosed by or to any unauthorised persons without prior consent in writing from NOW Survey.

All dimensions to be checked on site

REV	DESCRIPTION
-	New drawing, draft issue to client
A	Notes Amended

DESCRIPTION

DRAWN	DATE
AG	06.05.21
AG	23.08.21

Drawing Ref	Rev
HR 02	A

Scale at A1	Scale at A3
NTS	1:50


Date
06 May 2021

Drawn by
AG

Drawing Title
Proposed Ground Floor Plan

62 Havant Road
Emsworth
PO10 7JG

now Chartered Surveyors
71-72a Bedford Place
Southampton
SO15 2DS
Tel 0845 050 0022
www.now-survey.com

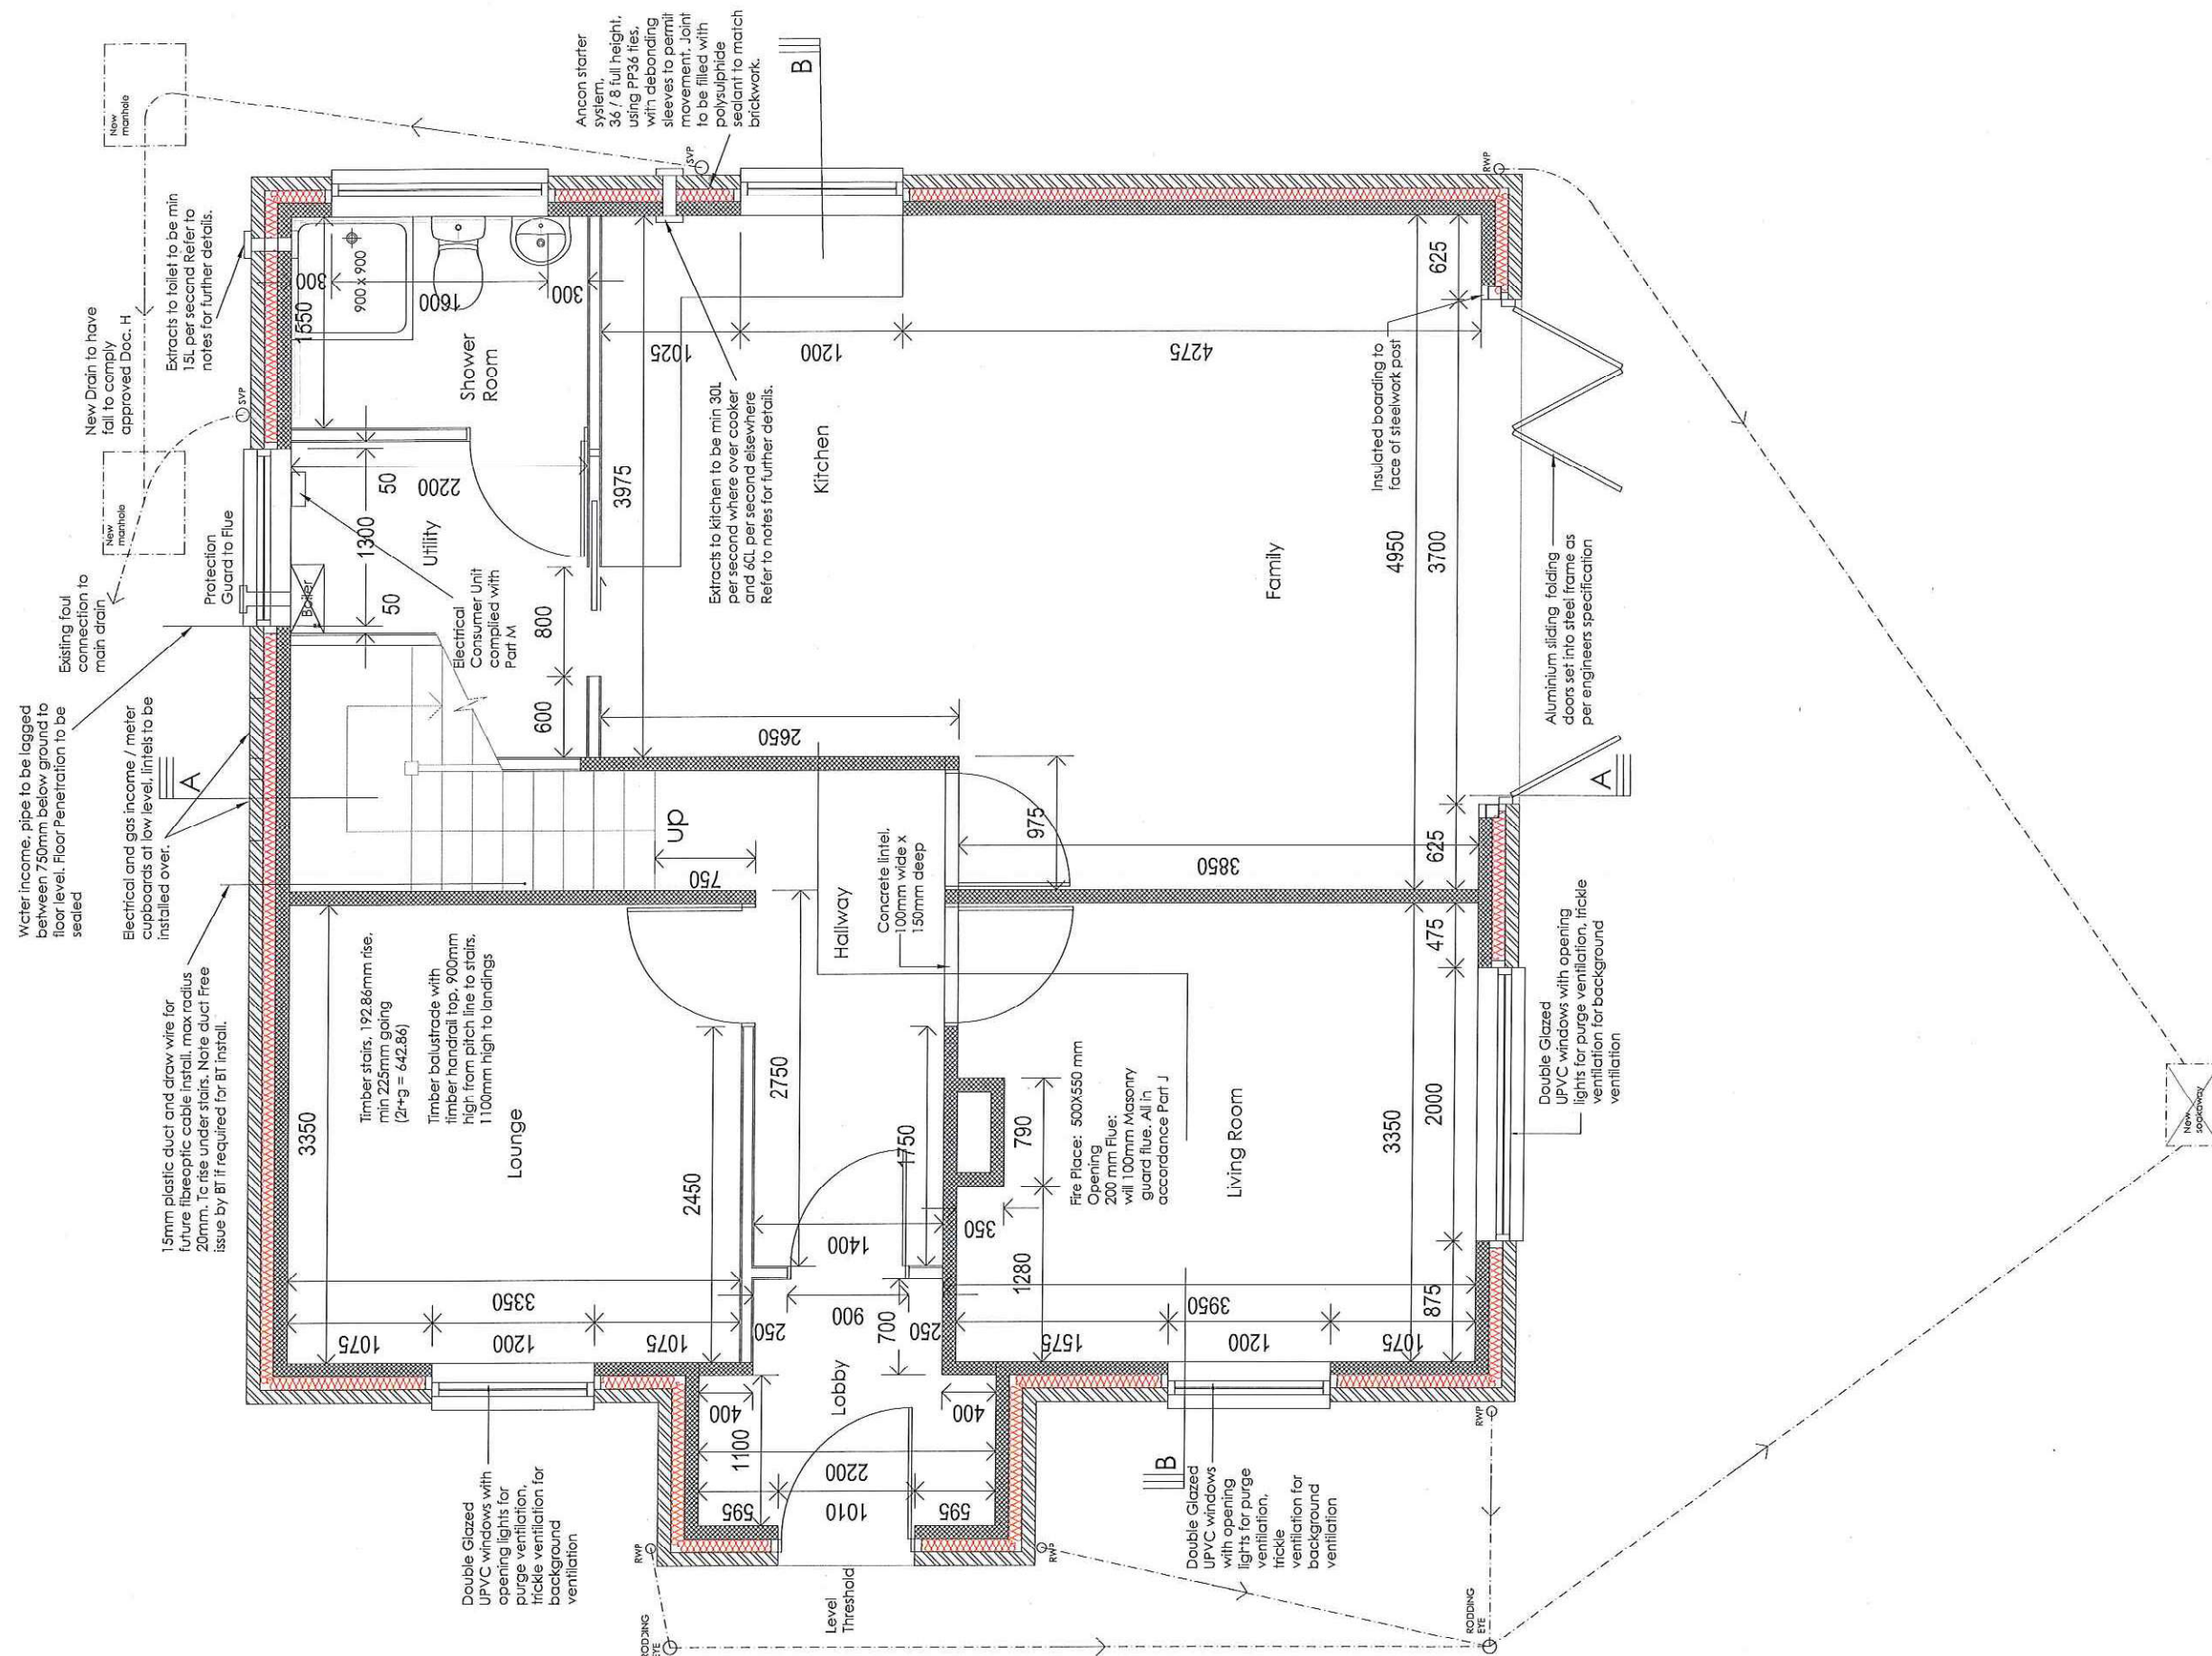

PROPOSED GROUND FLOOR PLAN
Scale 1:50

