

EXISTING EAST ELEVATION 2

Scale 1:100 at A1 and 1:200 at A3



PROPOSED EAST ELEVATION 2

Scale 1:100 at A1 and 1:200 at A3

KEY TO EXTERNAL MATERIALS

EXISTING MATERIALS.

- Existing metal frame doors.
- Existing timber doors.
- Existing facing brickwork.
- Existing metal frame glazing & solid panel curtain walling system.
- Existing PVC horizontal weatherboard cladding.

Red dotted line denotes existing items to be demolished and removed.


PROPOSED MATERIALS.

- Proposed aluminium powder coated external doors and frames with level access, low thresholds and anti finger trap stiles/frames.
- Proposed aluminium powder coated solid & louvered panel service doors.
- Proposed continuous plinth perimeter Ancon 4mm stainless steel base angle fixed into existing brickwork/plinth. Plinth render below DPC. Through colour render down to existing ground level.
- Proposed aluminium pressings / strip extruded angle 3mm thick with PVDF coating to all corners of Gebrik insulated brick slip cladding panels edges and window/door jambs & heads.
- Proposed aluminium parapet capping flashing with PVDF coating, on to extended projection roof parapet.
- Proposed Aquarian Cladding Systems Ltd - Gebrik Insulated Brick Slip Cladding System laid in horizontal stack bond & gunned mortar pointing.
- Proposed Aquarian Cladding Systems Ltd - Gebrik Insulated Brick Slip Cladding System laid in vertical stack bond & gunned mortar pointing.
- Proposed Insulated Render System - Structherm Insulated Render Cladding System render finish with smooth texture finish.
- Proposed Aluminium PPC finished frame window system with double glazing.
- Proposed Aluminium PPC finished frame curtain walling system with glazing and low level solid insulated panels.
- Proposed external light fittings.

Refer to separate colour schedule for material colour references and additional information.


EXISTING & PROPOSED EAST ELEVATIONS

0 1 2 3 4 5 6 7 8 9 10 M
Scale 1:100 at A1 and 1:200 at A3

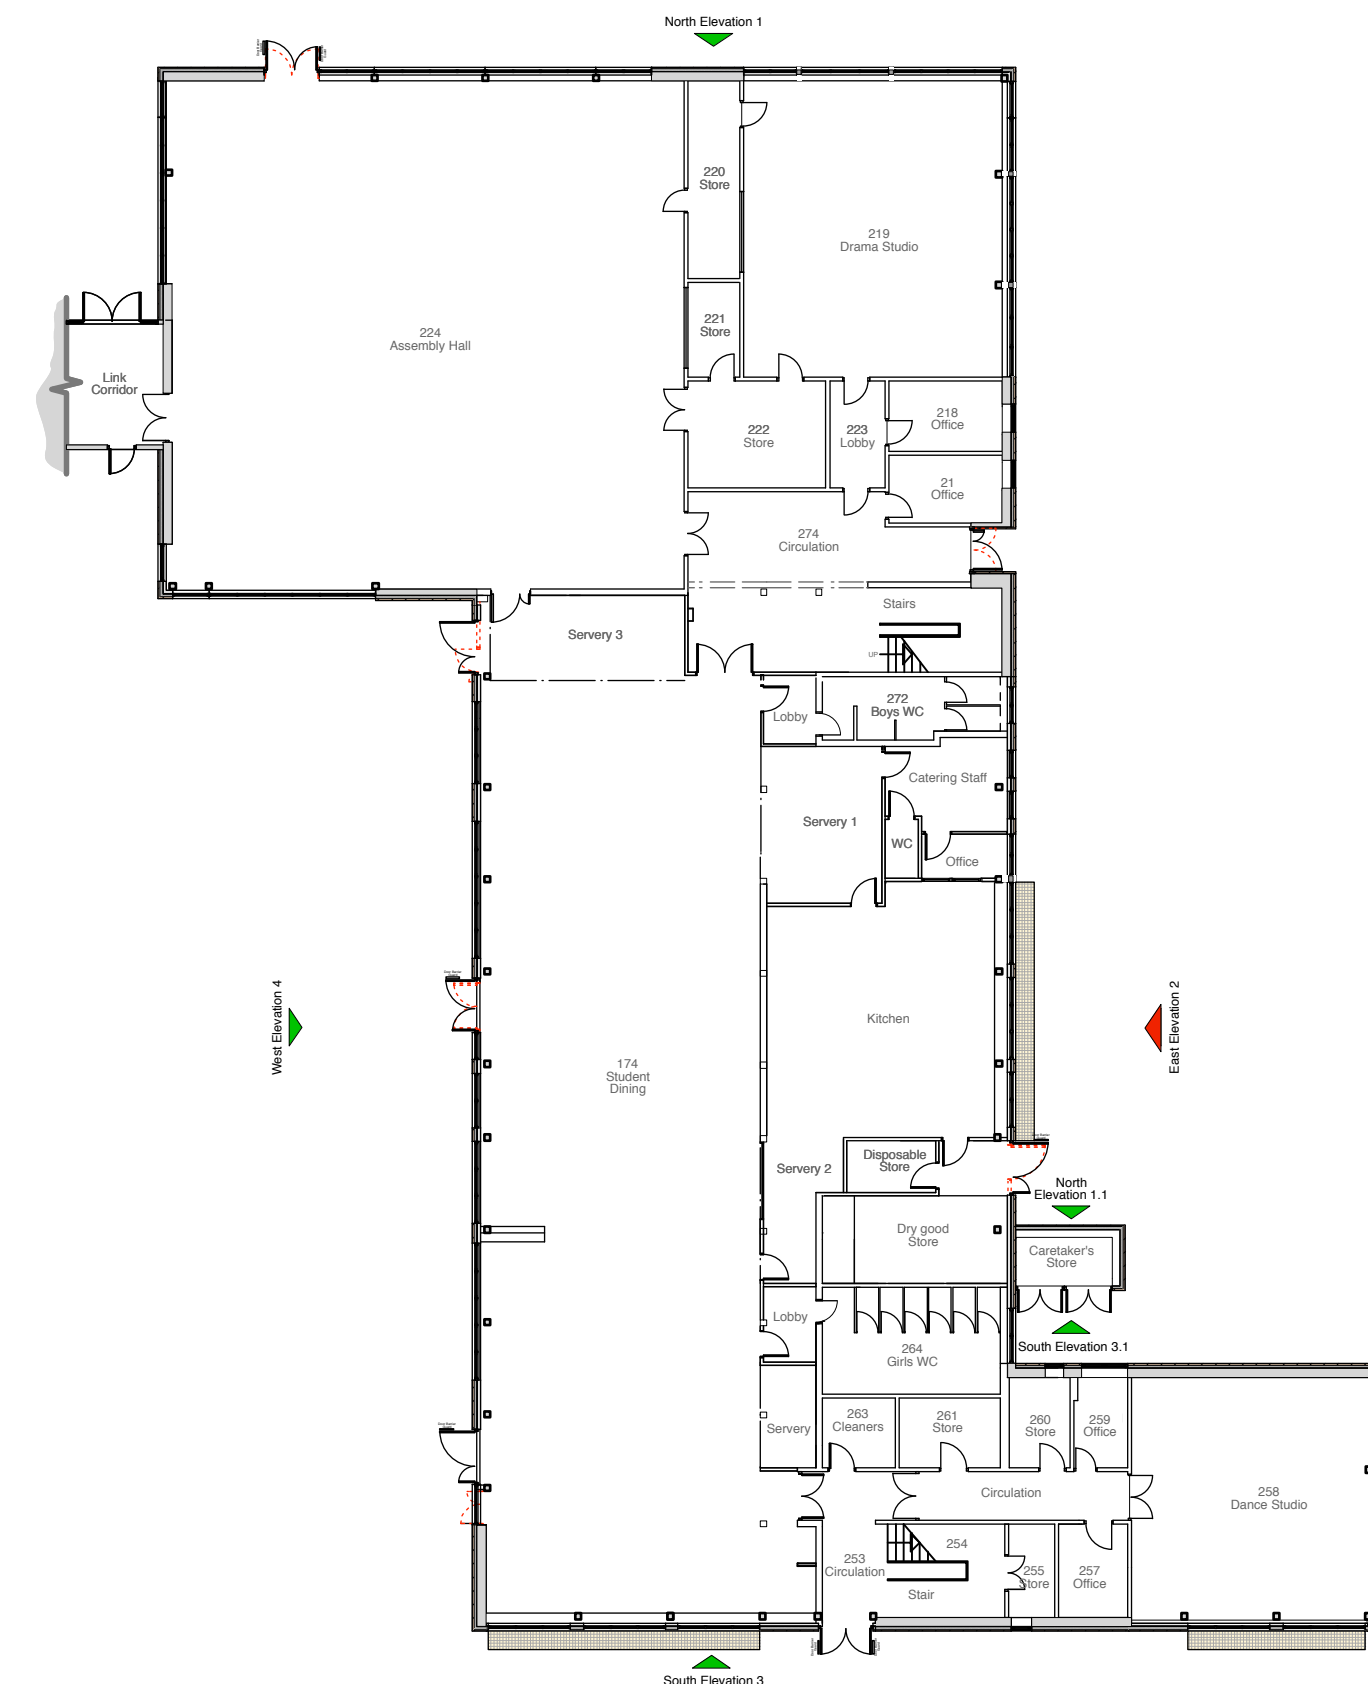

PROPOSED GROUND FLOOR KEY PLAN

Not To Scale

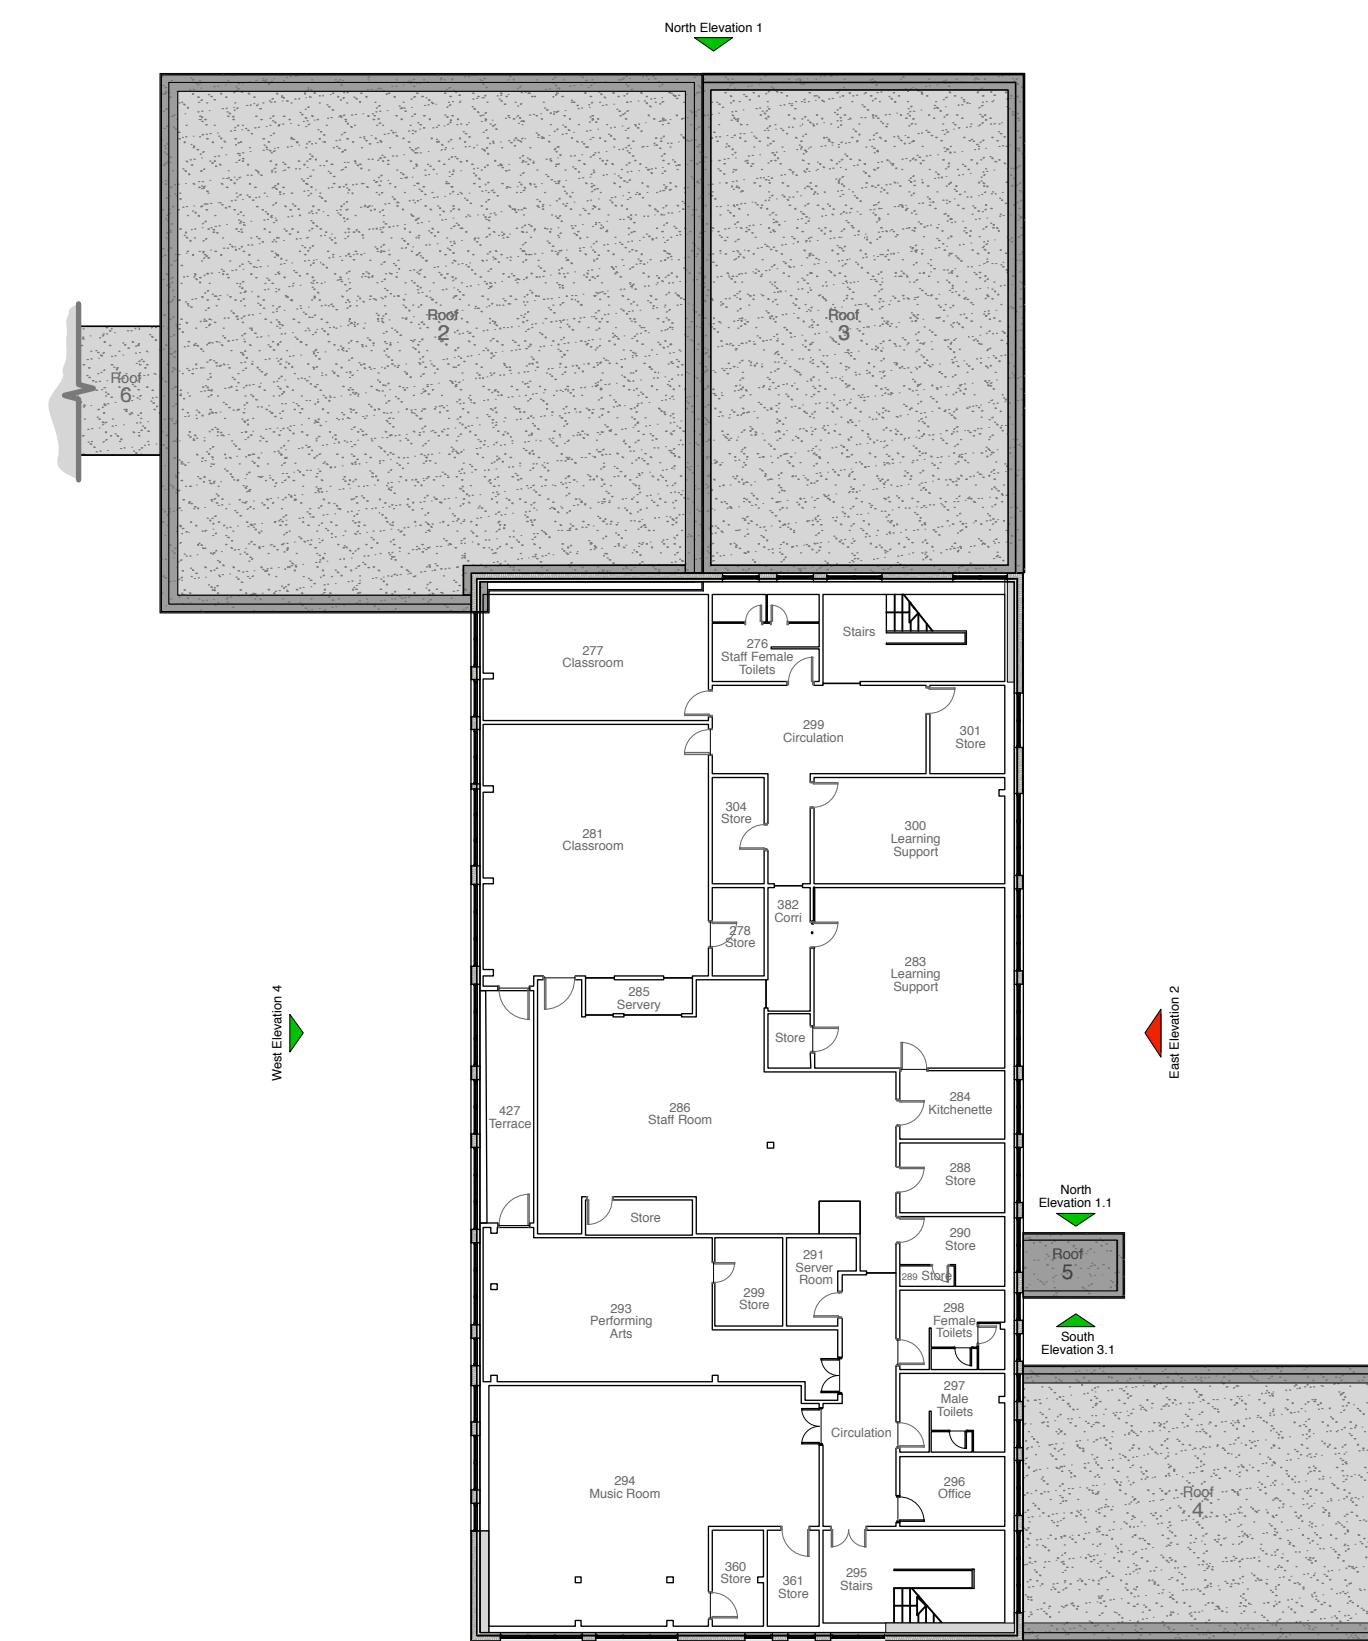

PROPOSED FIRST FLOOR KEY PLAN

Not To Scale



Chartered Architects
Chartered Building Surveyors
Interior Designers
CDM Services

Unit 1 Lakeside, Headlands
Business Park, Salisbury Road,
Ringwood BH24 3PB
+44 (0)1425 472 833
www.kendallkingscott.co.uk

Rev	Date	By	Ap	Note
1	15/9/16	DM	AB	PLANNING
2				
3				
4				
5				
6				
7				
8				
9				
10				

Project	Cowplain School Recladding of SCOLA Building
Client	Cowplain School
Scale	AS SHOWN
Paper Size	A1
Filename	160398_vwx
Date	15/9/16
Drawn	DM
Checked	AB
Status	PLANNING

160398 L(P)09