

NOTES:-

1. All drawings to be read in conjunction with Structural Engineer's details & any relevant sub-contractor's details. All works to comply with current Building Regulations, British Standards & Codes of Practice.

2. The Main Contractor & Sub-Contractor where applicable will be responsible for checking all dimensions on site & reporting any discrepancies to all relevant consultants.

3. The contractor must familiarize himself with the site and measure all areas affecting his work. All dimensions must be verified on site prior to manufacture of any joinery or works on or off site.

4. All works to be carried out by approved installation contractors, and to manufacturers recommendations.

5. All dimensions to be in millimeters.

6. Contractor to ensure that all work meets the requirements of the EHO, Building Control, Fire Authority and all other statutory bodies.

7. All shop-fit decoration to achieve Class 'O' surface spread of flame in accordance with BS476, Part 7, 1971 or 1987.

8. All stained timber areas to be treated with Thermoguard or similar to achieve Class 'O' surface spread of flame. All painted timber areas to be treated with Thermoguard Timbercoat or similar to achieve Class 'O' surface spread of flame.

9. Where MDF is specified this is to be Zero or Low Formaldehyde Type MDF made to stringent German E1 standards.

10. The contractor is to ensure that all walls to be decorated are prepared prior to decoration and all surfaces smooth level and joint free. All applied coatings are to be water based to large wall areas. Contractor to allow for one mist coat and two top coats in cases, walls and timberworks.

All new timber to be pressure impregnated with preservative prior to delivery to site. Where subsequent cutting & bonding is necessary all exposed faces to be coated with Frotlin.

PLANNING ISSUE

REVISIONS		
REV	DATE	DESCRIPTION
A	11.07.2016	BATHROOM REVERTED TO ORIGINAL POSITION, GARAGE RETAINED, EXISTING BATHROOM EXTENDED, KITCHEN LAYOUT ALTERED, DOUBLE DOORS ADDED
B	11.08.2016	PLANNING COMMENTS


blakemore design

59 St Peters drive, martley, worcestershire england
telephone: +44 (0)1886 888479
email: blakemore-design@sky.com


client Mr. J. Heath
project 5 Charlesworth Drive Waterlooville
title PROPOSED ARRANGEMENT

scale 1:50@A1
date 10.07.16
drawn by slp
drawing no 16.09/02 B


© This drawing and all the information herein is copyright and the copyright will be prosecuted, wherever figured dimensions are given they are to be accepted in preference to scaled sizes. No part of this drawing may be reproduced without the written work in hand.

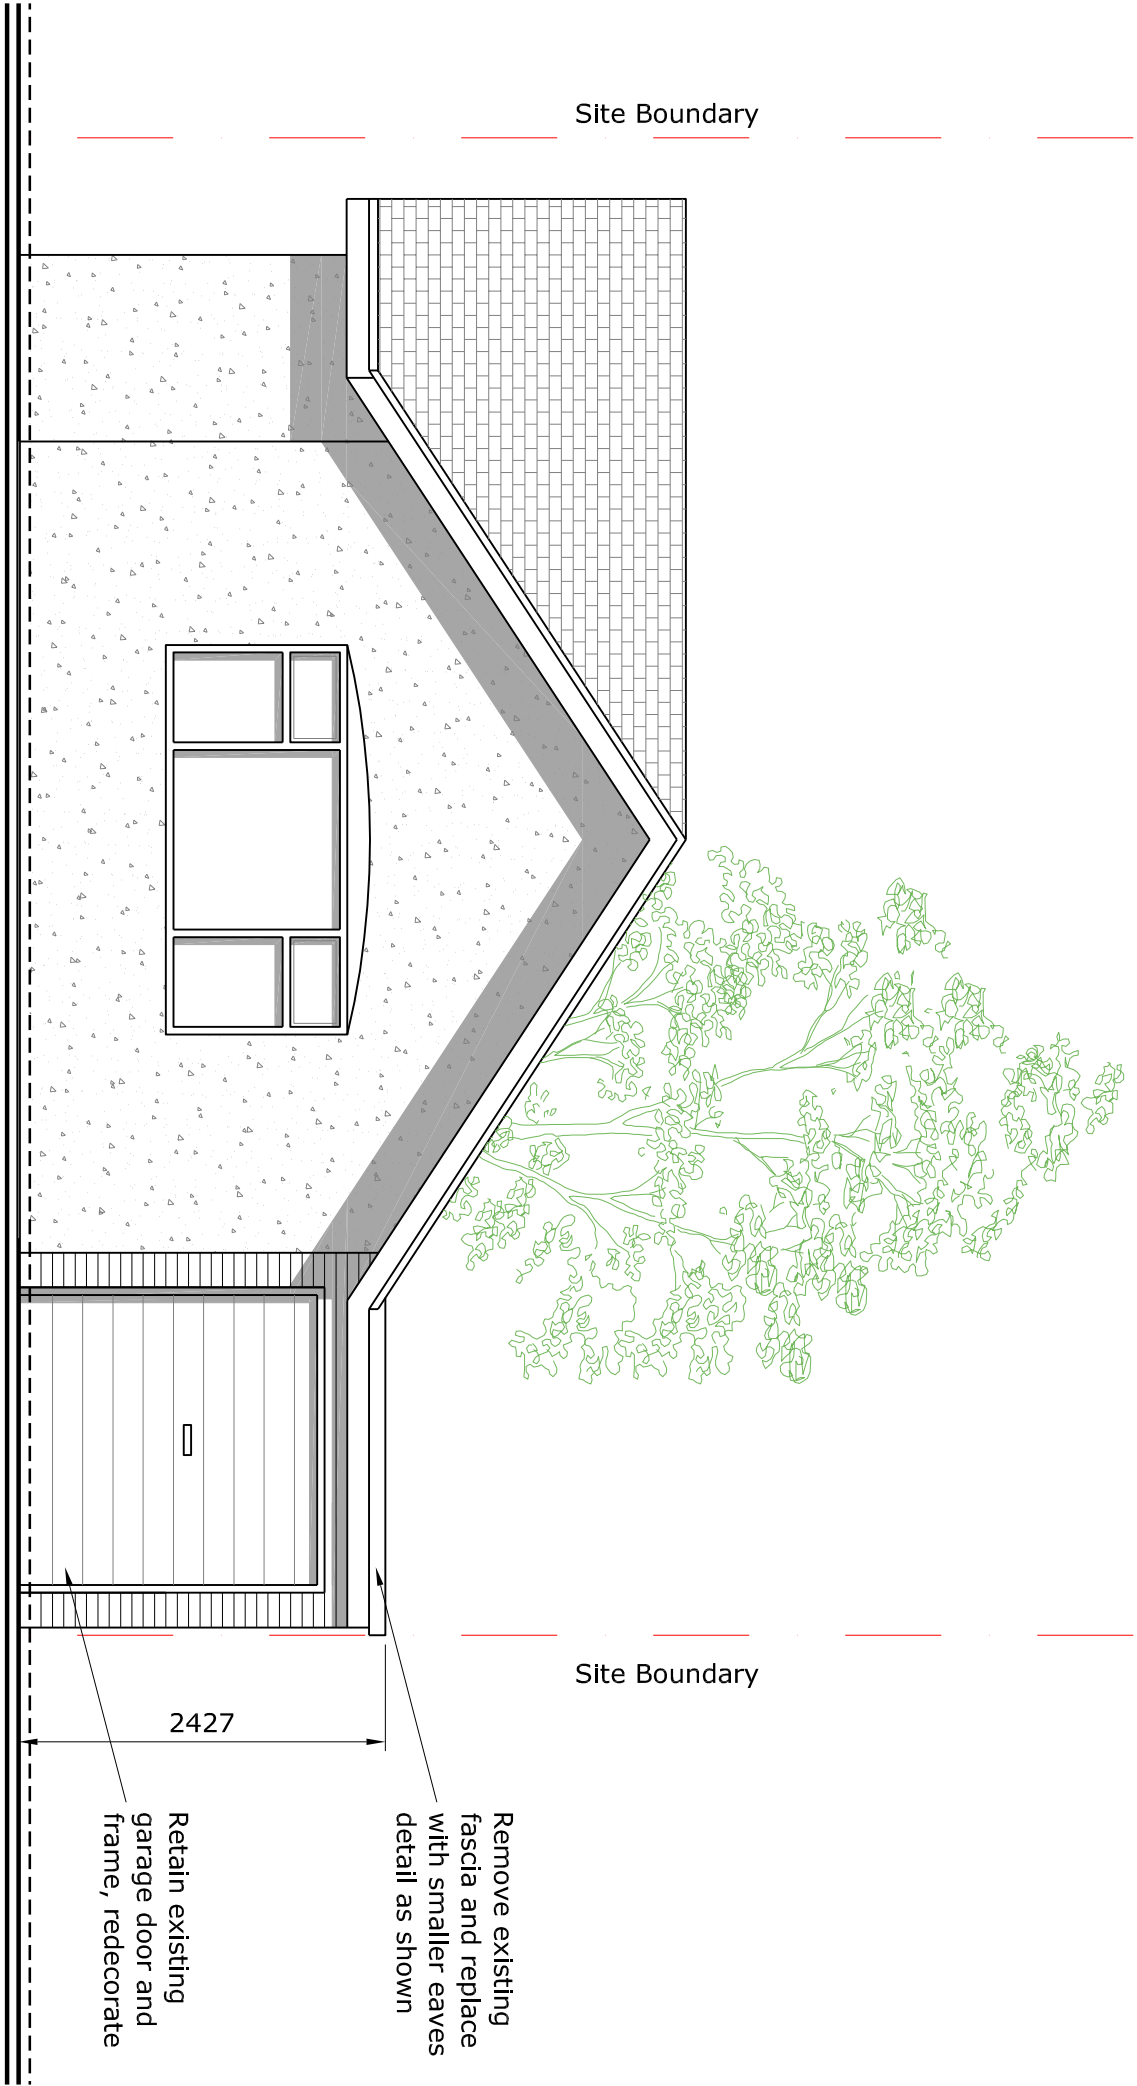


Proposed Front Elevation

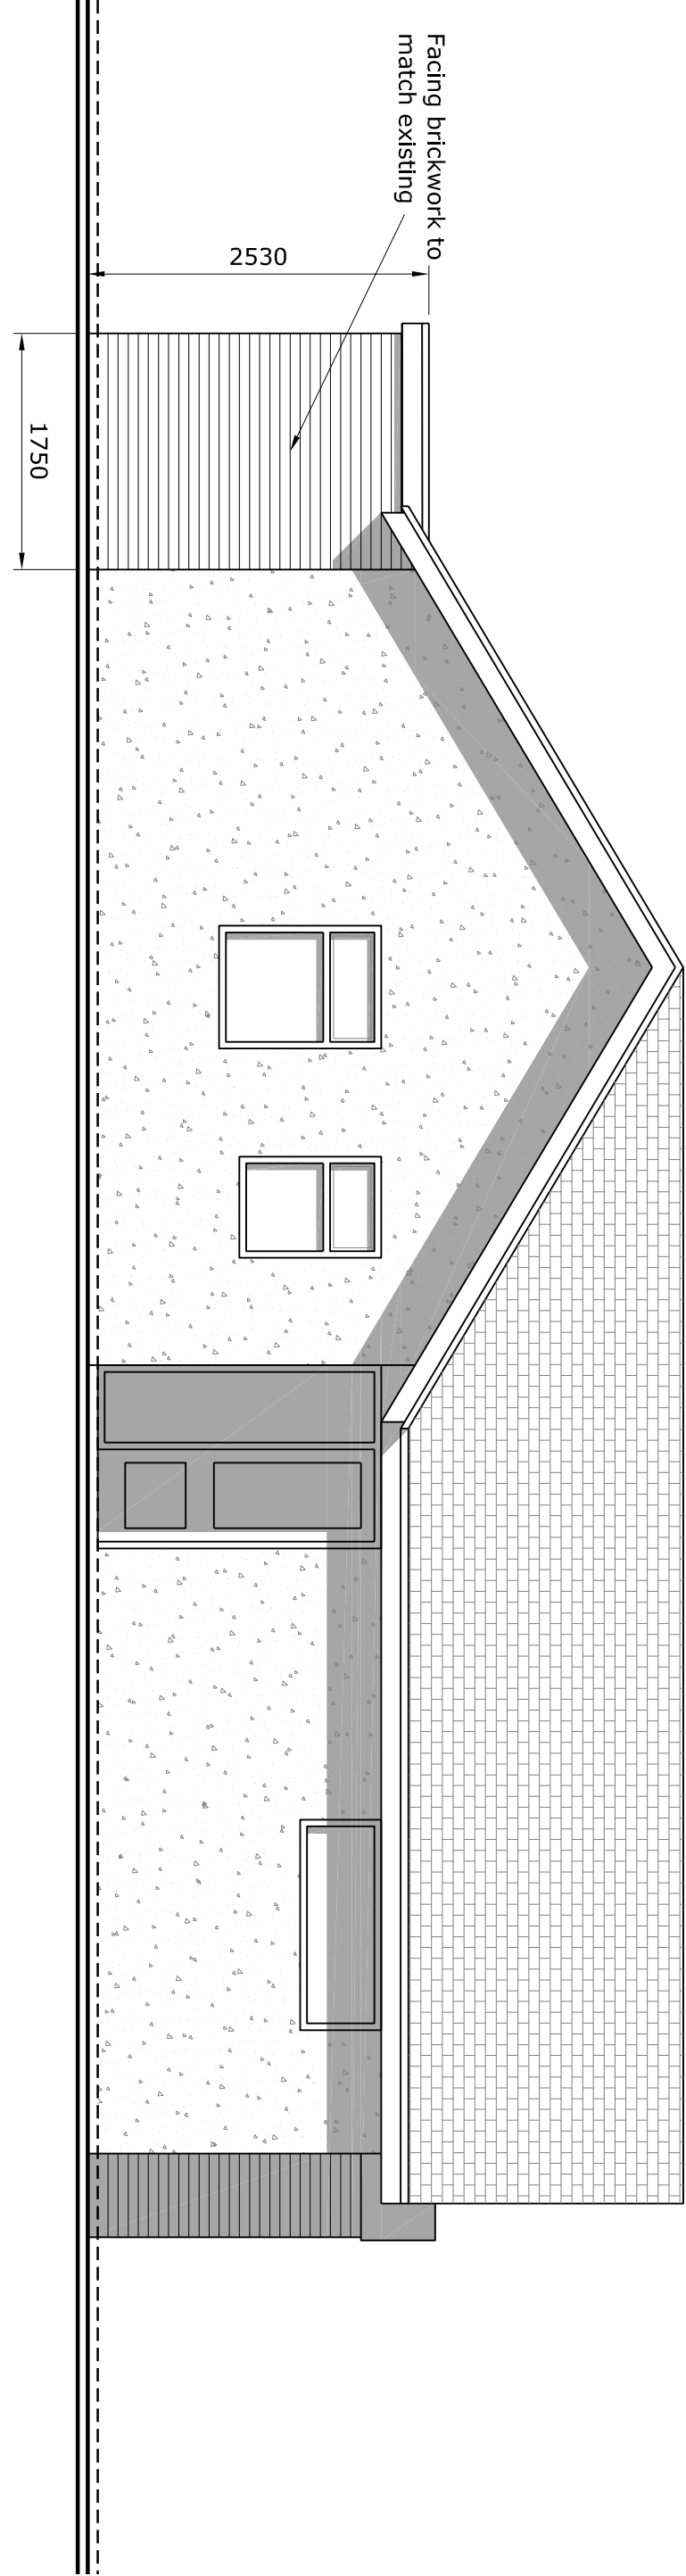


Proposed Side Elevation

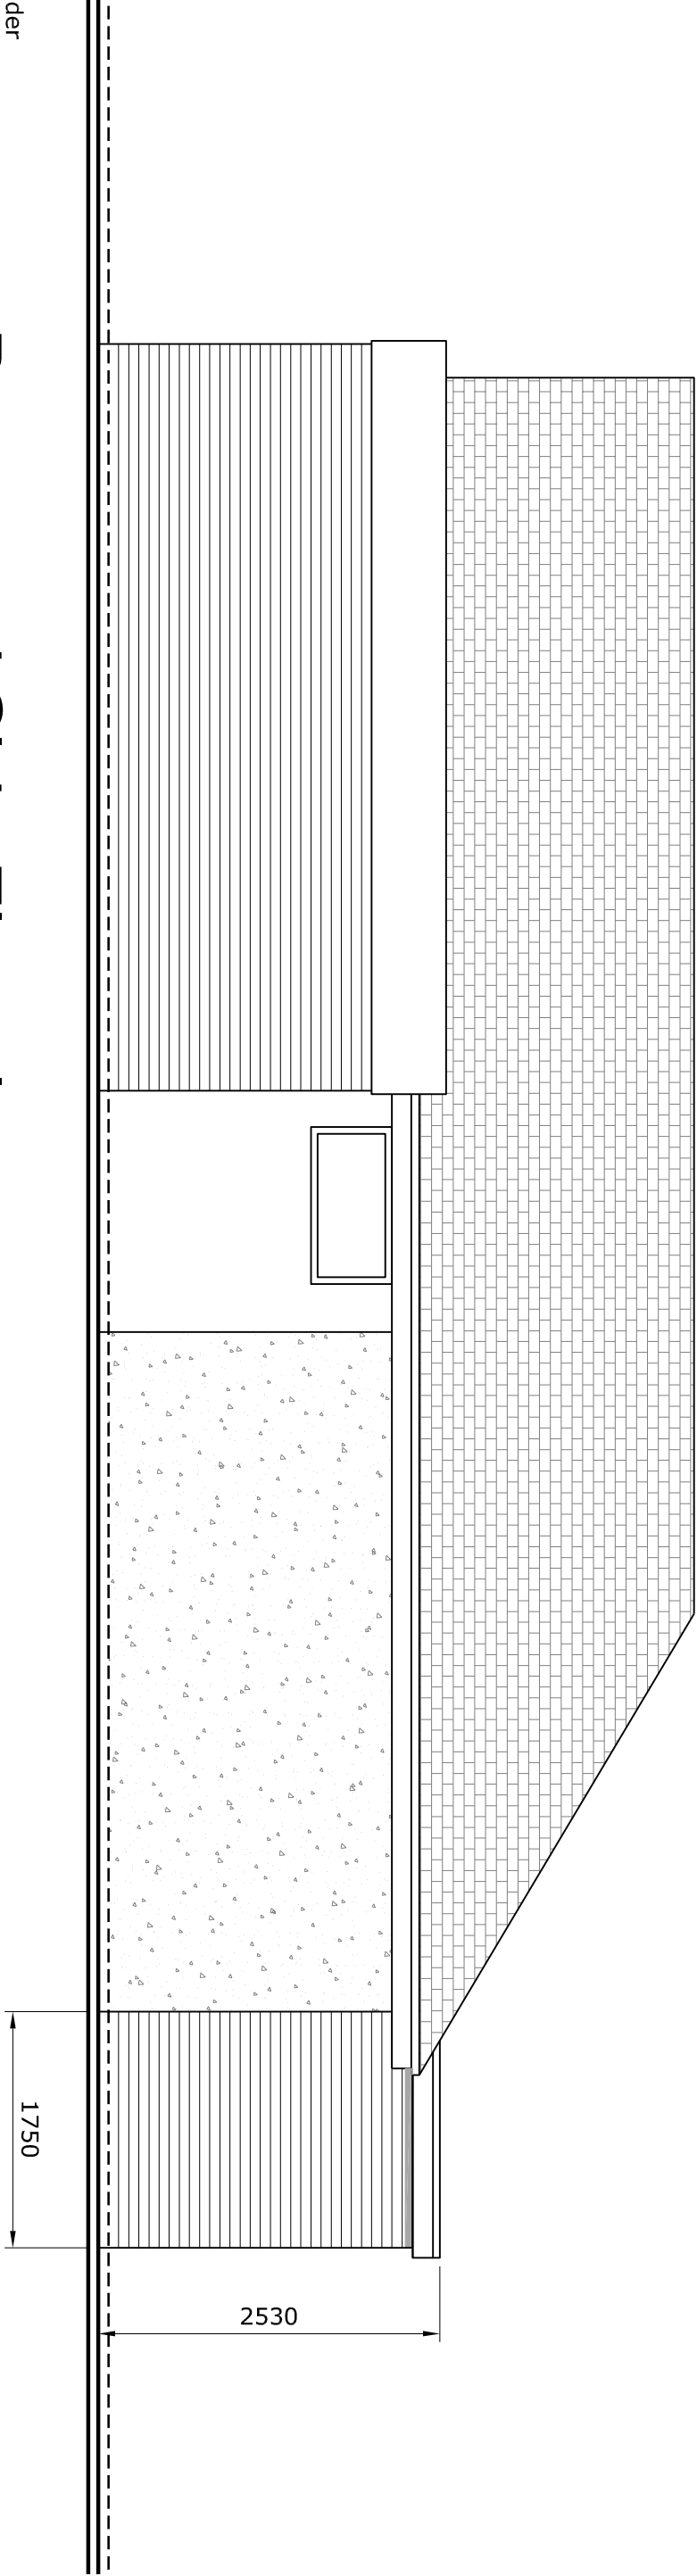

Proposed Side Elevation

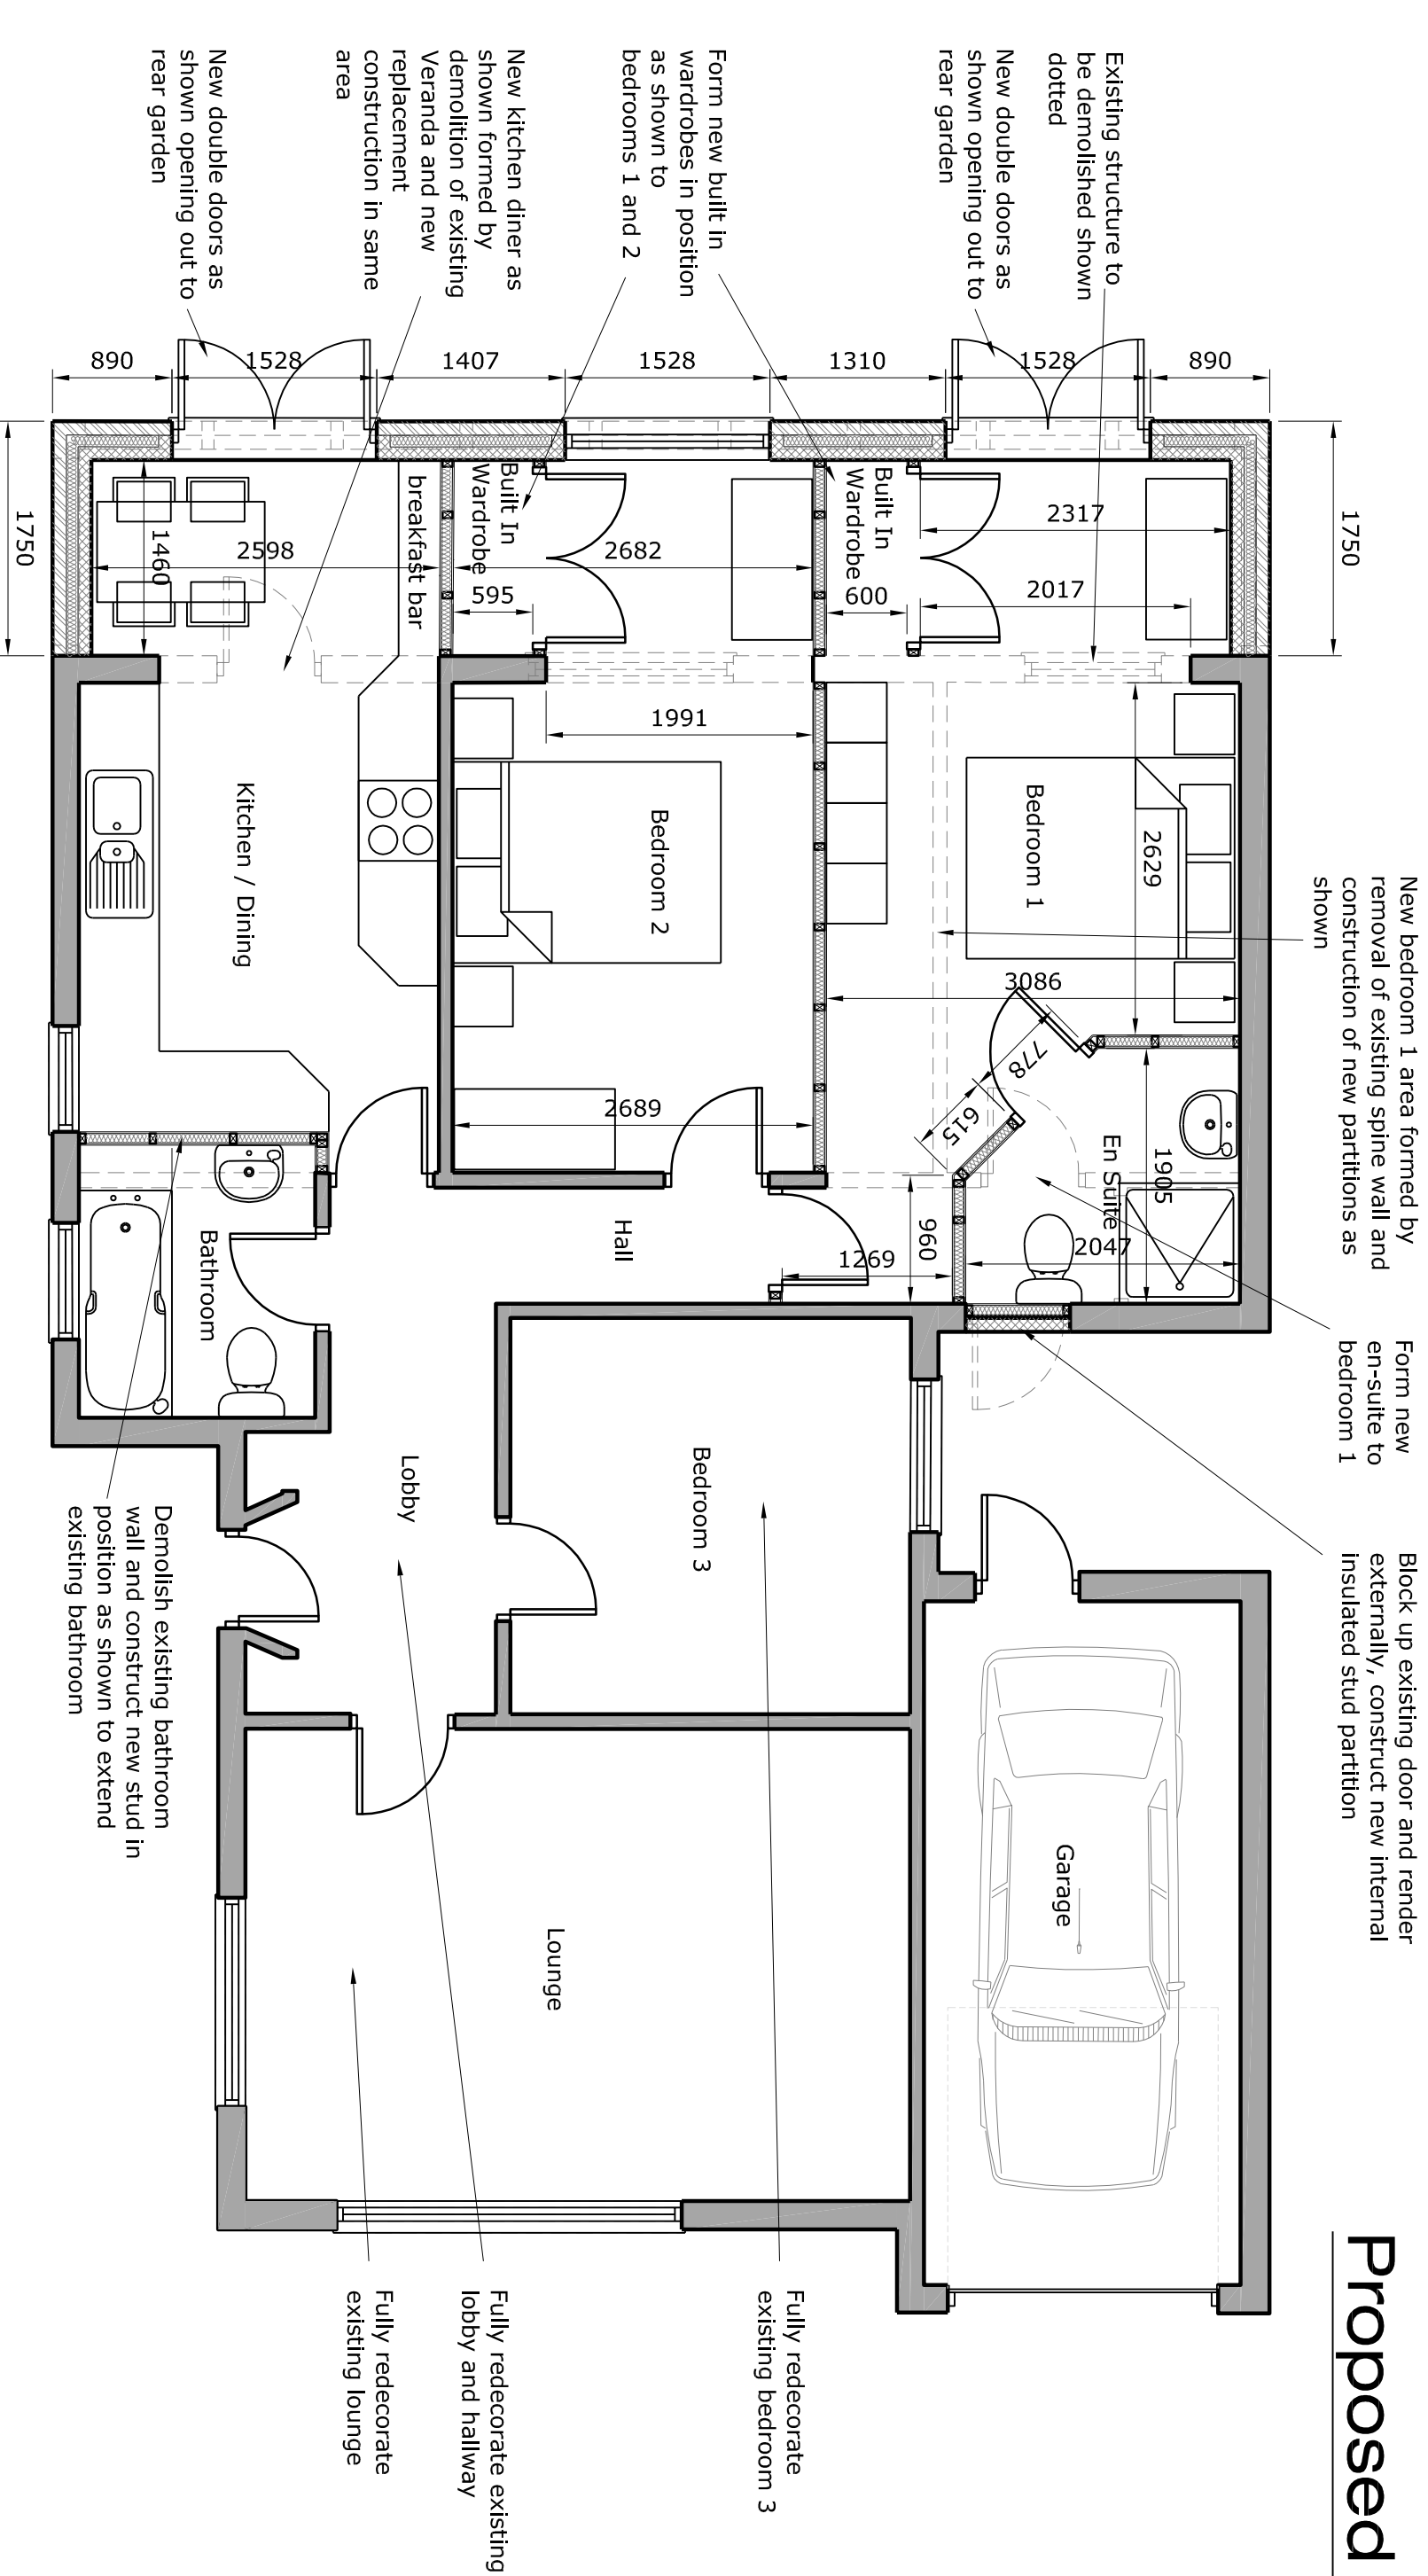

Proposed Ground Floor Plan

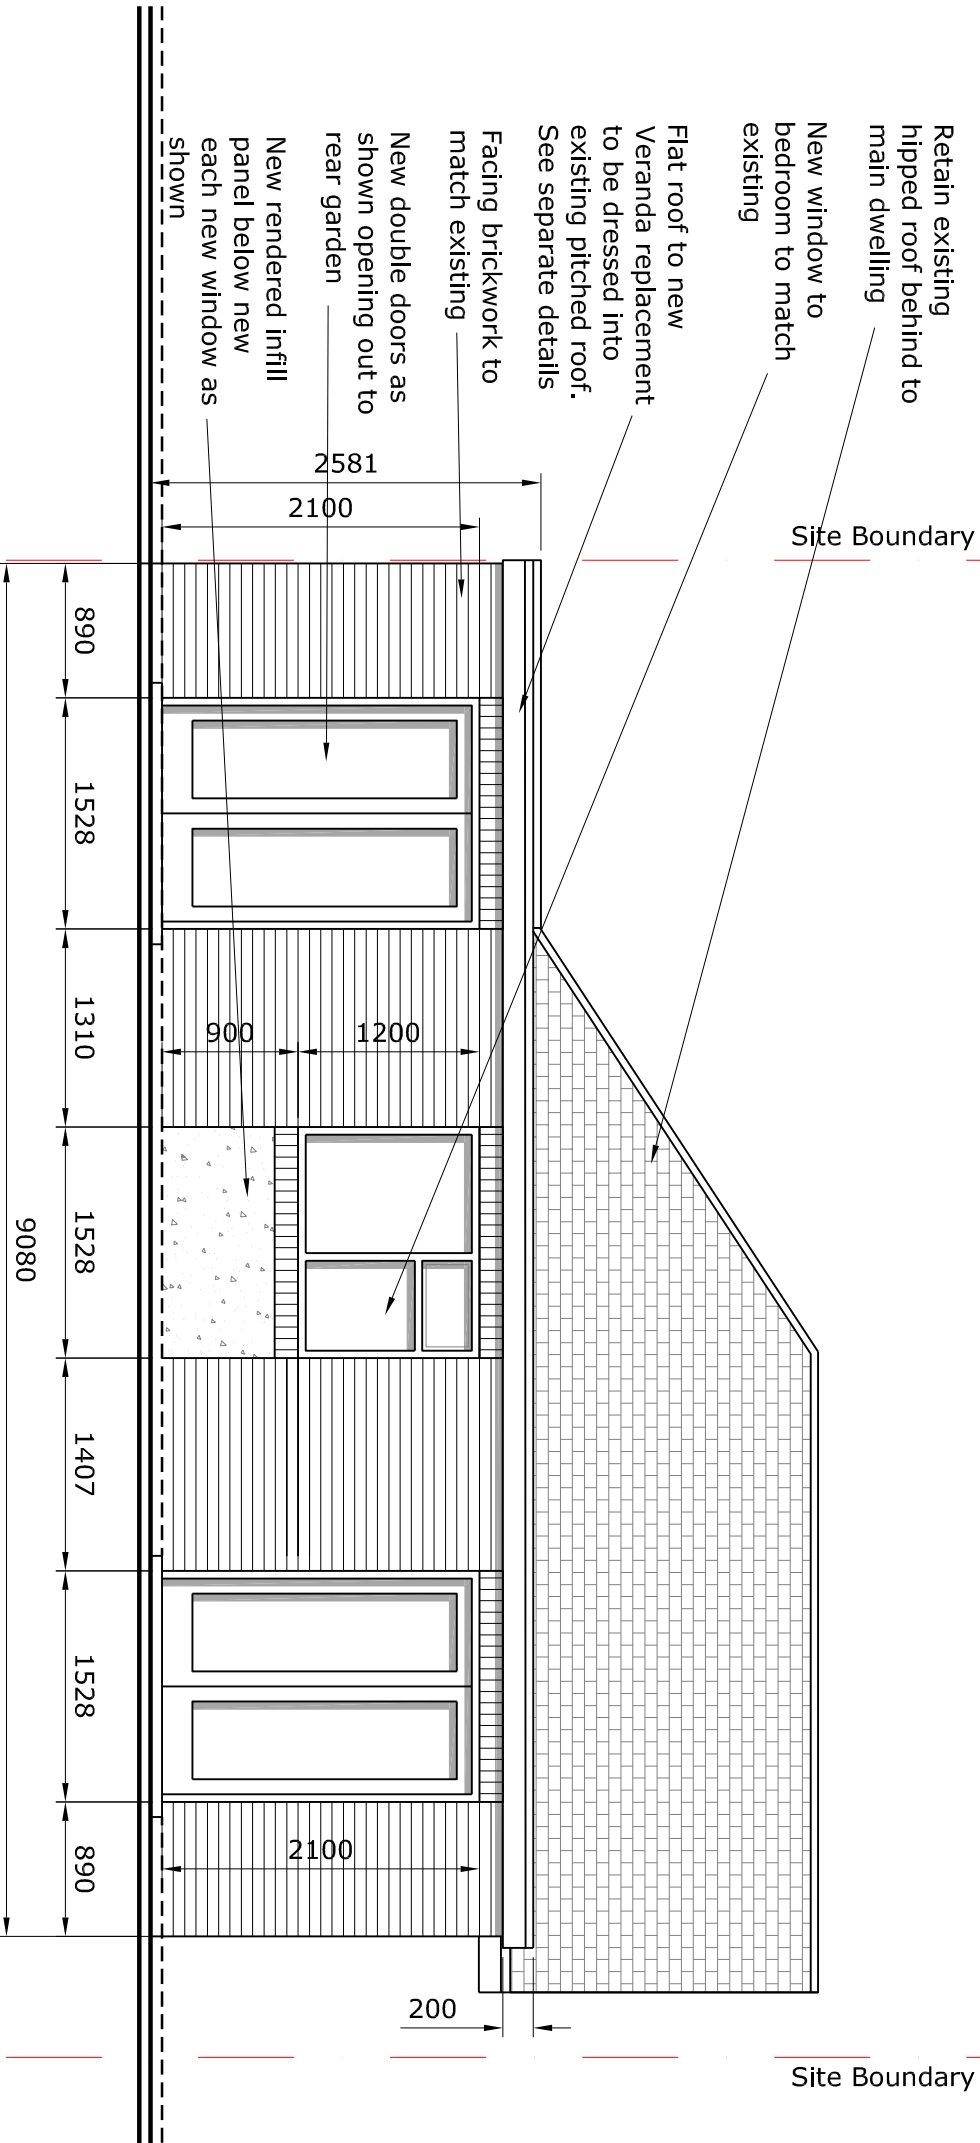

Proposed Rear Elevation