

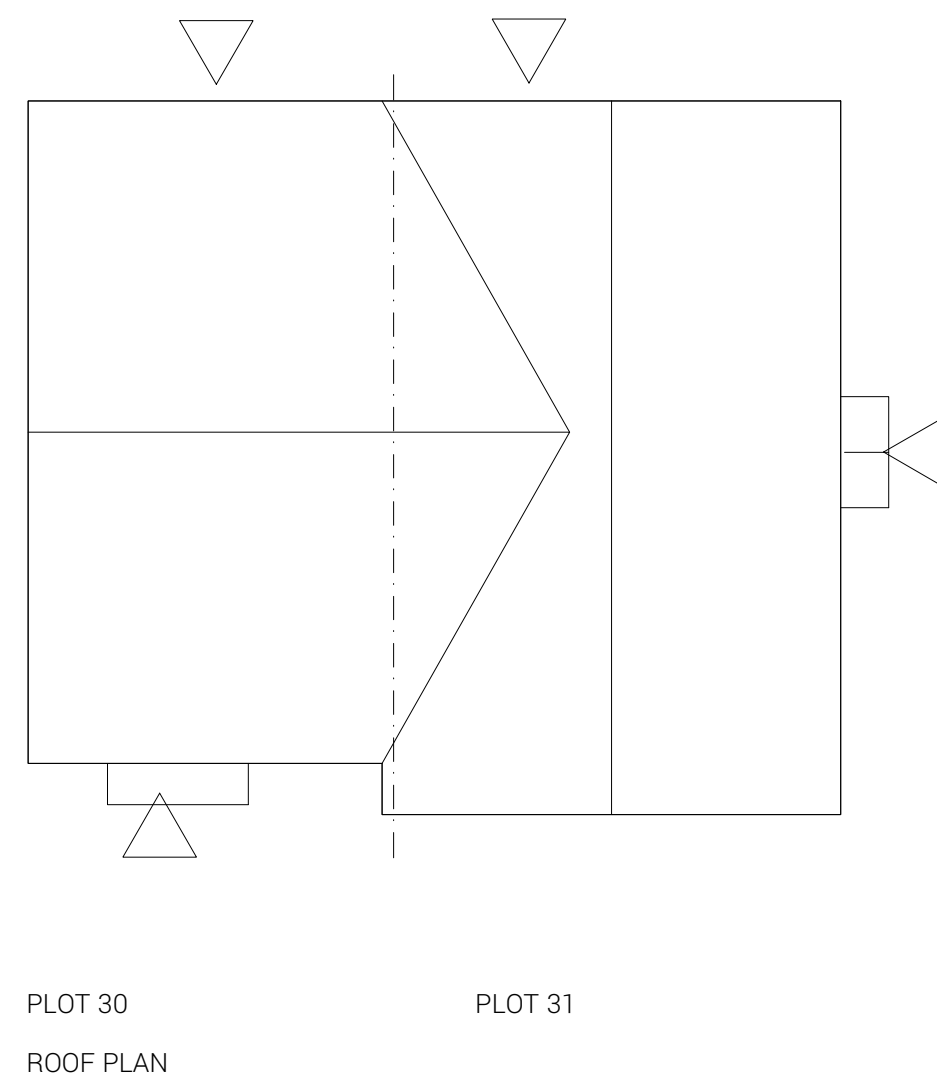
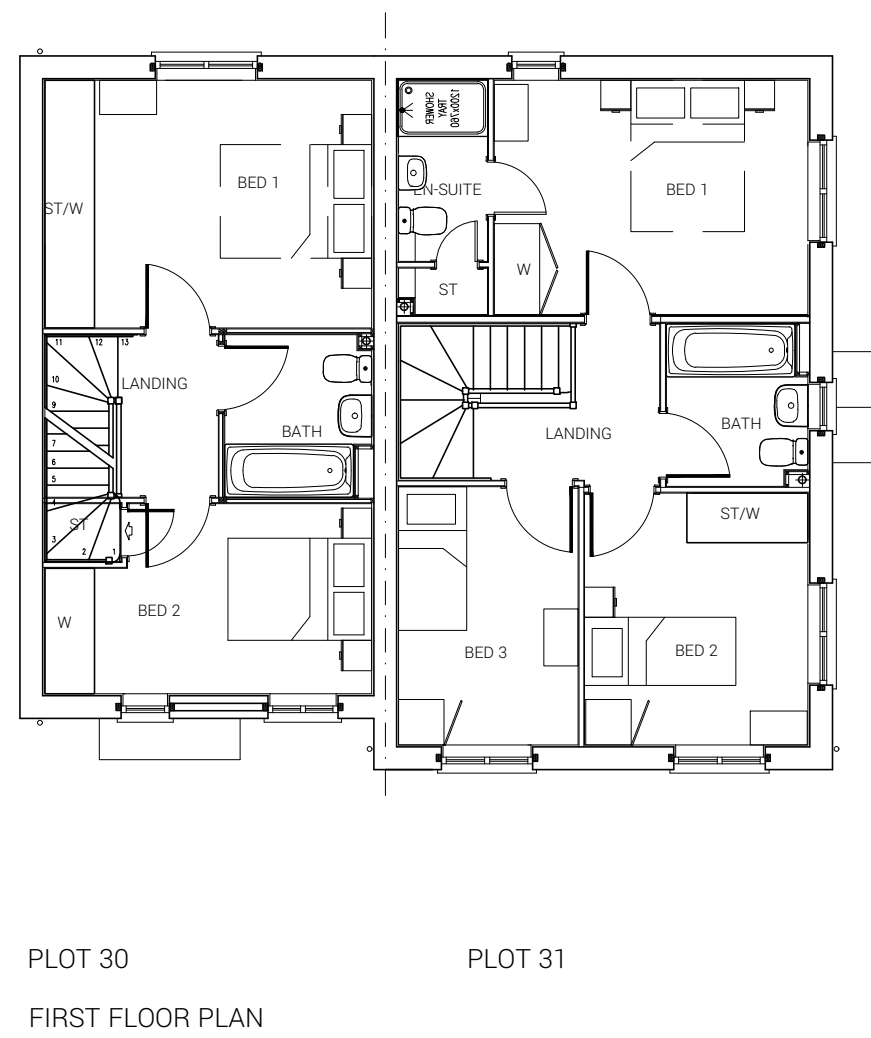
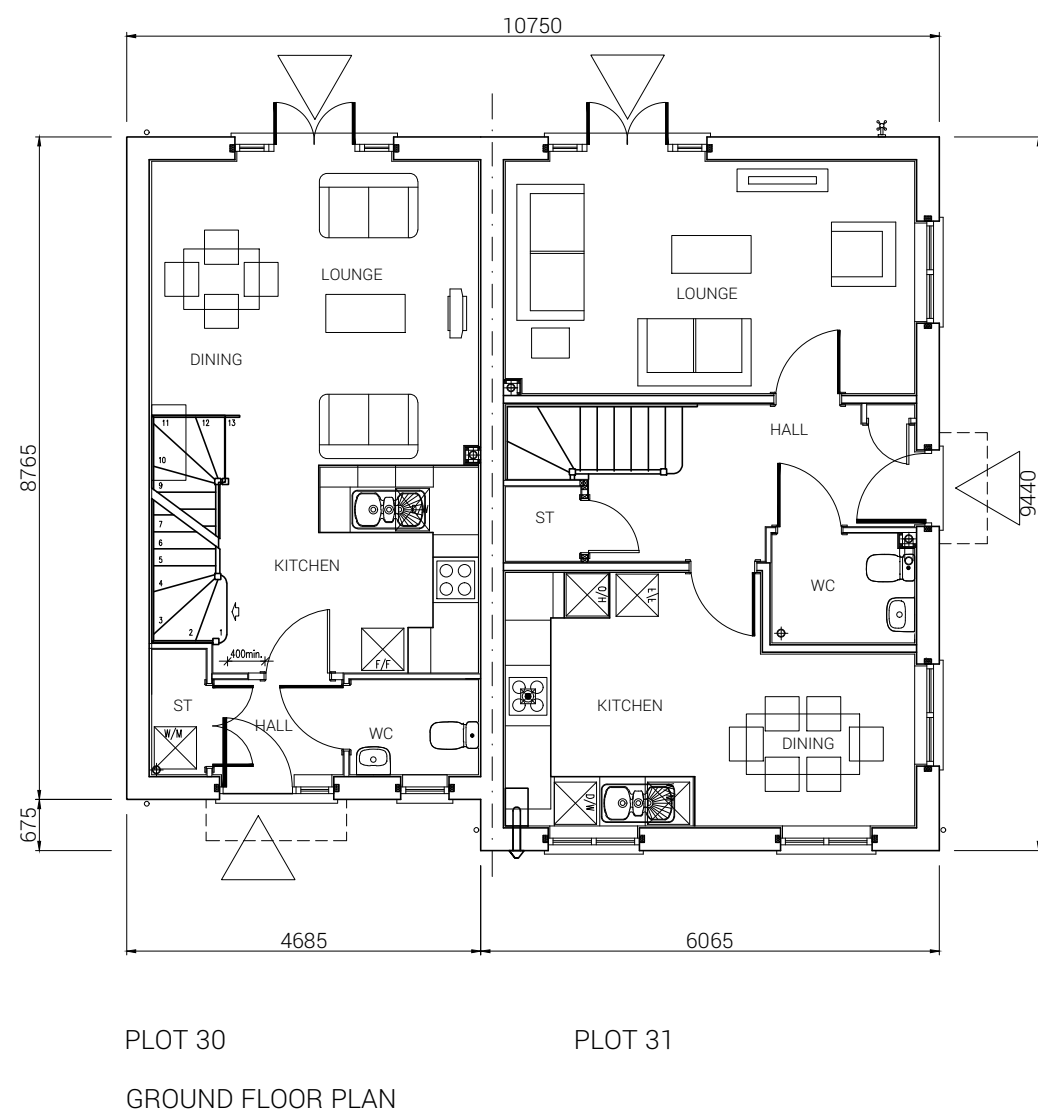


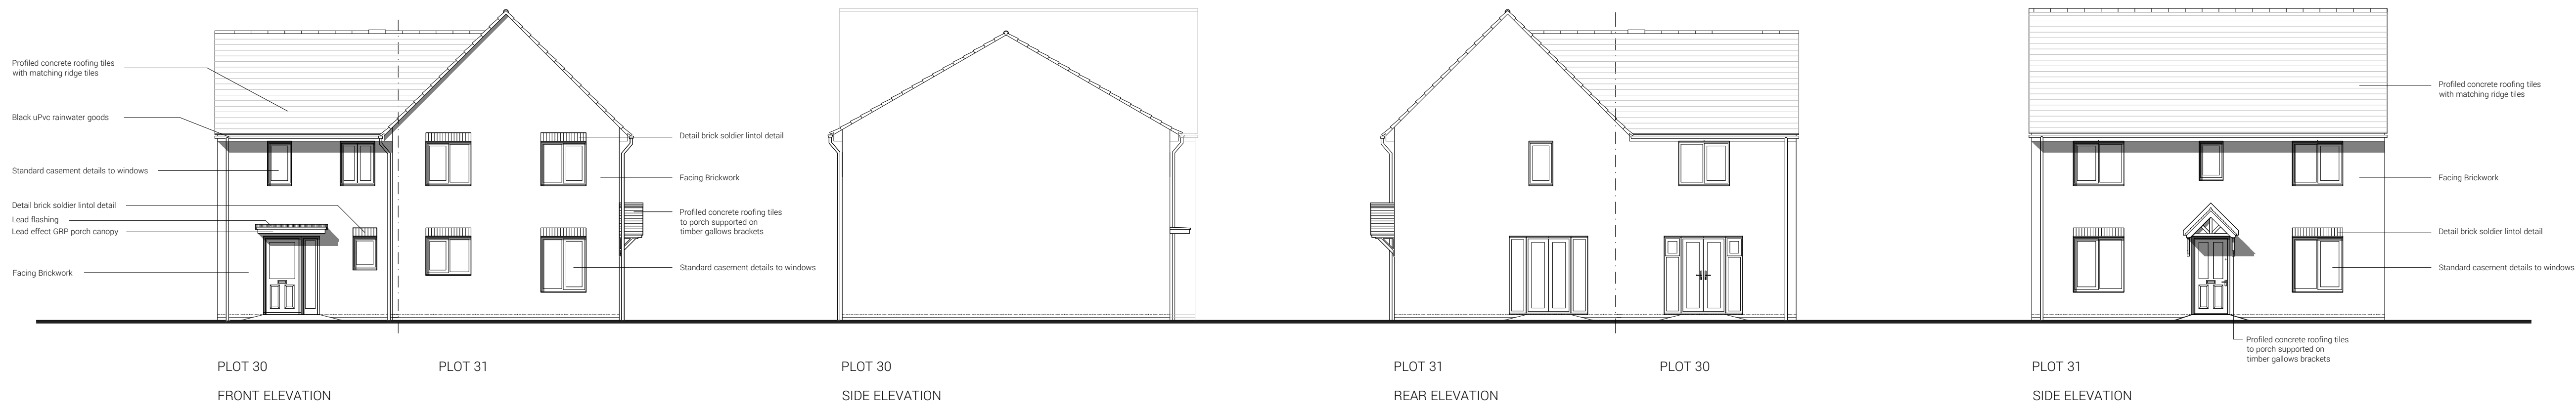

Plots 30 & 31
Plot 30
2 BED HOUSE - NA20.
70.10 sq.m. / 754 sq.ft.
Plot 31
3 BED HOUSE - NT31.
96.72 sq.m. / 1040 sq.ft.

Private

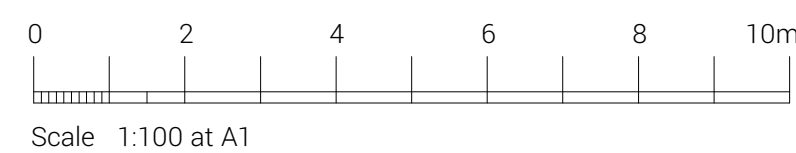

Fathom's Reach
Hayling Island
Taylor Wimpey Southern Counties

+ (44) 1962 589 030
designs@sdadesigngroup.com
Ground Floor Studio, Unit 2,
East Horton Business Park,
Knowle Lane, Fair Oak,
Hampshire, SO50 7HN



DRAWING TITLE
Plots 30 & 31 House
Types NA20 & NT31
Floor Plans &
Elevations

SCALE 1:100 SHEET SIZE A1 DRAWER ML DATE 05/10/2021

DETAIL PLANNING

19-1105-038-1ST

WWW.SDADESIGNGROUP.COM