

This drawing is the property of McAndrew Martin and must not be reproduced in part or whole or used for the execution of works without their permission.

All dimensions to be checked on site prior to commencement of any construction works and McAndrew Martin notified of any discrepancy via the Supervising Officer.

Figured dimensions are to be used in preference to scaled dimensions. However for Planning purposes scaling is permitted.

No deviation from this drawing will be permitted without the express consent of McAndrew Marti via the Supervising officer.

It is the contractor's responsibility to check all dimensions and quantities on site prior to submitting a tender for the works.

**Construction Design and Management (CDM)
REGULATIONS 2015 RISK ASSESSMENT.**

Standards required - CIBSE, BAFE, NICEIC, Gas Safe.
Dampers to ducting where required.
Fire stopping where required.
Light fittings to be Fire Rated where ceilings are fire separation.
Fire Officer Testing and Certificate.

BUILDING REGULATIONS

To Building regulation and British Standard Requirements in all respects.
To Fire Officer requirements in all respects.
The Building Contractor must include for all work required by the M&E Contractors.



HEALTH & SAFETY

Refer to Designers Risk Assessment

PROJECT INFORMATION				
CLIENT:	Mr David News 13 Phillips Crescent Widley Portsmouth Hants PO7 1BB			
	PROJECT: The Thicket Widley Portsmouth Hants PO7 5UL			
DATE:	20.05.2016			
DRAWING TITLE:	DRAWING:	CHECKED BY:	DATE:	SCALE: As indicated @ A3
	DATE:	DATE:	DATE:	
091P	157.01	A		

[illegible]

SCALE 1:1000

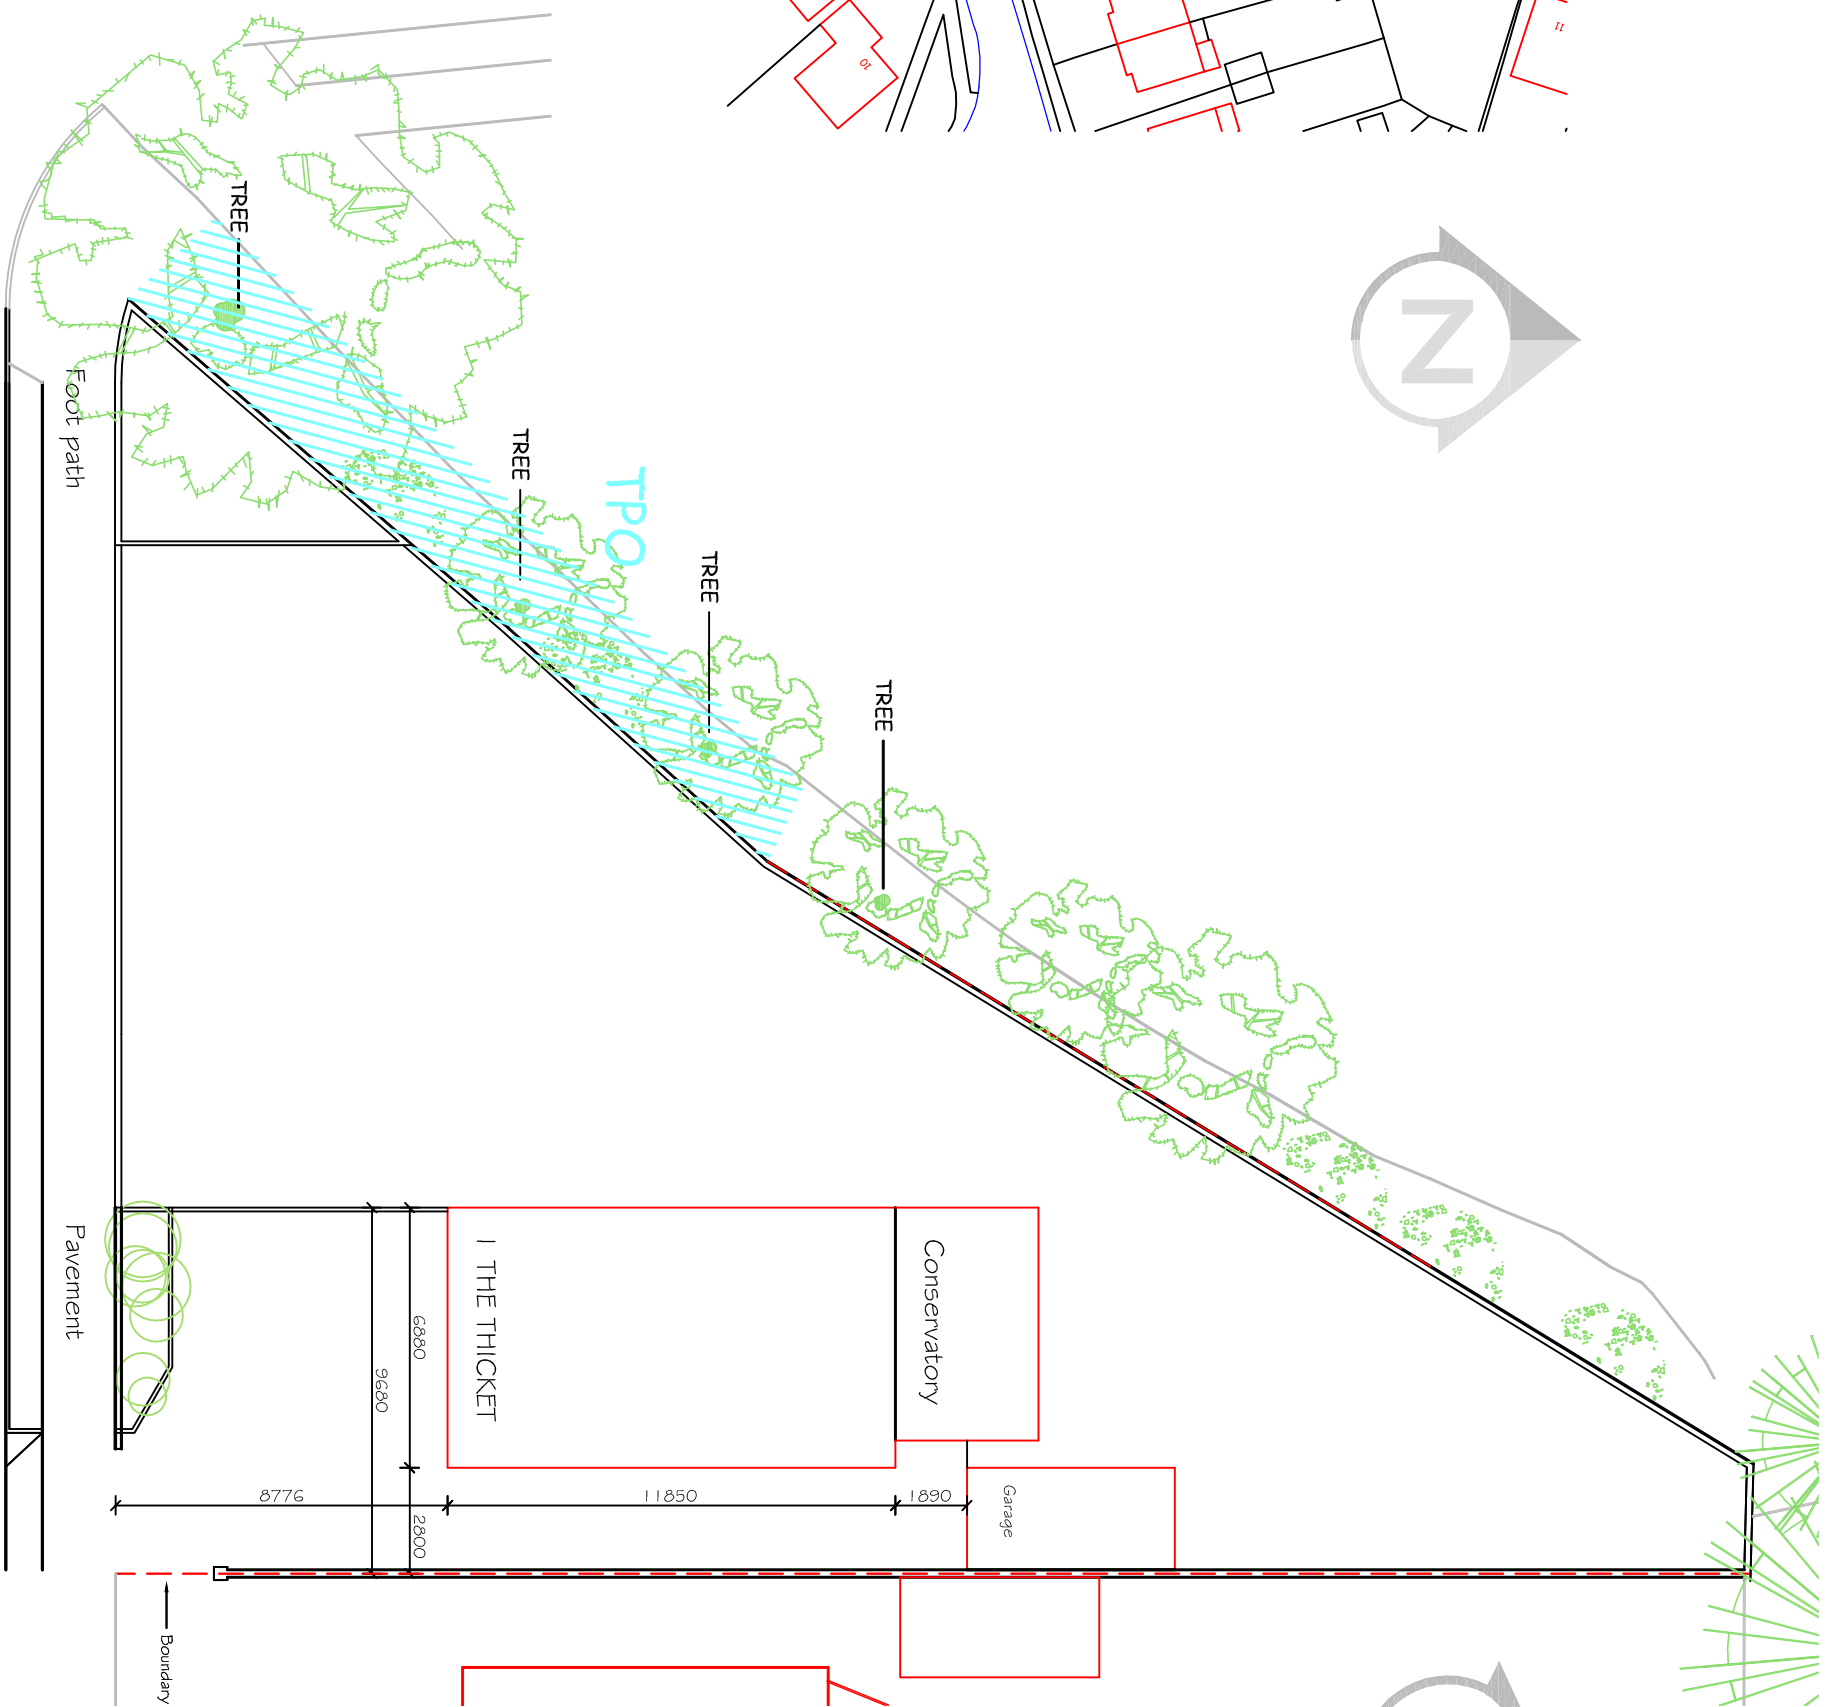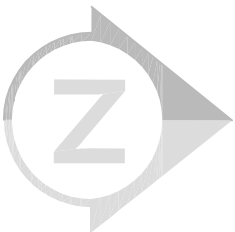

EXISTING SITE PLAN

SCALE 1:200