



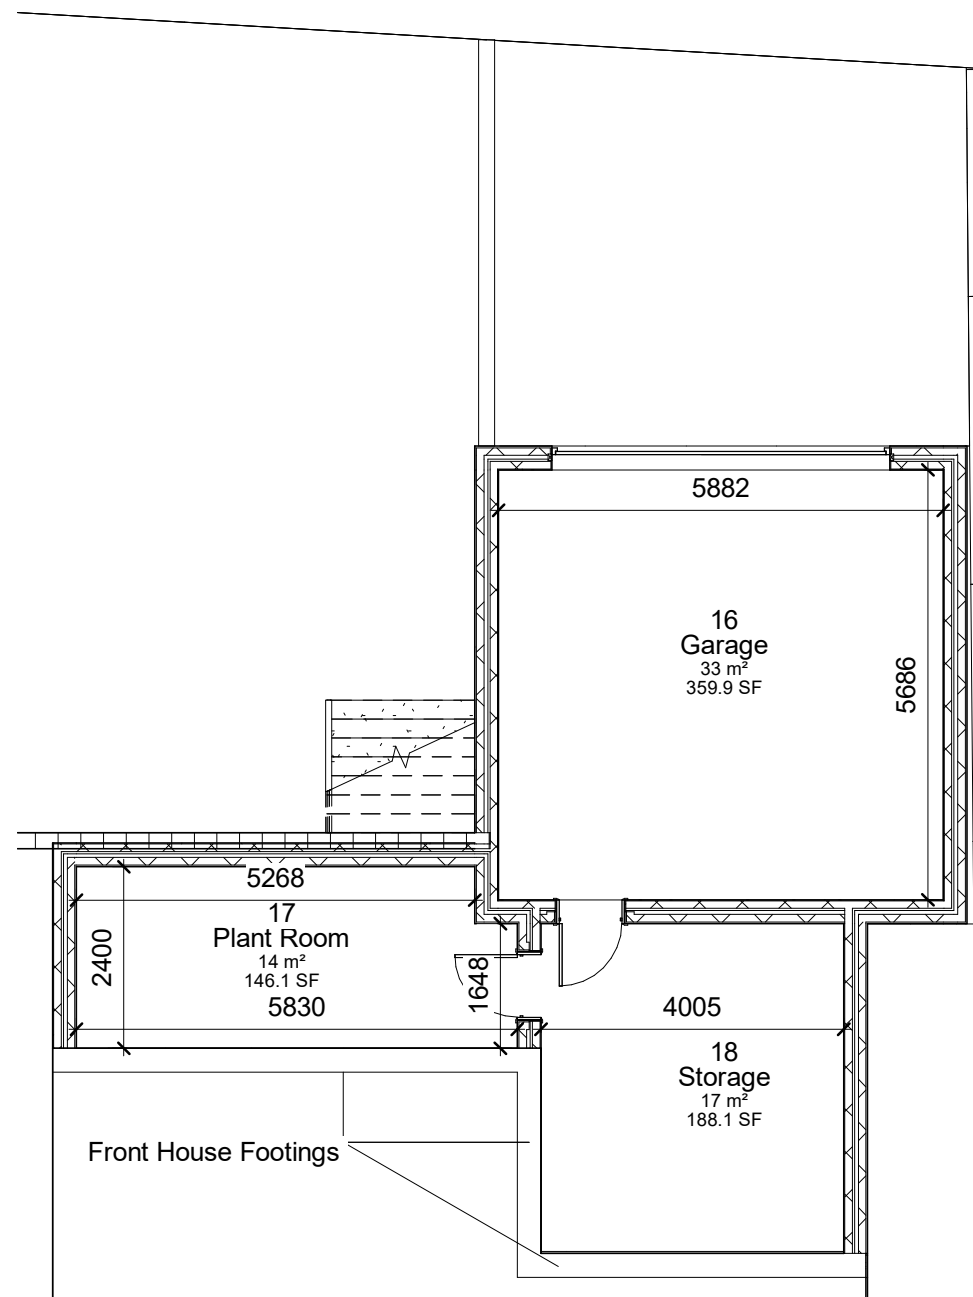

2

Garage and Basement Plan

1 : 100

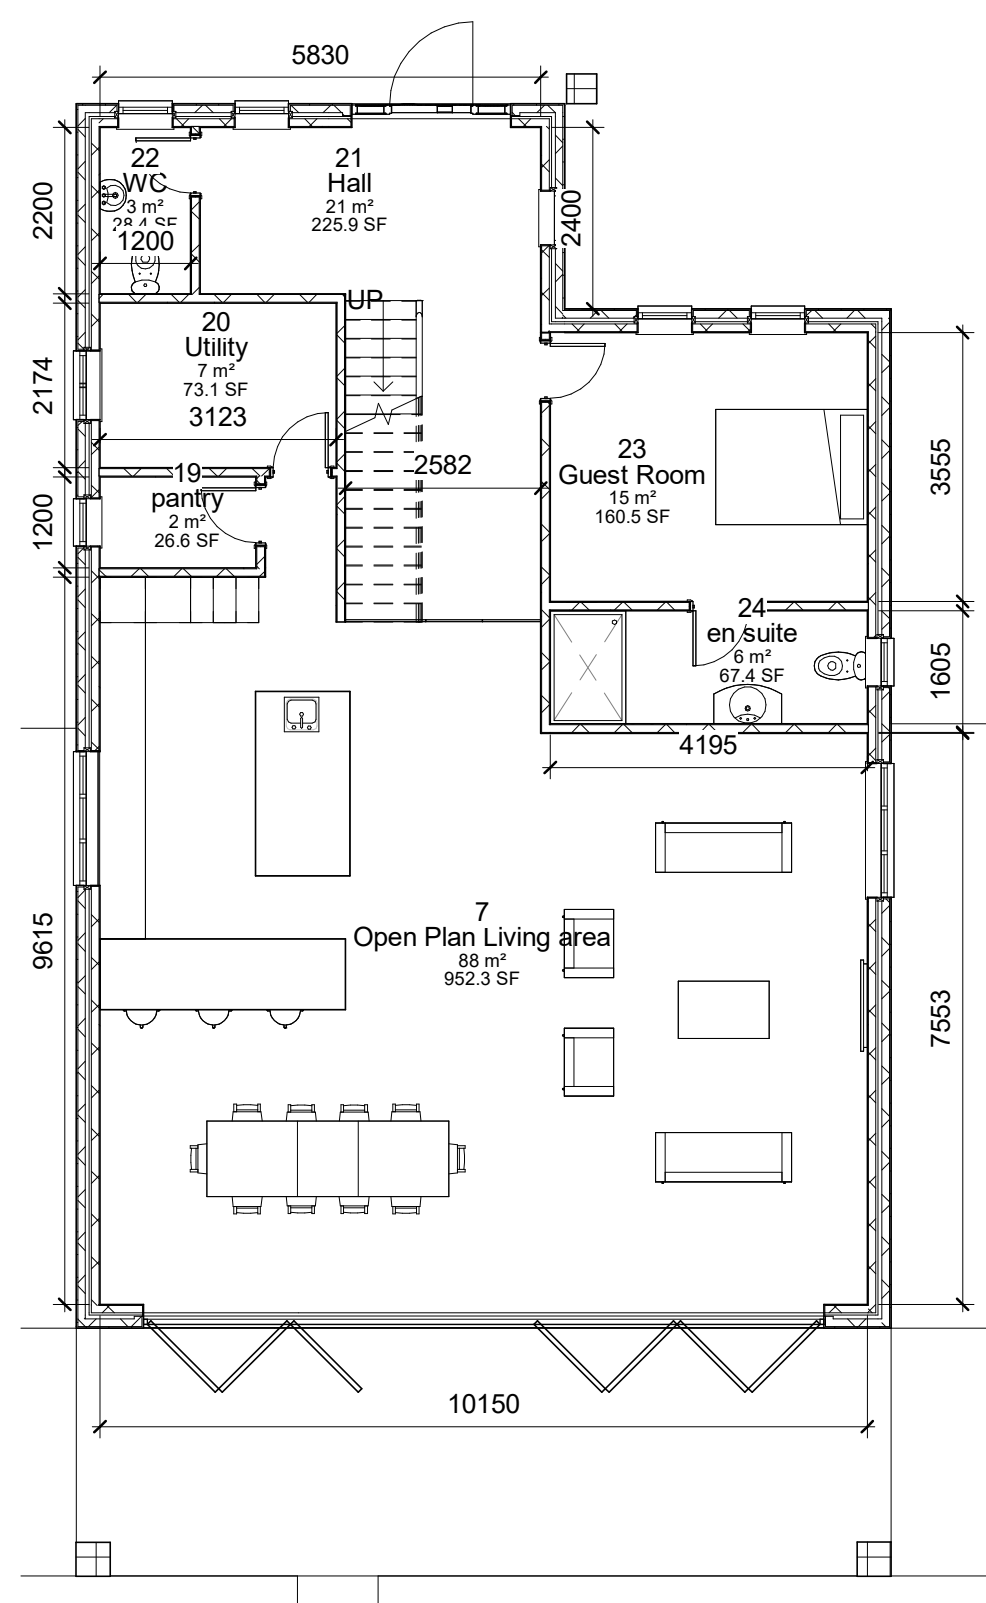

1

Ground Floor Plan

1 : 100

**IJ Murray
Associates Ltd**



CIAT
REGISTERED PRACTICE

www.ijma.co.uk

I J Murray Associates
Ltd
200 Seafront
Hayling Island
Hampshire
PO11 9HR
Phone 07779 246915

These drawings are for planning and building regulation purposes only and are not for construction. All dimensions should be checked on site before work commences

These drawings are the property of IJ Murray Associates Ltd and should not be reproduced or used in any way without the permission of a Director of IJ Murray Associates Ltd

Nick and Lizzie
50 Bembridge Drive HI
Proposed

B & GF Floor Plans

Project number	Project Number
Date	Issue Date
Drawn by	Author
Checked by	Checker

A112

Scale 1 : 100