



24 Park Crescent, Emsworth
PROPOSED

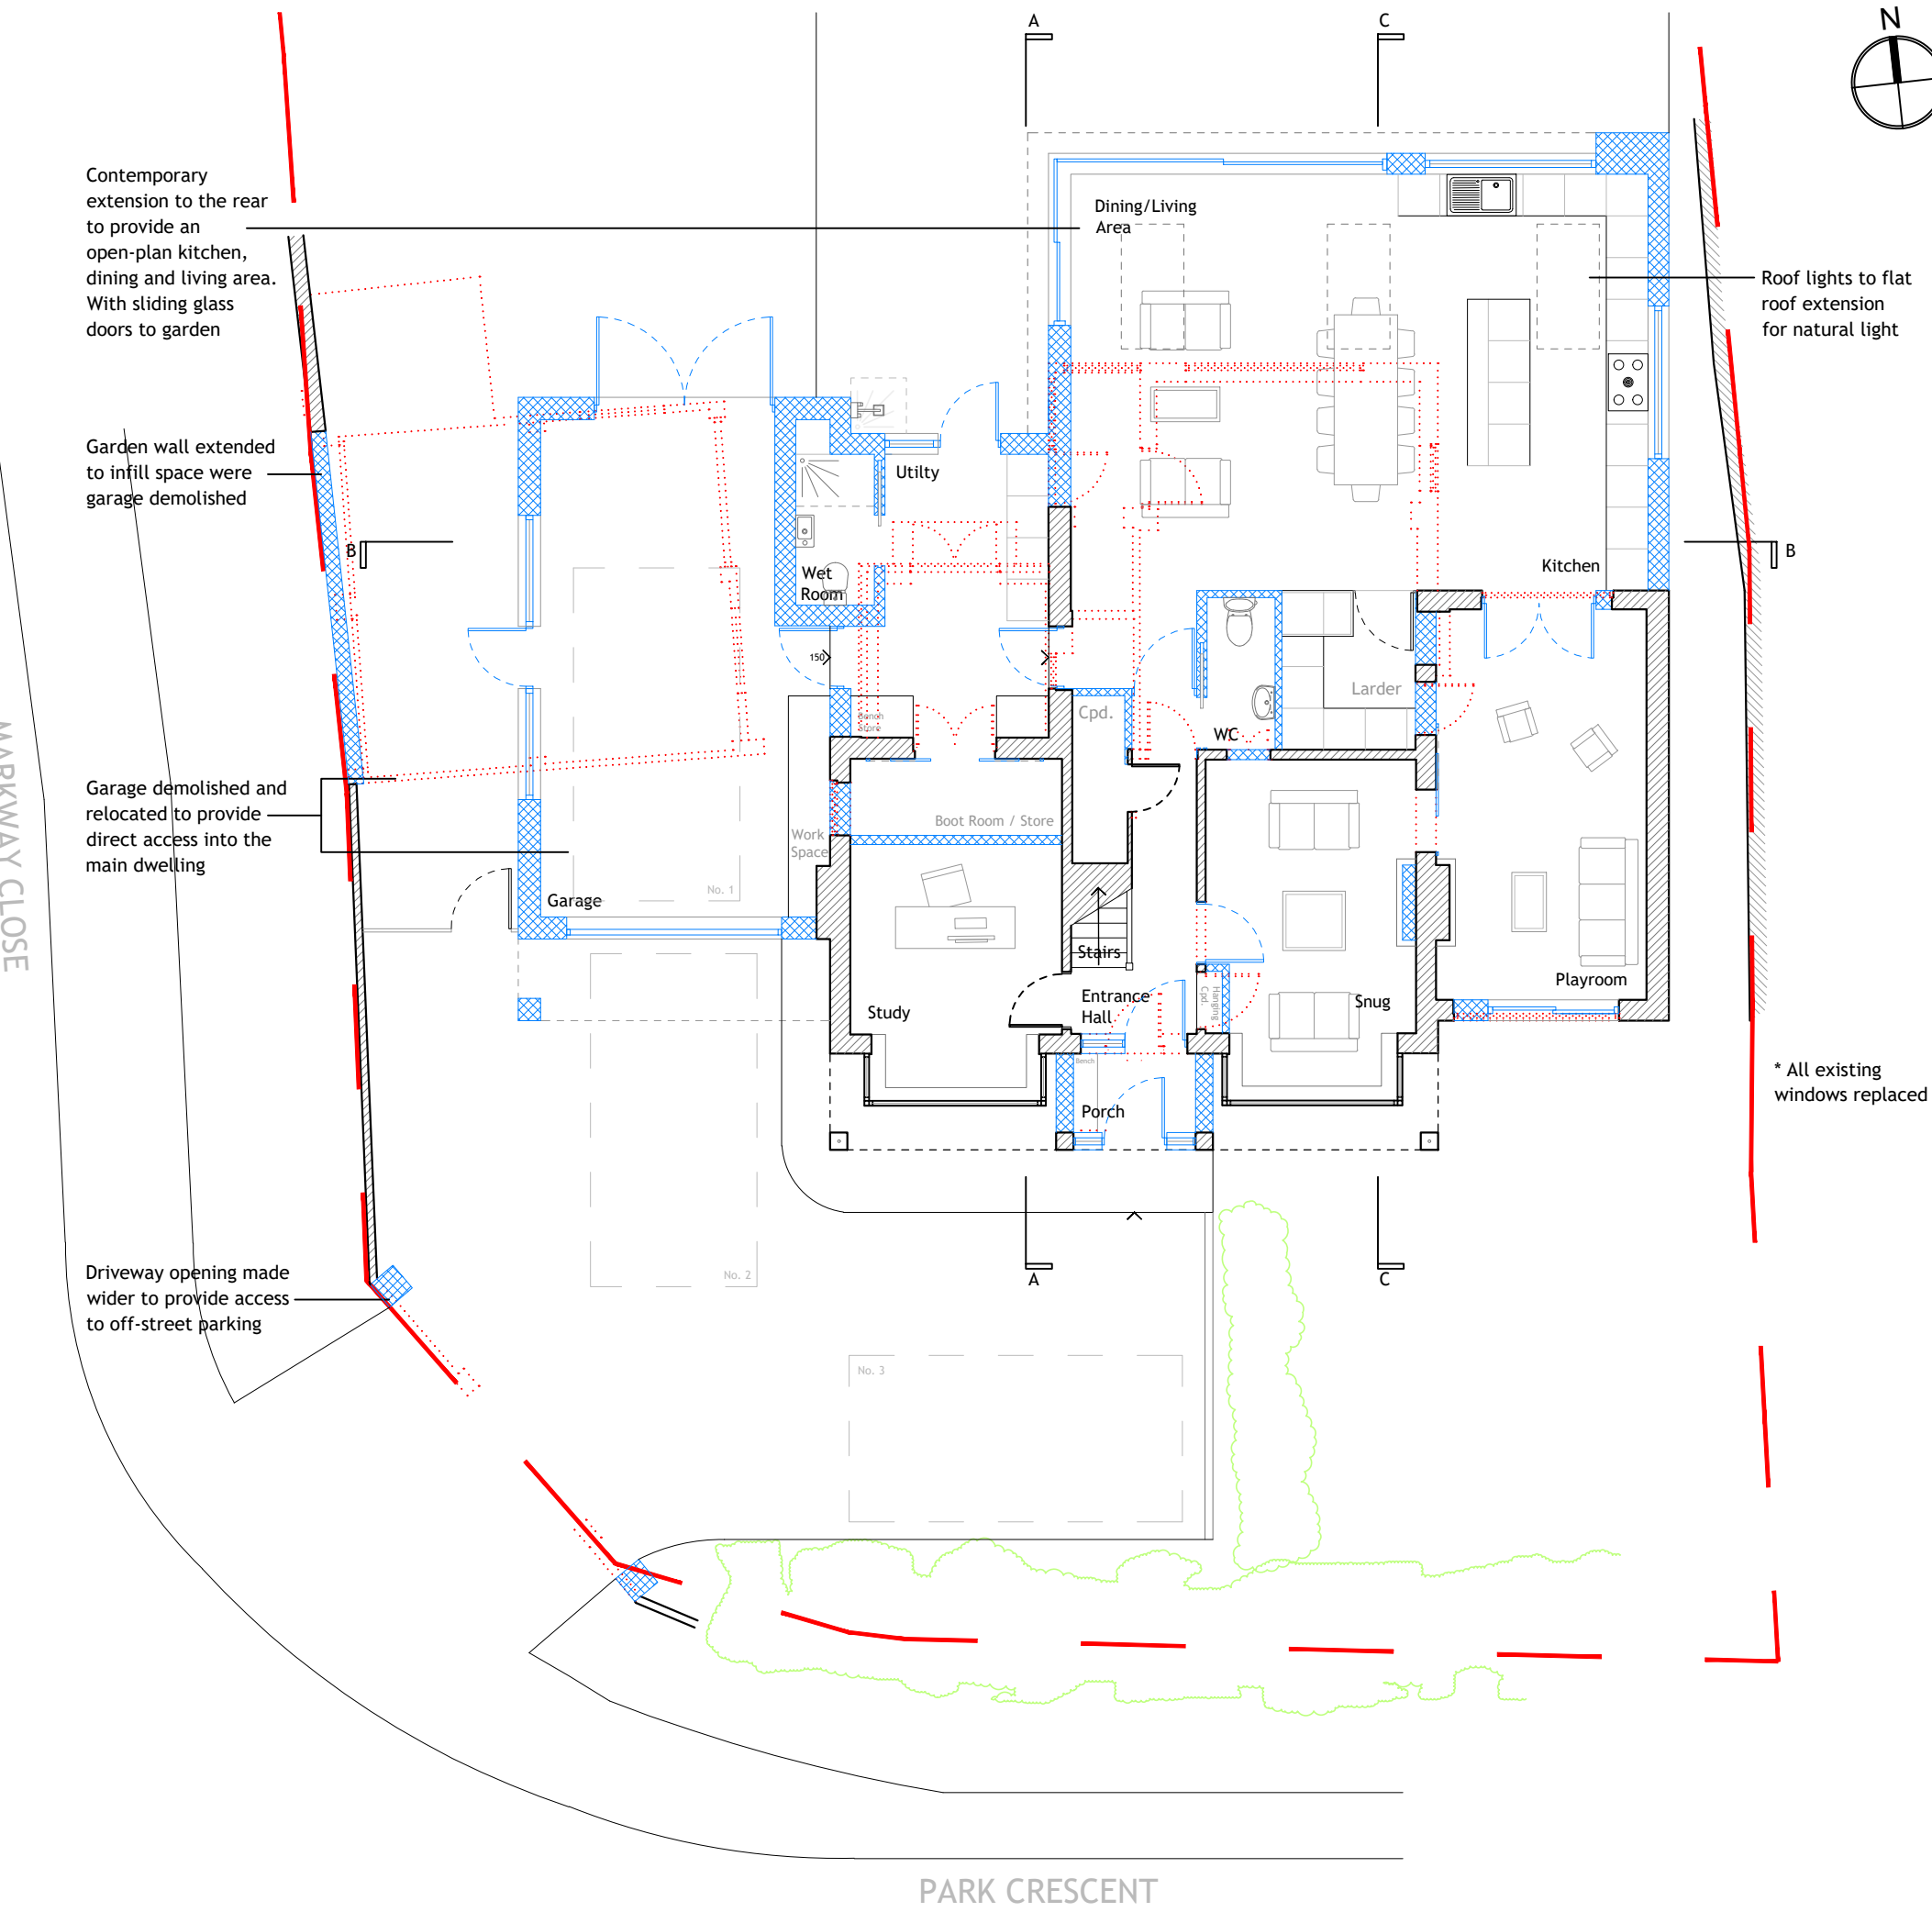


GROUND FLOOR PLAN
1:100

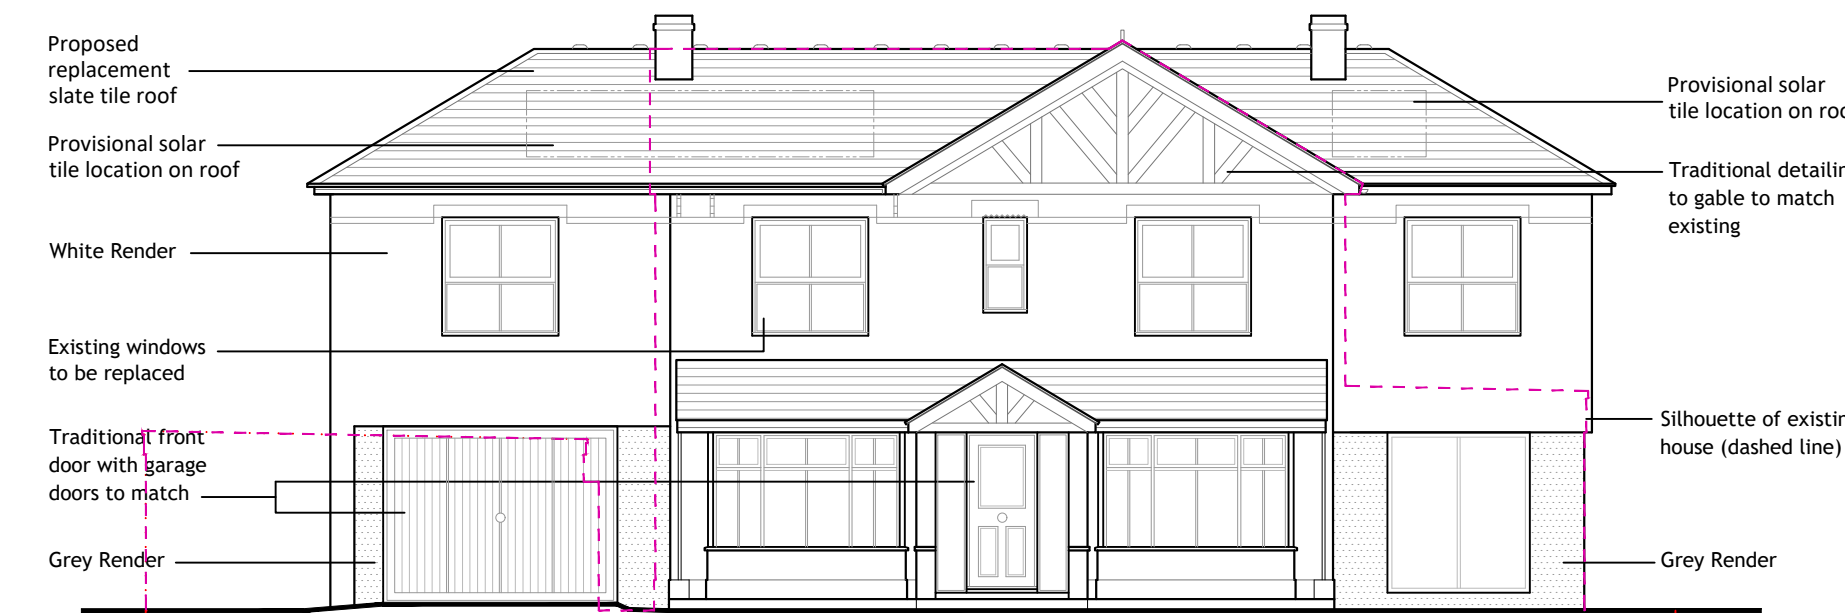


FRONT ELEVATION
[south] 1:100




REAR ELEVATION
[north] 1:100

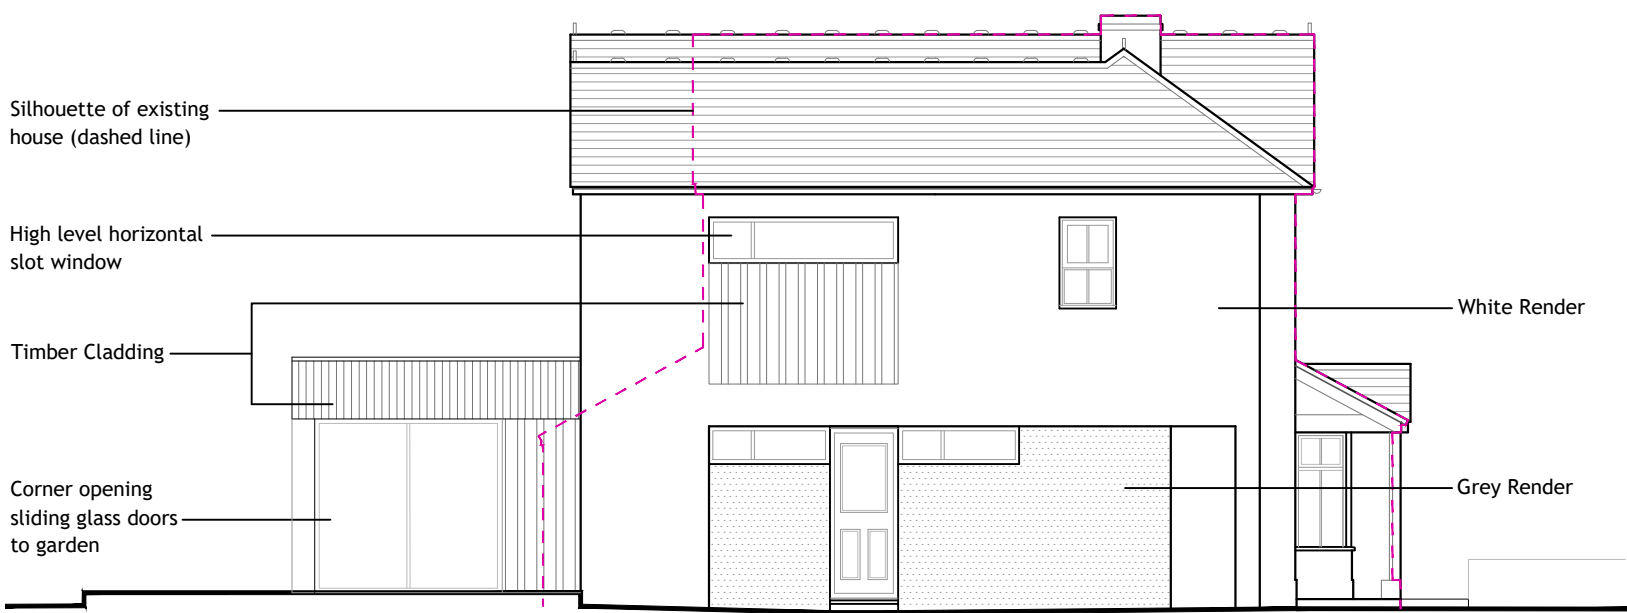


SIDE ELEVATION
[west] 1:100

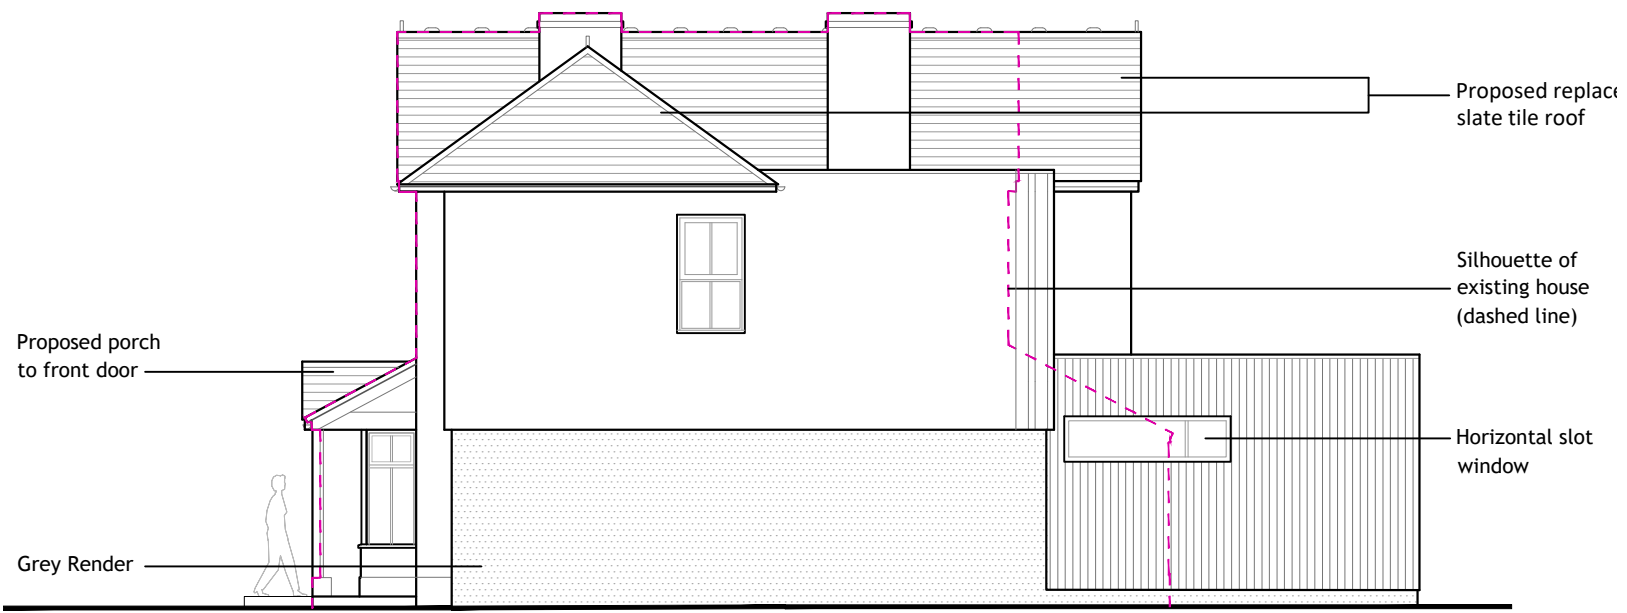


SIDE ELEVATION
[east] 1:100

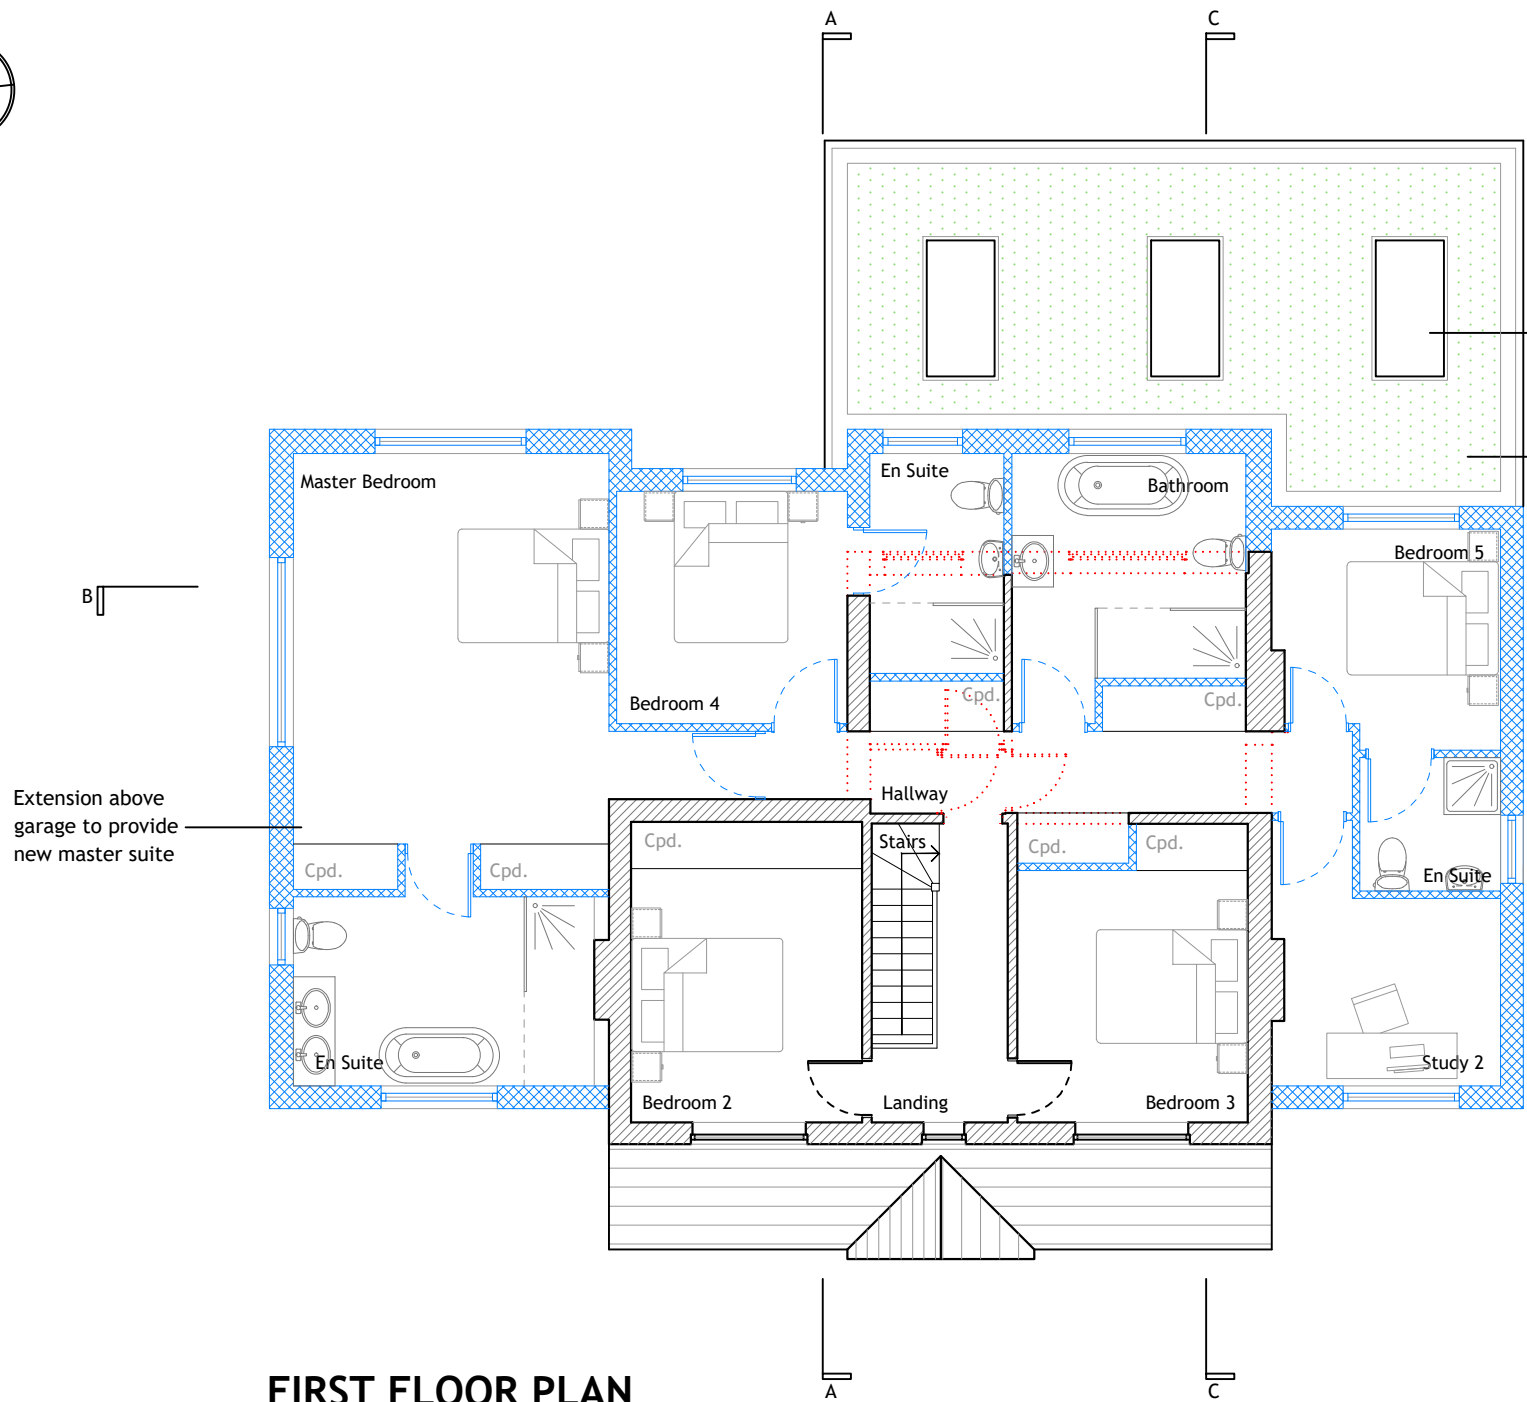


FIRST FLOOR PLAN
1:100

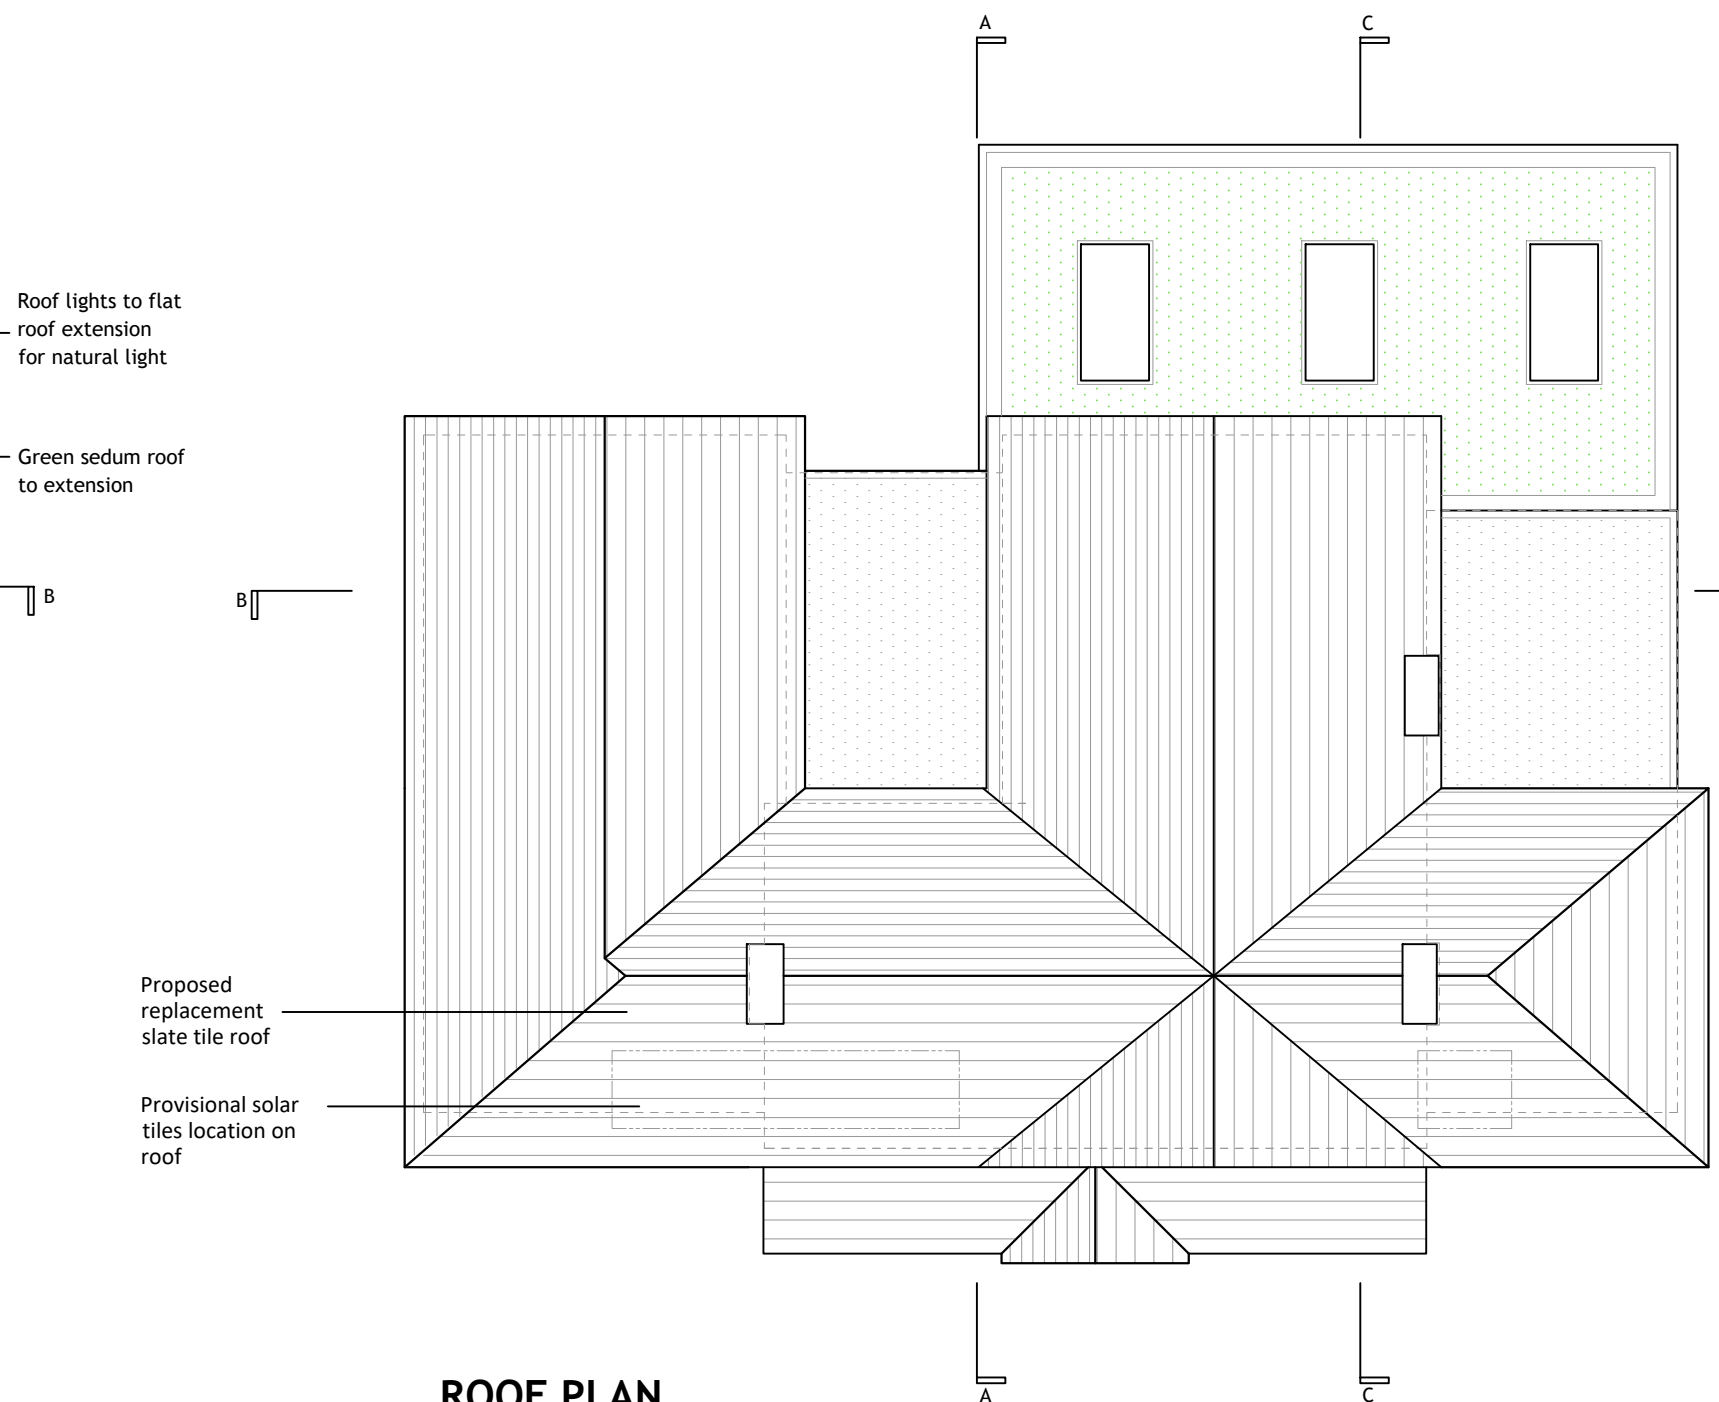


ROOF PLAN
1:100

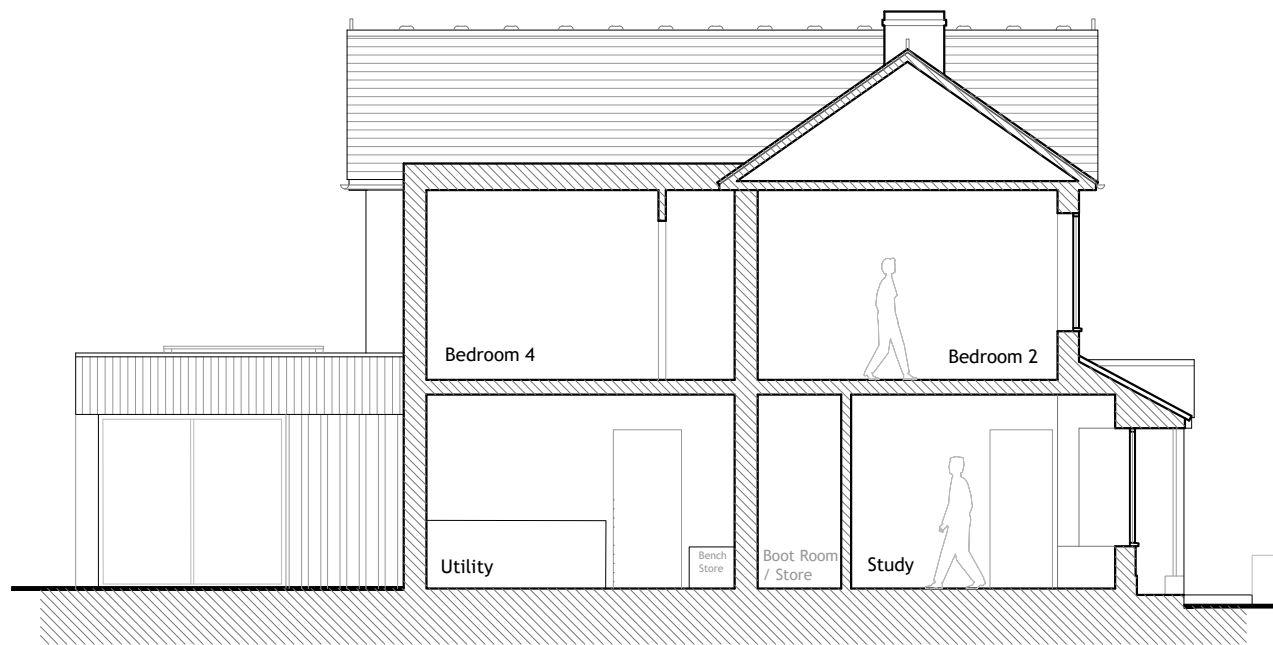

SECTION A
1:100

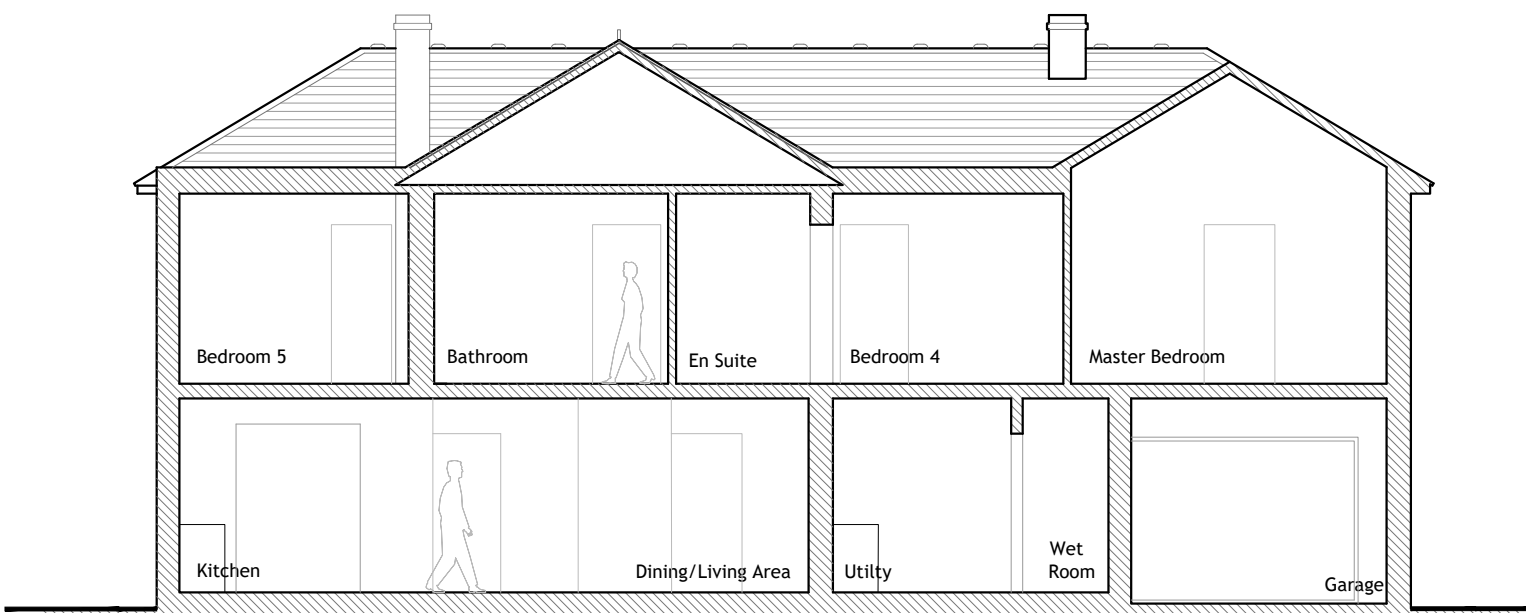


SECTION B
1:100

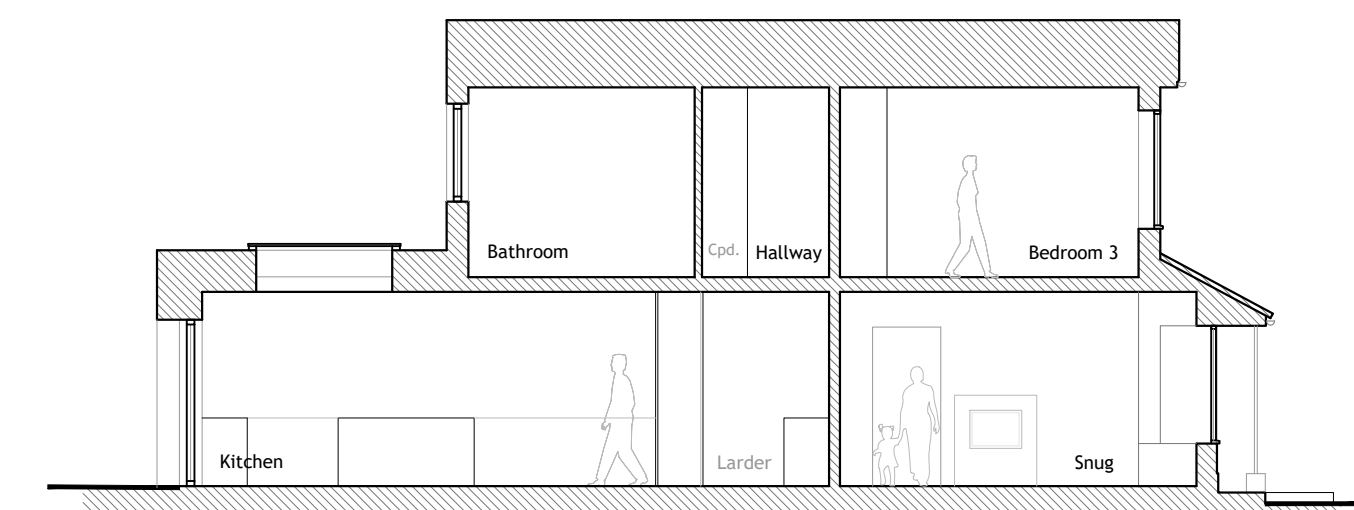



SECTION C
1:100

NOTES:
Dimensions to be checked on site before commencing work.
Any discrepancies shall be reported to the architect immediately.
Do not scale from these drawings except for planning purposes.
Use figured dimensions only.
Where applicable this drawing is to be read in conjunction with other consultants' drawings.
All drawings to be read in conjunction with specification and all other drawings including structural engineer and mechanical and electrical drawings / specification

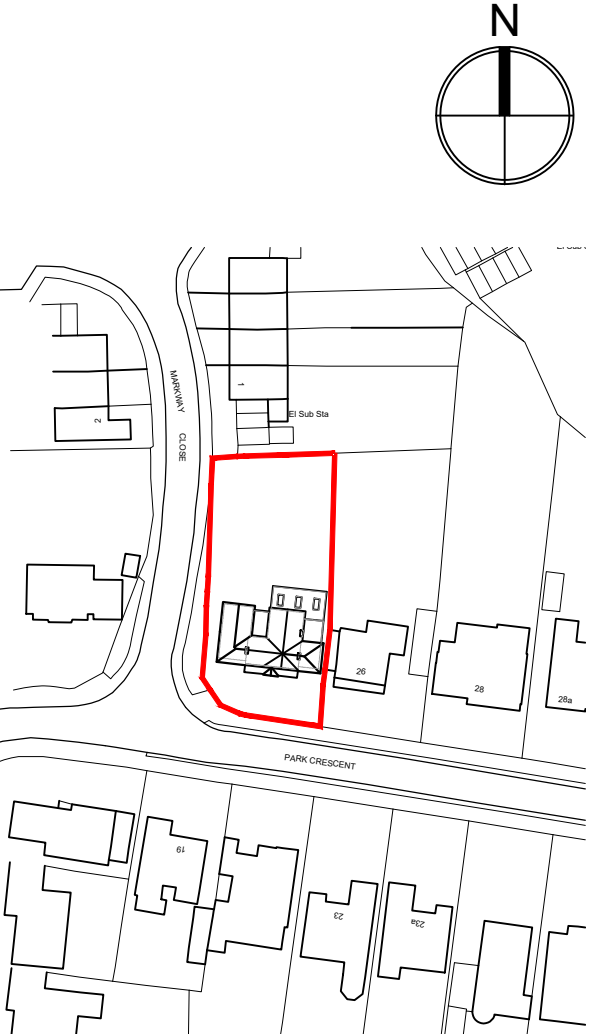


SITE LOCATION PLAN
1:1250

Ordnance Survey (c) Crown Copyright 2021. All rights reserved.
Licence number 100022432

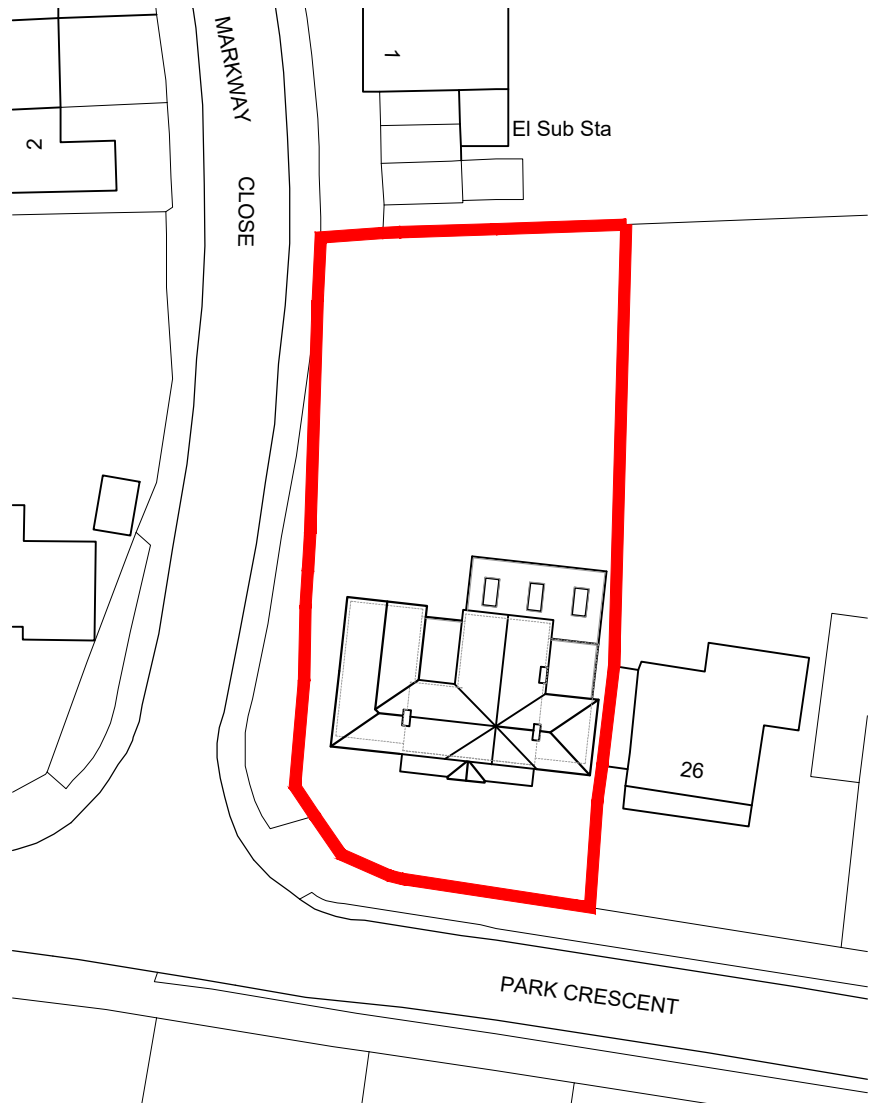 

SITE BLOCK PLAN
1:500

Ordnance Survey (c) Crown Copyright 2021. All rights reserved. Licence number 100022432

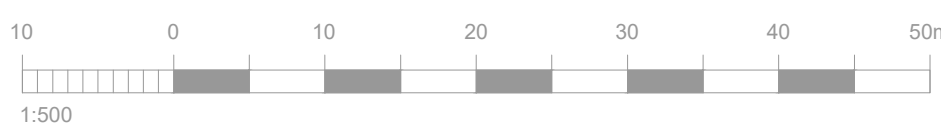

REV	DATE	AMENDMENT	DRAWN

hd architects
Helyer Davies Architects Ltd
1 The Old Flour Mill,
Emsworth, PO10 7BT
01243 370 715
www.hdarchitects.co.uk mail@hdarchitects.co.uk


PROJECT
24 Park Crescent
EMSWORTH
PO10 7NT

DRAWING
Proposed Plans, Sections, Elevations


SCALE
as noted @ A1

DATE	Sept 2021	DRAWN	EK
DRAWING NUMBER	21154-02	REVISION	*


LEGEND:

 

Existing

 

Demolish

 

Proposed