


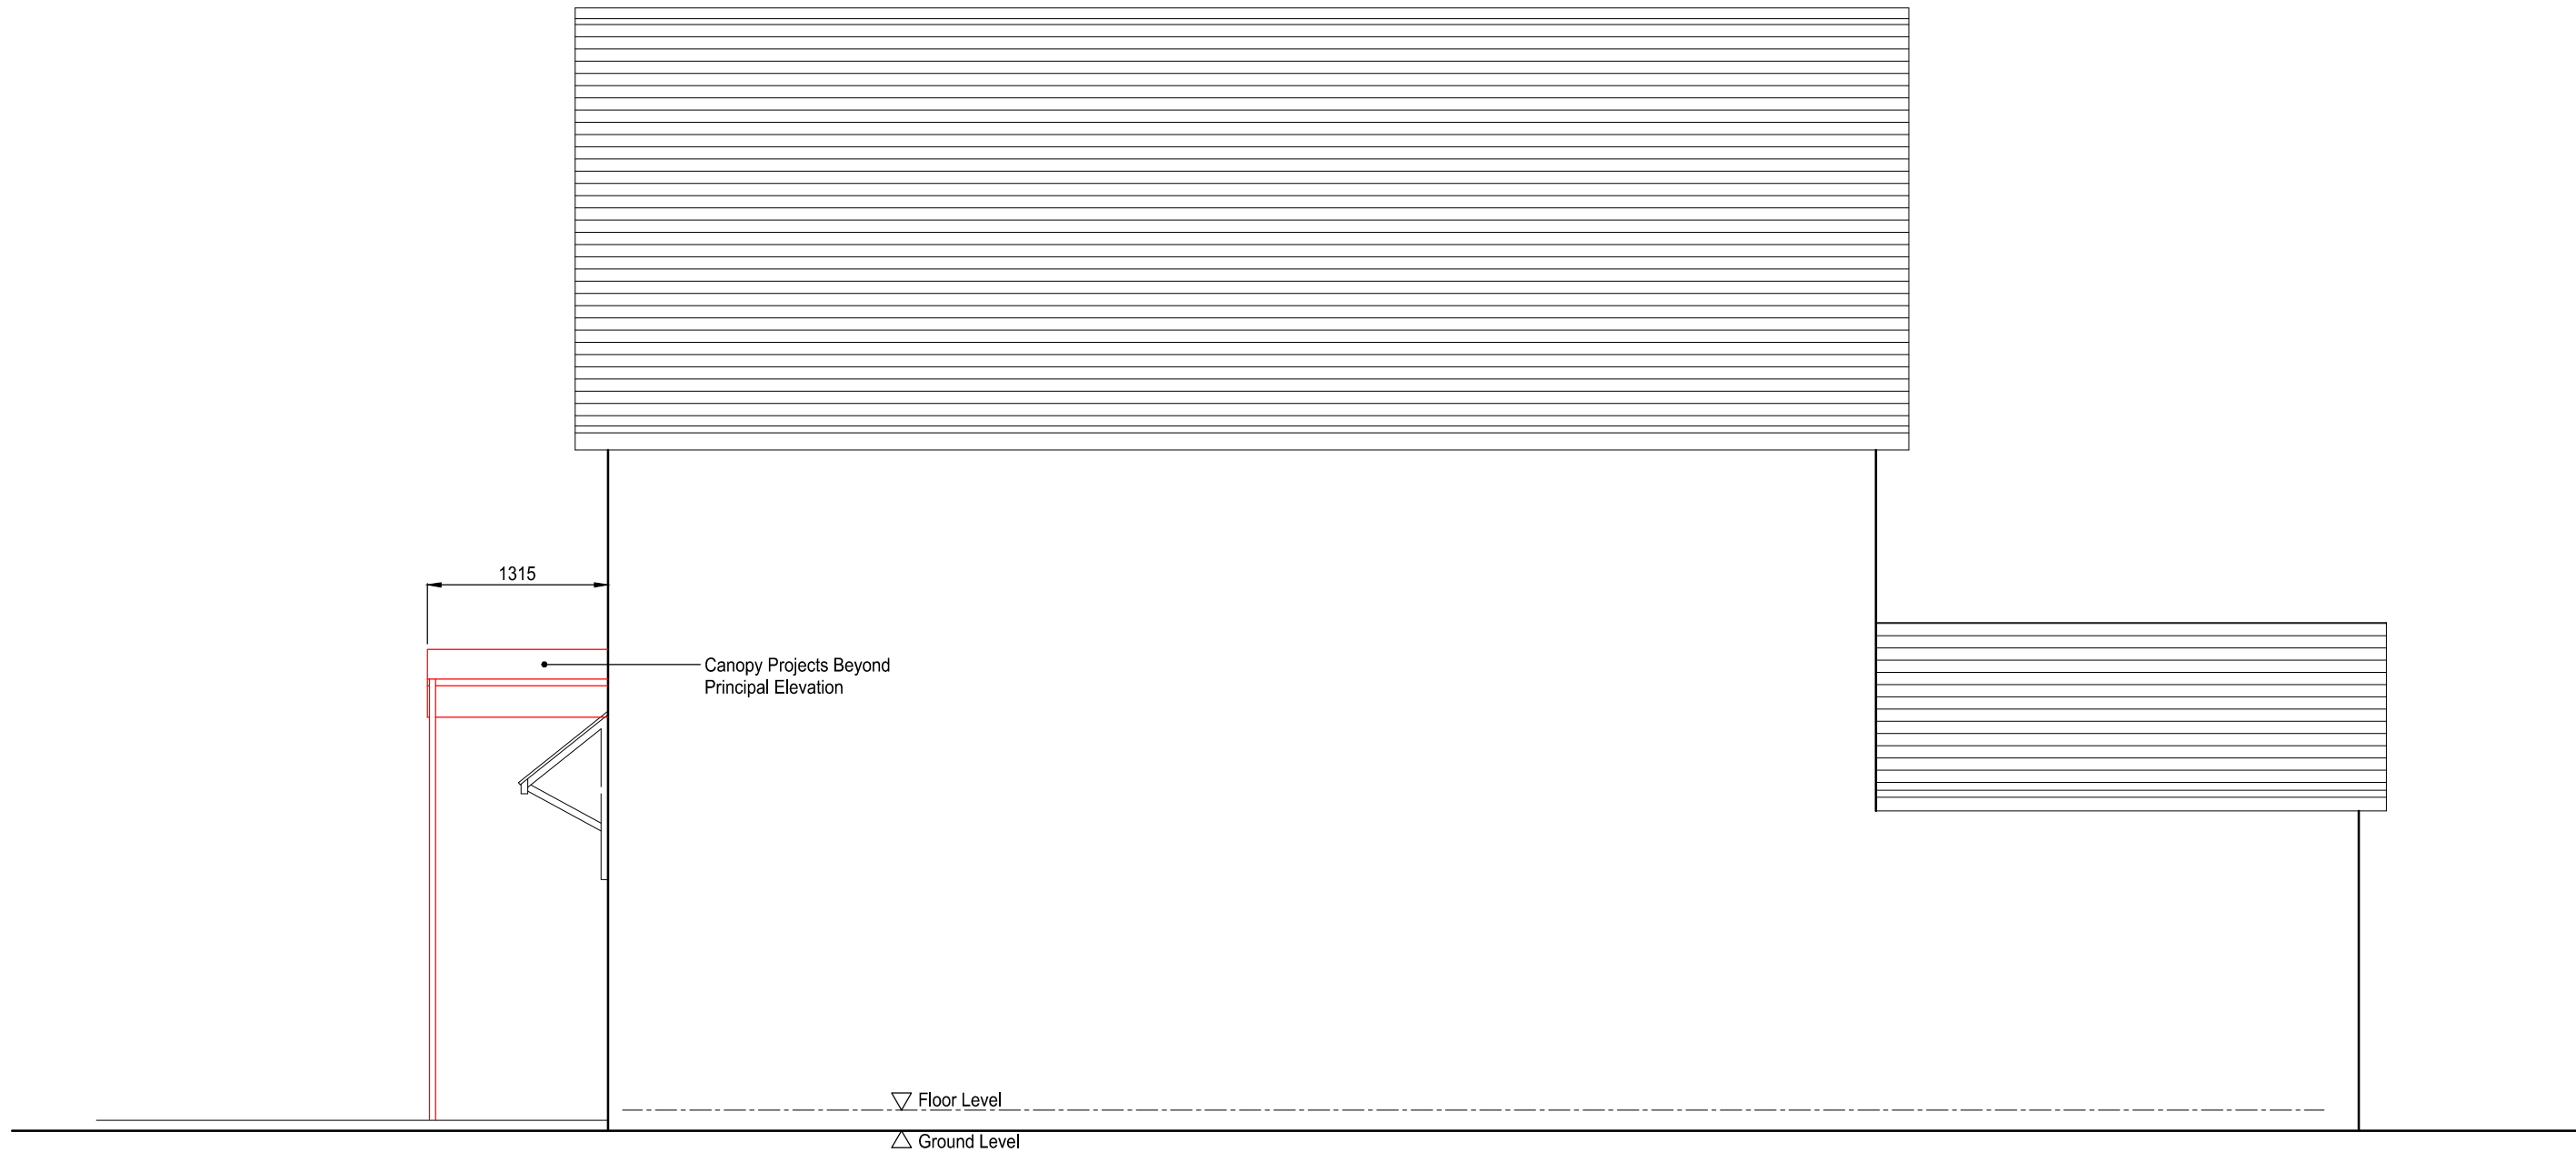

Proposed North Elevation  
Scale 1:50



TRANSLUCENT GLASS REINFORCED POLYESTER SHEETING, FORMED IN OUR  
OWN EXCLUSIVE PROFILE, WITH ULTRA VIOLET FILTER (CLASS 3 FIRE RATING)  
ROOF BEAMS (DESIGN REG. PROFILE) EXTRUDED IN STRUCTURAL GRADE ALLOY  
6082T6 (BS1474)  
ALL BEAMS, POSTS AND FASCIAS TO BE BROWN, POWDER COATED  
  
ALL RAINWATER GOODS BROWN PVC



**123v<sup>®</sup>PLC**  
Established 1997

|                                         |          |           |
|-----------------------------------------|----------|-----------|
| Drawing Title: Proposed North Elevation |          |           |
| Drawn By:                               | Date:    | Scale:    |
| WJ                                      | 07.11.21 | 1:50 @ A3 |