



Elevation

 

Plan

Distance between 2 points 14.9M

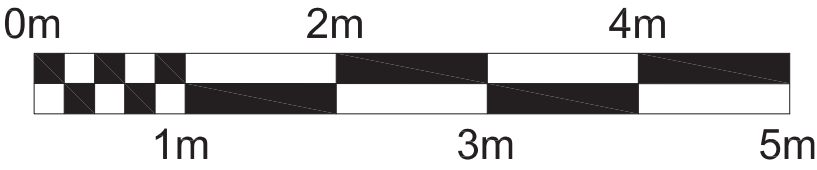


Address
22 Southleigh Road
Havant
PO9 2RS

Drawing Number
002

Drawing
Elevation and floor plan

Scale
1:50 @ A3

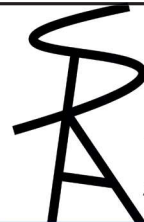 **PLANNING & ARCHITECTURE** 

19 Well Copse Close, Horndean, Waterlooville, Hampshire, PO80HB
02392593488
WWW.SDAPLANNING.CO.UK