



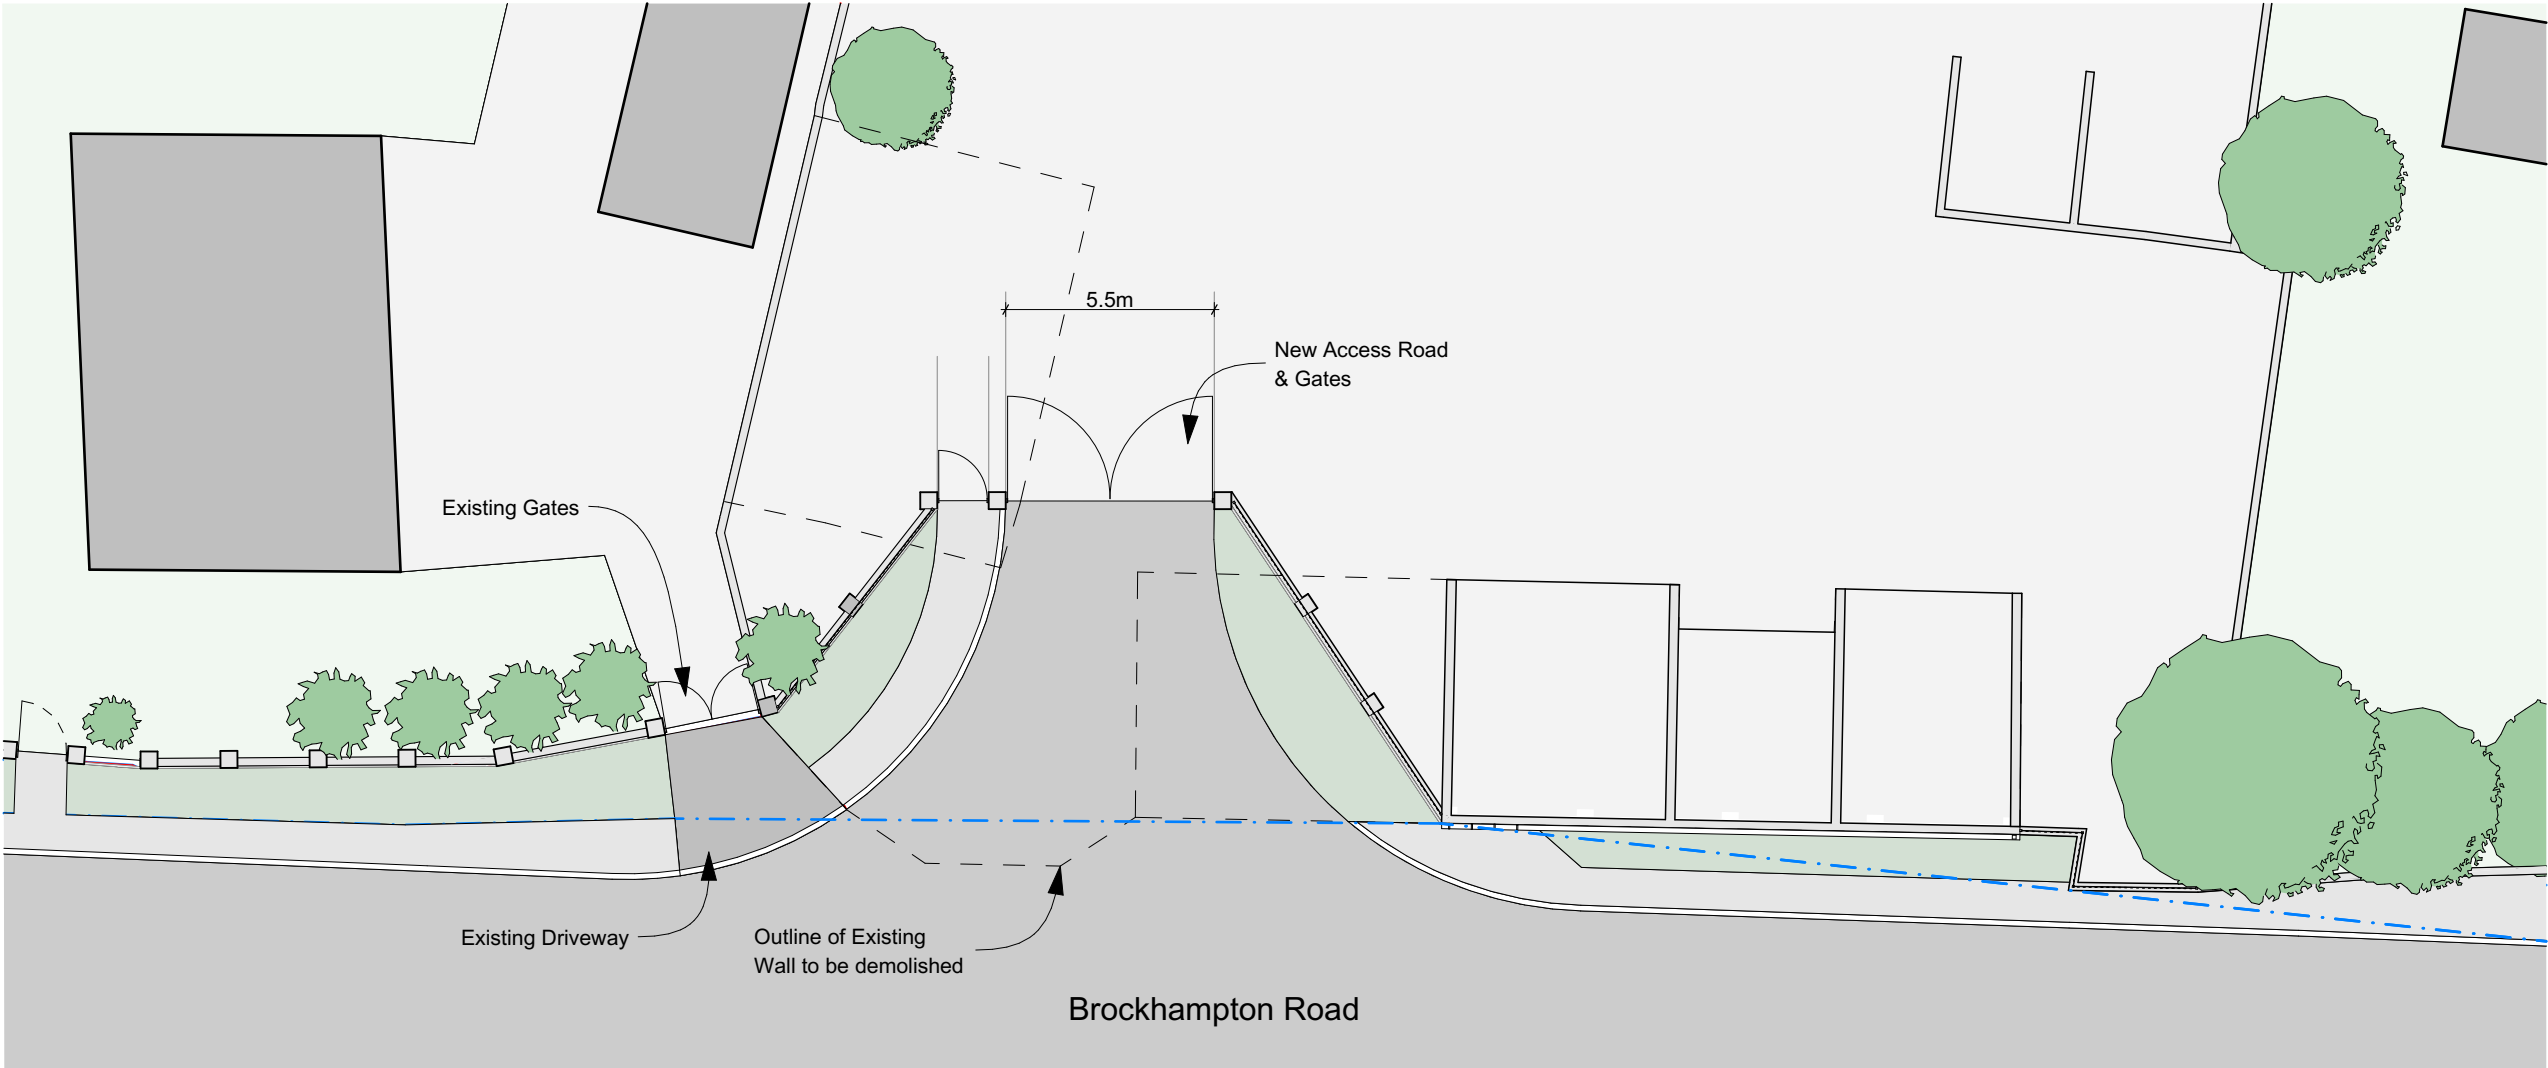

Proposed Site Plan
Scale 1:200

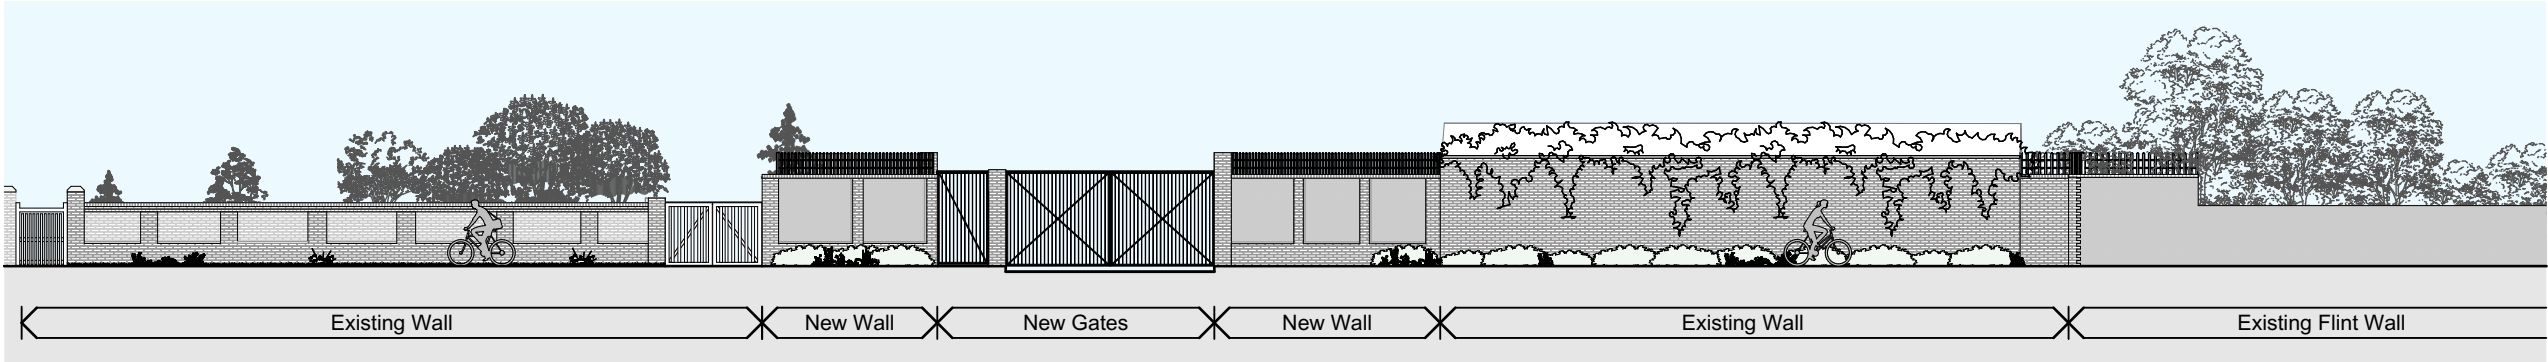

Proposed Street Elevation
Scale 1:200

Work in Progress

REV	DESCRIPTION	DATE	AUTHOR	CHK'D
--	WI For Planning	16.02.21	SK	SL
P				

- NOTES
- Flint Block Feature Panel
 - Visibility Line



PROJECT
The Tannery, Havant
Site Access Appraisal
CLIENT
Portsmouth Water
STATUS
DRAFT
DRAWING
Site Plan & Street Elevation

DATE
16.02.21

SCALE @ A3
1:200

AUTHOR
SK

CHECKED BY
SL

Tt **TETRA TECH**
Design

ARCHITECTURE | URBAN DESIGN | LANDSCAPE

SOUTHAMPTON The Pavilion, Botleigh Grange Office Campus, Tel. 02382 022 800
Hedge End, Southampton, SO30 2AF www.tetrateteurope.com

PROJECT NO.
A118240-

DRAWING NO.
01

REV.
-- WIP