




No 2

No 1


EAST ELEVATION
1:100



WEST

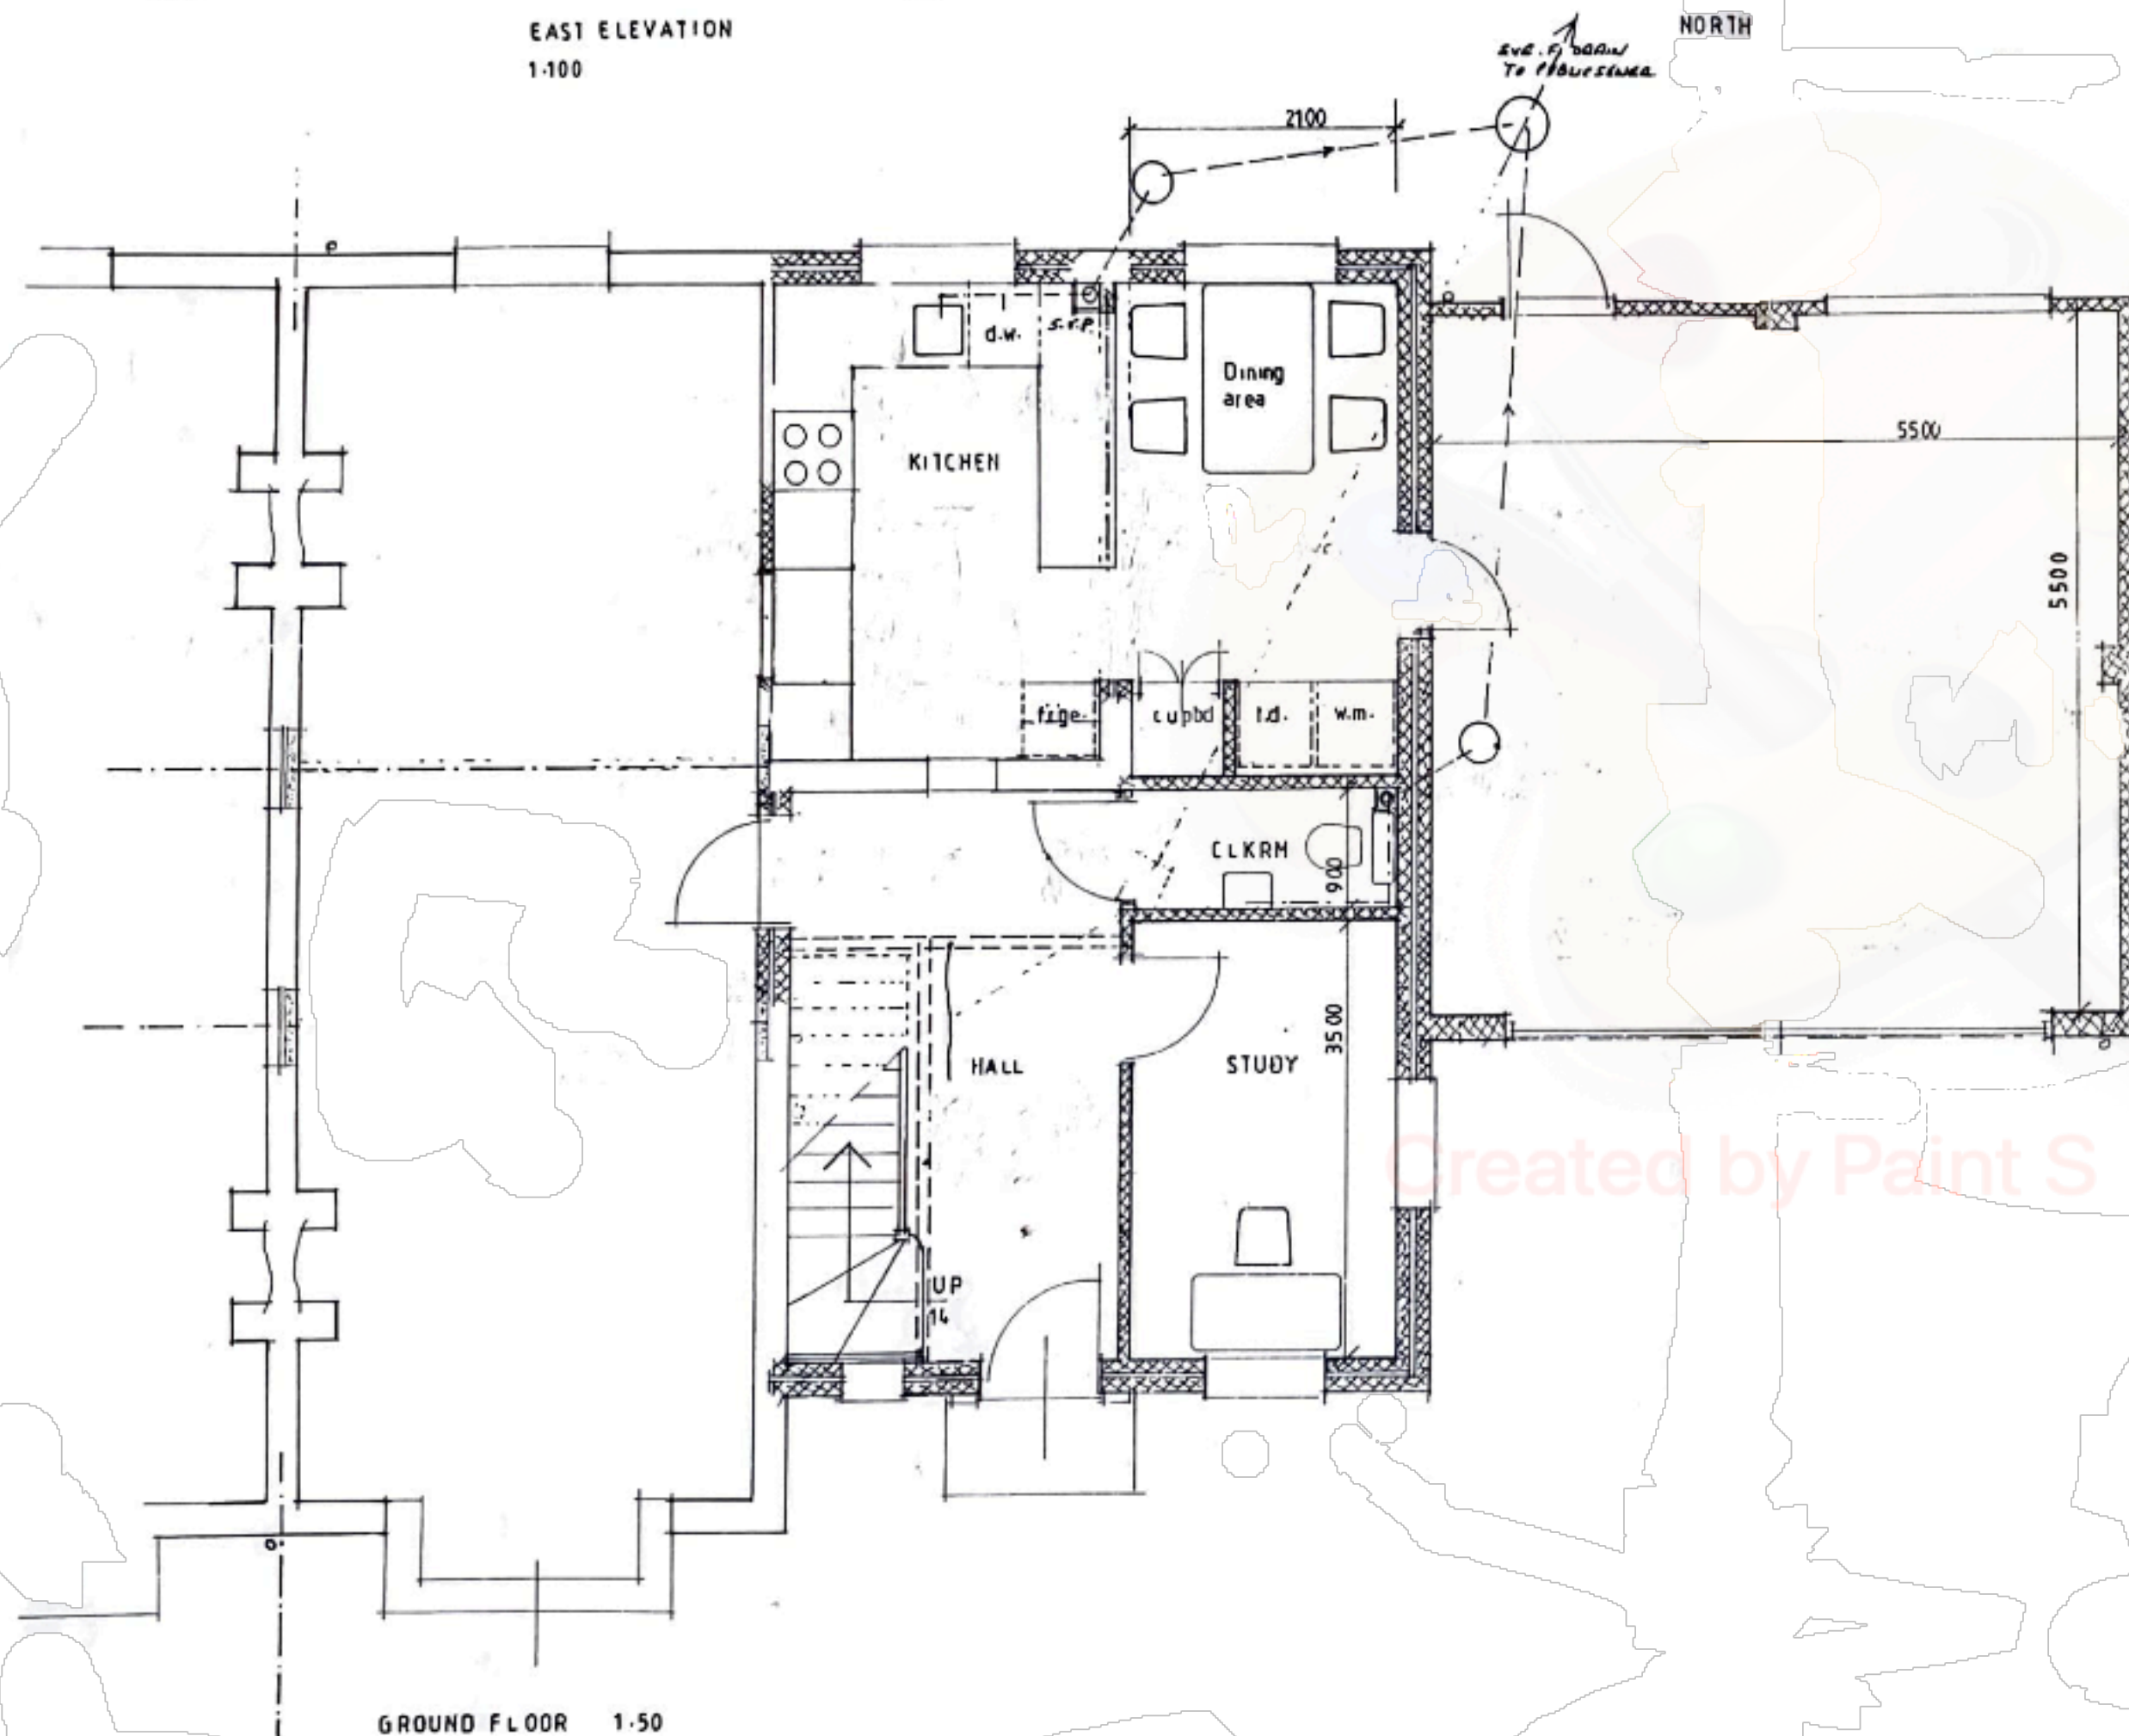

GROUND FLOOR 1:50

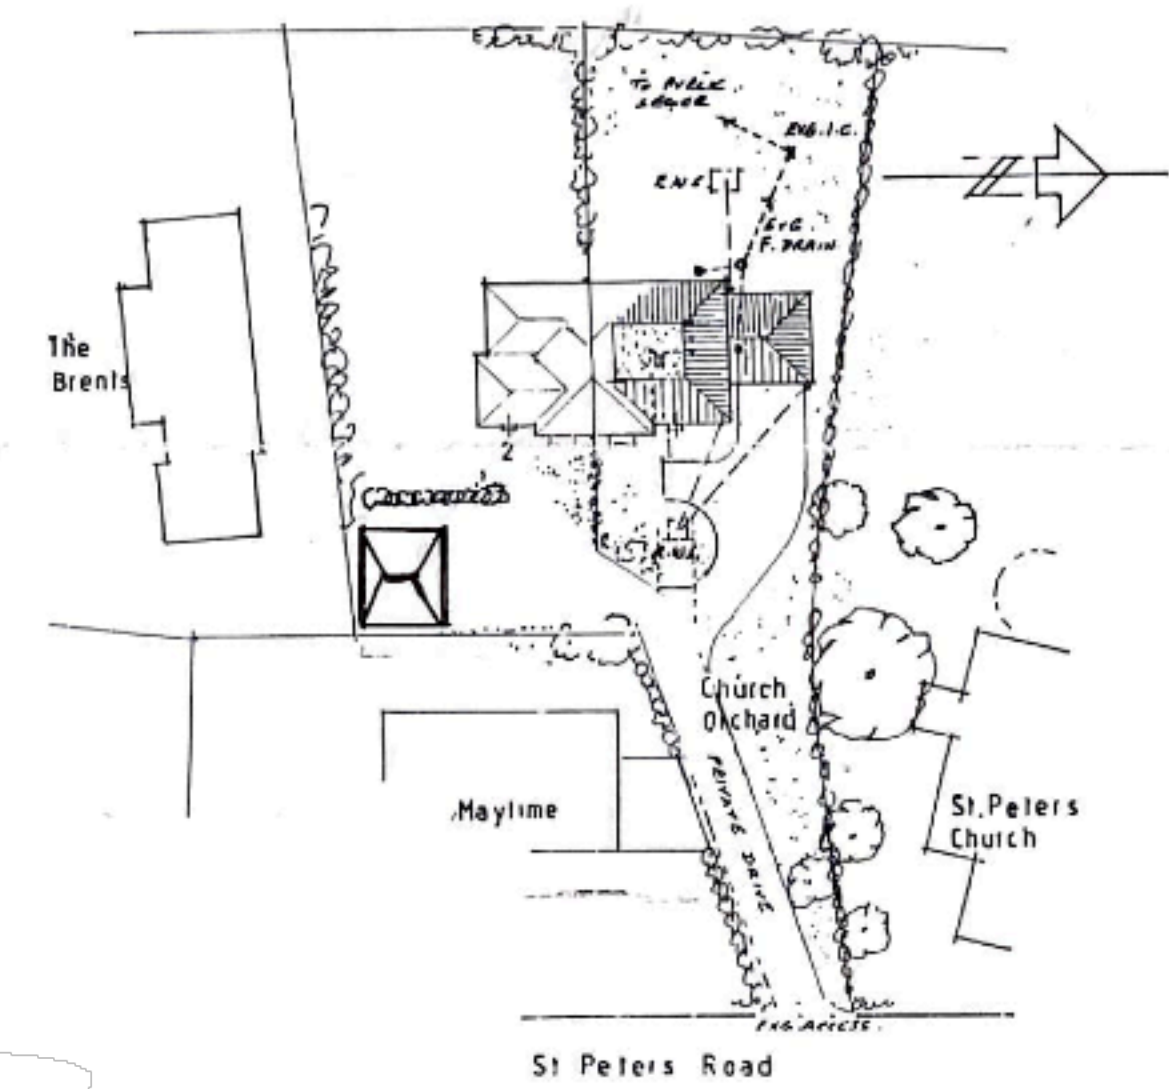

SITE PLAN 1:500

EXISTING BUILDING
No.1 CHURCH ORCHARD,
ST. PETERS ROAD, HAYLING ISLAND.
for MR. & MRS. J. S. O'FLAHERTY.

DWG. NO. 1