


EXTERNAL AREA (roofspace) : 465 sq.m.
INTERNAL AREA (roofspace) : 441 sq.m.

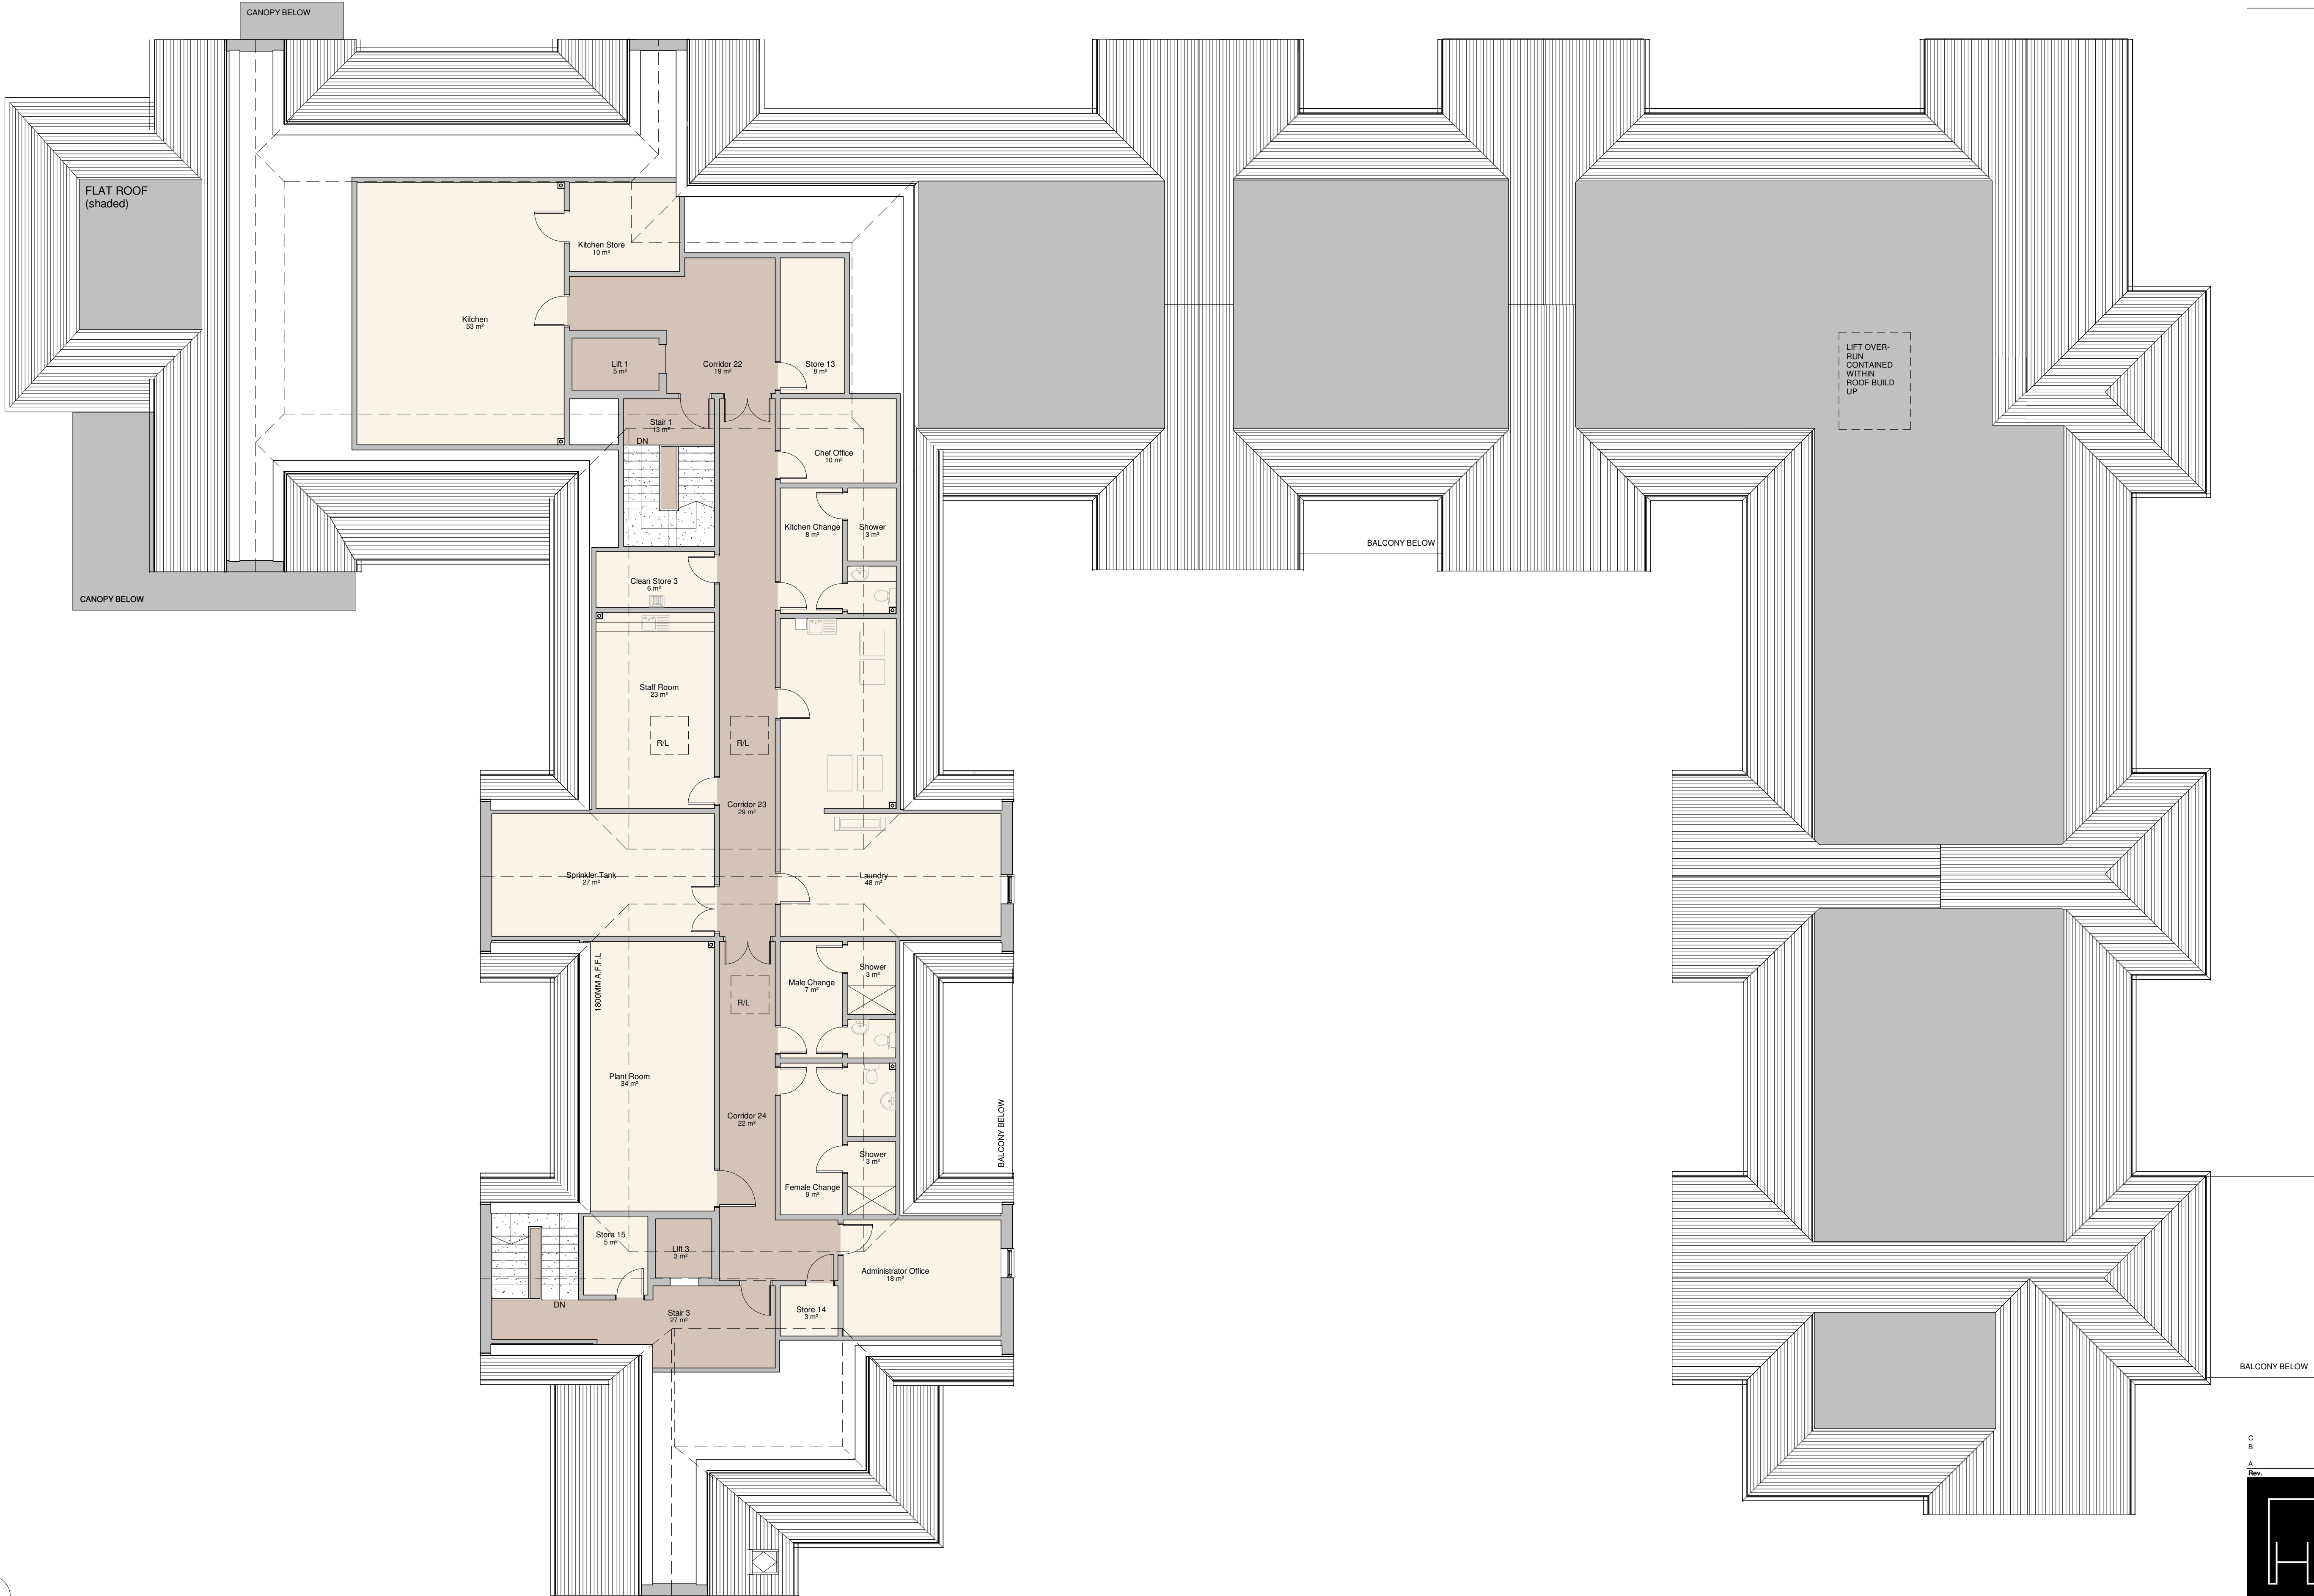

Notes:
This drawing is to be read in conjunction with all other relevant architectural drawings.
Drawing not to be scaled, use figured dimensions only. All dimensions to be checked on site by the contractor prior to the commencement of any work or specialist production drawing. Any discrepancies to be notified to Hay Associates and further instructions obtained before work is commenced.
Copyright © Hay Associates Limited

C	Colour scheme added; bedrooms numbered	04.02.2022
B	Planning issue following minor alterations to Floor	07.12.2021
A	Plans and Elevations	
Rev.	Planning Issue	26.06.2020
Rev.	Note:	Date:
Hay Associates Limited 4100 Park Approach Thorpe Park Leeds LS15 8GB		
0113 880 5500 info@thehayassociates.co.uk www.thehayassociates.co.uk		
Client Halebourne Group		
Project Land at Bedhampton		
Title CARE HOME- Second Floor Plan		
Scale @ A1 1 : 100	Date June 2020	Drawn by MC Checked by MH
Project No. H213	Drawing No. 596A-03	Revision C Status Planning