



South Elevations
Proposed

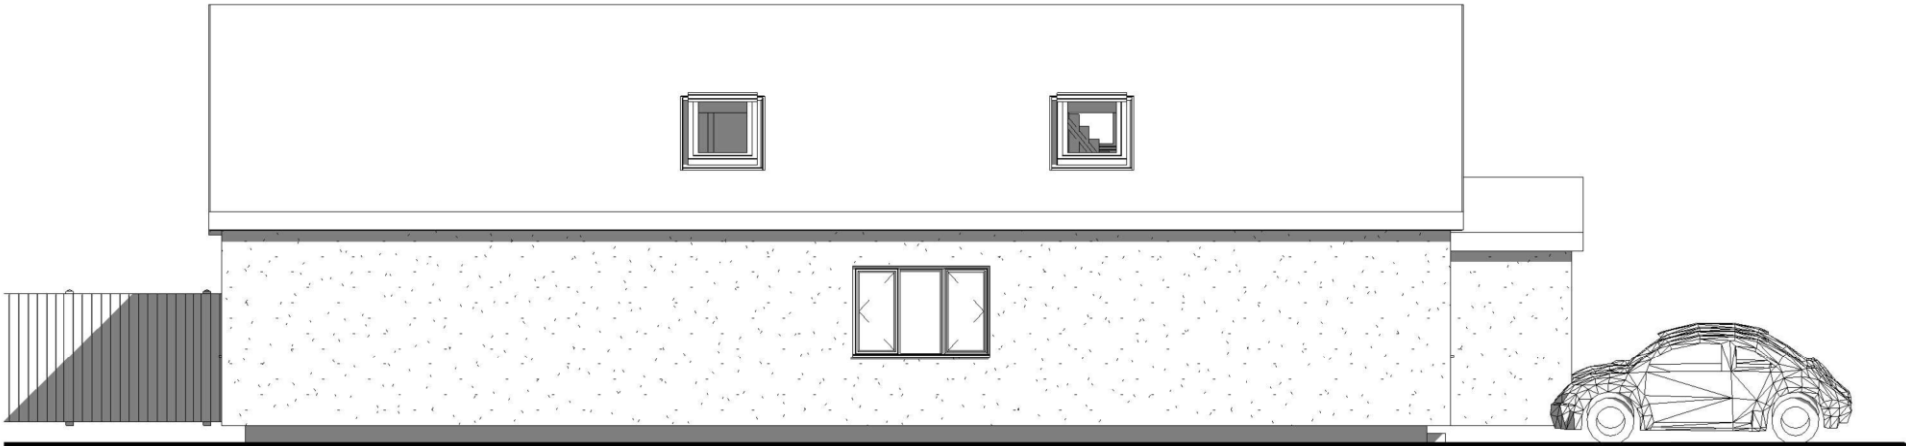

South Elevations
Existing

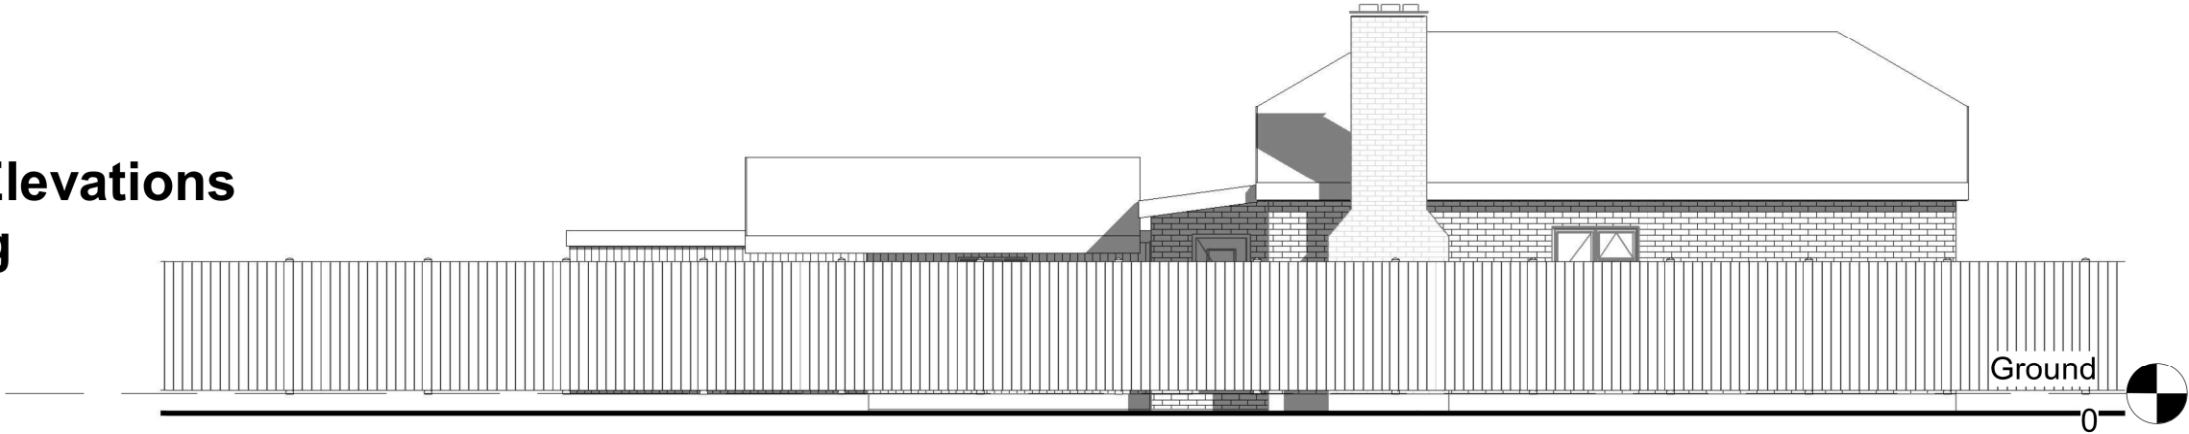

Scale @ A3 unless otherwise stated

1:500		50
1:200		20
1:100		10
1:50		5

pd

parkers

executive

design

All measurement to be checked on site prior to any commenent
(C) Copyright of Parkers Design (Southern) Limited. Any reproduction of these drawings will require written authority from the copyright owner.

Parkers Design Limited - The Studio @ 90, PO9 2PR
www.pexd.co.uk - info@pexd.co.uk - 07776 008822

PROJECT

73 Creek Road PO11 9RA

SHEET

Elevations South Side

CLIENT

Rawlings

Date

Issue Date

Scale (@ A3)

1 : 100

Drawn by

SW

DRAWING NUMBER

P203b v2

Checked by

SR

REV