




1 PROPOSED NORTH-EAST / FRONT ELEVATION
Scale: 1:50



2 PROPOSED SOUTH-EAST / SIDE ELEVATION
Scale: 1:50

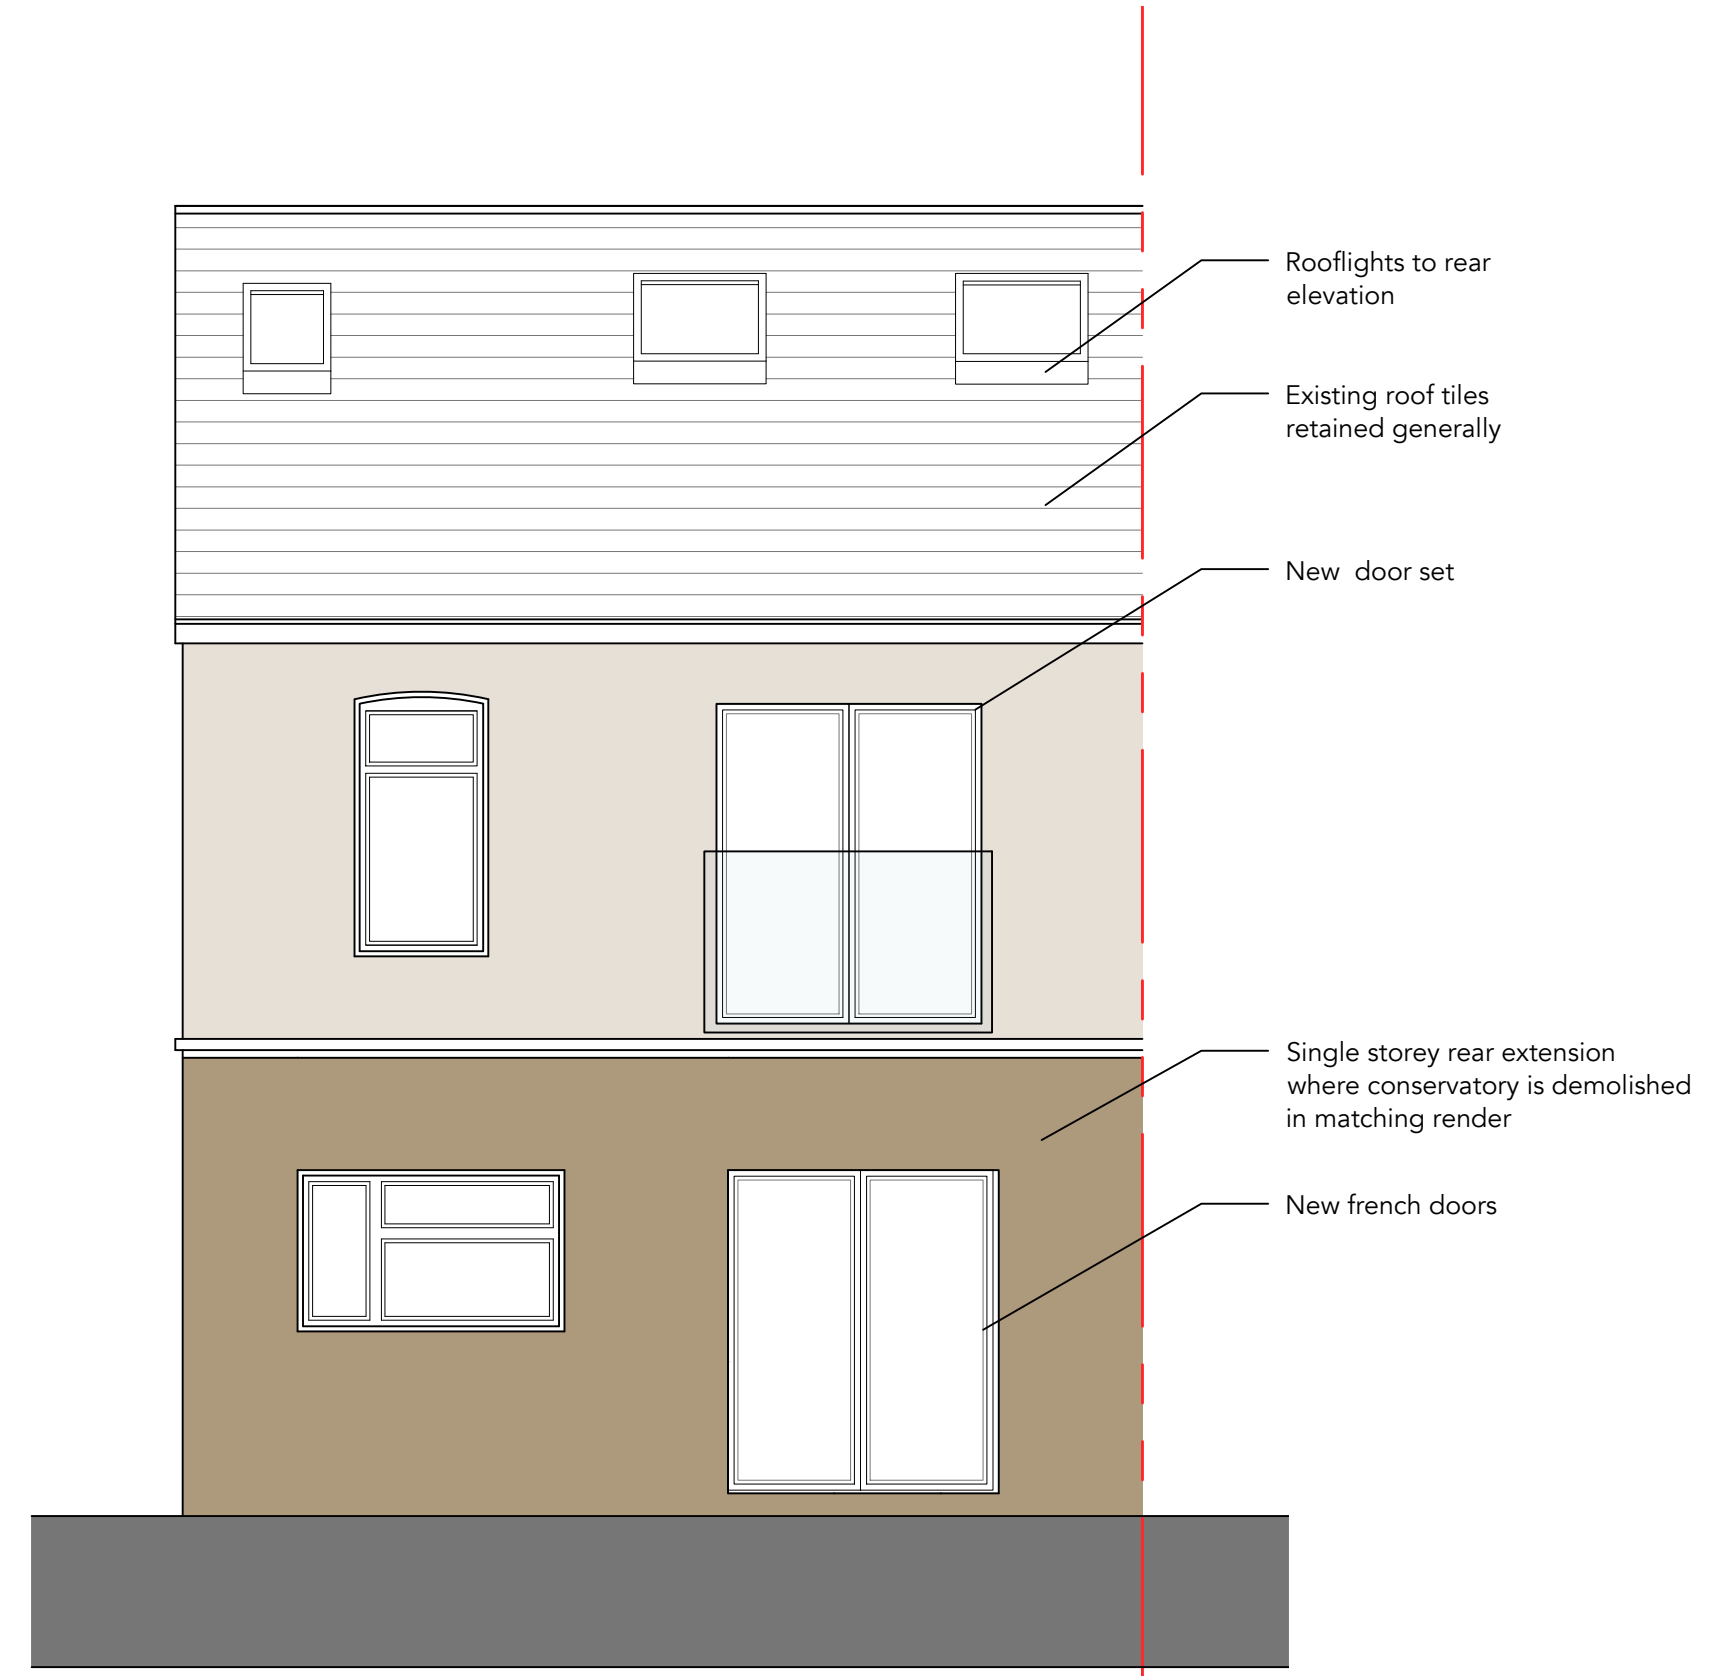


3 PROPOSED SOUTH-WEST / REAR ELEVATION
Scale: 1:50


Note: all boundary treatments to remain as existing
Existing loft space converted to provide habitable space
New insulated roof over existing and conservatory infill




4 BLOCK PLAN
Scale: 1:500

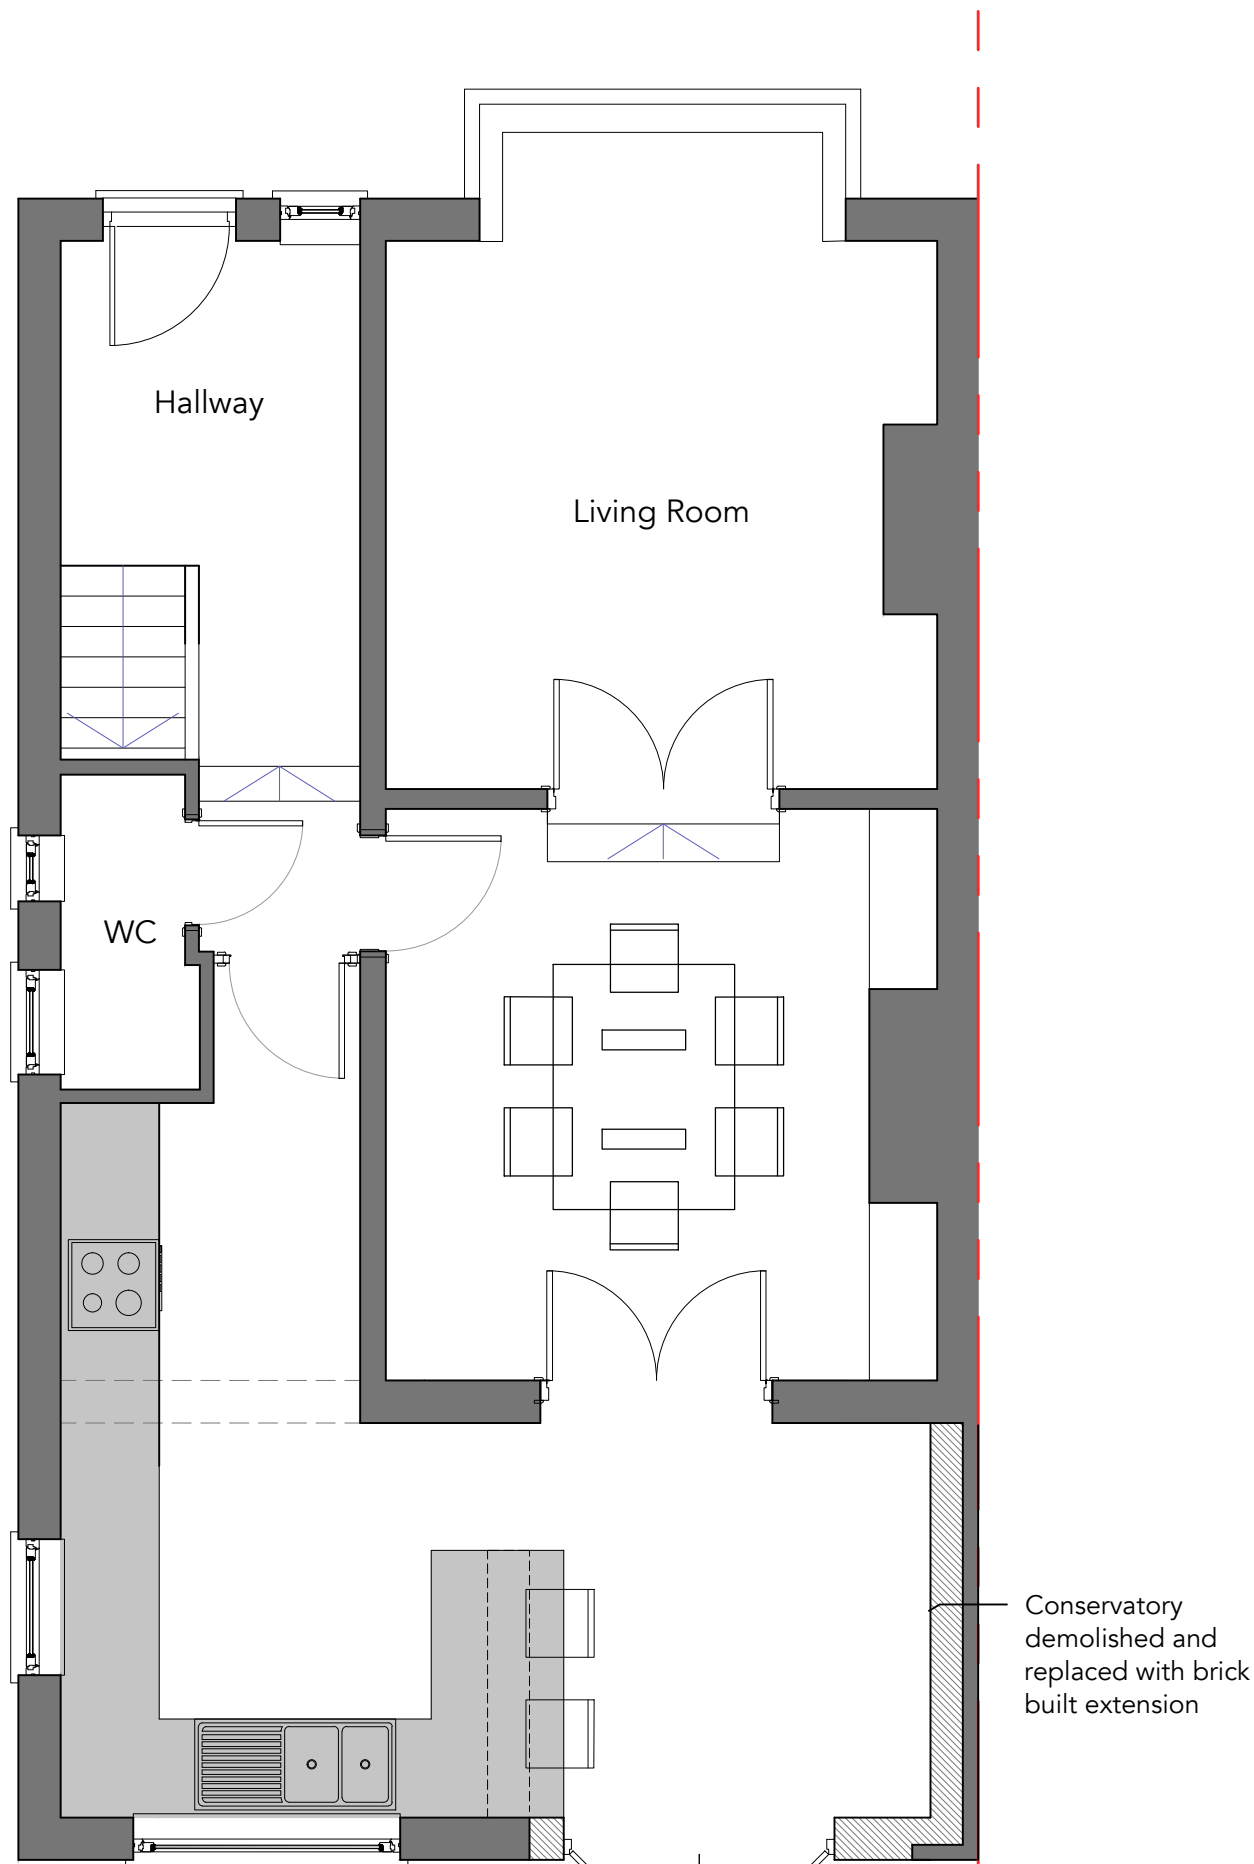


5 PROPOSED GROUND FLOOR PLAN
Scale: 1:50

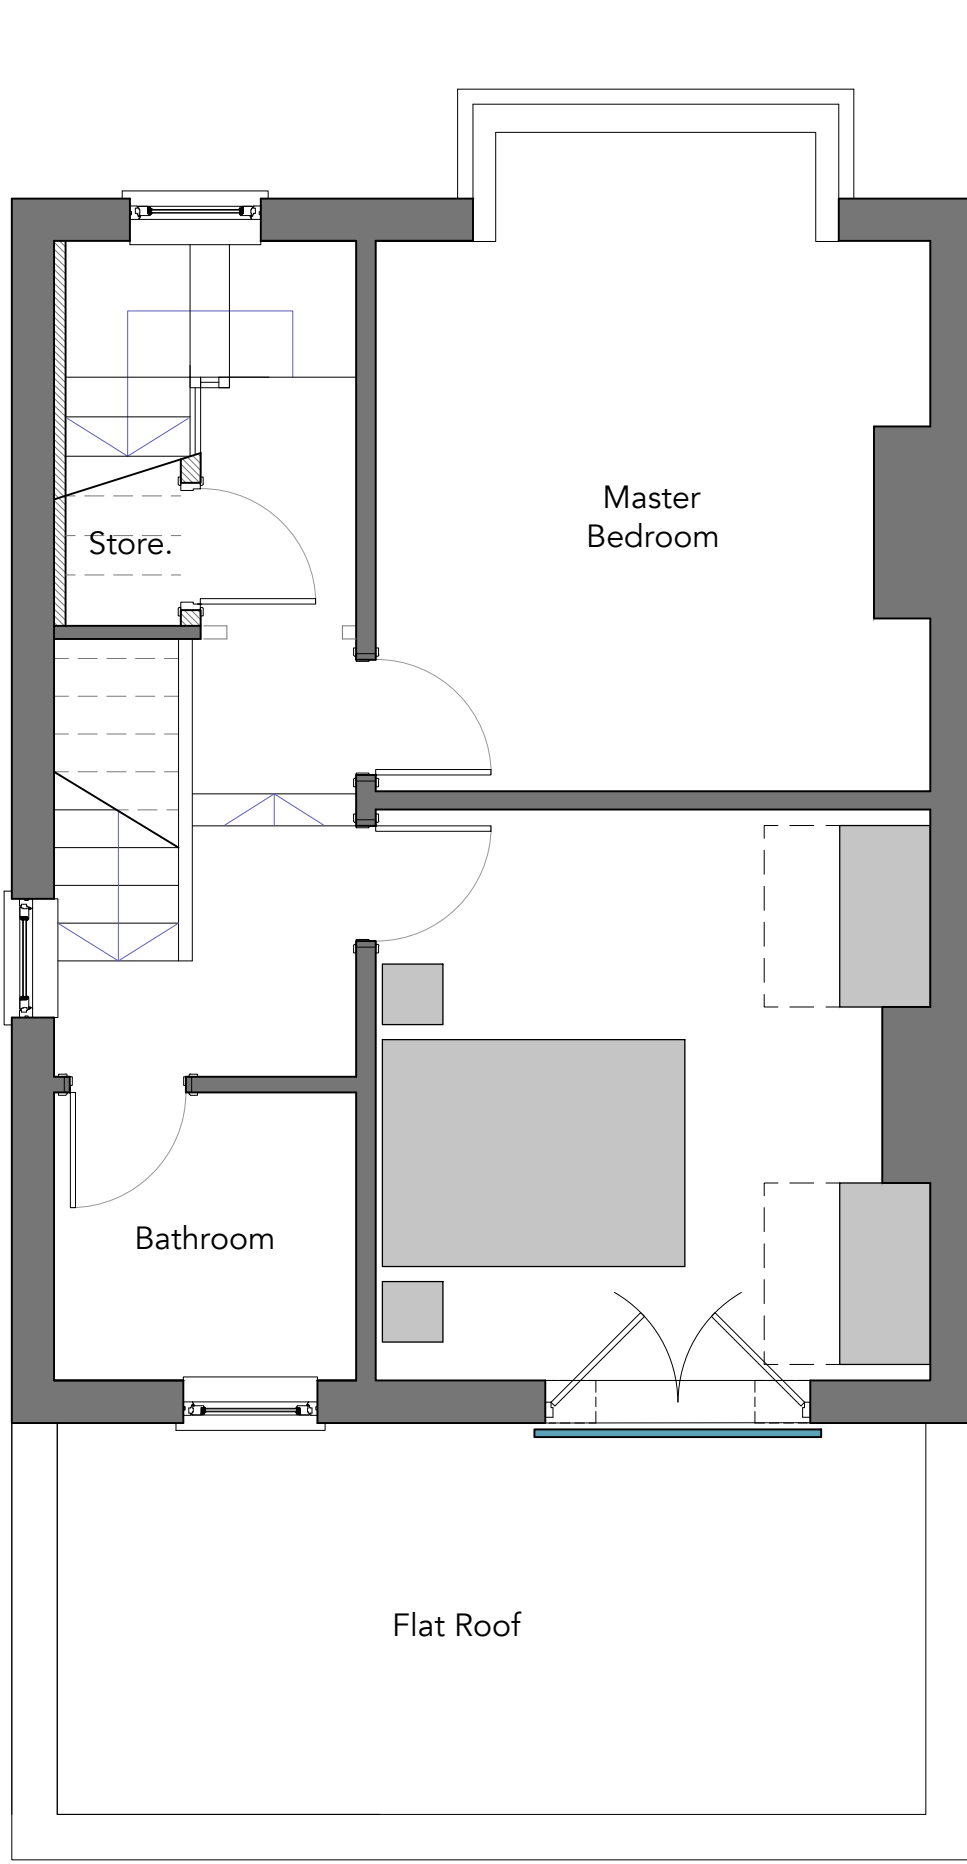

6 PROPOSED FIRST FLOOR PLAN
Scale: 1:50

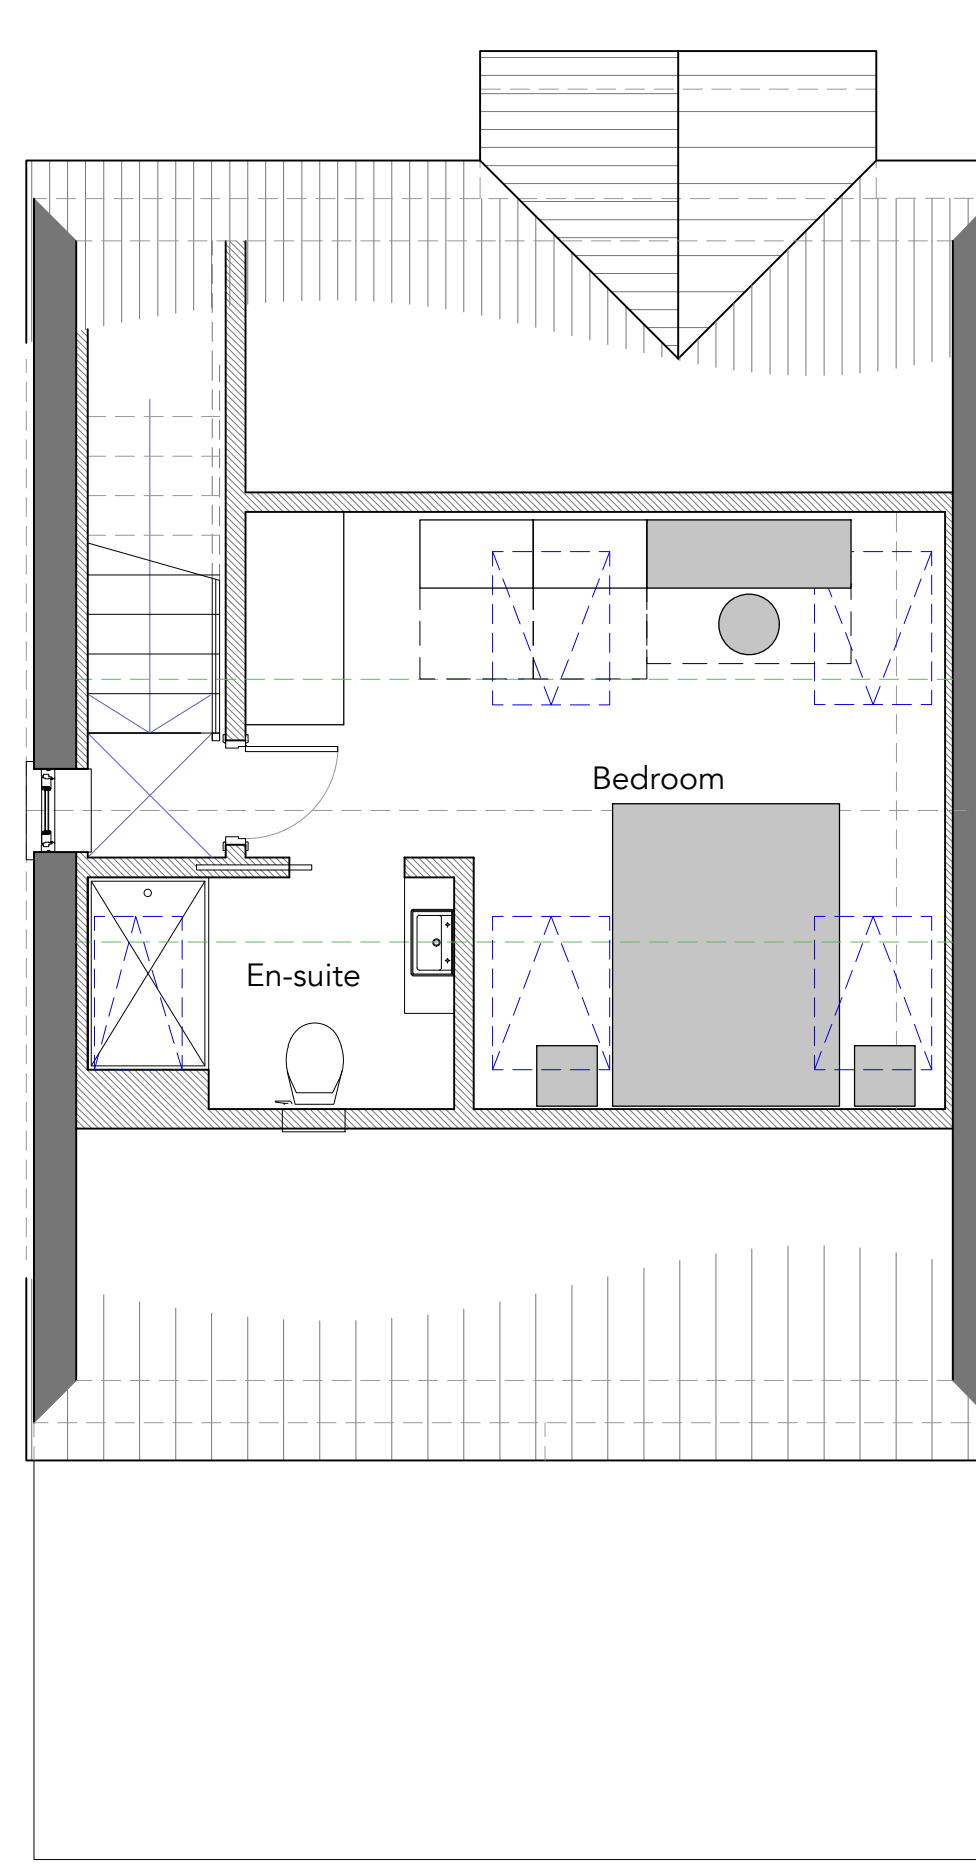

7 PROPOSED FIRST FLOOR PLAN
Scale: 1:50

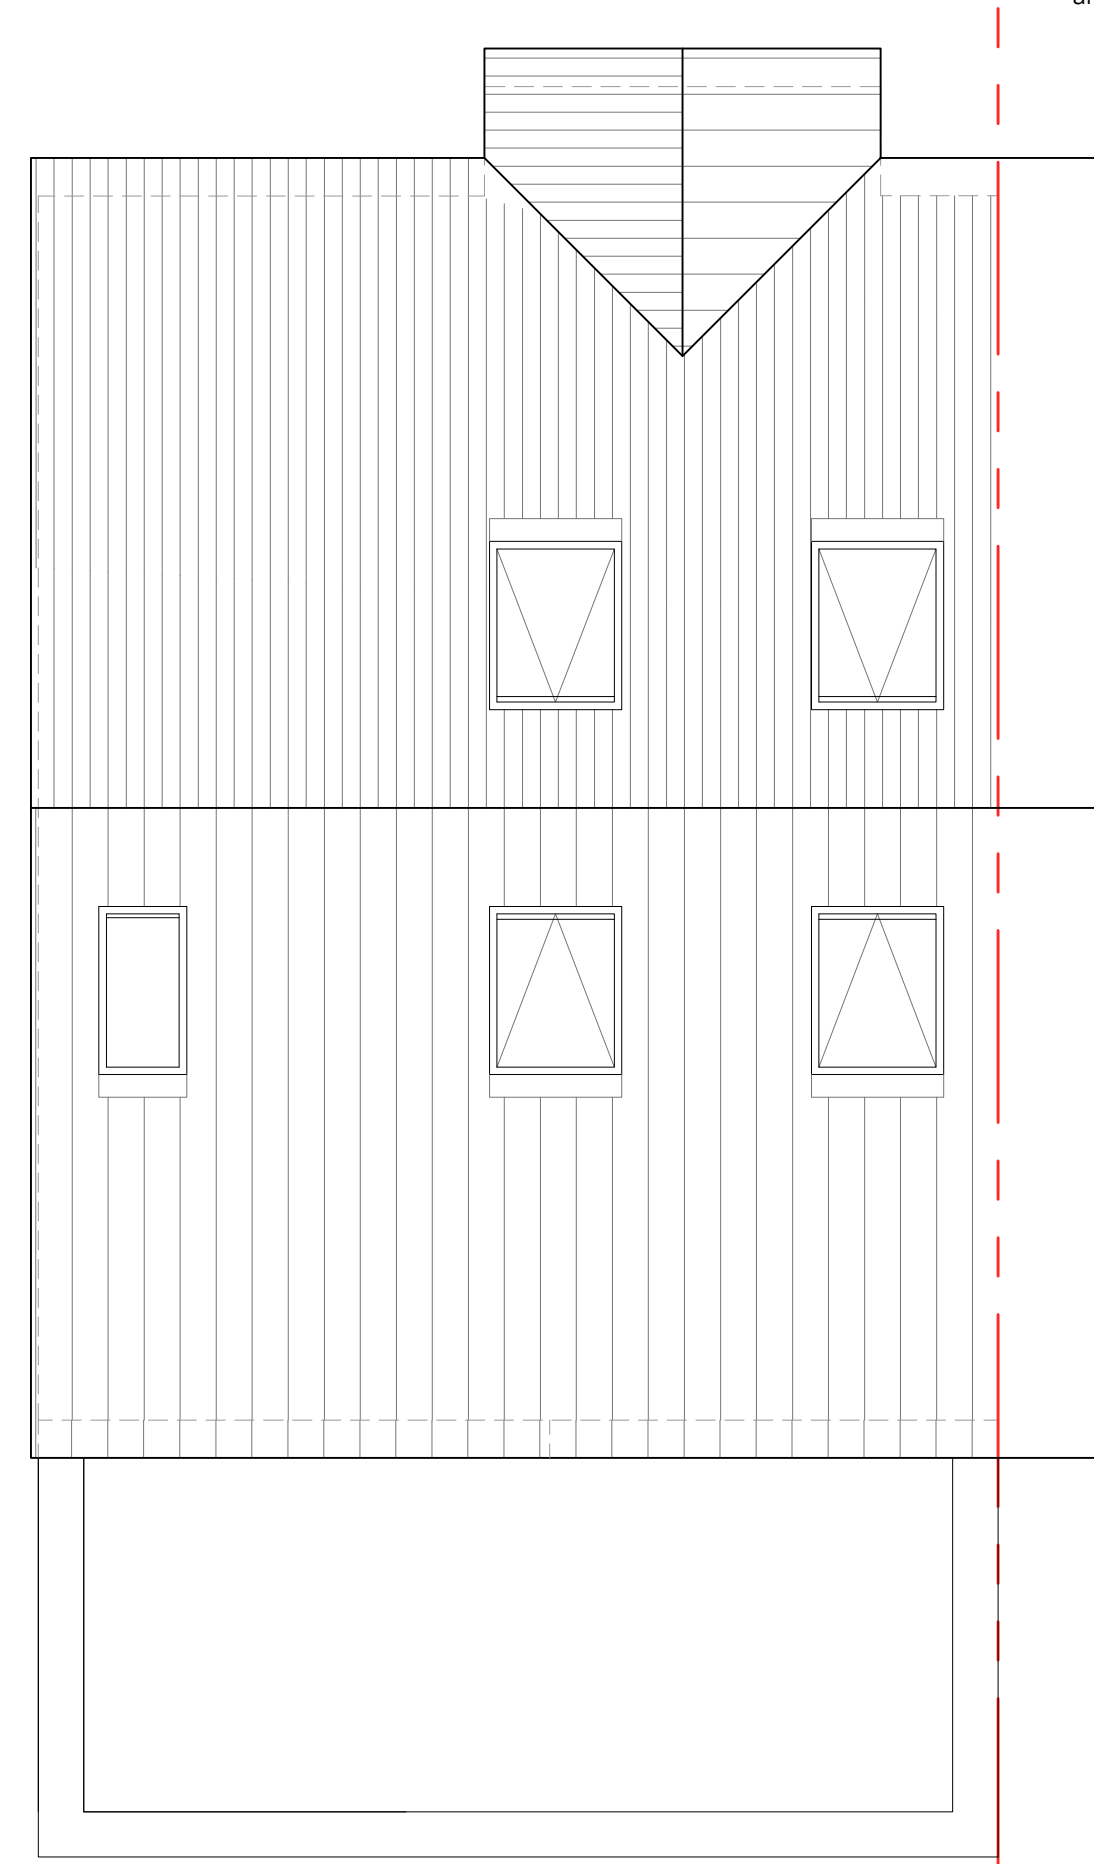

8 PROPOSED ROOF PLAN
Scale: 1:50

DATE	SEPT 21	SIZE	A1
DRAWN	CB	REF NO.	BA109_03_001
SCALE	1:50	STAGE	PLANNING

SITE 9 SILVESTER ROAD, WATERLOOVILLE HAMPSHIRE, PO8 8TJ
TITLE PROPOSED PLANS AND ELEVATIONS
PROJECT REAR EXTENSION & LOFT CONVERSION
CLIENT BEVERLY FIELD

BE // AR

BECKMANN ARCHITECTURE

THREE QUARTERS, 36A NAPPERS WOOD, FERNHURST, GU27 3PB

t: 07845698006
e: OFFICE@BE-AR.CO.UK

COPYRIGHT © BECKMANN ARCHITECTURE LIMITED