




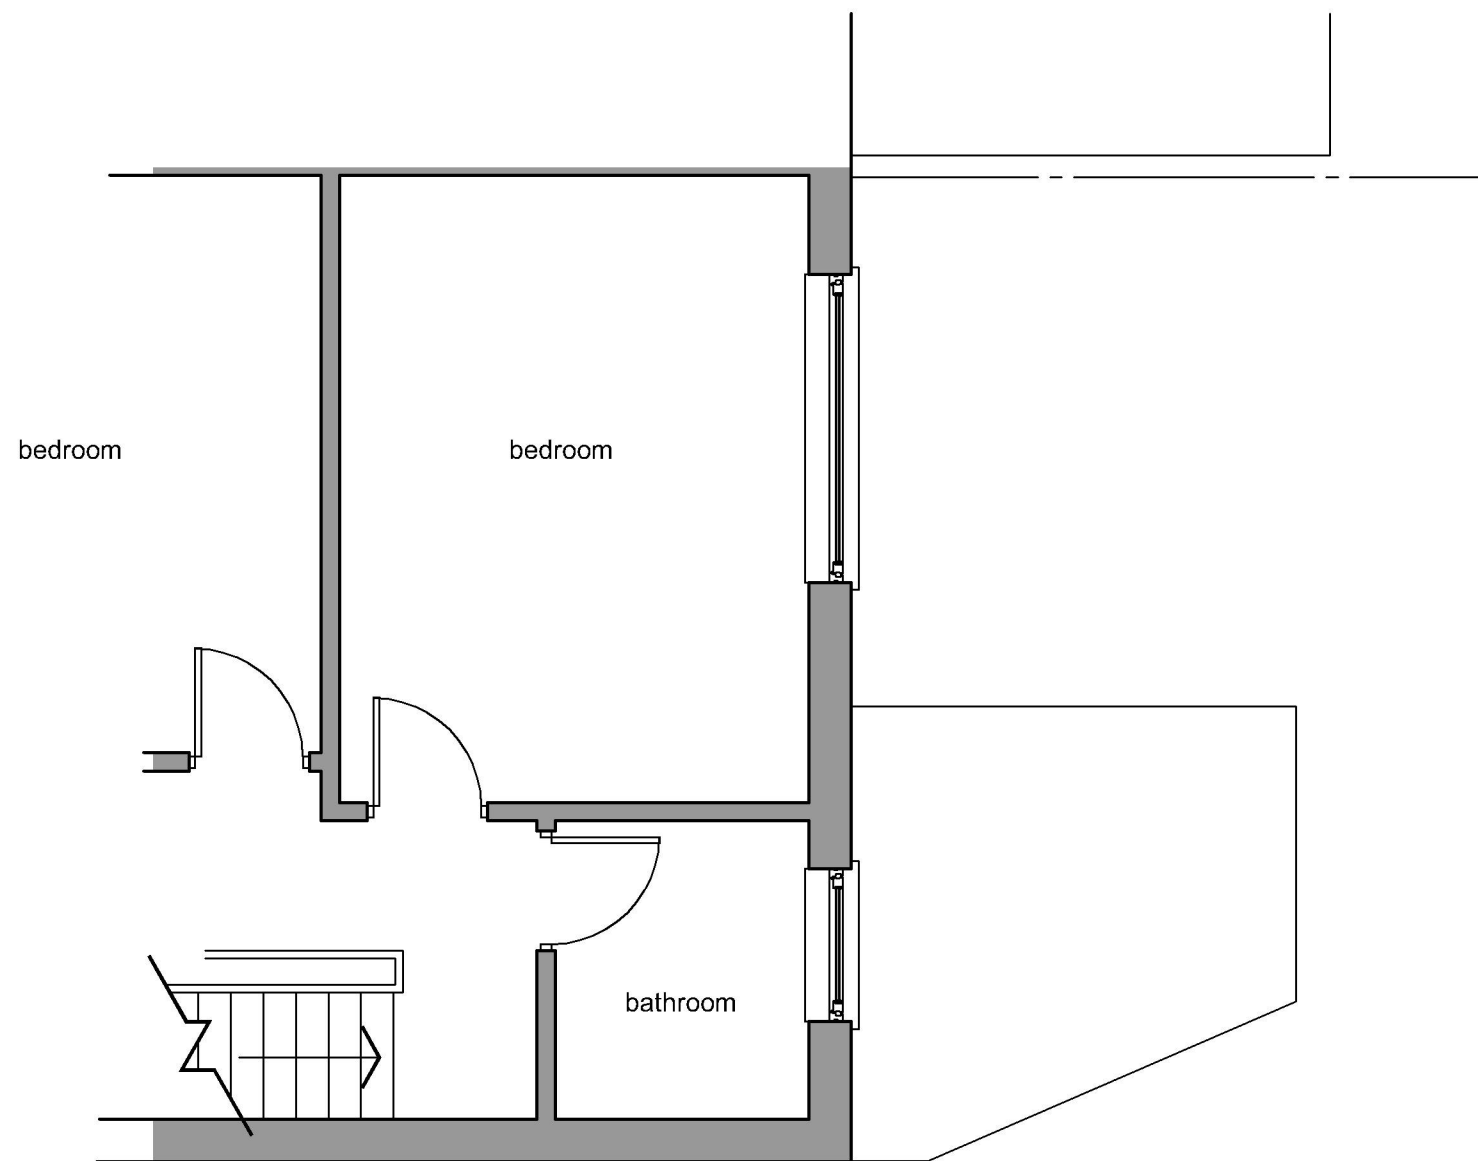

EXISTING FIRST FLOOR PLAN
SCALE 1:50

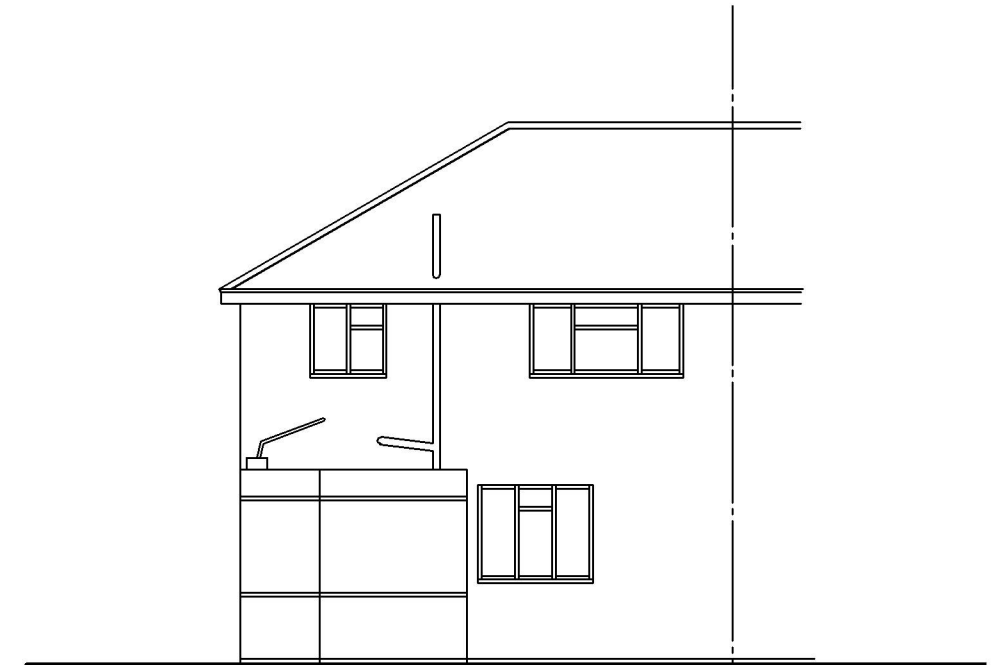


EXISTING REAR ELEVATION
SCALE 1:100

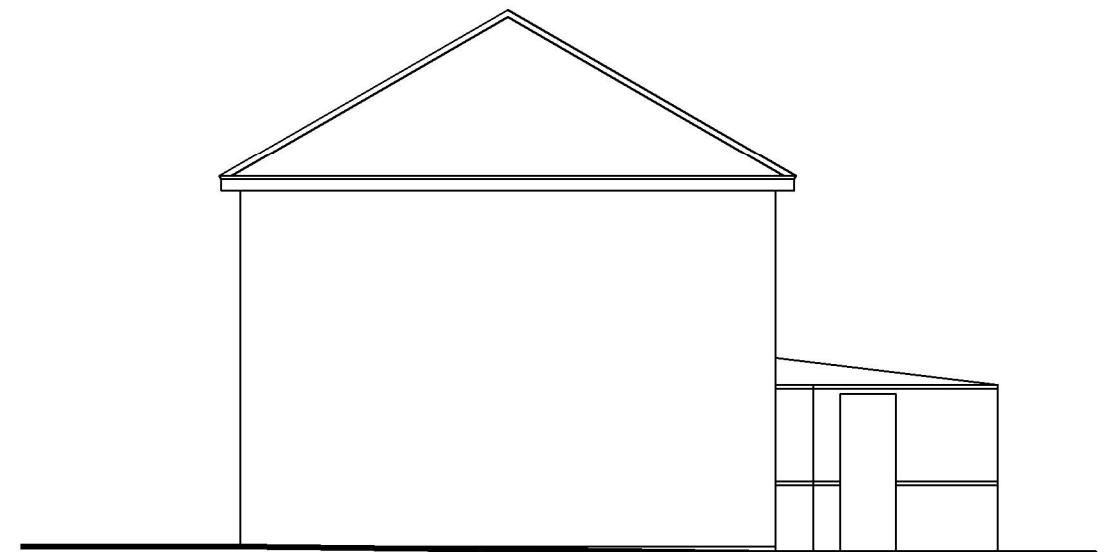


EXISTING SIDE ELEVATION
SCALE 1:100

SCALE BAR 1:50

 

SCALE BAR 1:100

 

Note:
Do not Scale from this Drawing (except for planning approval).
All dimensions are in millimetres and to be checked on site.
All Dimensions relating to subcontractors or suppliers work
must be checked and agreed between the main contractor and
the sub-contractors and suppliers.

DRAWING TITLE -

EXISTING SURVEY -
EXISTING FIRST FLOOR & ELEVATIONS

CLIENT -

Mr & Mrs Tebbs, 46 Westways, Bedhampton, Hants, PO9 3LN.

DATE -
Sept 2021

DRN -
gp

CHK -
-

SCALE -
1:50 @ A3

DRAWING REF -
21188 EX101

Rev
-

Gavin Page BA(hons)
tel. 07747 011252
email. gavin.page77@gmail.com

grp architectural design