




Seafield House, Kinnell Close, Emsworth.
EXISTING

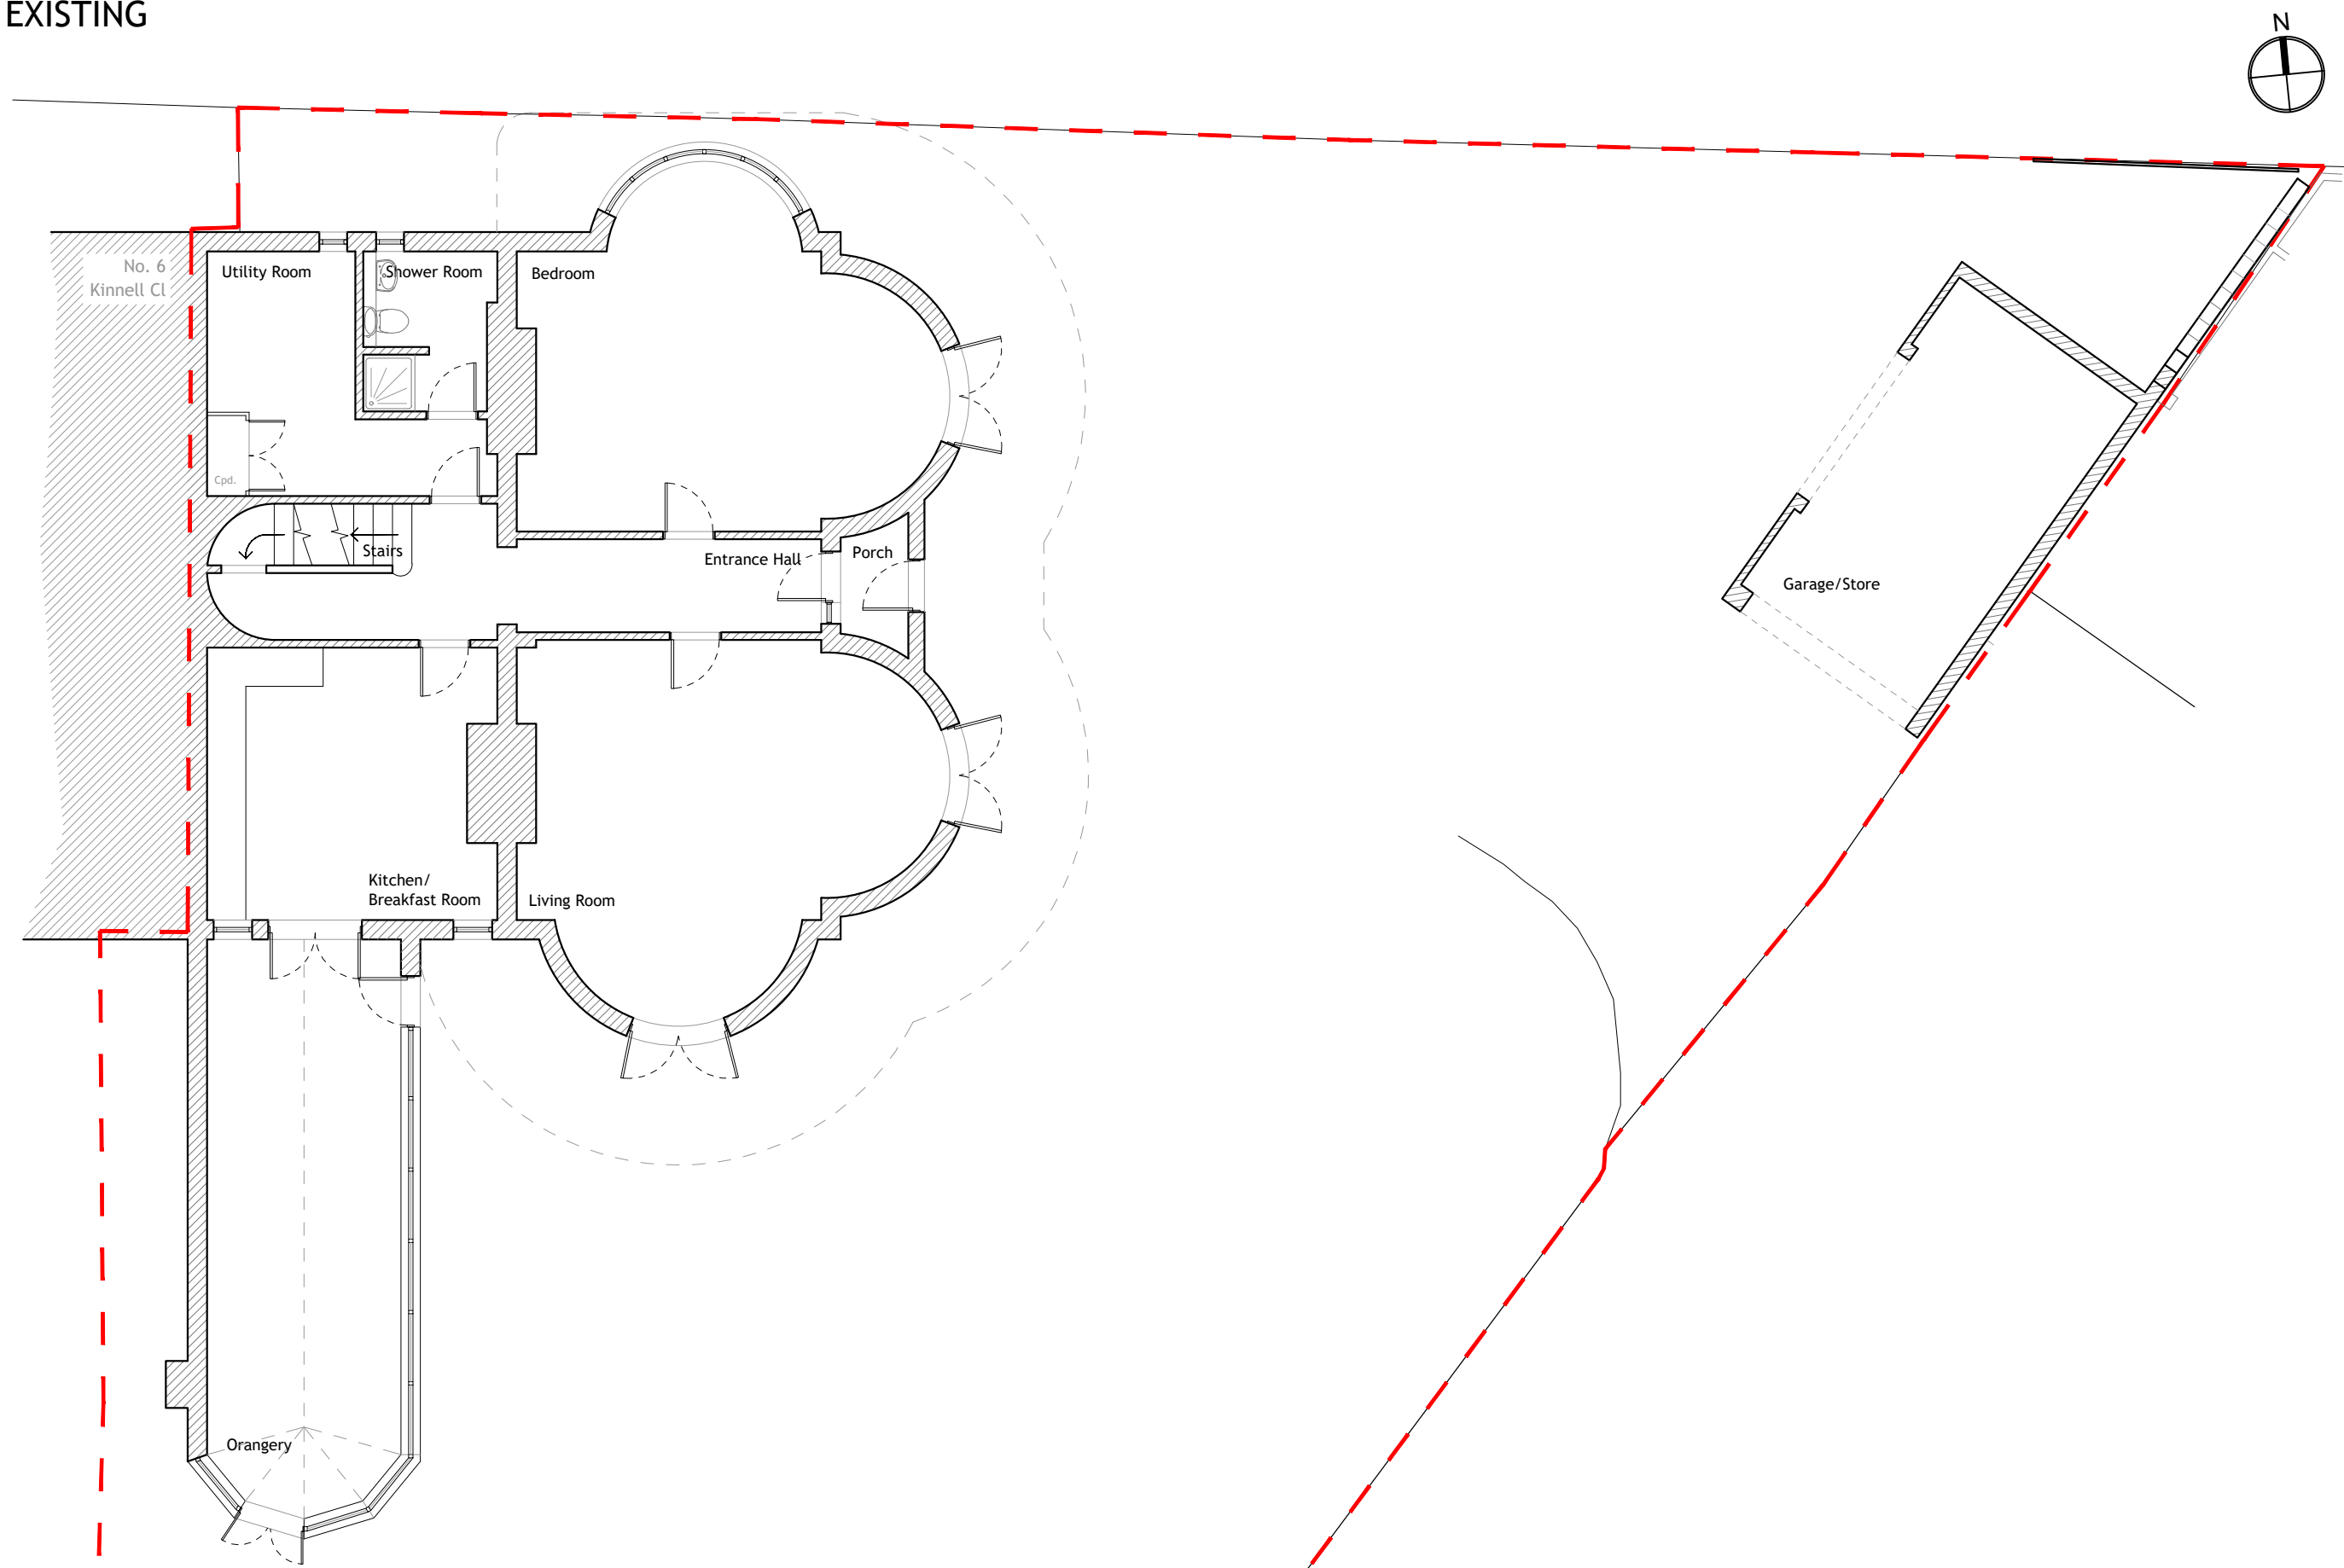

GROUND FLOOR PLAN
1:100

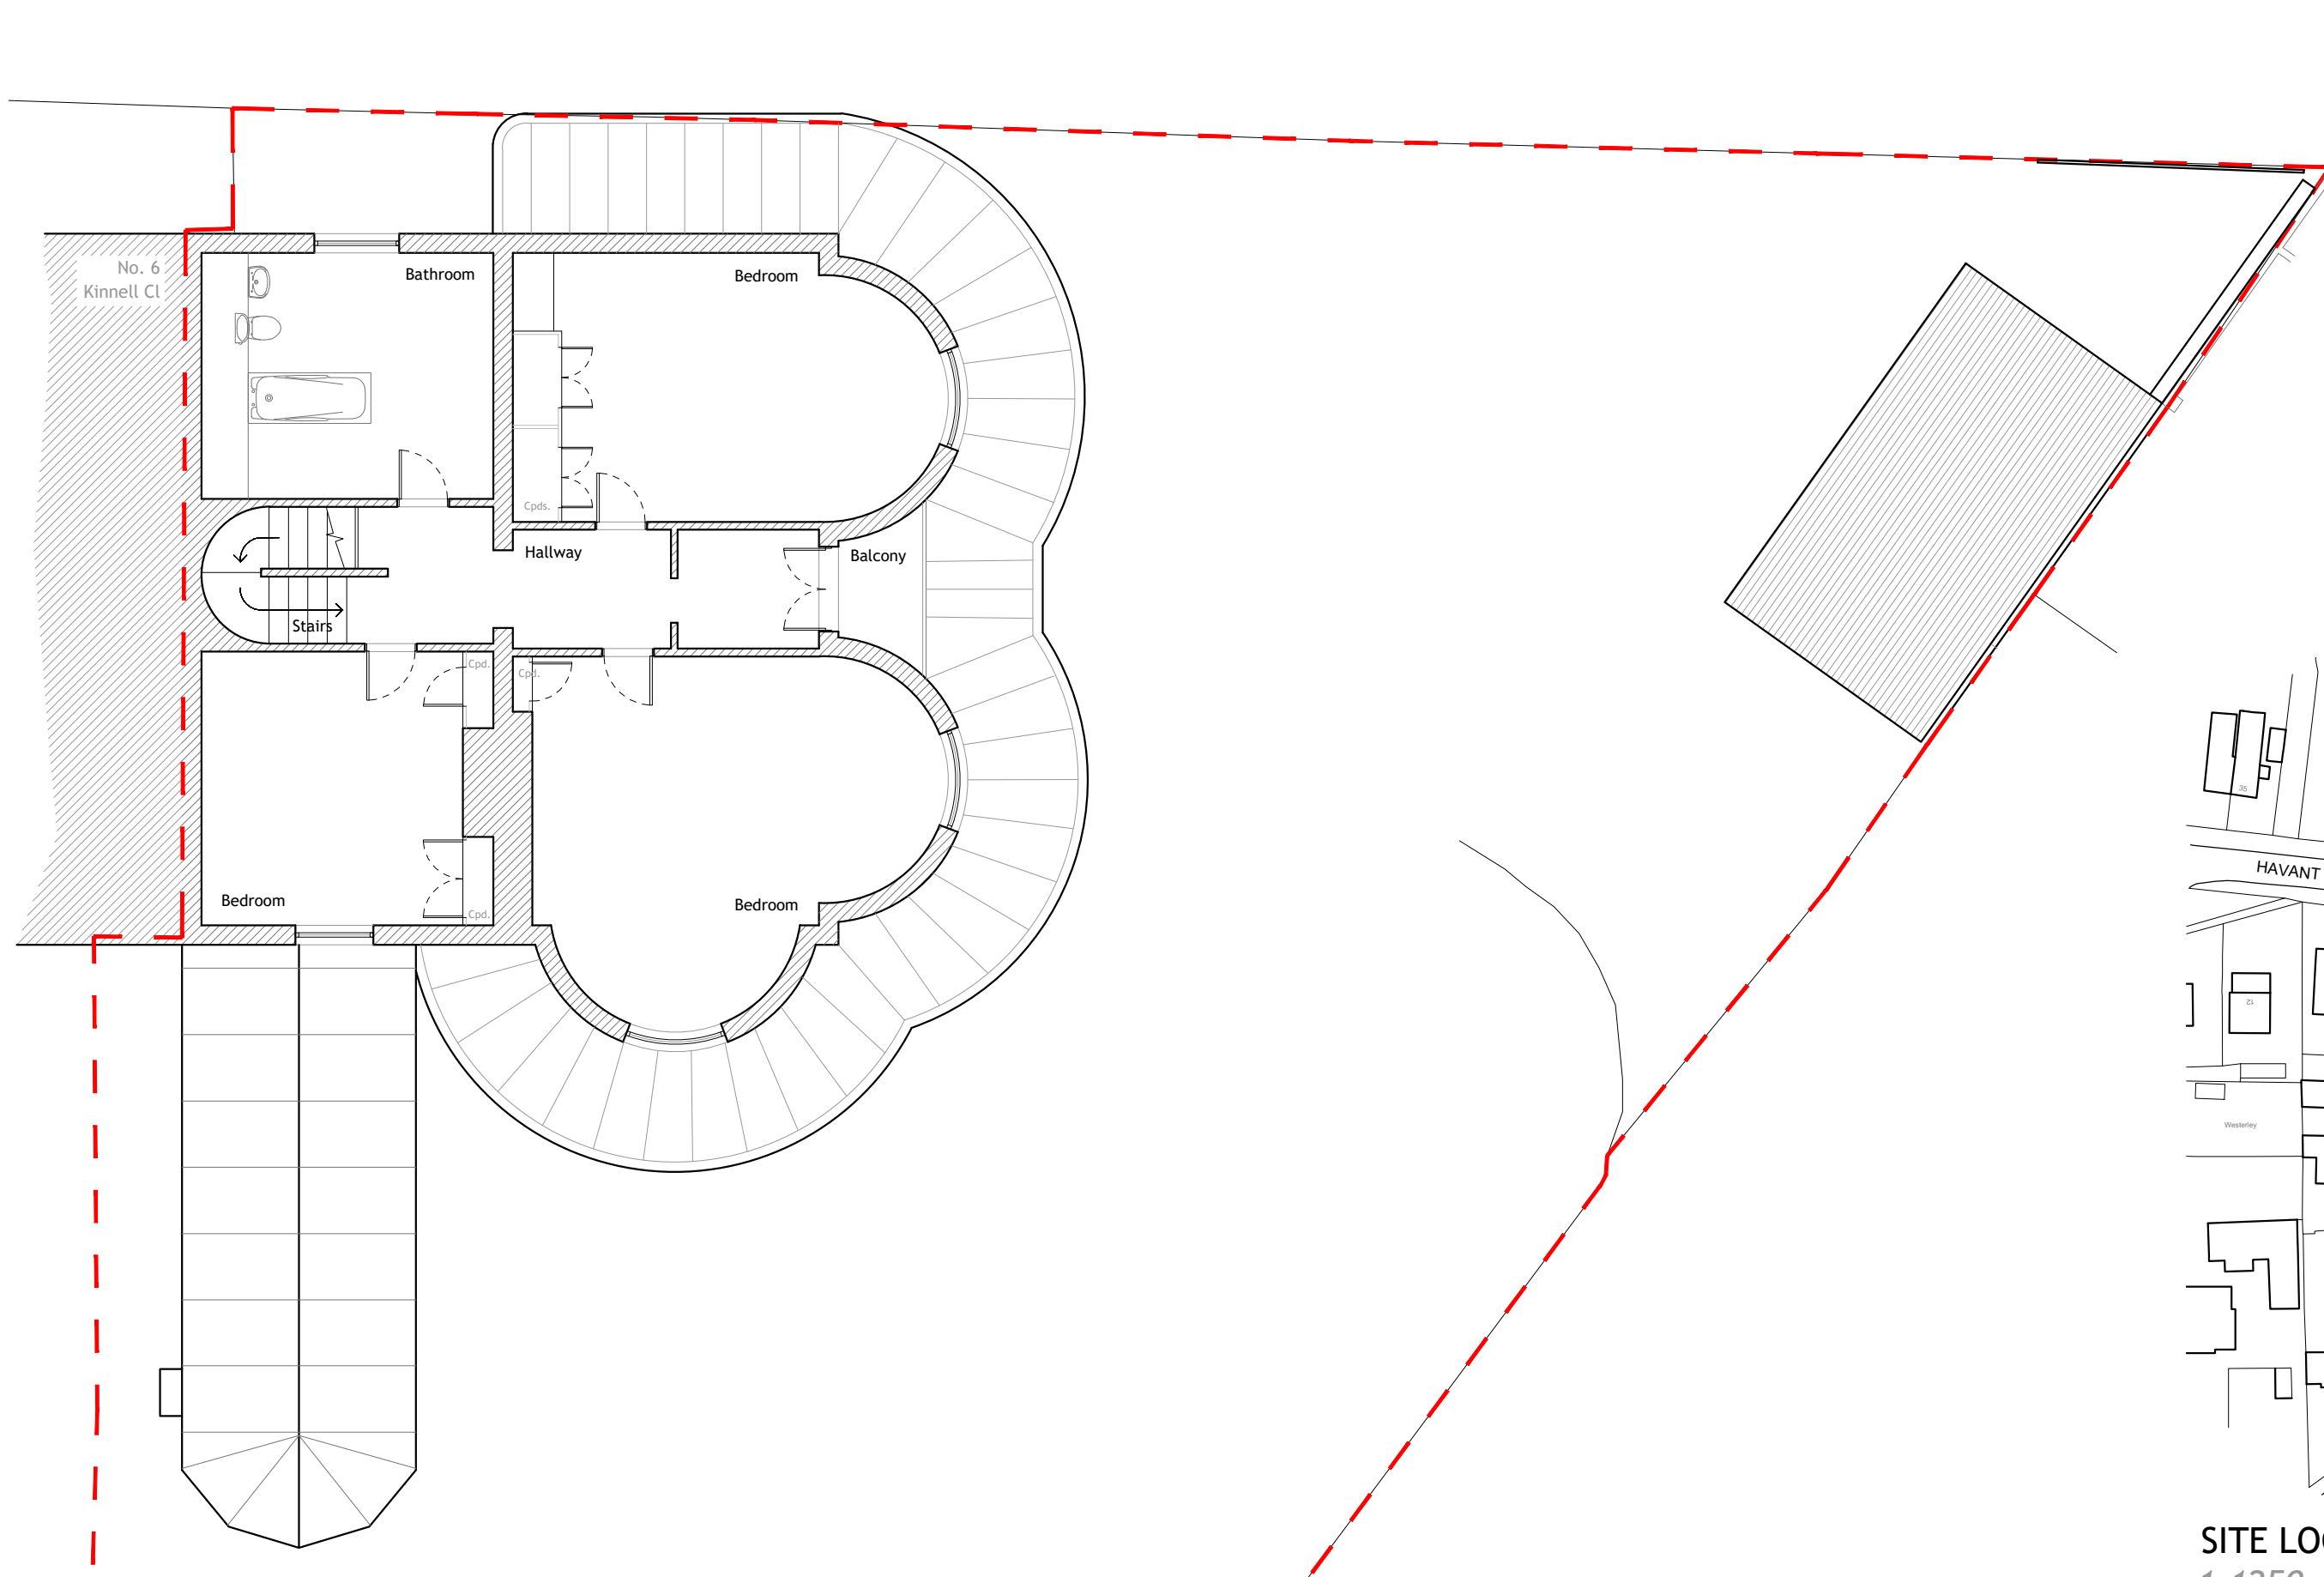

FIRST FLOOR PLAN
1:100

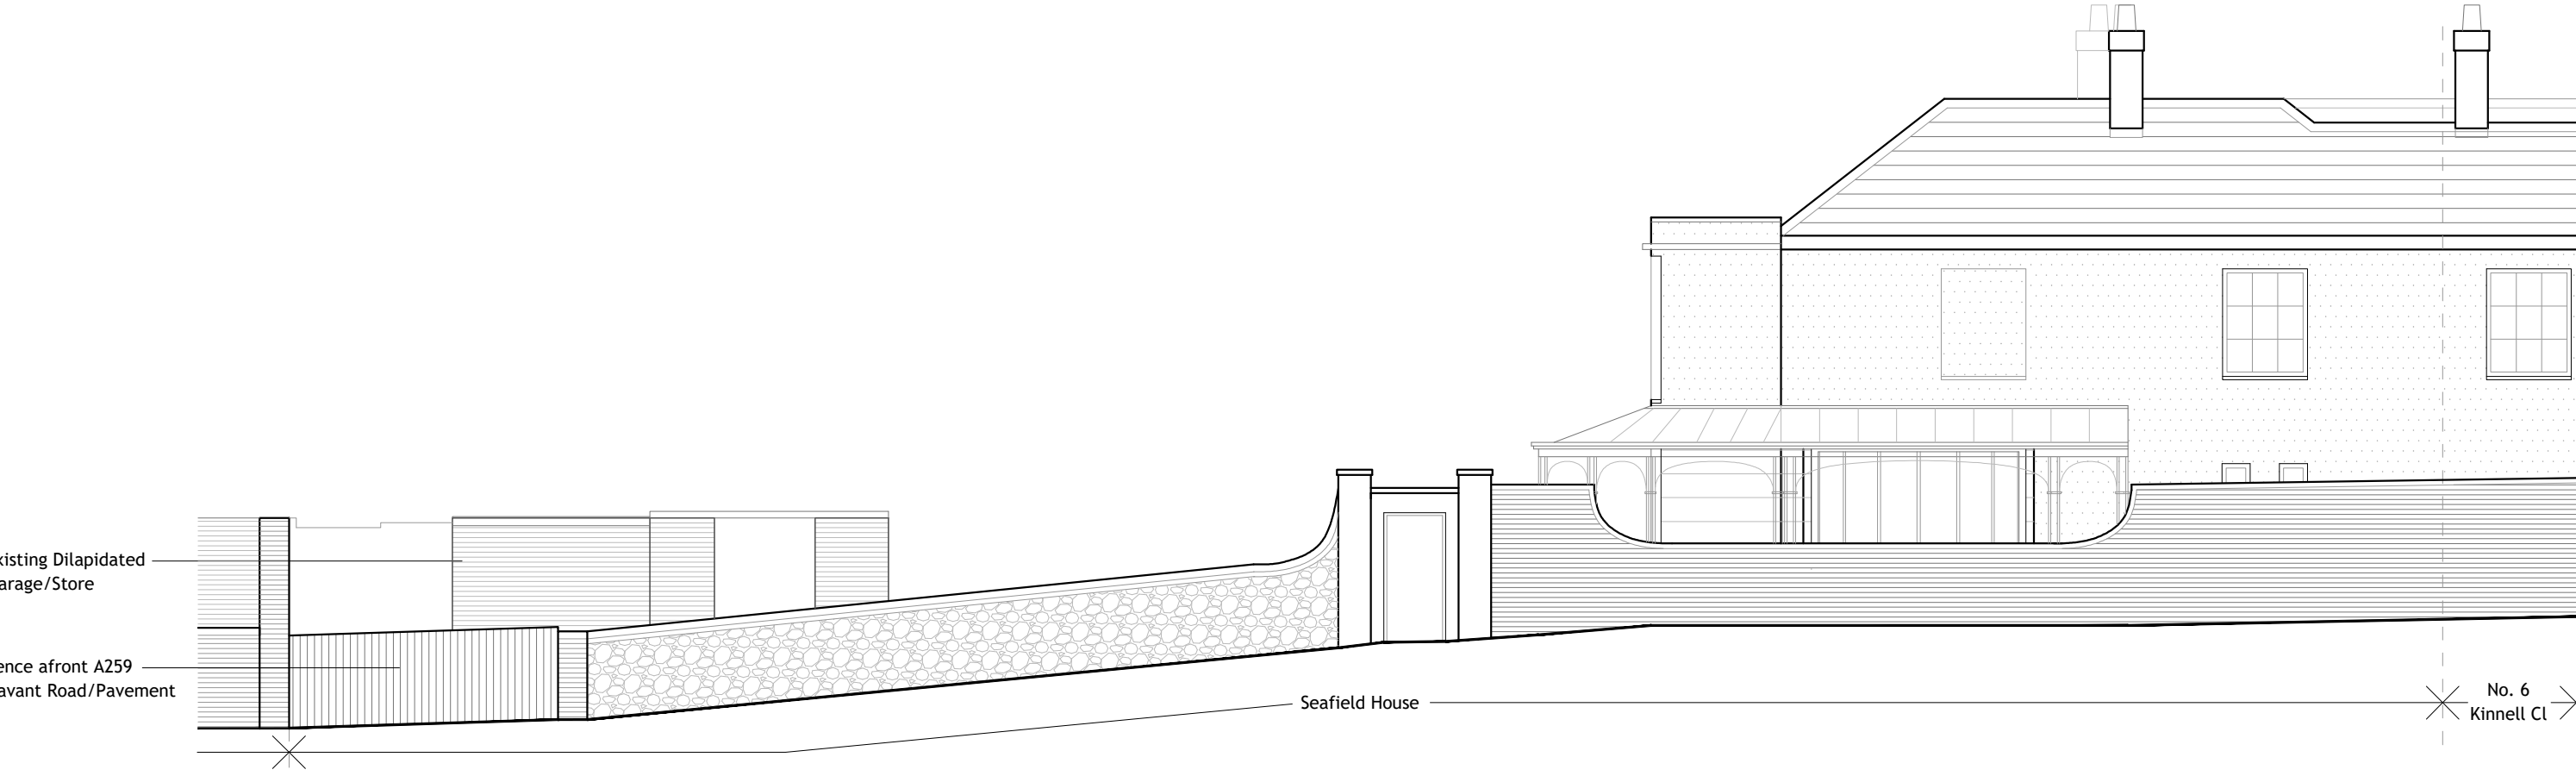


STREET ELEVATION
[north] 1:100





SIDE ELEVATION
[east] 1:100



REAR ELEVATION
[south] 1:100

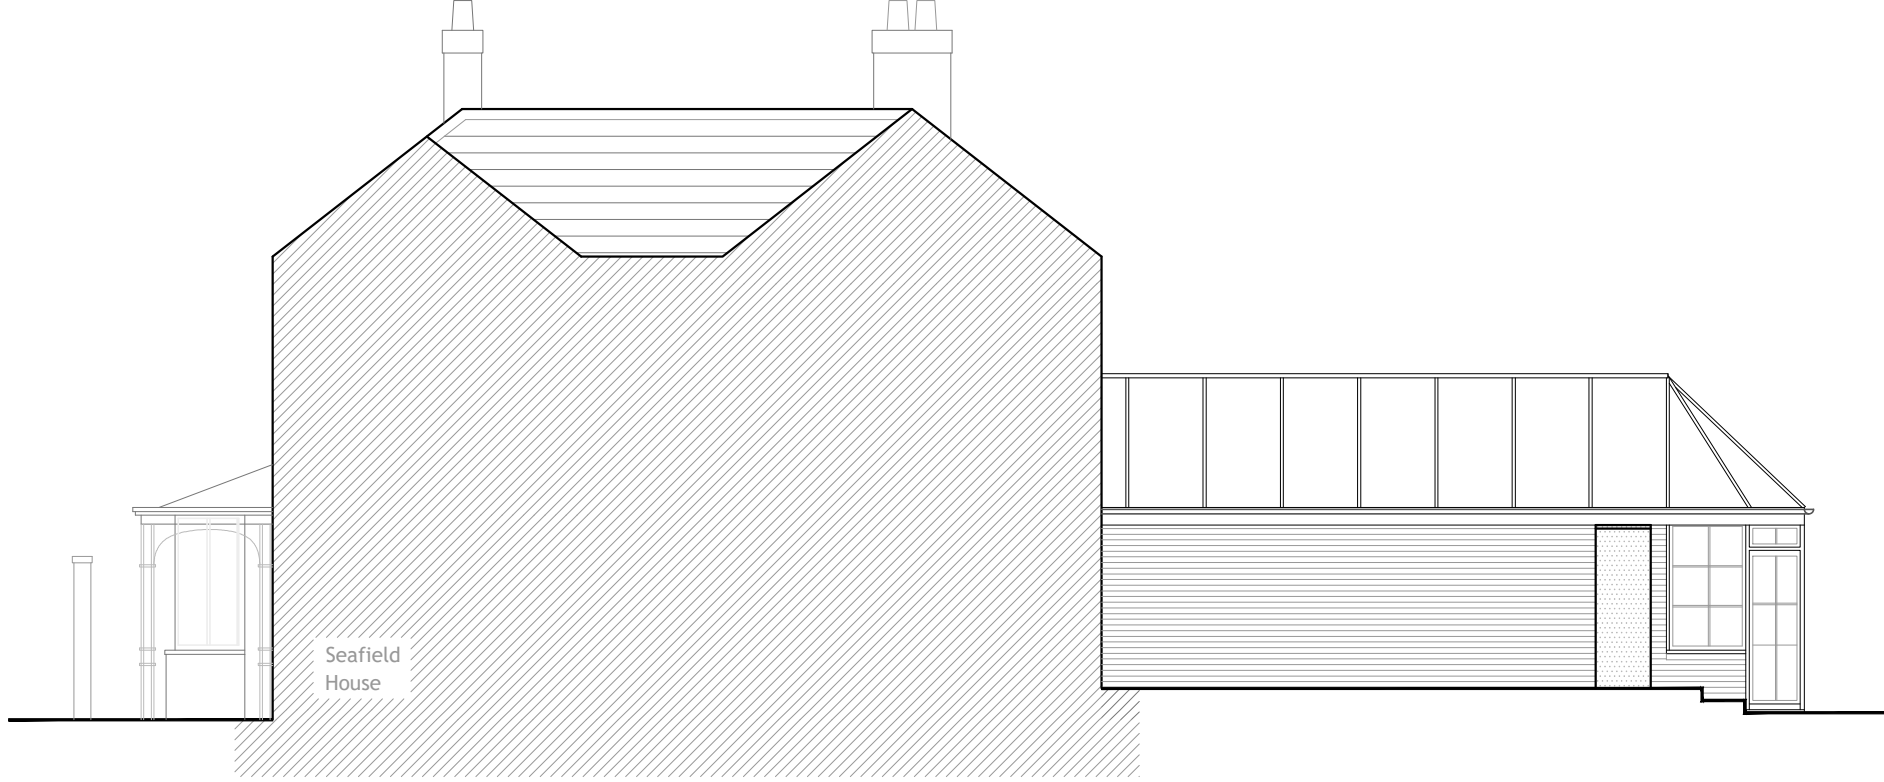

SIDE ELEVATION
[west] 1:100

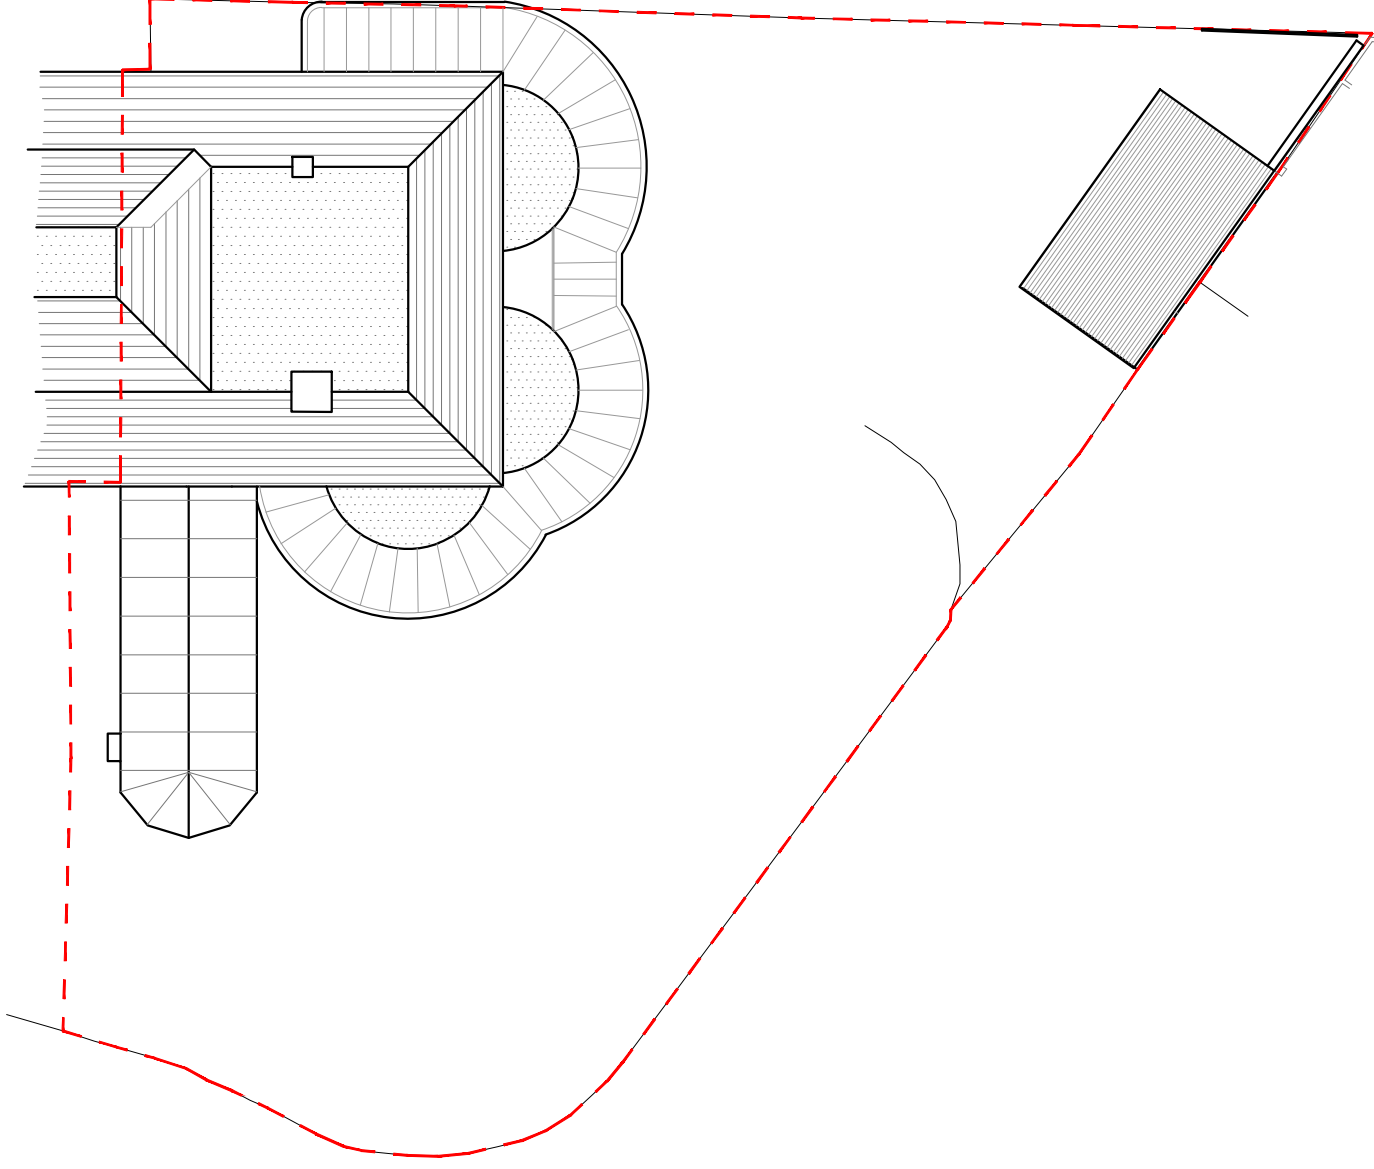 

ROOF PLAN
1:200



NOTES:


Dimensions to be checked on site before commencing work.
Any discrepancies shall be reported to the architect immediately.

Do not scale from these drawings except for planning purposes.

Use figured dimensions only.



Where applicable this drawing is to be read in conjunction with other consultants' drawings.

All drawings to be read in conjunction with specification and all other drawings including structural engineer and mechanical and electrical drawings / specification

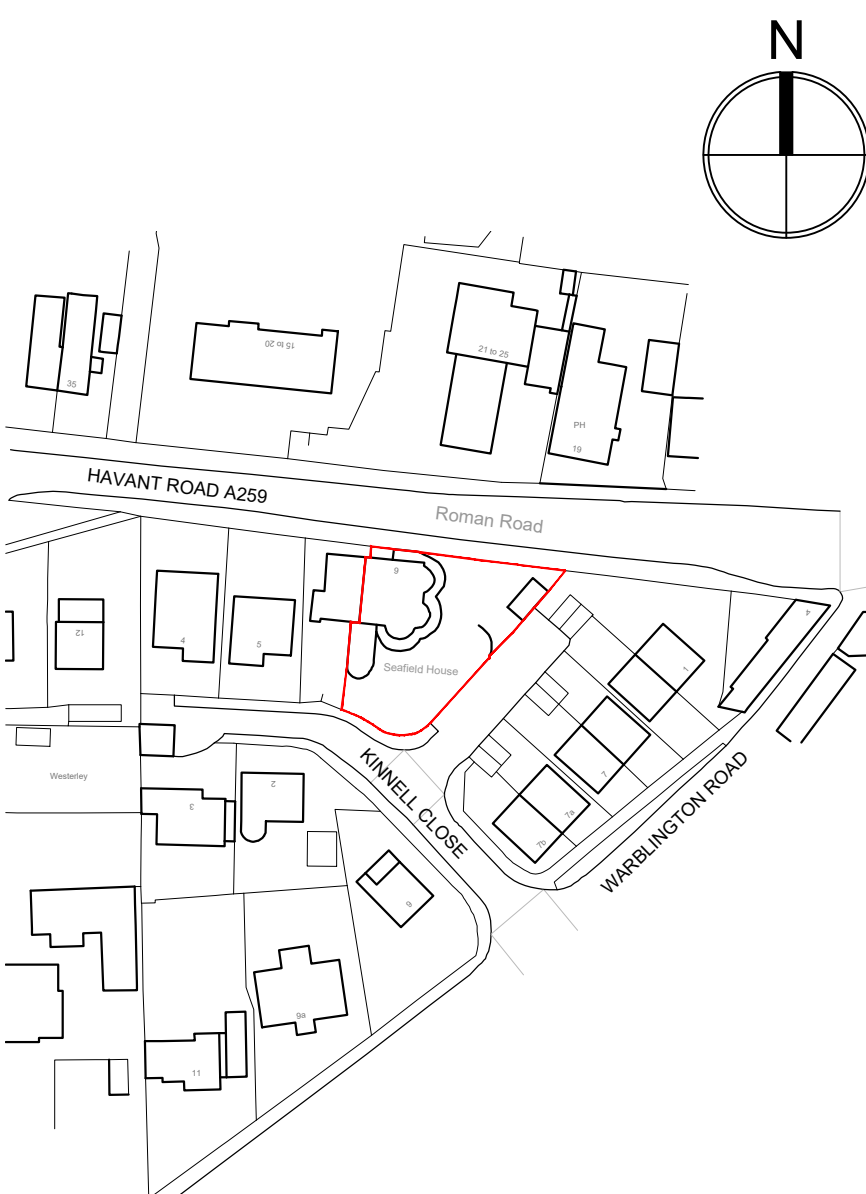


SITE LOCATION PLAN
1:1250

Ordnance Survey, (c) Crown Copyright 2021. All rights reserved. Licence number 100022432

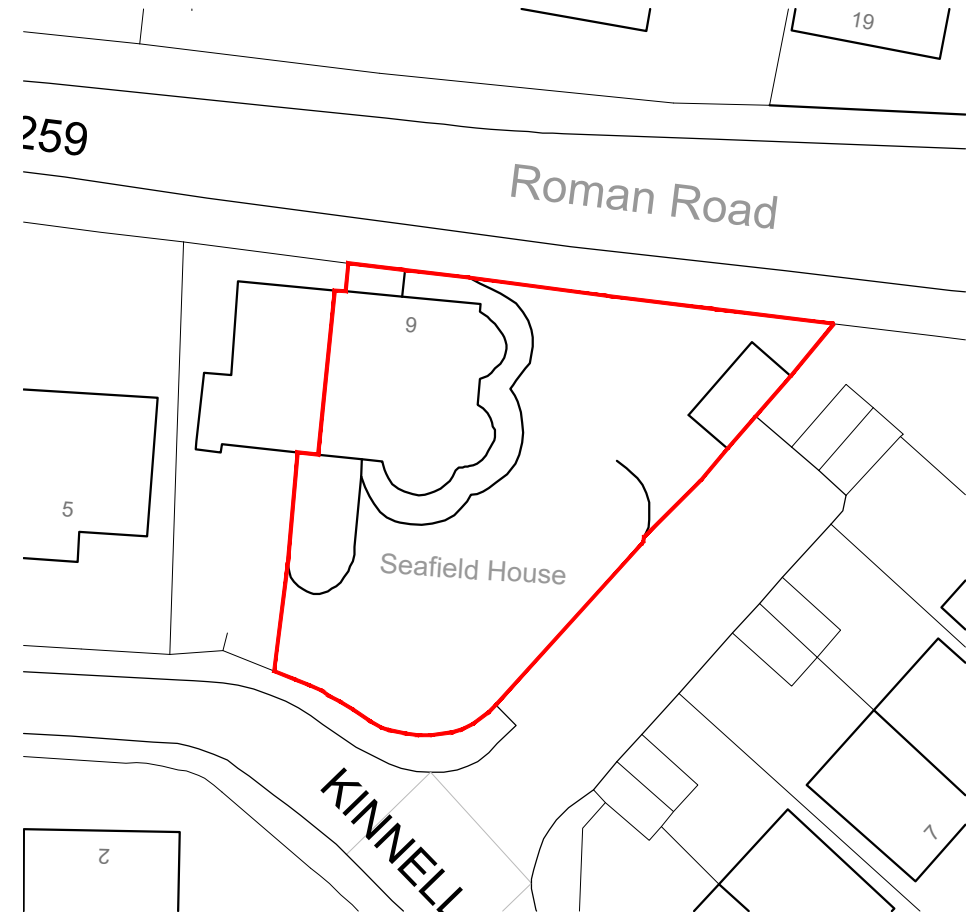 

SITE BLOCK PLAN
1:500

Ordnance Survey, (c) Crown Copyright 2021. All rights reserved. Licence number 100022432

 

hd
architects
www.hdarchitects.co.uk mail@hdarchitects.co.uk

Helyer Davies Architects Ltd
1 The Old Flour Mill,
Emsworth, PO10 7BT
01243 370 715

PROJECT

Seafield House
Kinnell Close
Emsworth
Hampshire
PO10 7HF

DRAWING

Existing Plans & Elevations

SCALE

as noted @ A1

DATE Dec 2021

DRAWN EK

DRAWING NUMBER

21236-01

REVISION

*