



Proposed
first floor
rear dormer

Proposed
single storey
side extension

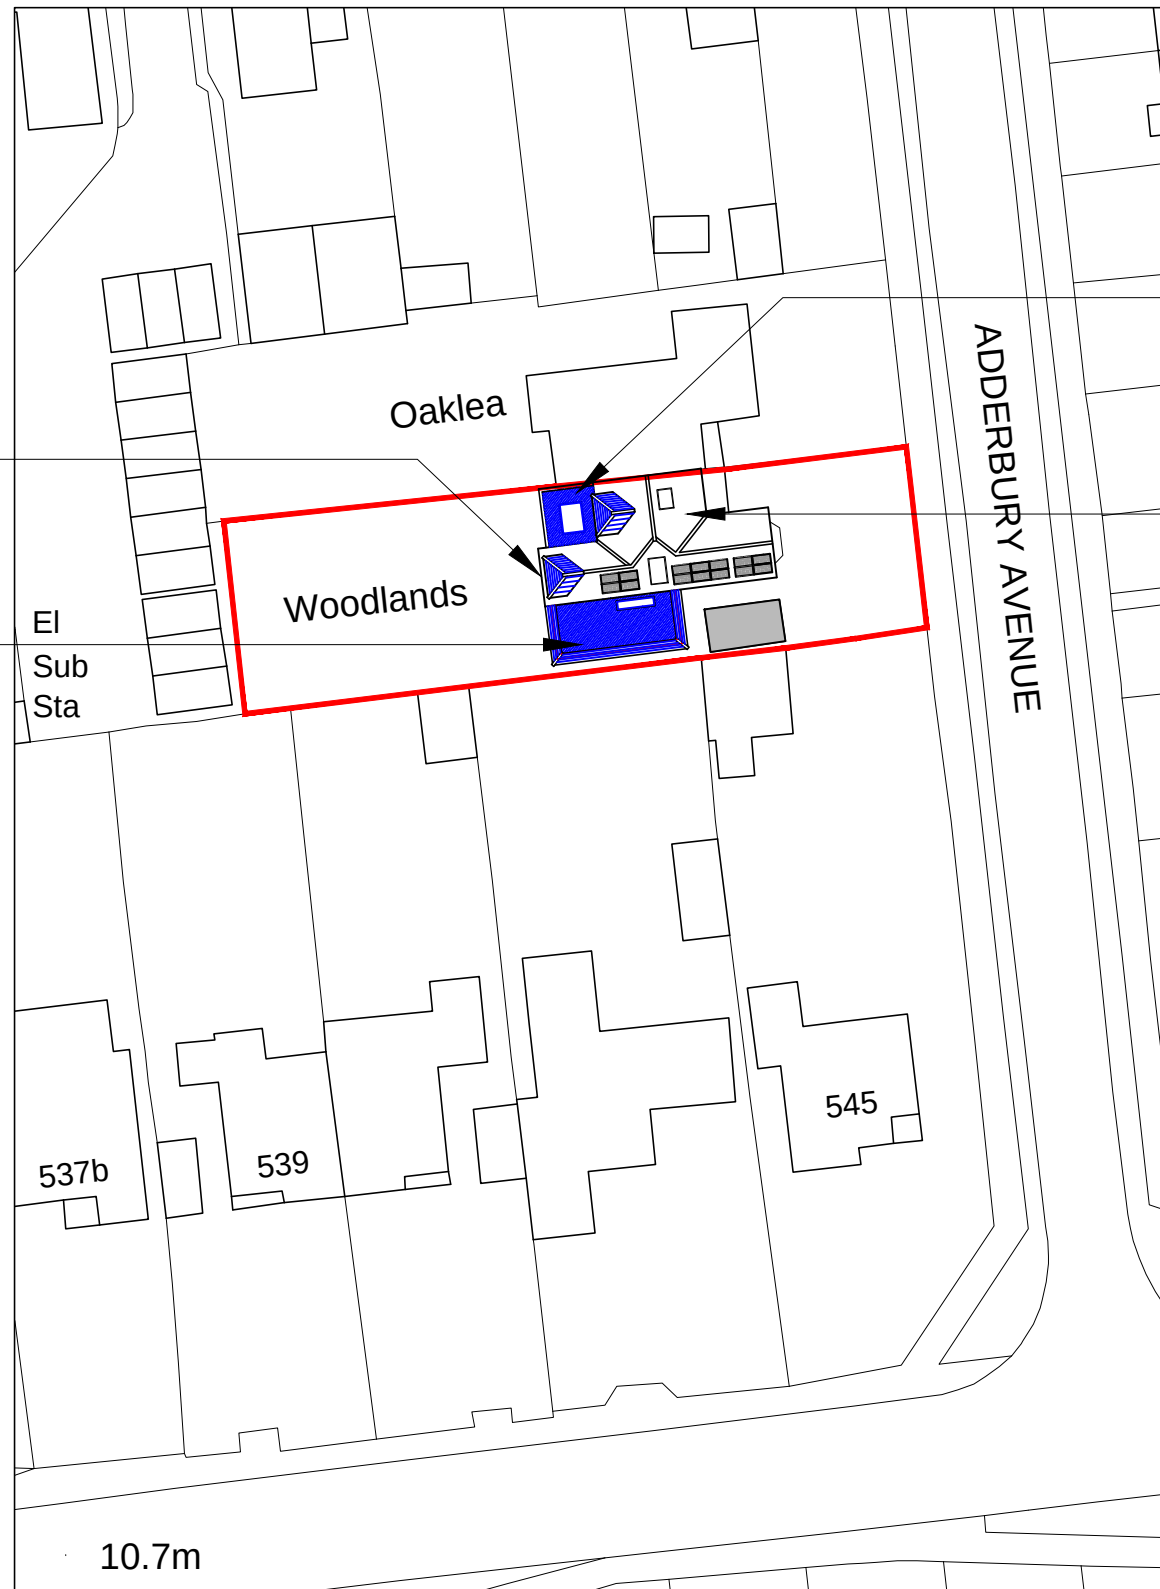

Site plan


scale 1:500

 

Single storey
rear/extension
(to replace existing
conservatory)


Proposed
loft conversion
to include 1 no.
rear dormer
and 2 no.
skylights

Ordnance Survey, (c) Crown Copyright 2021.
All rights reserved. Licence number 100022432

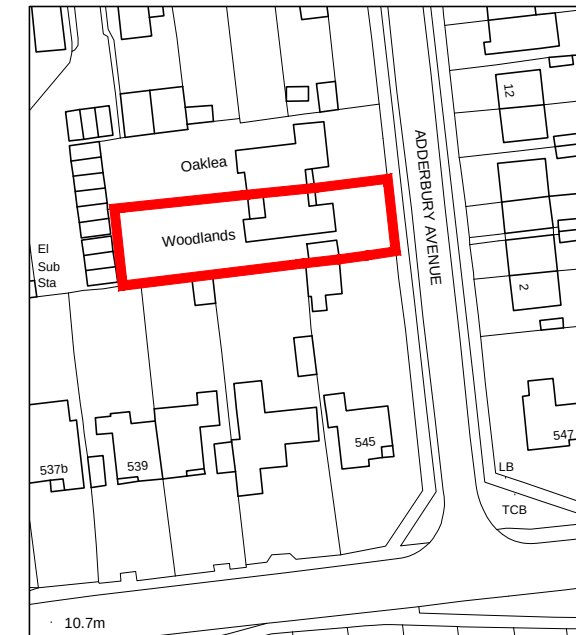

Location plan

scale 1:1250

 

For MR NEAL & MISS SYE	Title SITE & LOCATION PLANS	Office Tel: 01243 933732
Project PROPOSED EXTENSION AT WOODLANDS, ADDERBURY AVENUE, EMSWORTH, PO10 7TG	Date OCT 21	Email: admin@jb-architecturedesign.com
	Drawn JB	Web: www.jb-architecturedesign.com
	Scale As shown @ A3	
	Checked -	
	Job Number PL519.21	Revision A
	Drawing Number -01	

