
 
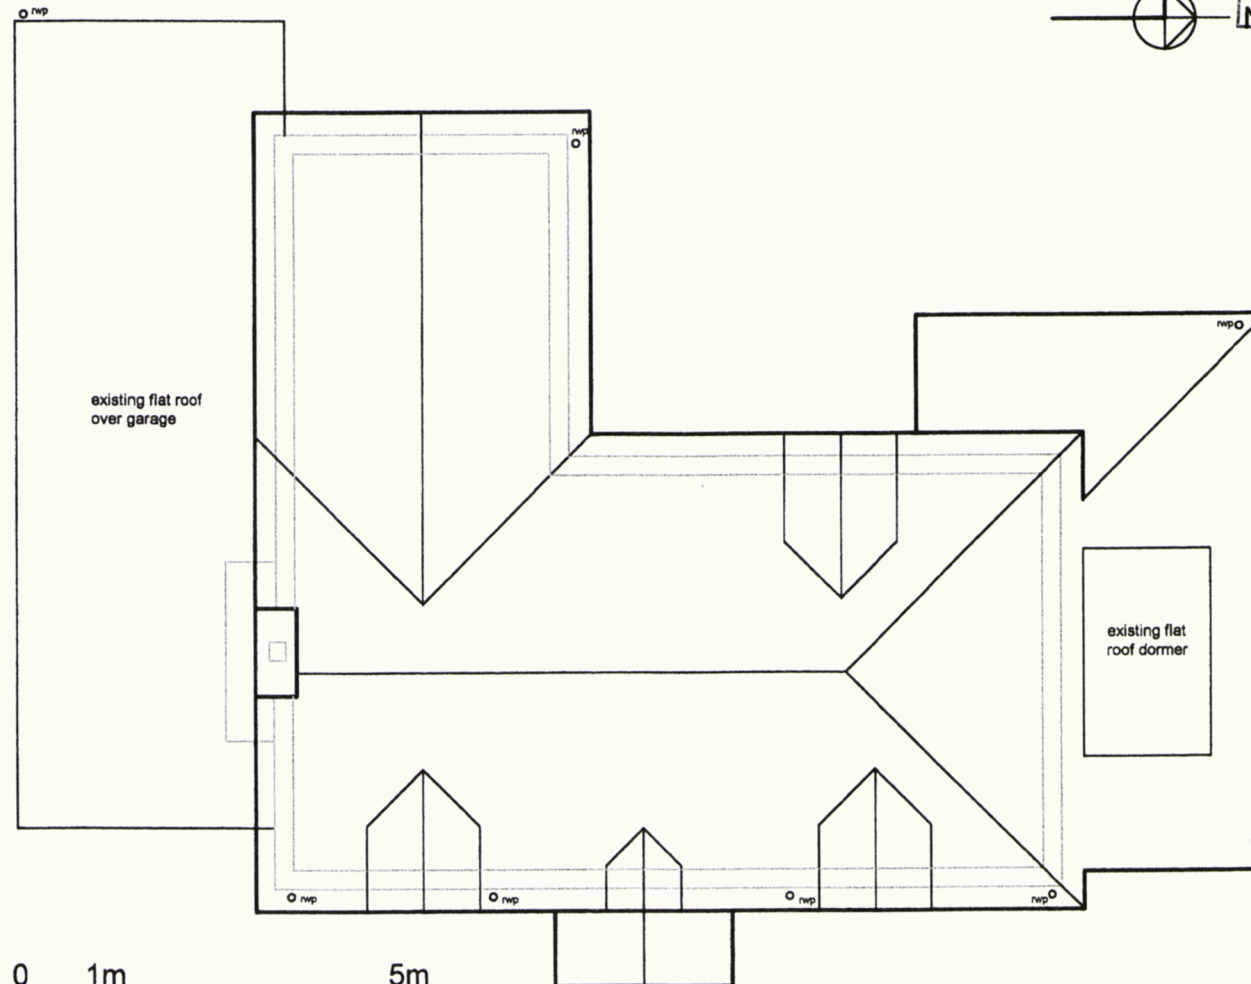


HAVANT BOROUGH COUNCIL

06 OCT 2021

RECEIVED

 

CLIENT Mr & Mrs Goodman

3 Kingsey Ave
Emsworth

Existing Roof Plan

HGP
ARCHITECTS

Rev Description
REVISIONS

Date PM

PLANNING

HGP Greenlee Michurch Evans Ltd.
© Copyright Reserved 2020.
Do not scale - check dims. on file.

Scale : 1:100 at A4
Date : Feb.20

Drawn by :
Checked by :

Drawing No: 20.102

A	B	C	D	E	F	G	H
J	K	L	M	N	O	P	R
S	T	U	V	W	X	Y	Z

HGP Greenlee Michurch Evans Limited
Parish Farm, Midham Road, Farnham, Hampshire, PO18 7AL, England
Tel: 01329 283225 Fax: 01329 237004 Email: enquiries@hgp-architects.co.uk