



PROPOSED CHILD MINDING STUDIO, 20 GREVILLE GREEN, ENSWORTH POLIOZTH

PLAN AND ELEVATIONS, Scale 1:100 @ A3


REV A.

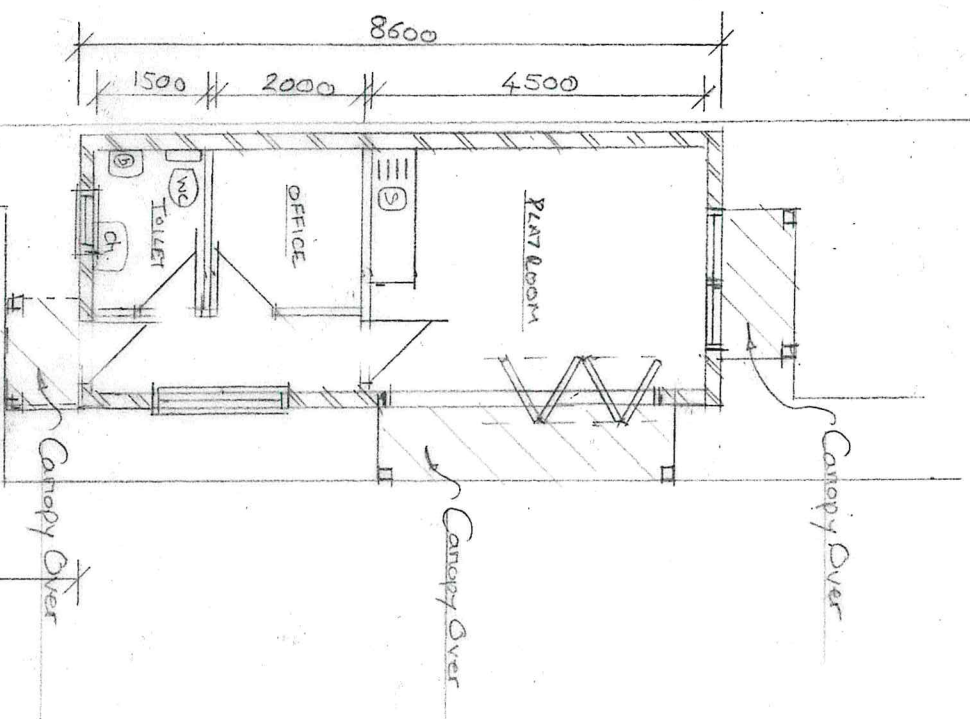

GROUND FLOOR PLAN

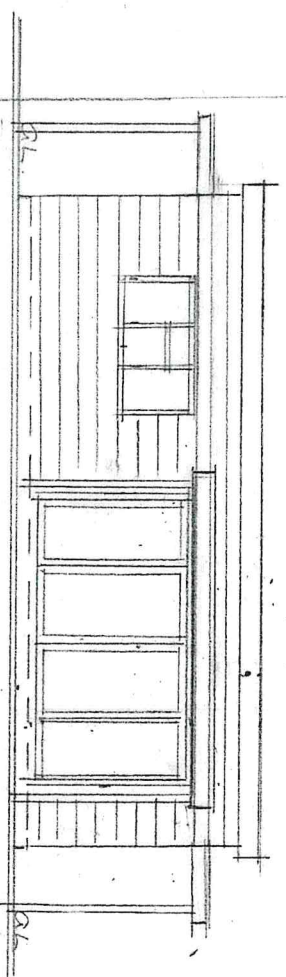


FRONT ELEVATION

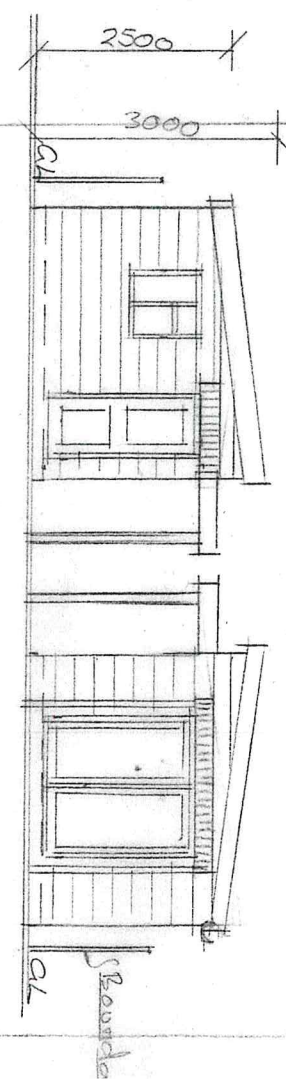

SIDE ELEVATION

SIDE ELEVATION

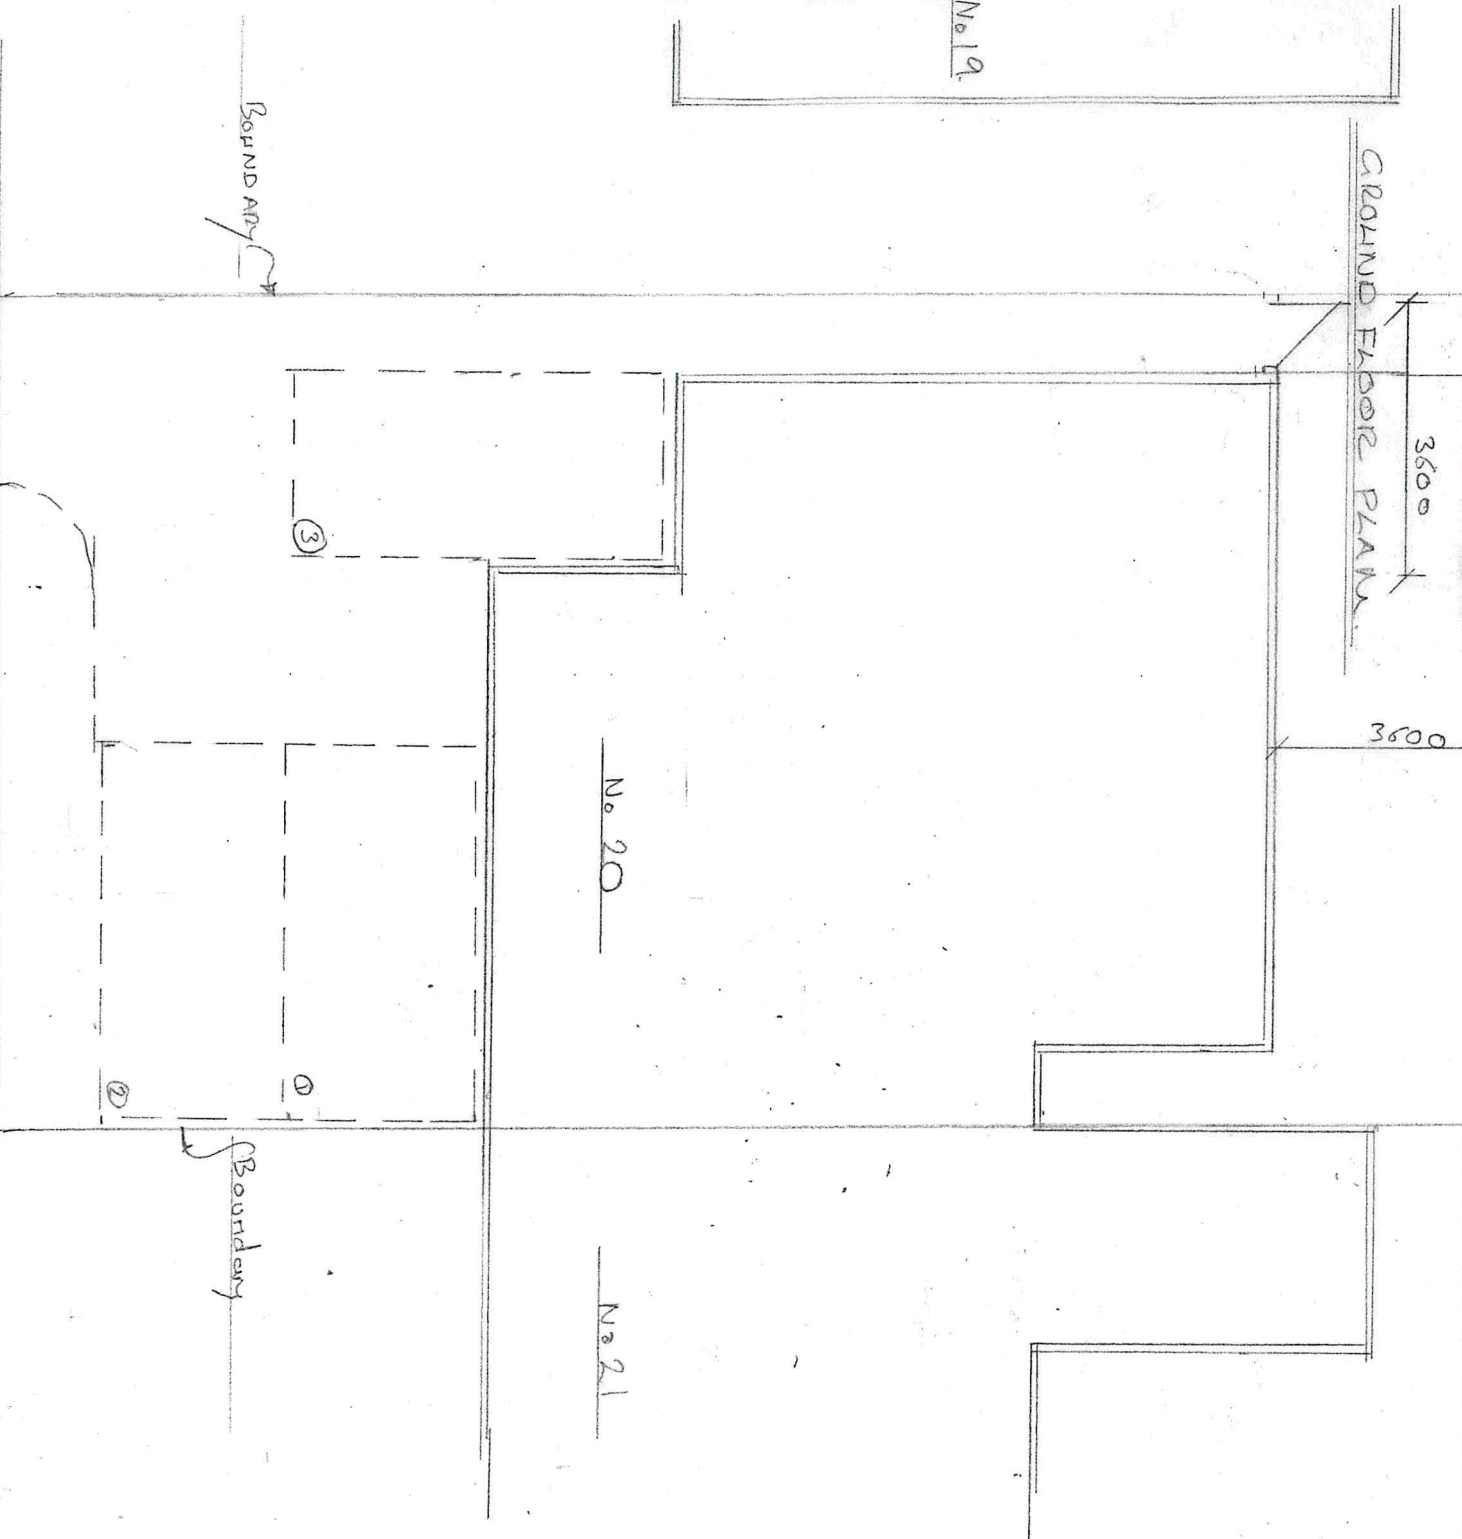

GREVILLE GREEN