




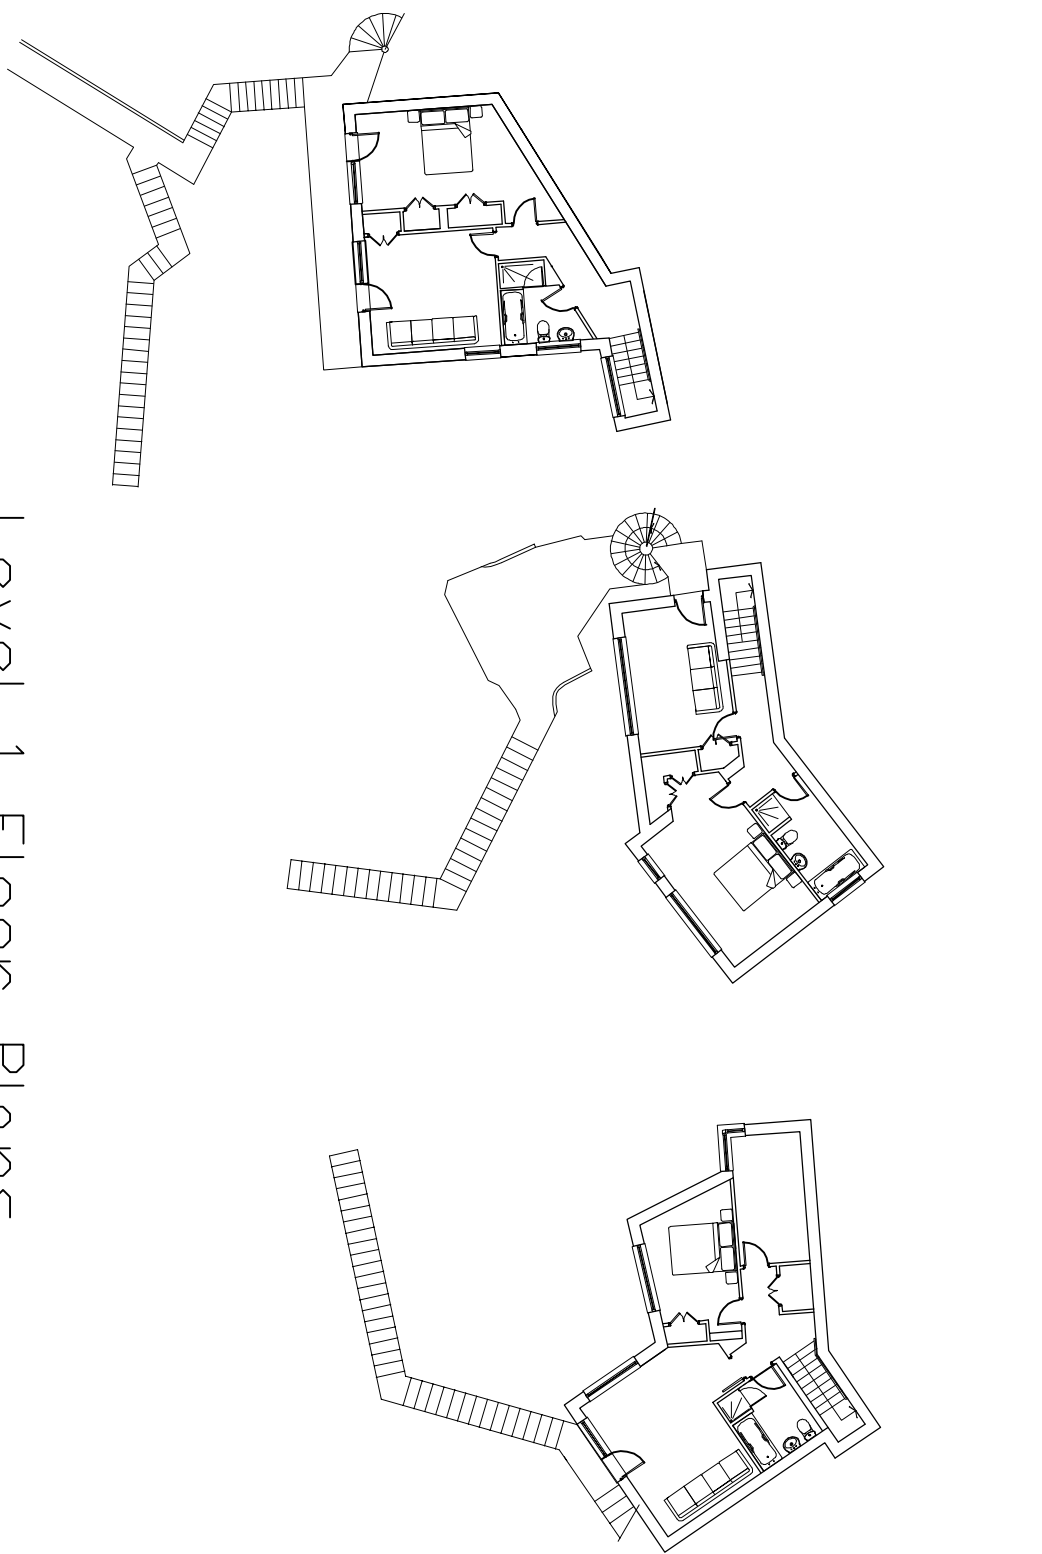


Level 1 Floor Plans

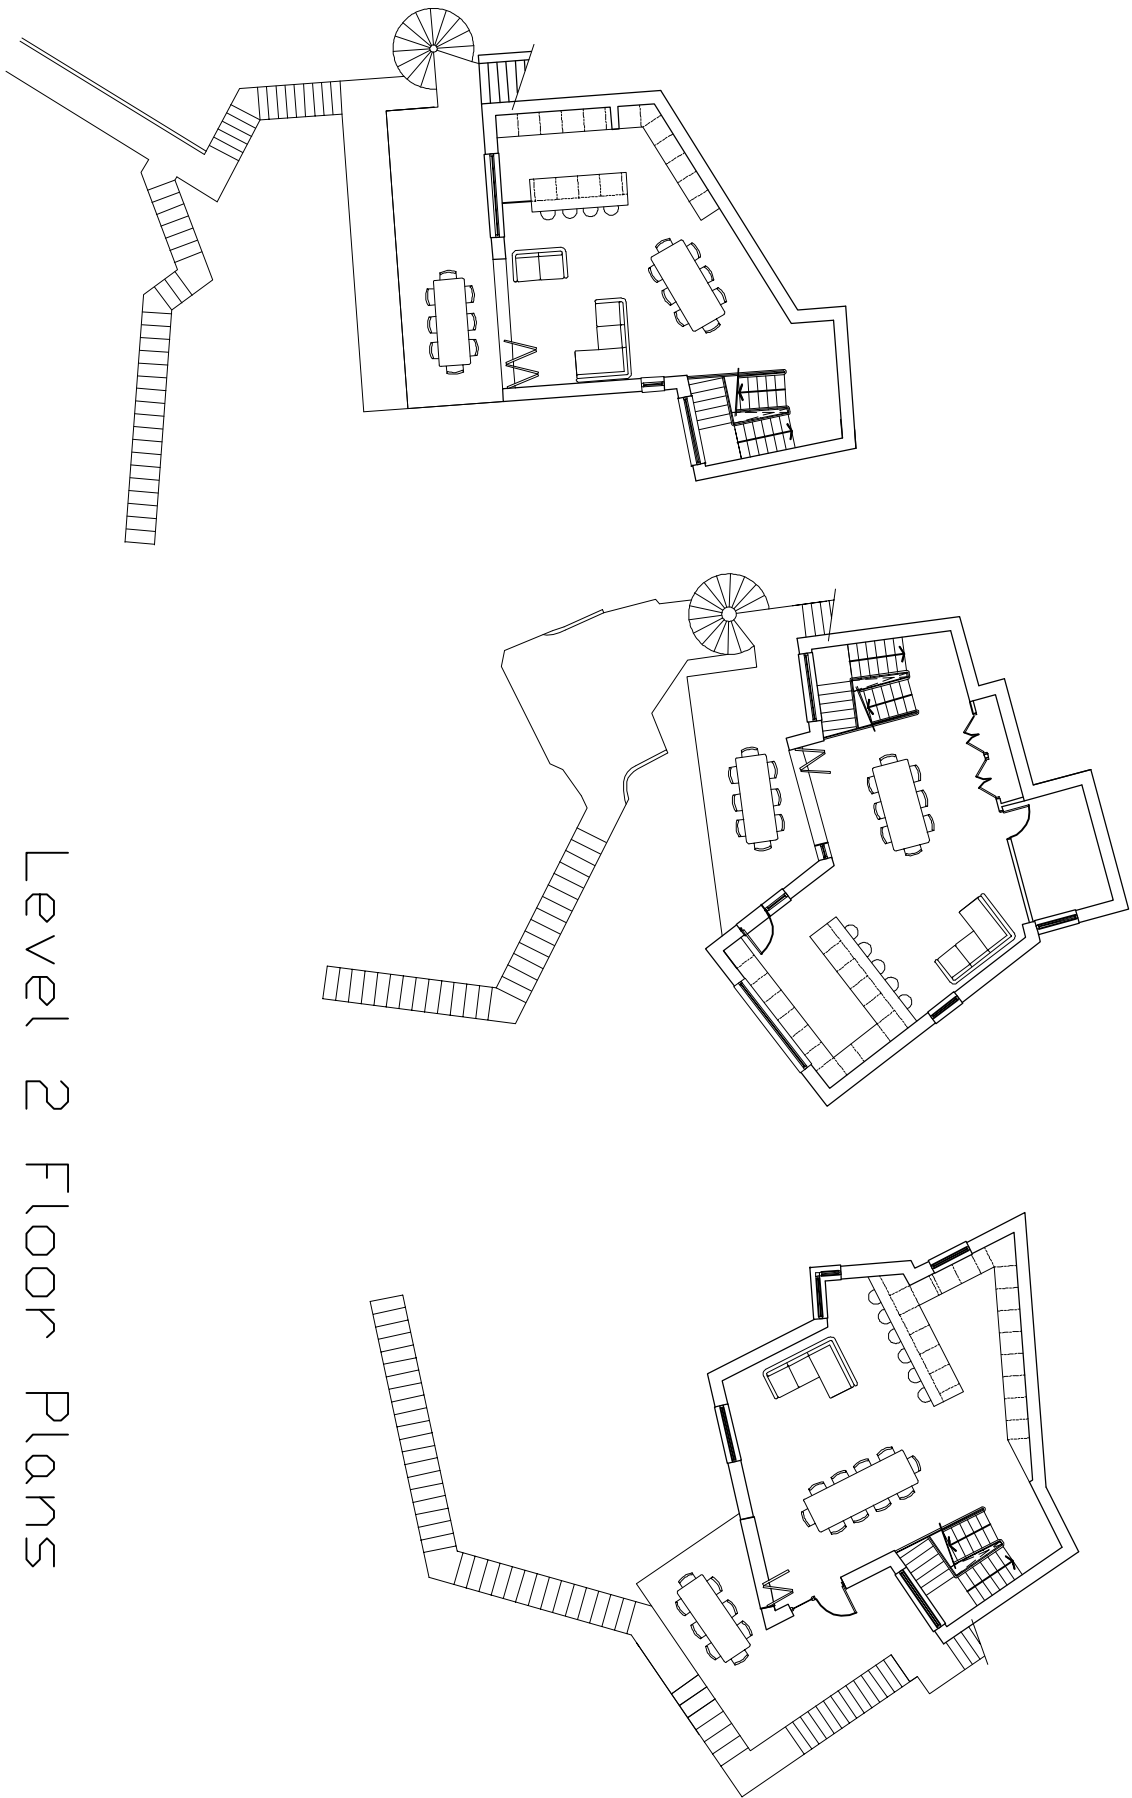



Level 2 Floor Plans

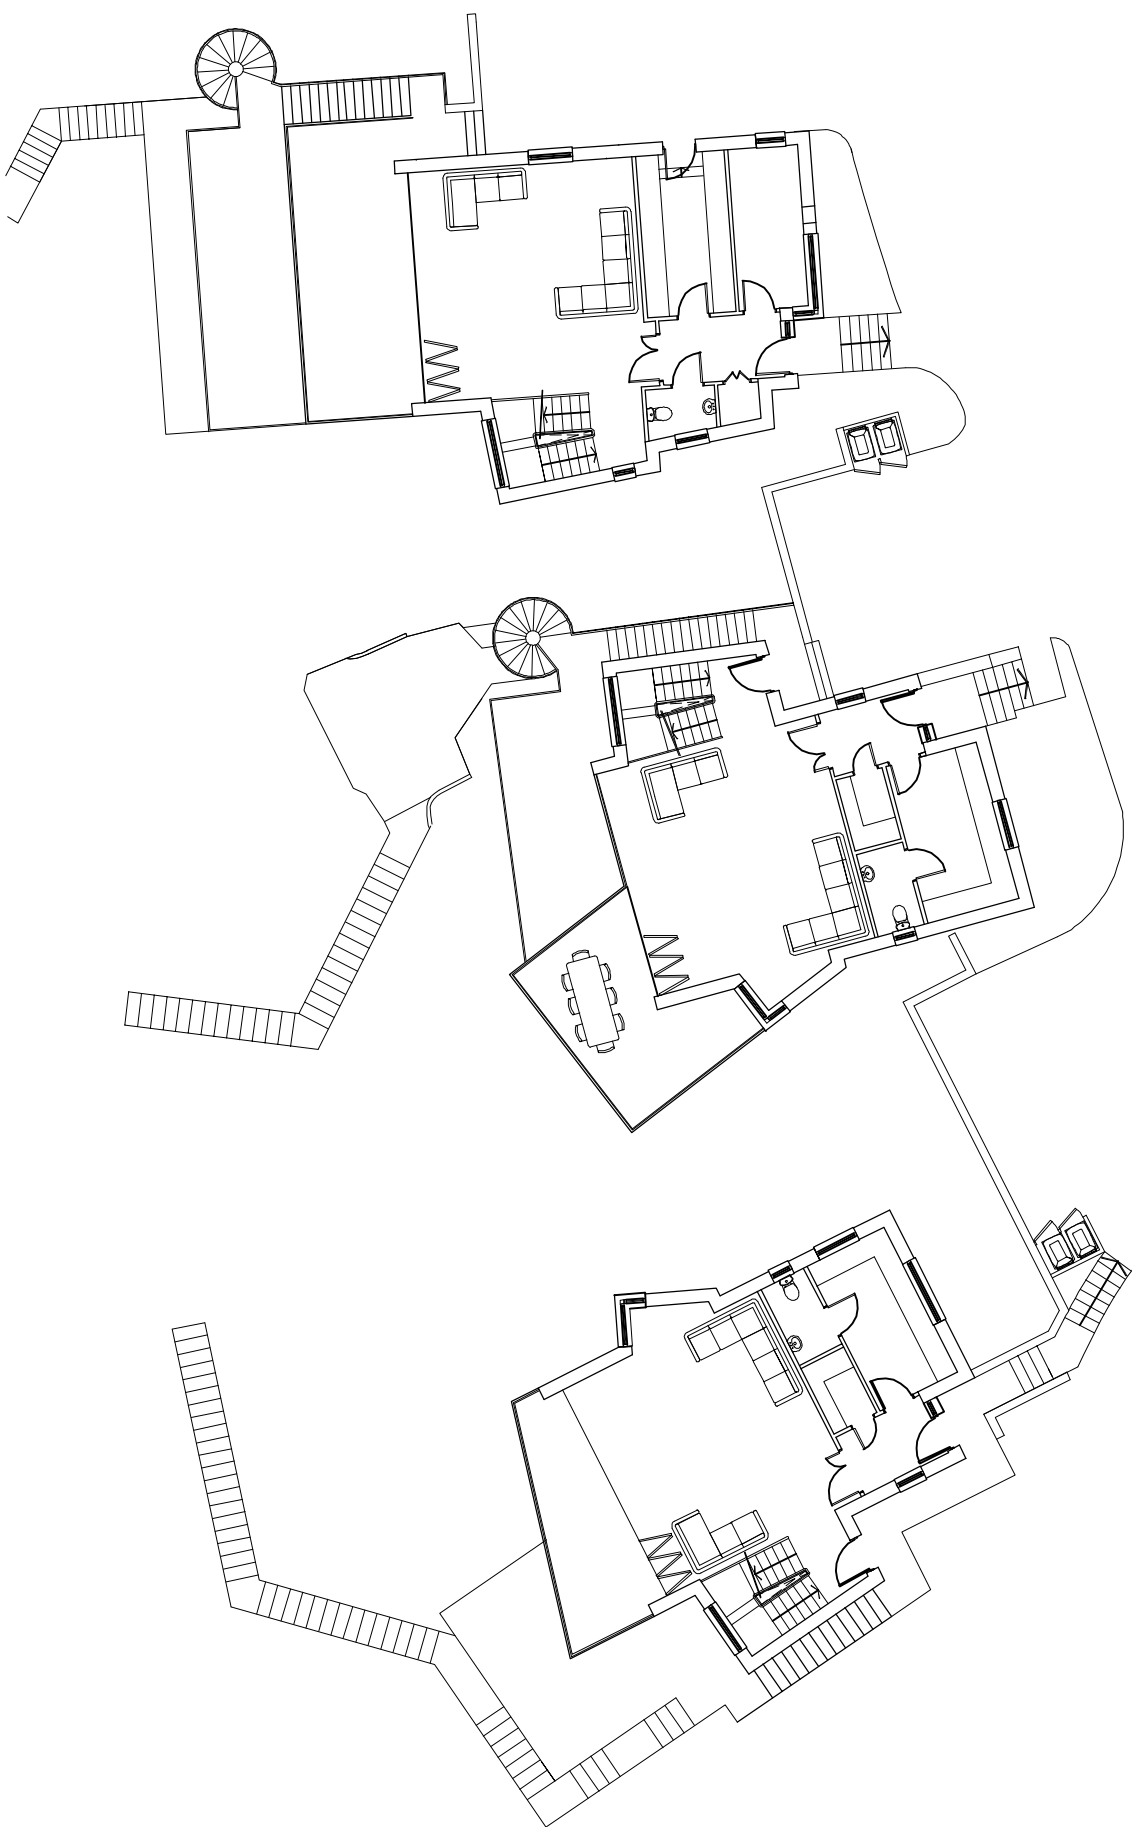



Level 3 Floor Plans

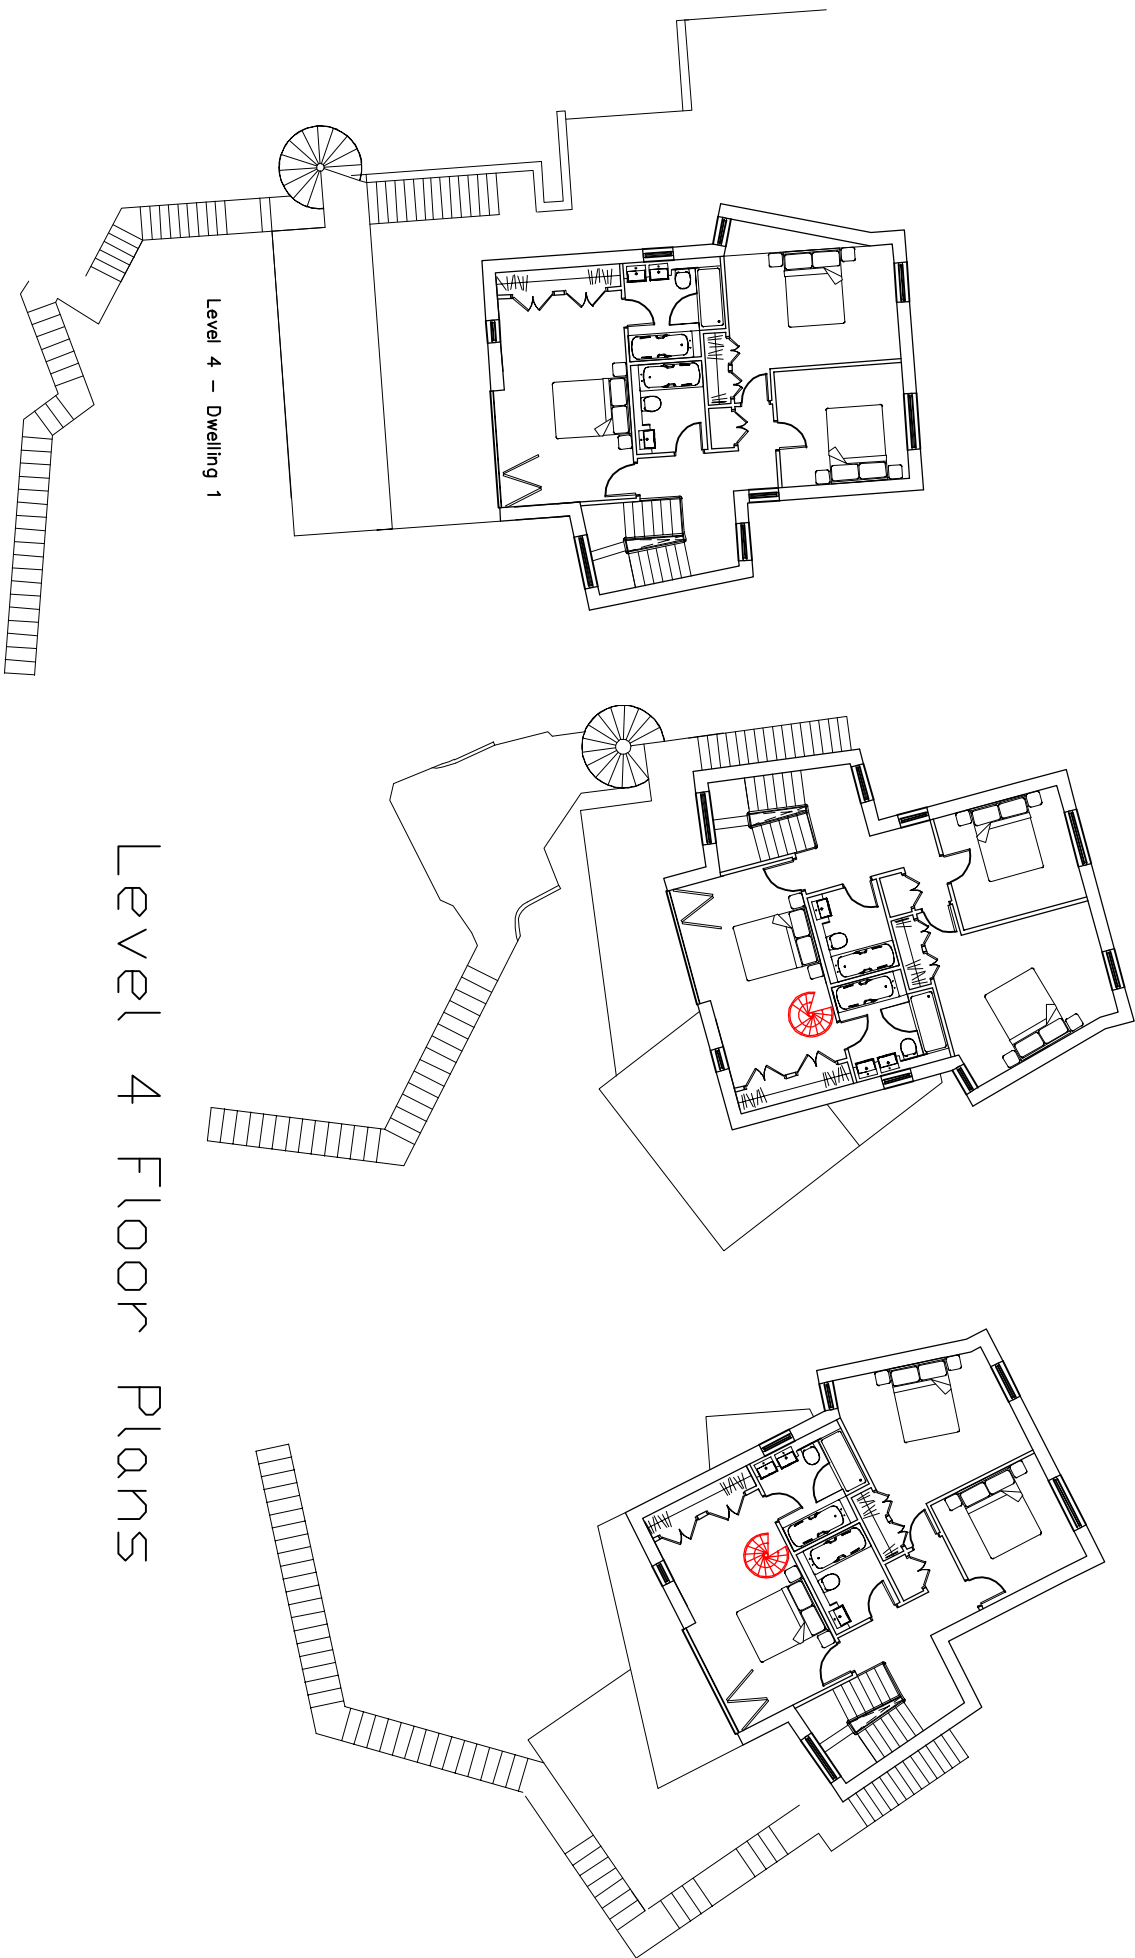

Level 4 Floor Plans

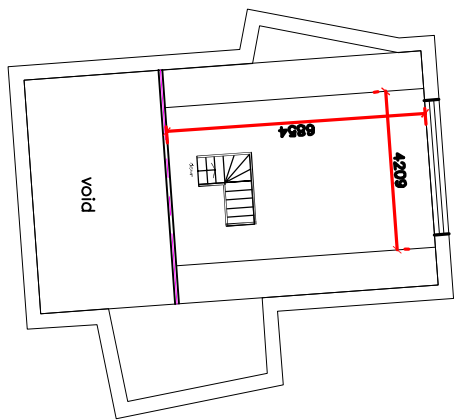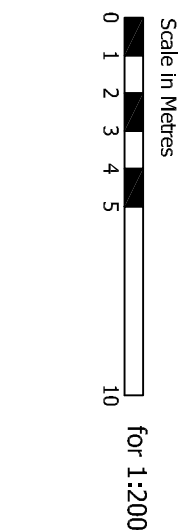

Level 5

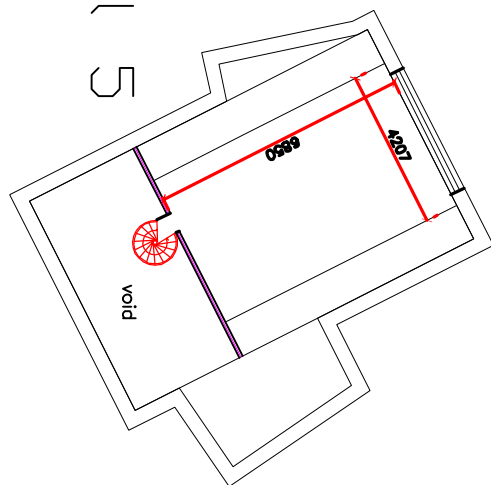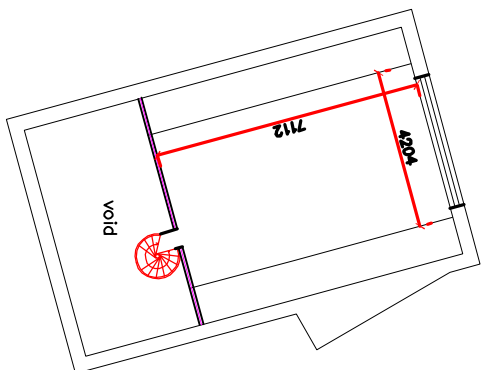

Proposal: Construction of 3No.
4 bed four storey dwellings
with associated landscaping
and parking

Revision	Description	Date	By	Drawn	Scale
01	Initial Design	08/12/21	A1	1-200	
Project:					
Application Number: APP/14/00420					
Site Address: 43 Portdown Hill Road, Havant, PO9 3JU					
Drawing Title:					
Revised Floor Plans					
Chris Flint Associates Ltd					
CHARTERED SURVEYORS - PROJECT MANAGERS DEVELOPMENT CONSULTANTS					
Drawn By	Date	SHEET SIZE	Approved By	Date	Scale
CF	08/12/21	A1			
CFA	FULL	03	1-200		
PLANNING					
2 Emerald Close Waterlooville, Hants PO7 8NZ tel: 023 92 432484 fax: 023 92 358554 Email: info@flintassociates.co.uk					