


FRONT ELEVATION


SIDE ELEVATION

REAR ELEVATION


SIDE ELEVATION

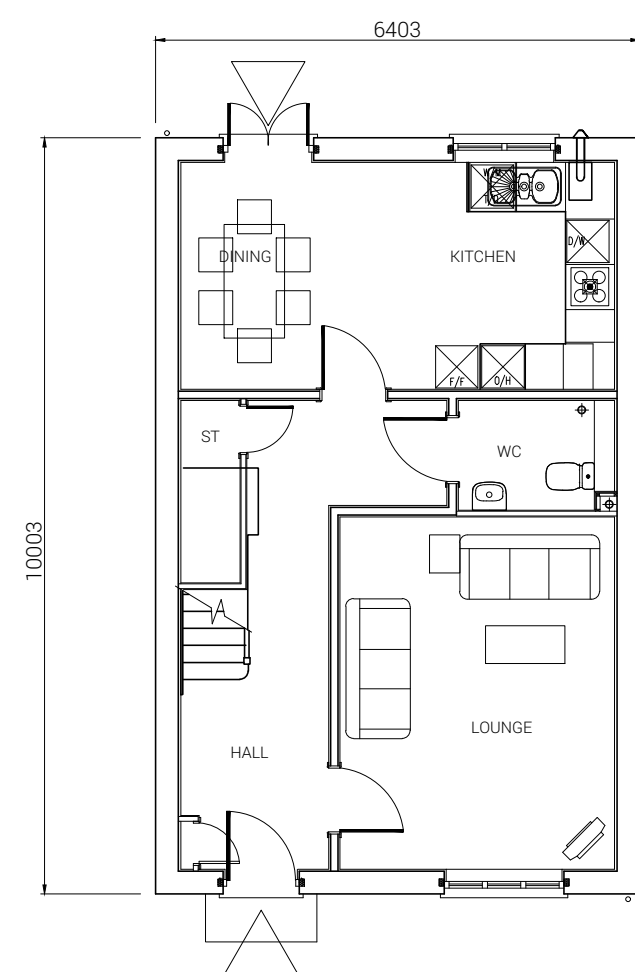

GROUND FLOOR PLAN

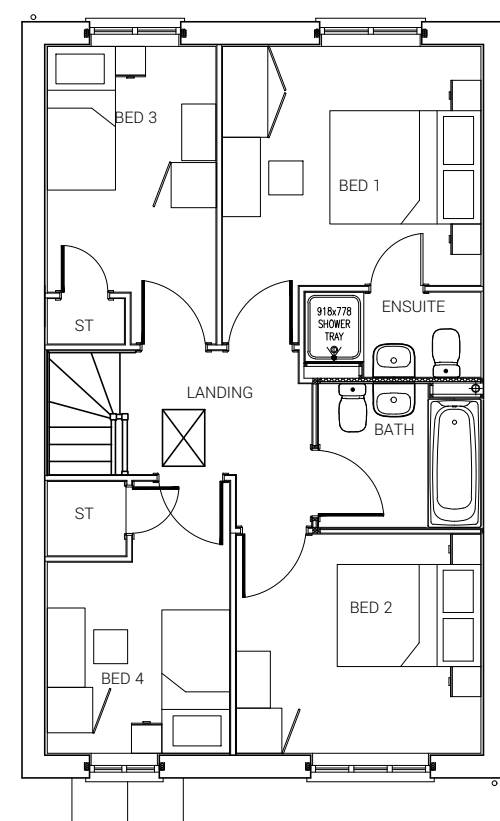


FIRST FLOOR PLAN

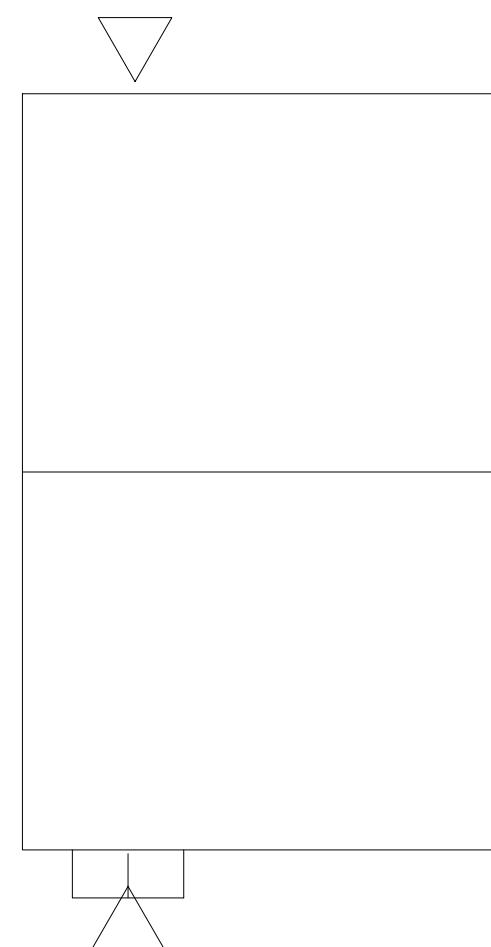

ROOF PLAN

Plot 2
4 BED HOUSE - NA42.
109.275 sq.m. / 1175 sq.ft.
Private

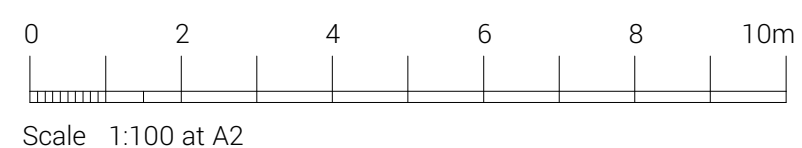

FATHOM'S REACH
HAYLING ISLAND

TAYLOR WIMPEY SOUTHERN COUNTIES

DRAWING TITLE
PLOT 2 HOUSE TYPE
NA42 FLOOR PLANS
& ELEVATIONS

+(44) 1962 589 030
designs@sdadesigngroup.com
Ground Floor Studio, Unit 2,
East Horton Business Park,
Knowle Lane, Fair Oak,
Hampshire, SO50 7HN



SCALE: 1:100 SHEET SIZE: A2 DRAWN: ML CHED: DATE: 05/10/2021

DETAIL PLANNING

19-1105-021-1ST

