


Ordnance Survey (c) Crown Copyright 2021. All rights reserved. Licence number 100022432

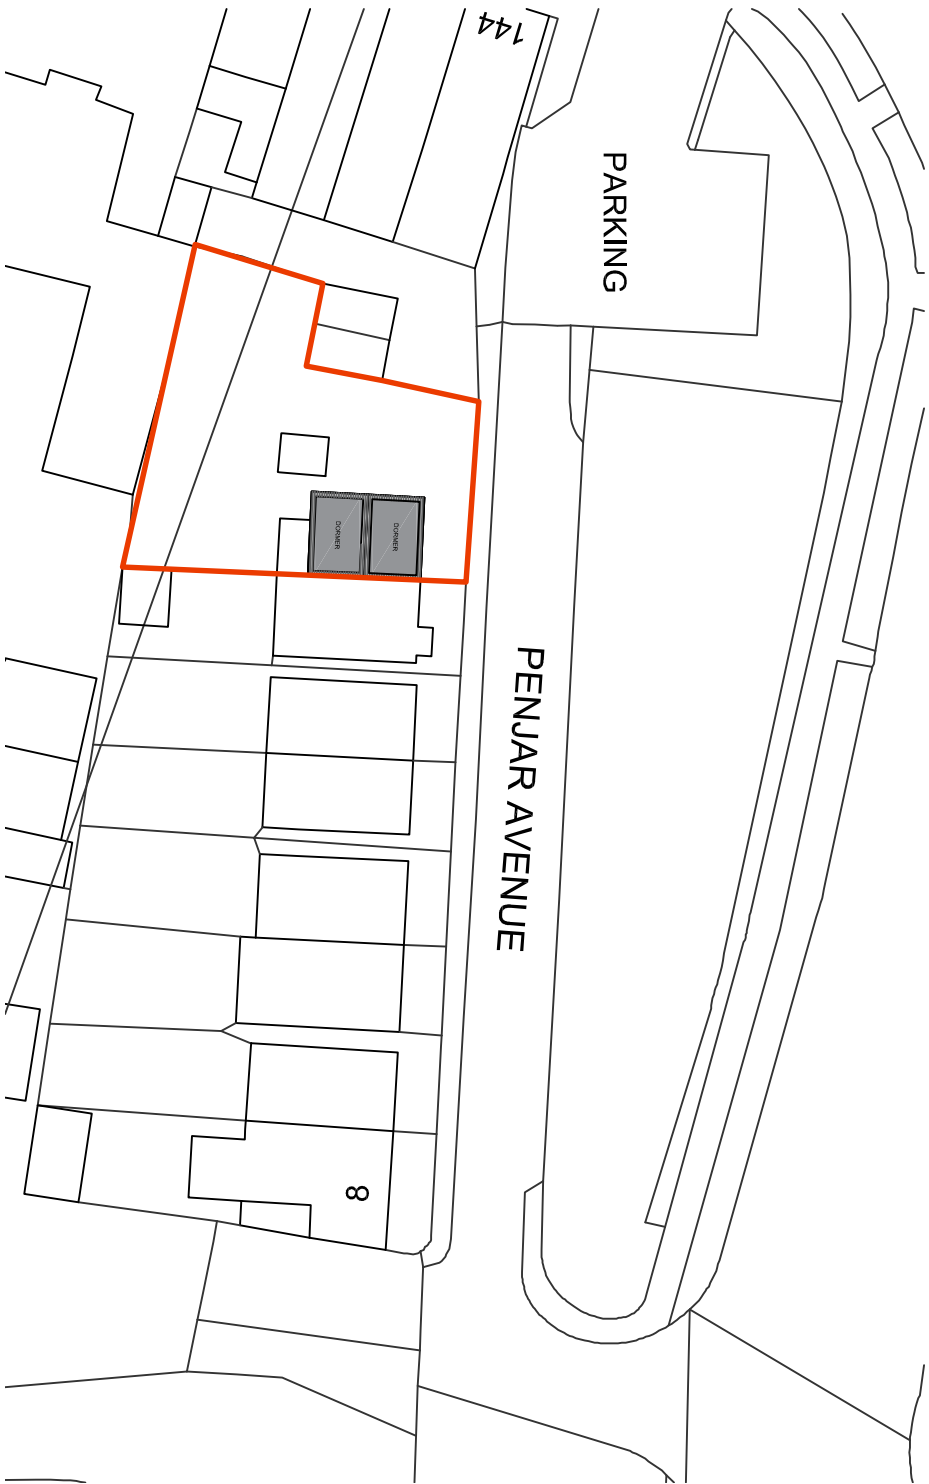

BLOCK PLAN
SCALE 1:500



SITE LOCATION PLAN
SCALE 1:1250



PROJECT INFORMATION			
REV	DESCRIPTION	BY	DATE
A	DRAFT	XX XXXXX	XX
CLIENT:			
M BUDDLE & C MILLS			
1 PENJAR AVENUE			
PURBROOK			
HANTS			
PROJECT:			
LOFT CONVERSION			
DRAWN BY	LD	DATE	06.10.21
CHECKED	XX		
SCALE(S)	1:500 & 1:1250@A3		
DRAWING TITLE:	Site Plans		
DATE	06.10.21	SCALE	1:500 & 1:1250@A3
REV	DESCRIPTION	BY	DATE
A	DRAFT	XX XXXXX	XX

00 - Site Plans

A