



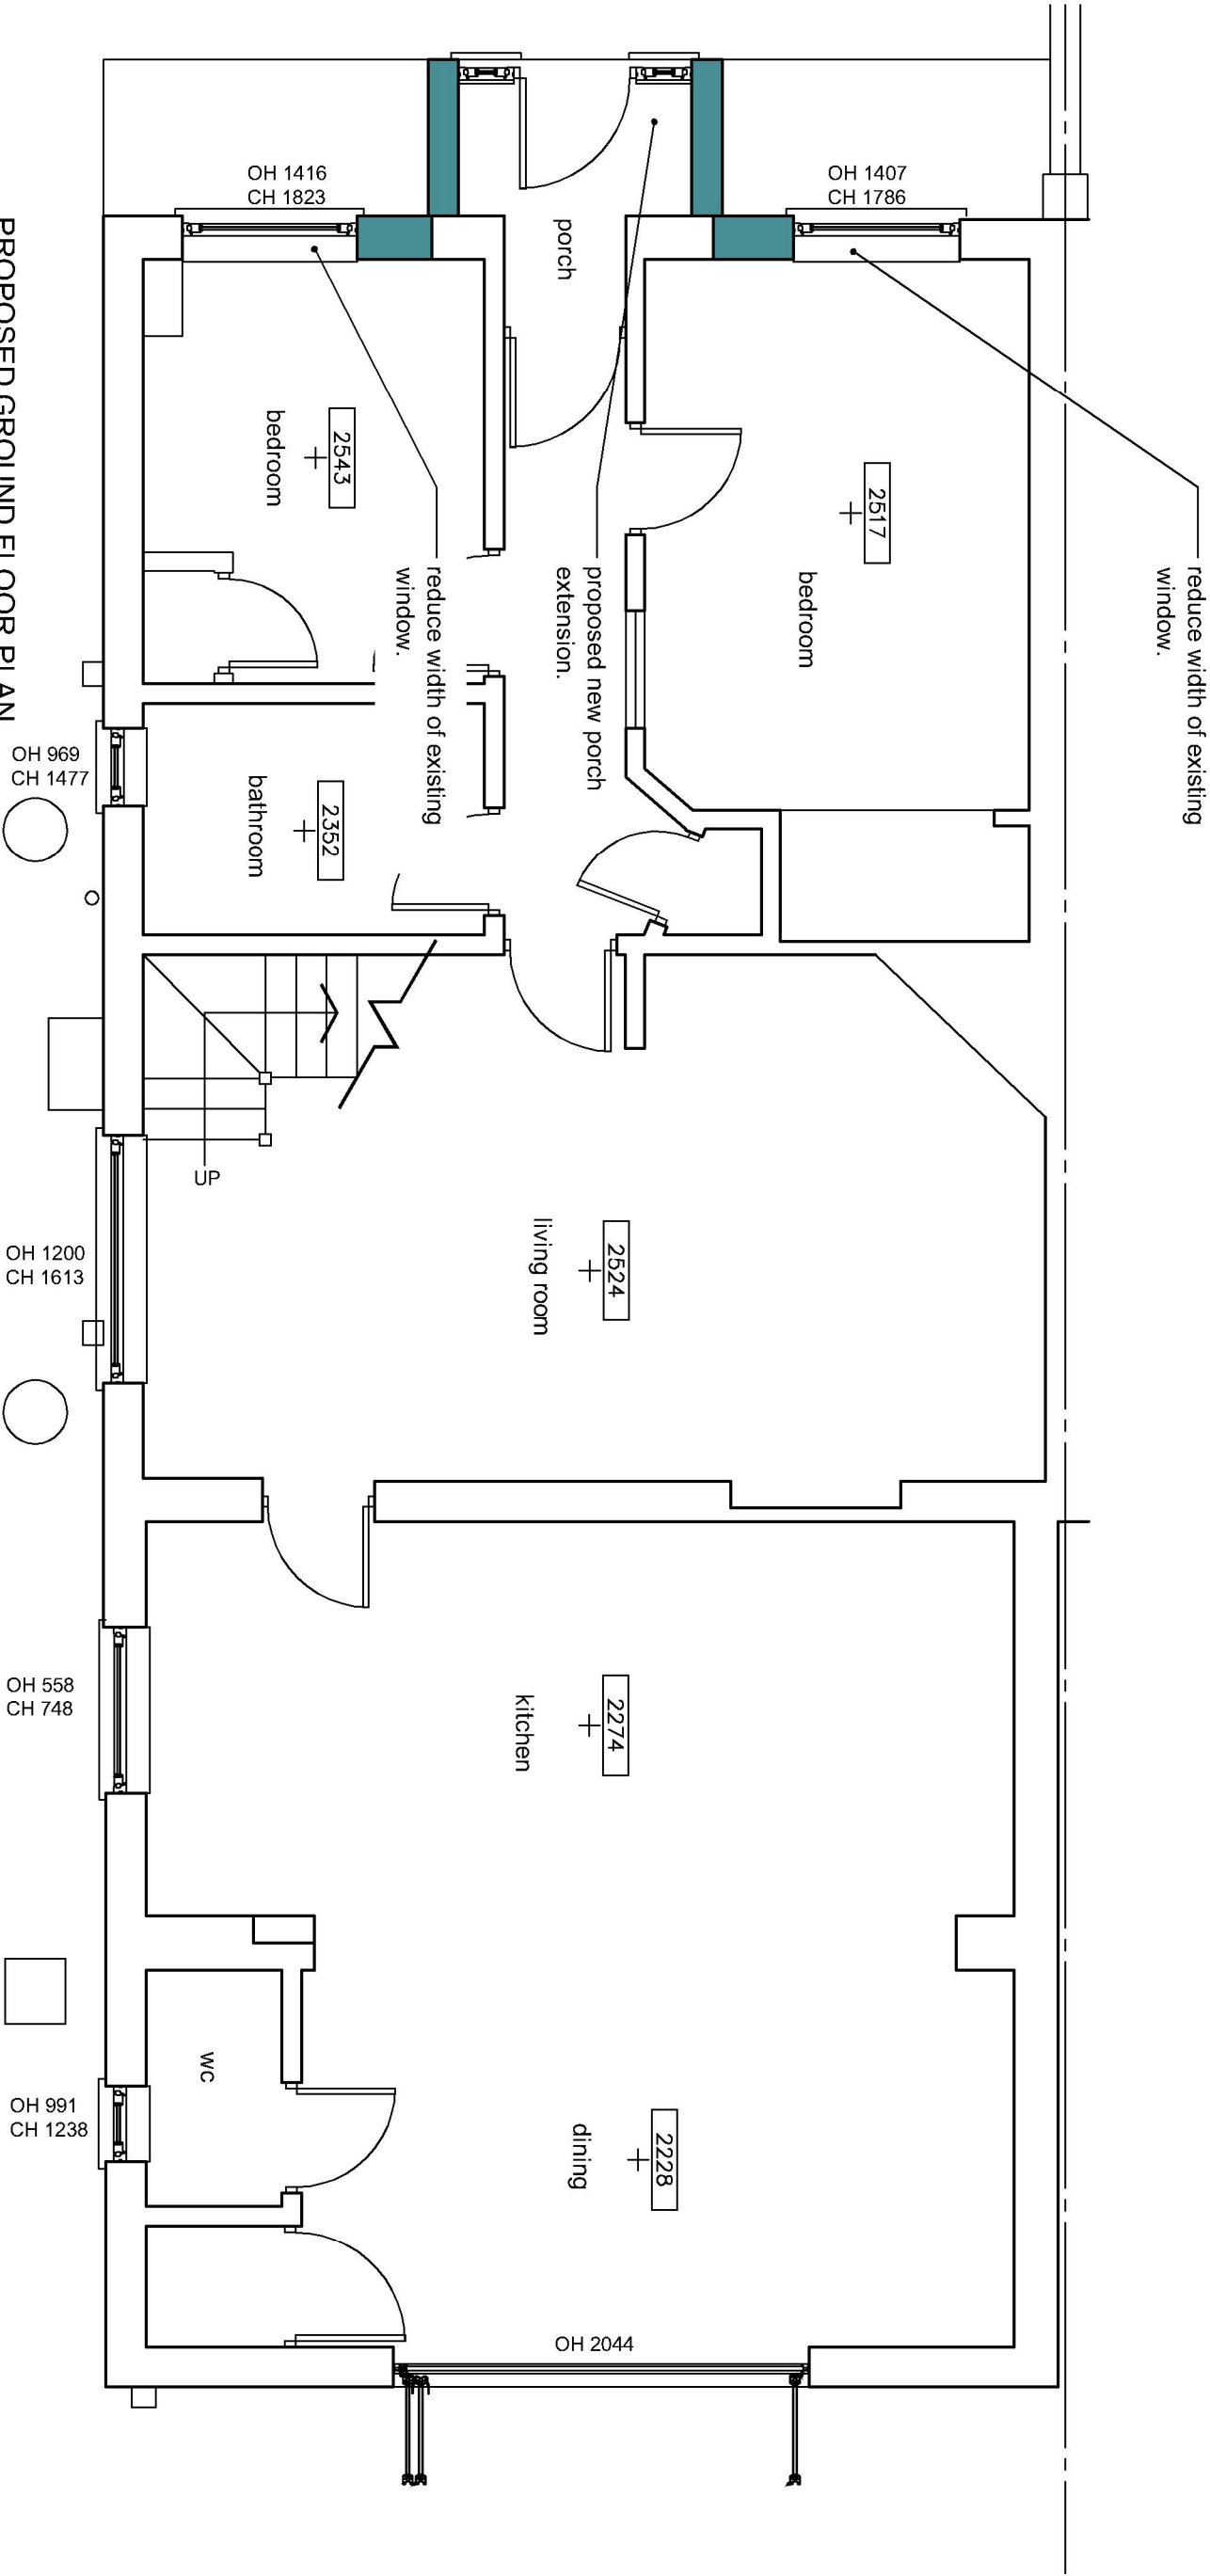

PROPOSED GROUND FLOOR PLAN
SCALE 1:50

 

Note:
Do not Scale from this Drawing (except for planning approval).
All dimensions are in millimetres and to be checked on site.
All Dimensions relating to subcontractors or suppliers work
must be checked and agreed between the main contractor and
the sub-contractors and suppliers.

DRAWING TITLE -
**PLANNING APPLICATION
PROPOSED GROUND FLOOR PLAN**

DATE -
Sept 2021

SCALE -
1:50 @ A3

DRN -
gp

CHK -
-

DRAWING REF -
21181 PL300

Rev
A

CLIENT -
Mr & Mrs Mound, 45 Park Avenue, Widley, Hants, PO7 5DN.

Gavin Page BA(hons)
tel. 07747 011252
email. gavin.page77@gmail.com

grp architectural design