

PROPOSED MATERIALS

WALLS & ROOF
COMPOSITE INSULATED PANELS TO WALLS AND ROOF UTILISING EXISTING STRUCTURAL FRAME, STYLE AND COLOUR TO MATCH EXISTING ADJACENT UNIT 1.
WALL : SOUTH, EAST AND NORTHERN ELEVATIONS: KINGSPAN TRAPEZOIDAL KS1000 RW 80MM CORE
WALL : WEST ELEVATION: APW LONG SPAN PLANK KS1000 PL 80MM CORE
ROOF : KINGSPAN TRAPEZOIDAL KS1000 RW 115MM CORE

MAIN DOOR
MAIN DOOR TO SHOP; PPC ALUMINIUM DOUBLE GLAZED AUTOMATIC DOUBLE DOOR WITH FULL HEIGHT SIDE LIGHTS.





UP AND OVER DOOR
UP AND OVER INSULATED SECTIONAL COMPOSITE DOOR

WINDOWS
PPC ALUMINIUM DOUBLE GLAZED WINDOWS, OBSCURED GLAZING TO TOILETS.

GRILLES / LOUVRES
PPC ALUMINIUM GRILLES / LOUVRES TO MATCH CLADDING.

EXTERNAL LIGHTING
REFER TO M+E DRAWING

BOLLARDS
140Ø X 750MM H SEMI-DOMED STAINLESS STEEL ROOT FIXED

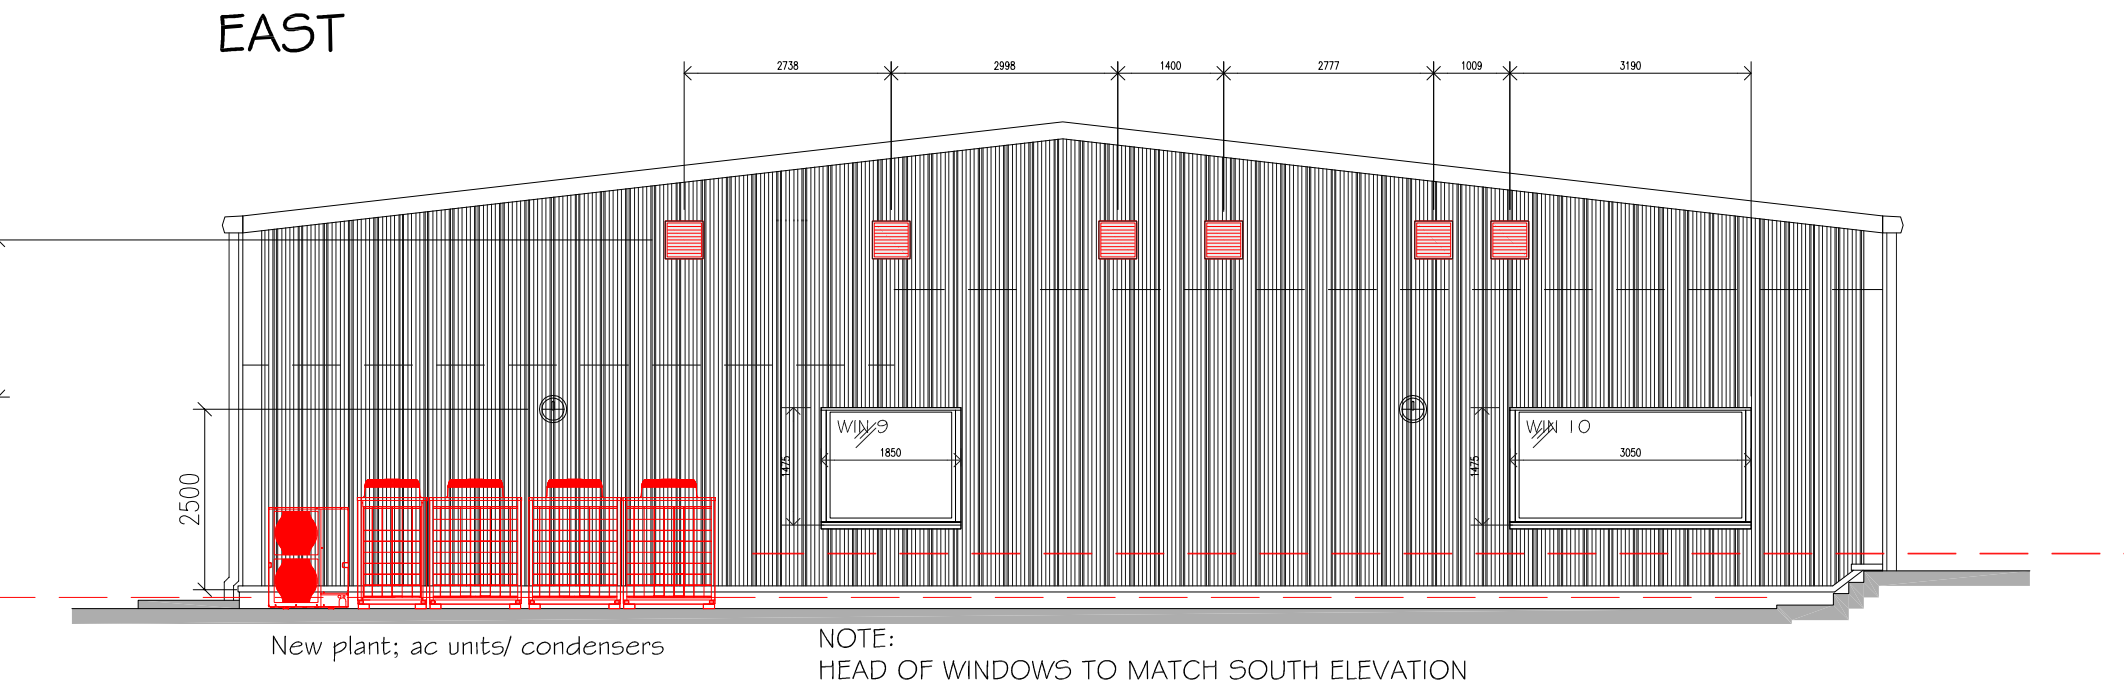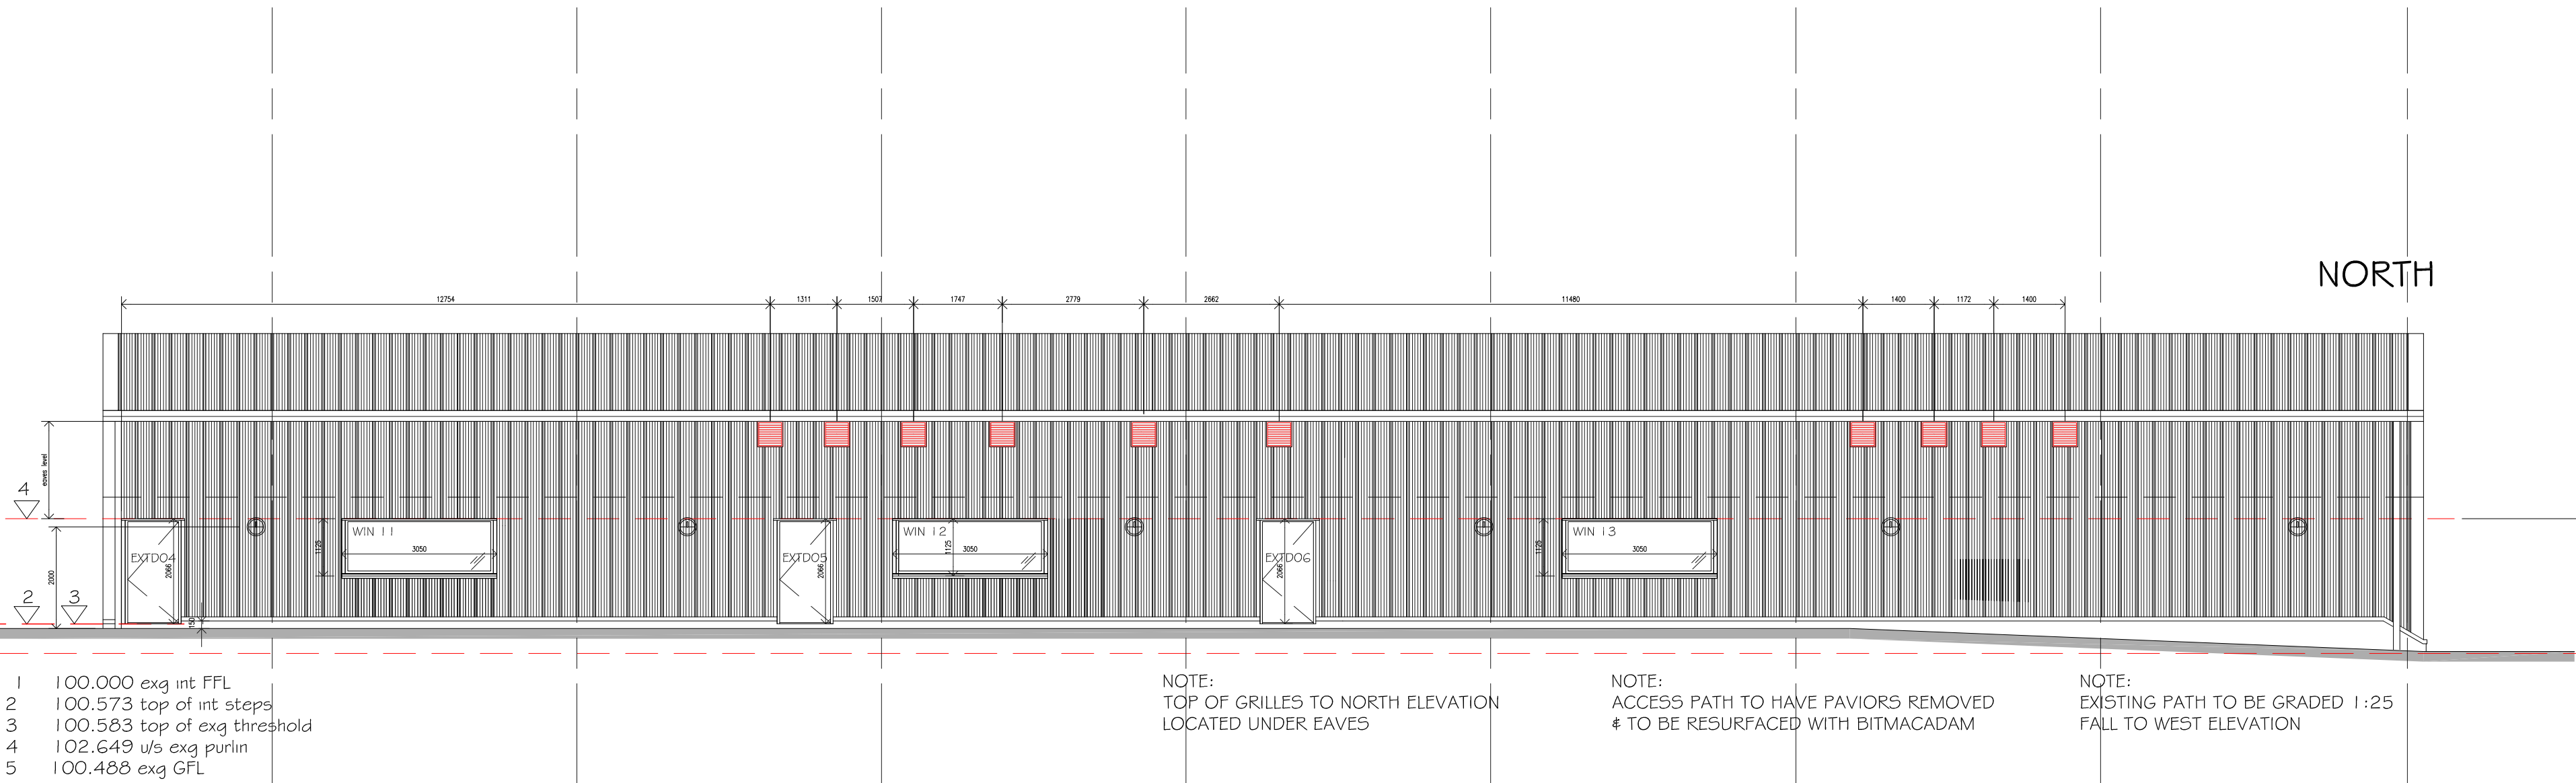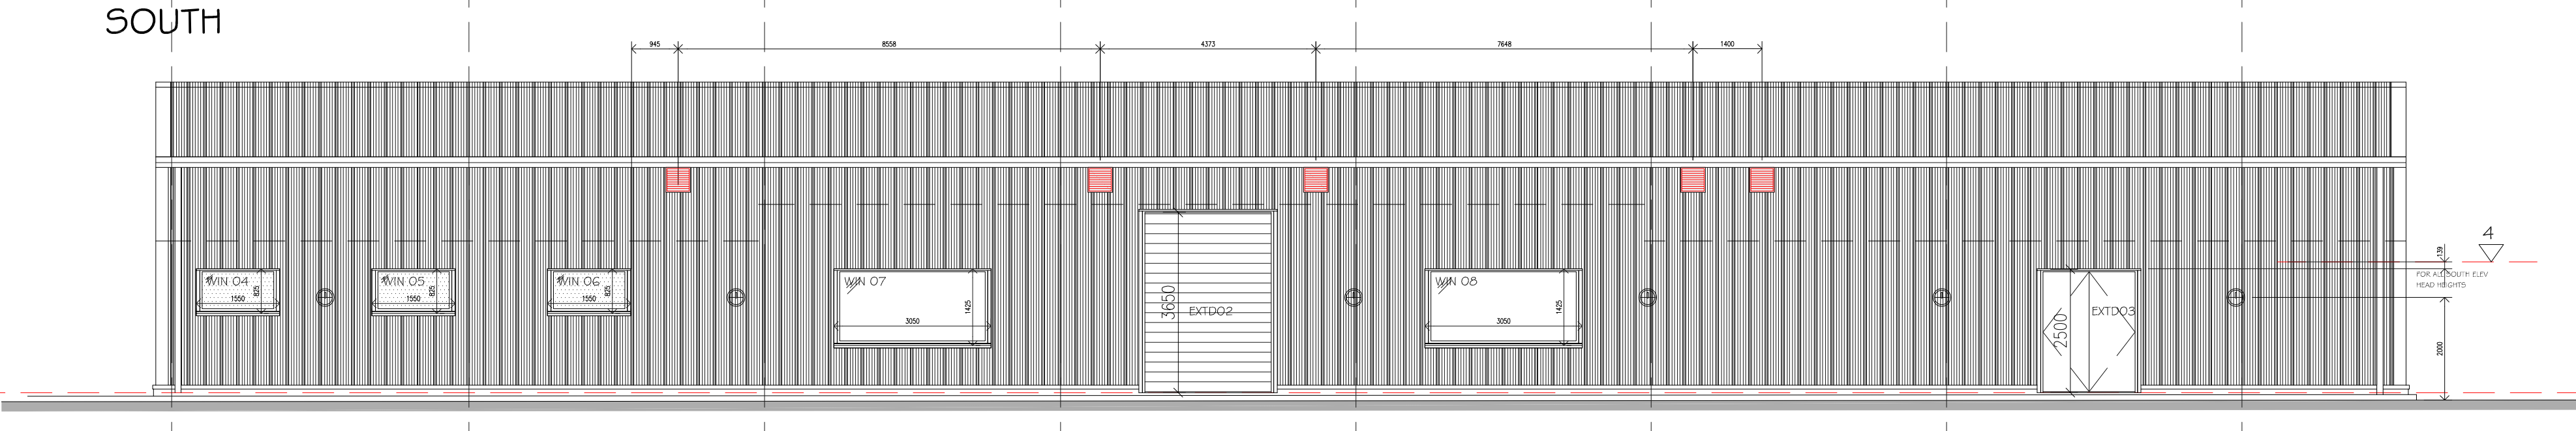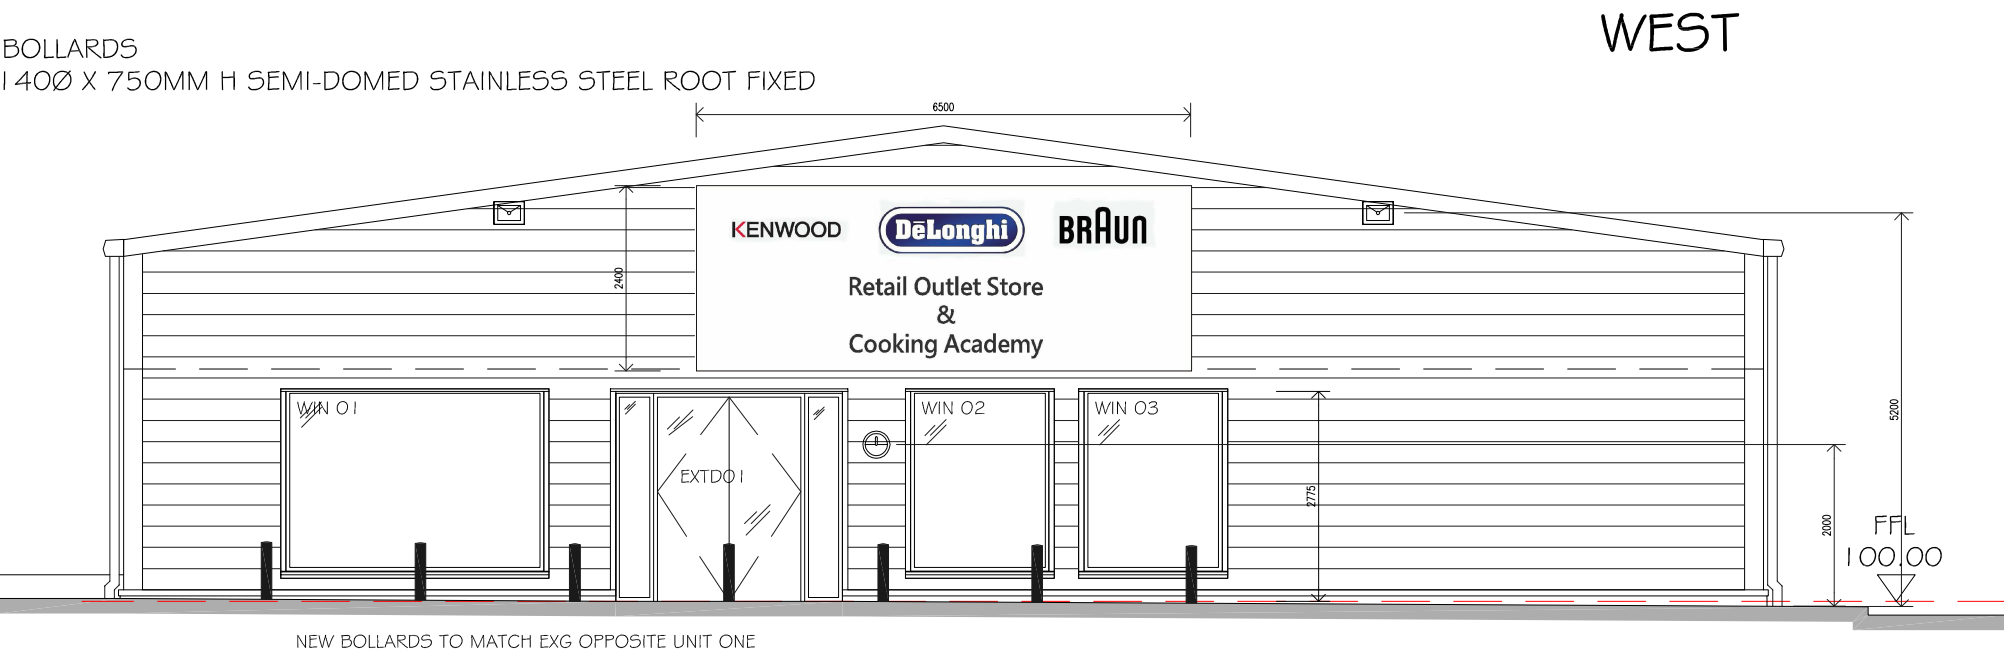

REFER TO DWG 100 GA FOR WINDOW SCHEDULE


Rev C4 - Jul 2016
Window schedule now omitted - schedule now on GA.dwg no 100
by ML checked SJT

Rev C3 - Jul 2016
Window schedule now omitted - schedule now on GA.dwg no 100
by ML checked SJT

Rev C2 - Jul 2016
Window schedule now omitted - schedule now on GA.dwg no 100
by ML checked SJT

Rev C1 - Mar 2016
Construction Issue
by ML checked SJT

CONSTRUCTION

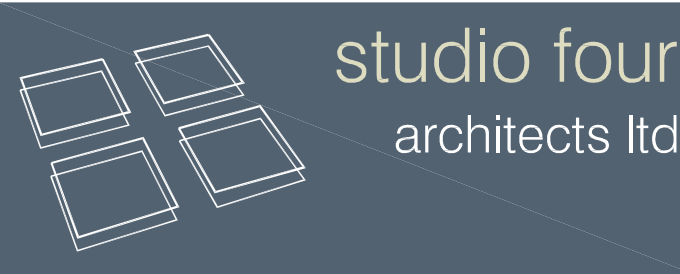

Tollgate Estates, Stanbridge Earls, Romsey SO51 0HE
t: 01794 511255 f: 01794 511215
admin@studiofourarchitects-romsey.co.uk
www.studiofourarchitects.com

client	Kenwood Limited
project	Kenwood Expansion Phase 8
title	PHASE 1 : Unit 10 Proposed Elevations
date	Nov '14
scale/paper size	1:100 @ A1
drawn	SJT
checked	SJT
job no.	34179
dwg. no.	102
rev. no.	C4
file	34179 Construc Set RevC1 U10_rev4