


T&G
 Celotex
 Membrane



SUMMER HOUSE
 NOT USED FOR OCCUPANCY

STATE ROOF ON BATTEN & TYLER BREATHABLE MEMBRANE
 ON 6"x2" RAFTERS

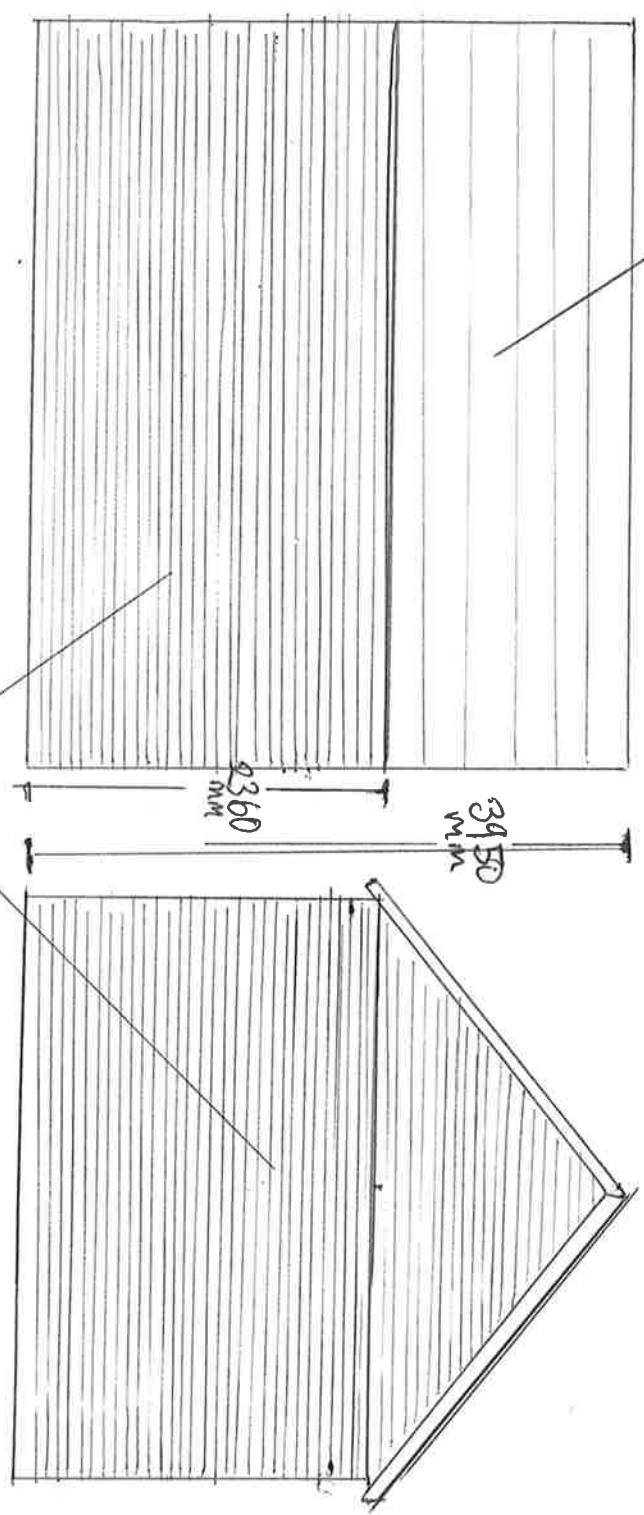


REAR ELEVATION

CONCRETE BOARD
 CLADDING

SIDE ELEVATION

FLOATING TAG FLOOR ON
 CELOTEX ON 300 MEMBRANE
 SHEET TARED & SEALED
 (TEMPORARY FLOATING FLOOR)

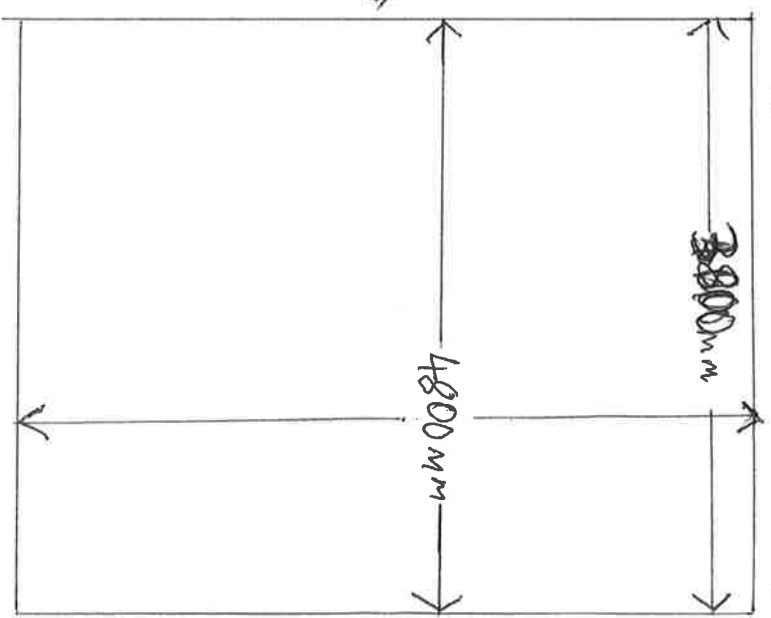

FLOOR PLAN

SCALE 1:50 ON A4