



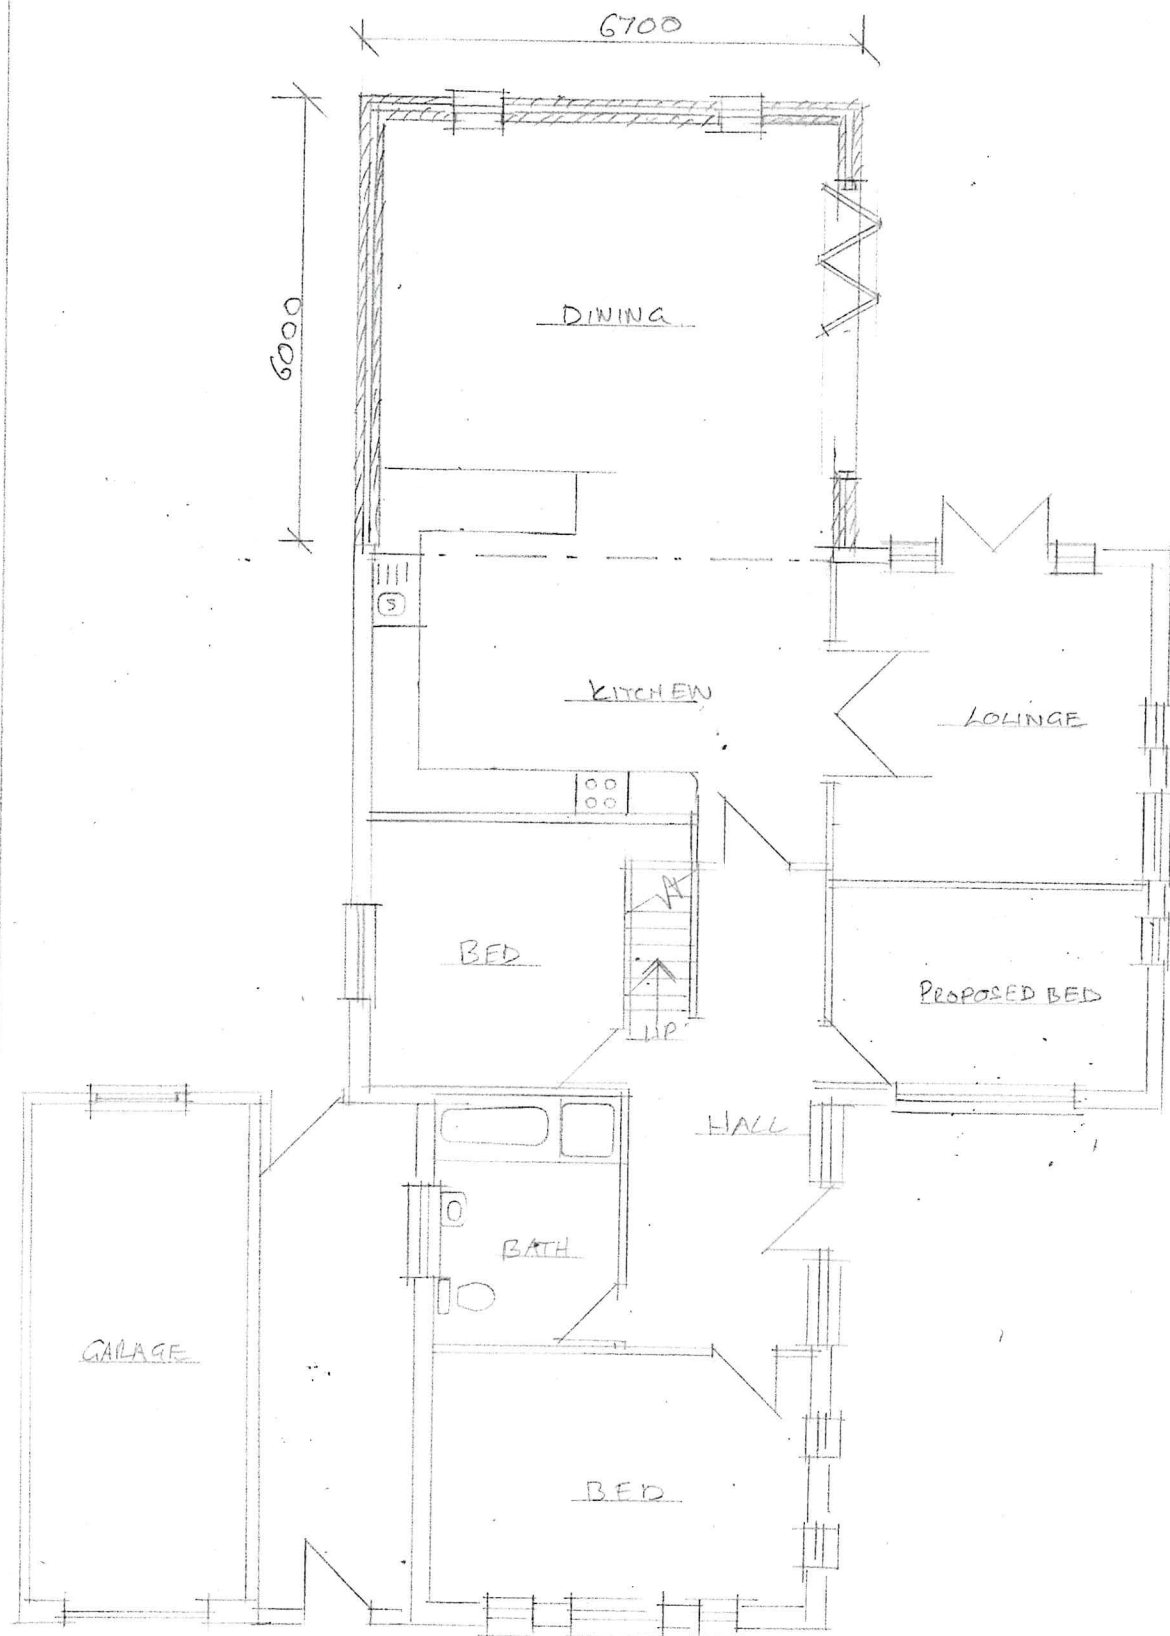

PROPOSED GROUND FLOOR PLAN.

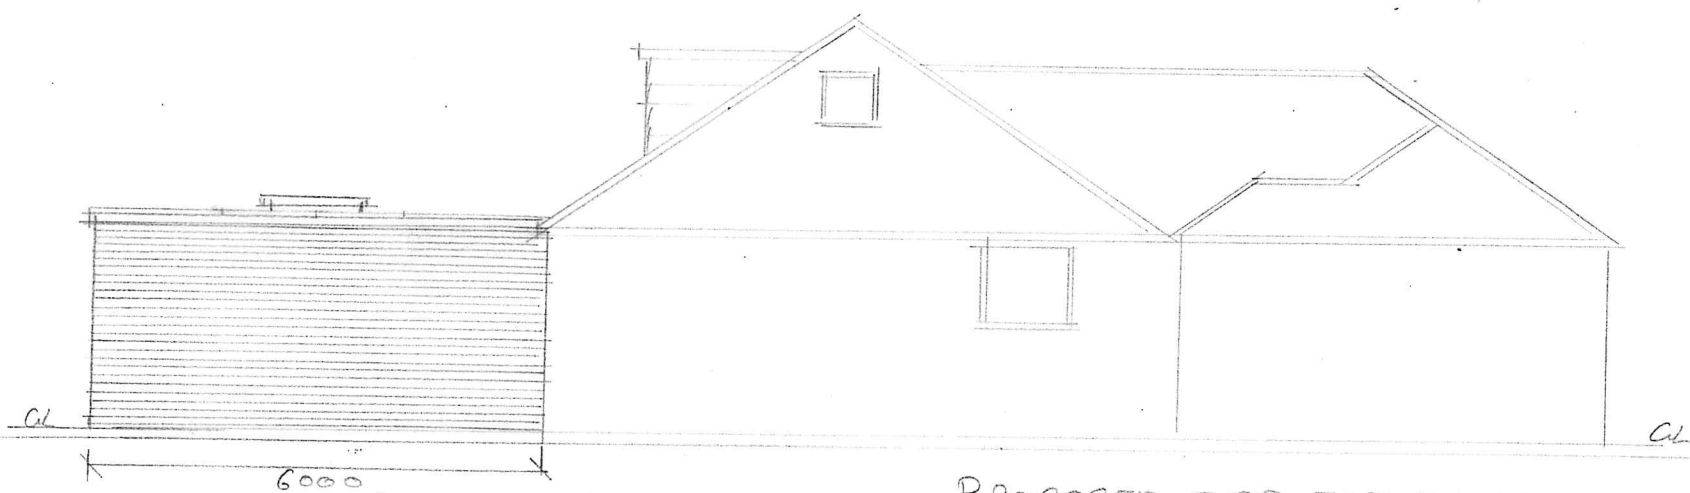

PROPOSED SIDE ELEVATION



PROPOSED SIDE ELEVATION



PROPOSED REAR ELEVATION

PROPOSED GROUND FLOOR PLAN AND ELEVATIONS

PROPOSED SINGLE STOREY REAR EXTENSION

12 CAVENDISH DRIVE, WATERLOOVILLE

Scale 1:100 @ A3

