



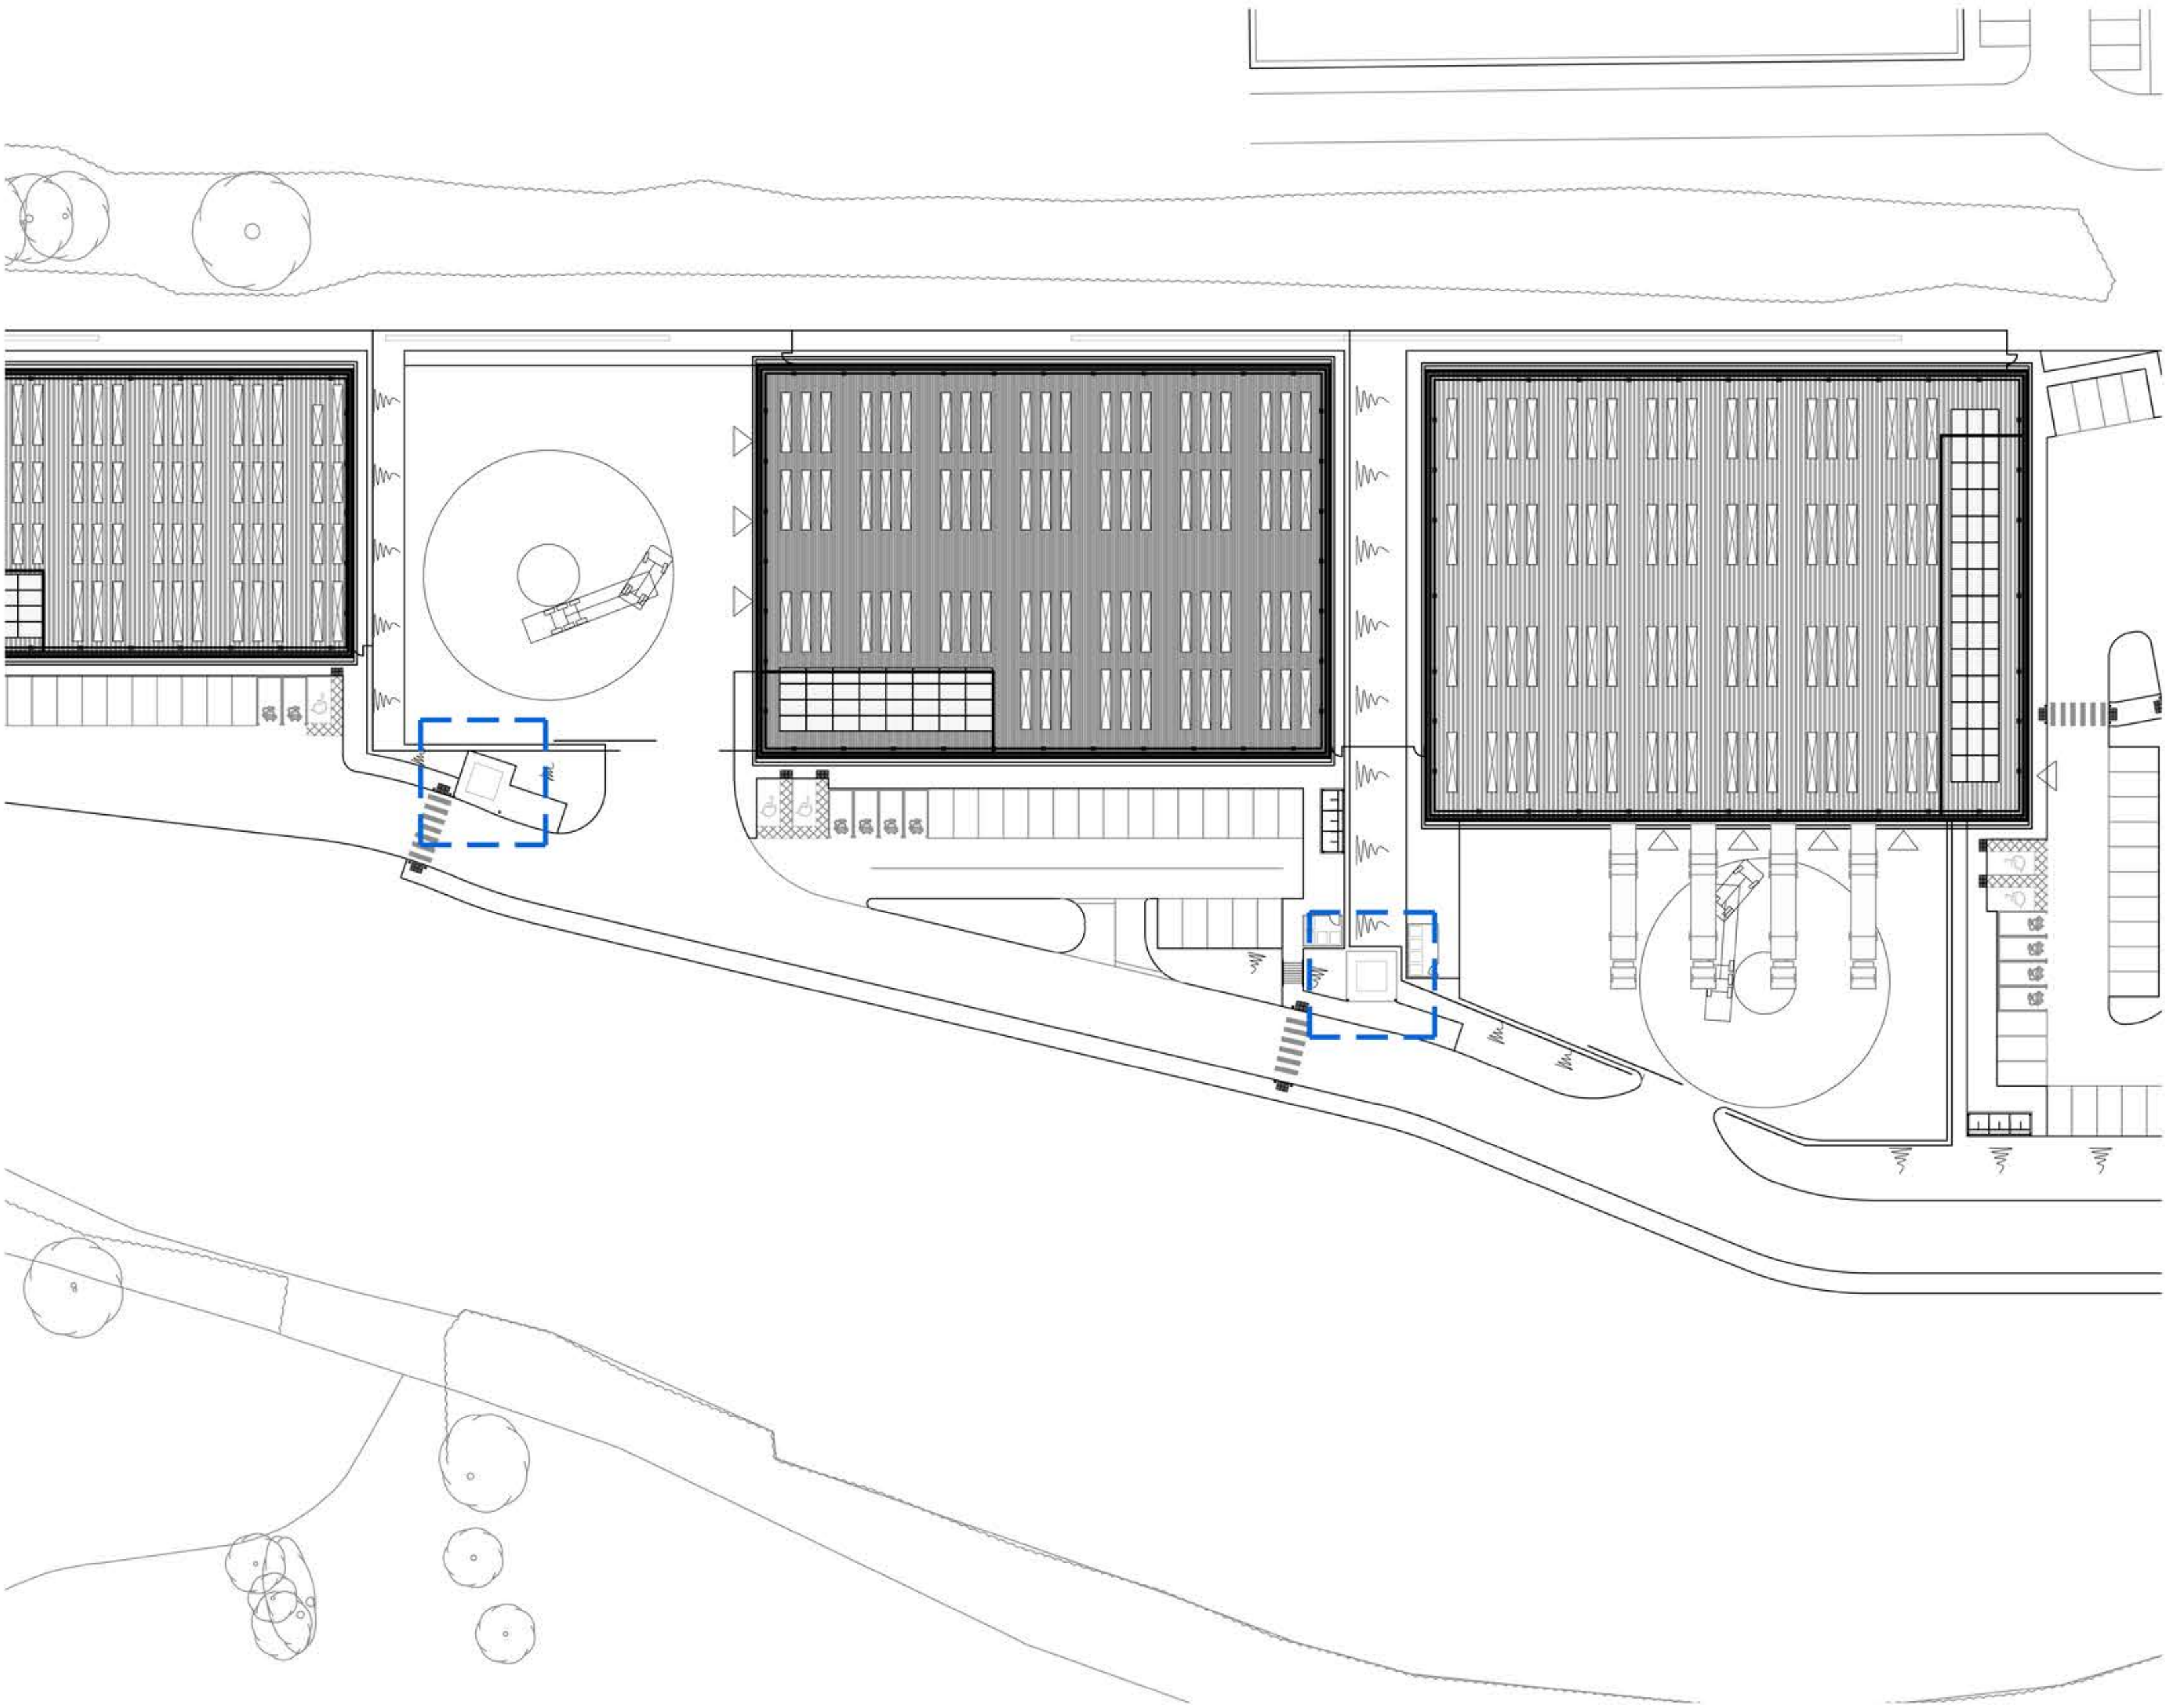


Site Layout_SCALE 1:500 @ A1




Sub-Station Indicative Image_SCALE N/A

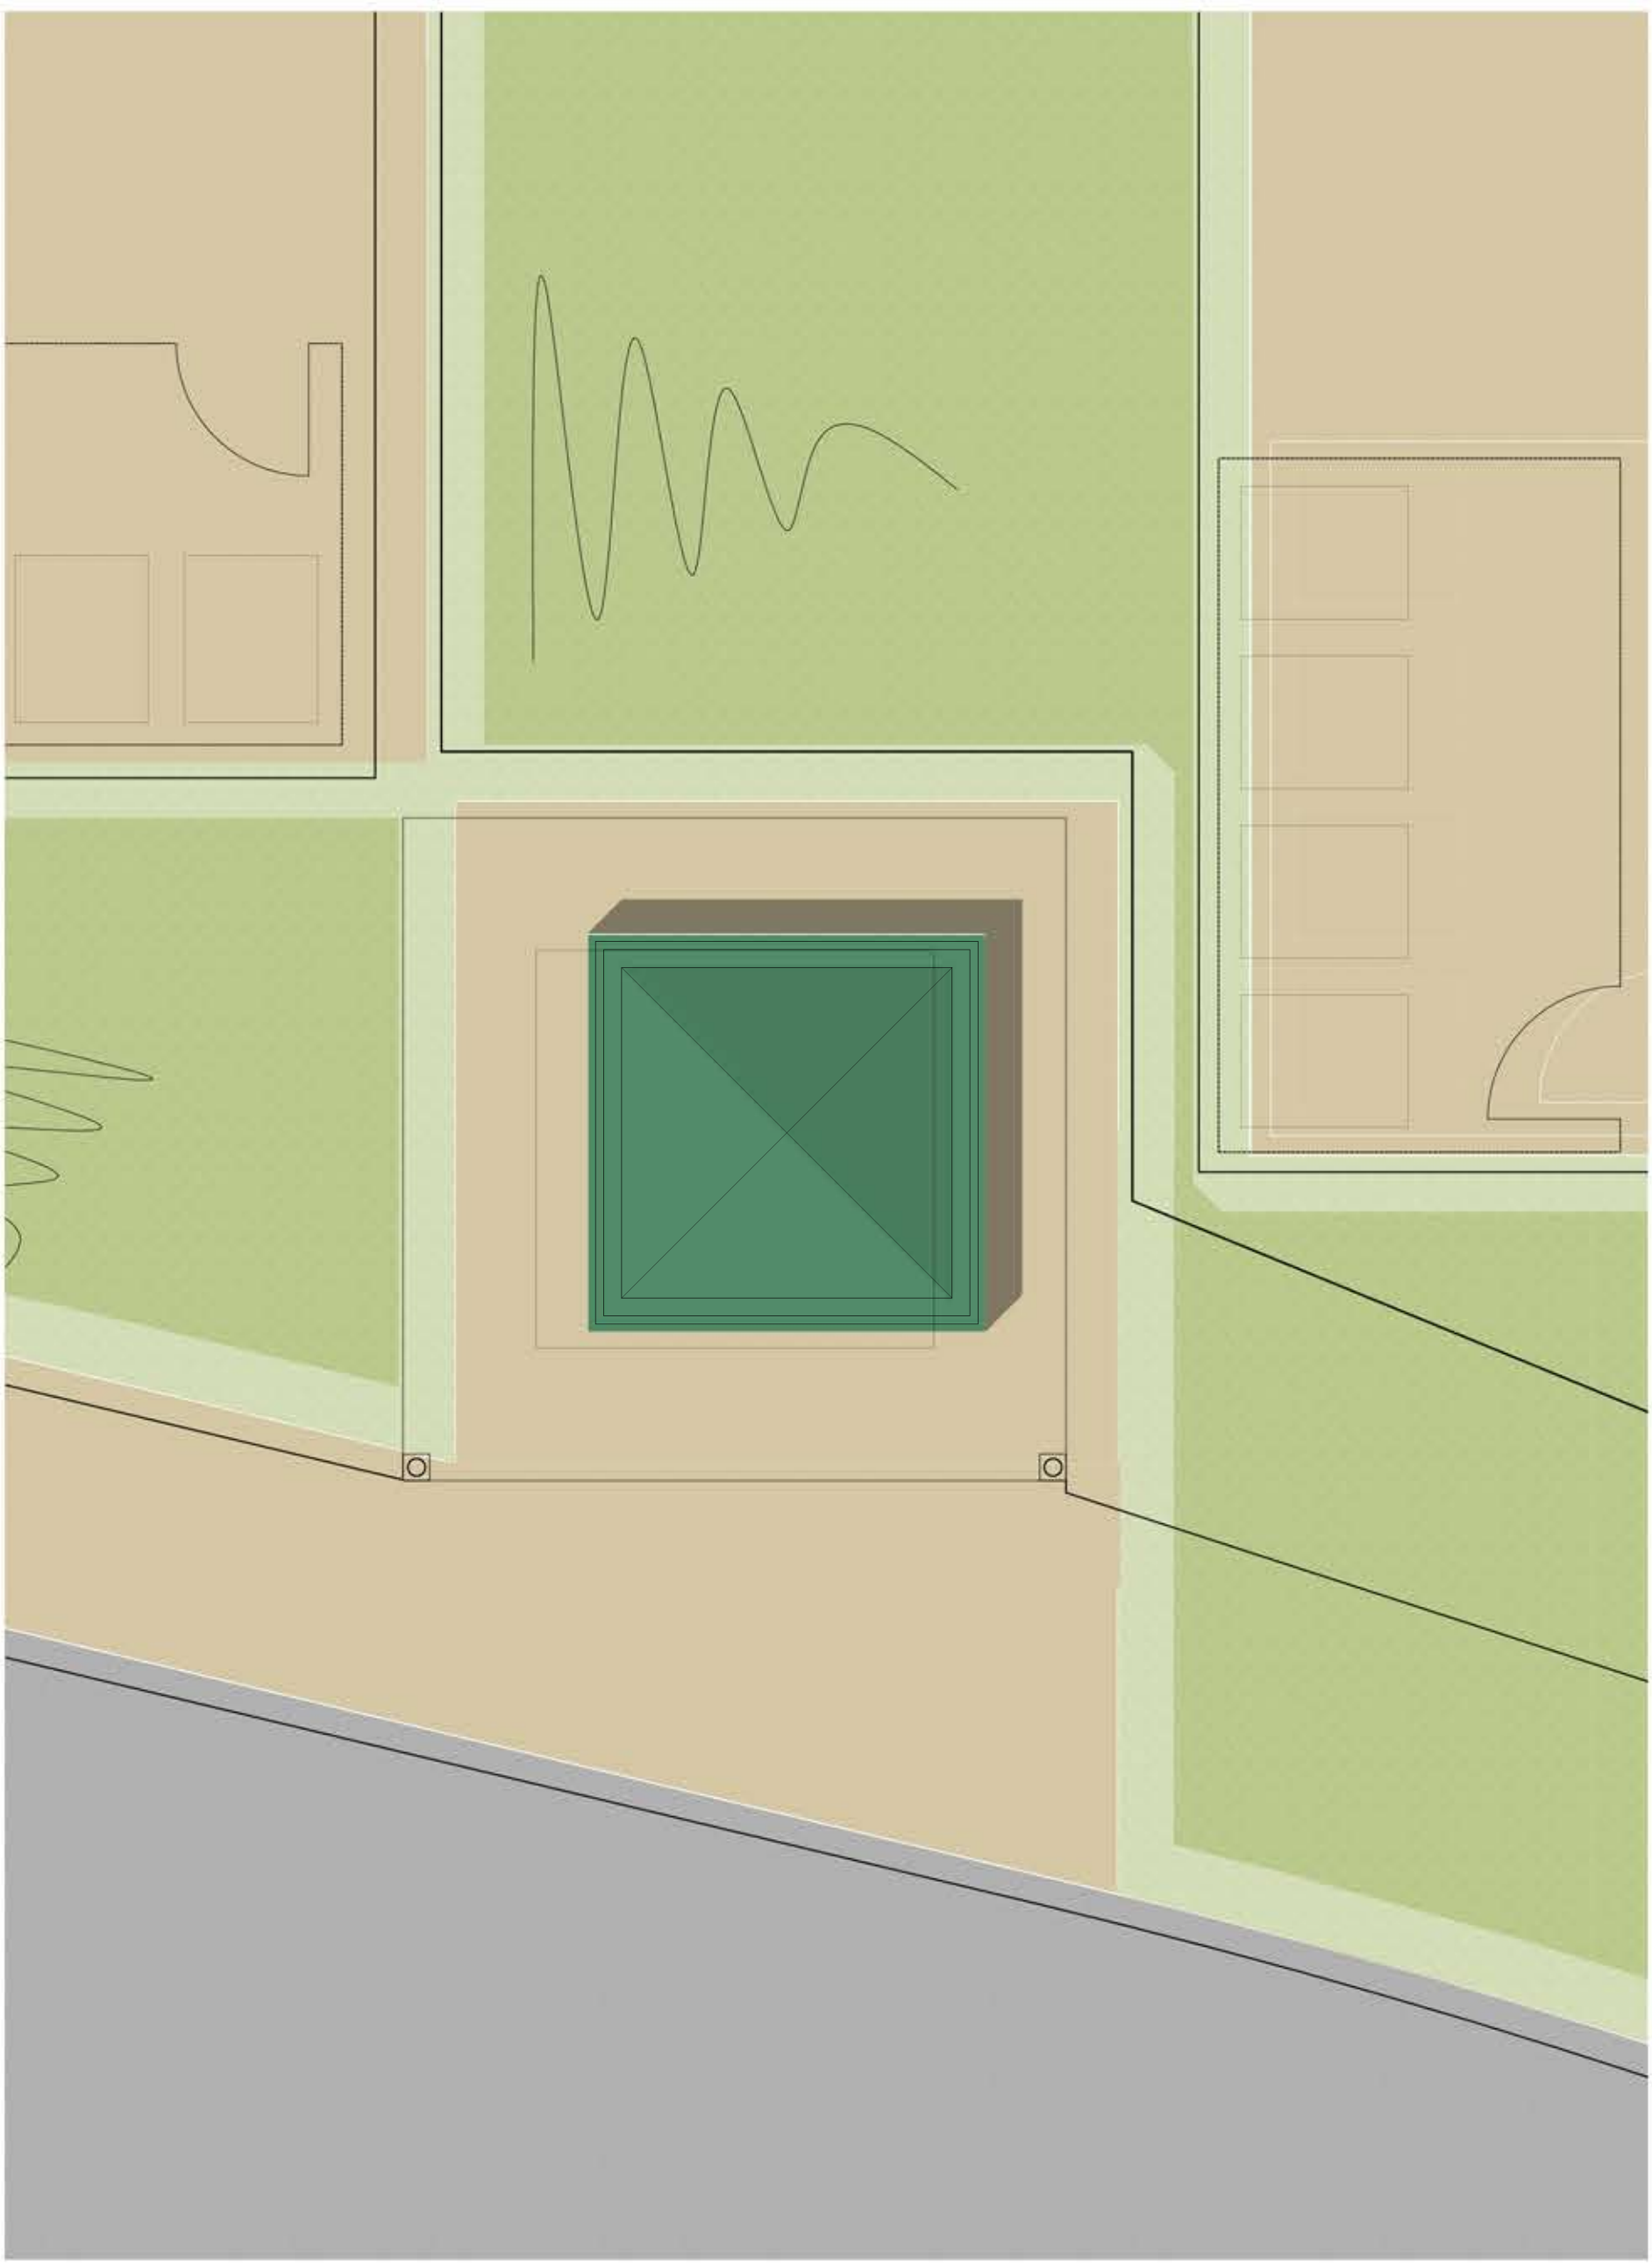

Sub-Station General Plan_SCALE 1:50 @ A1

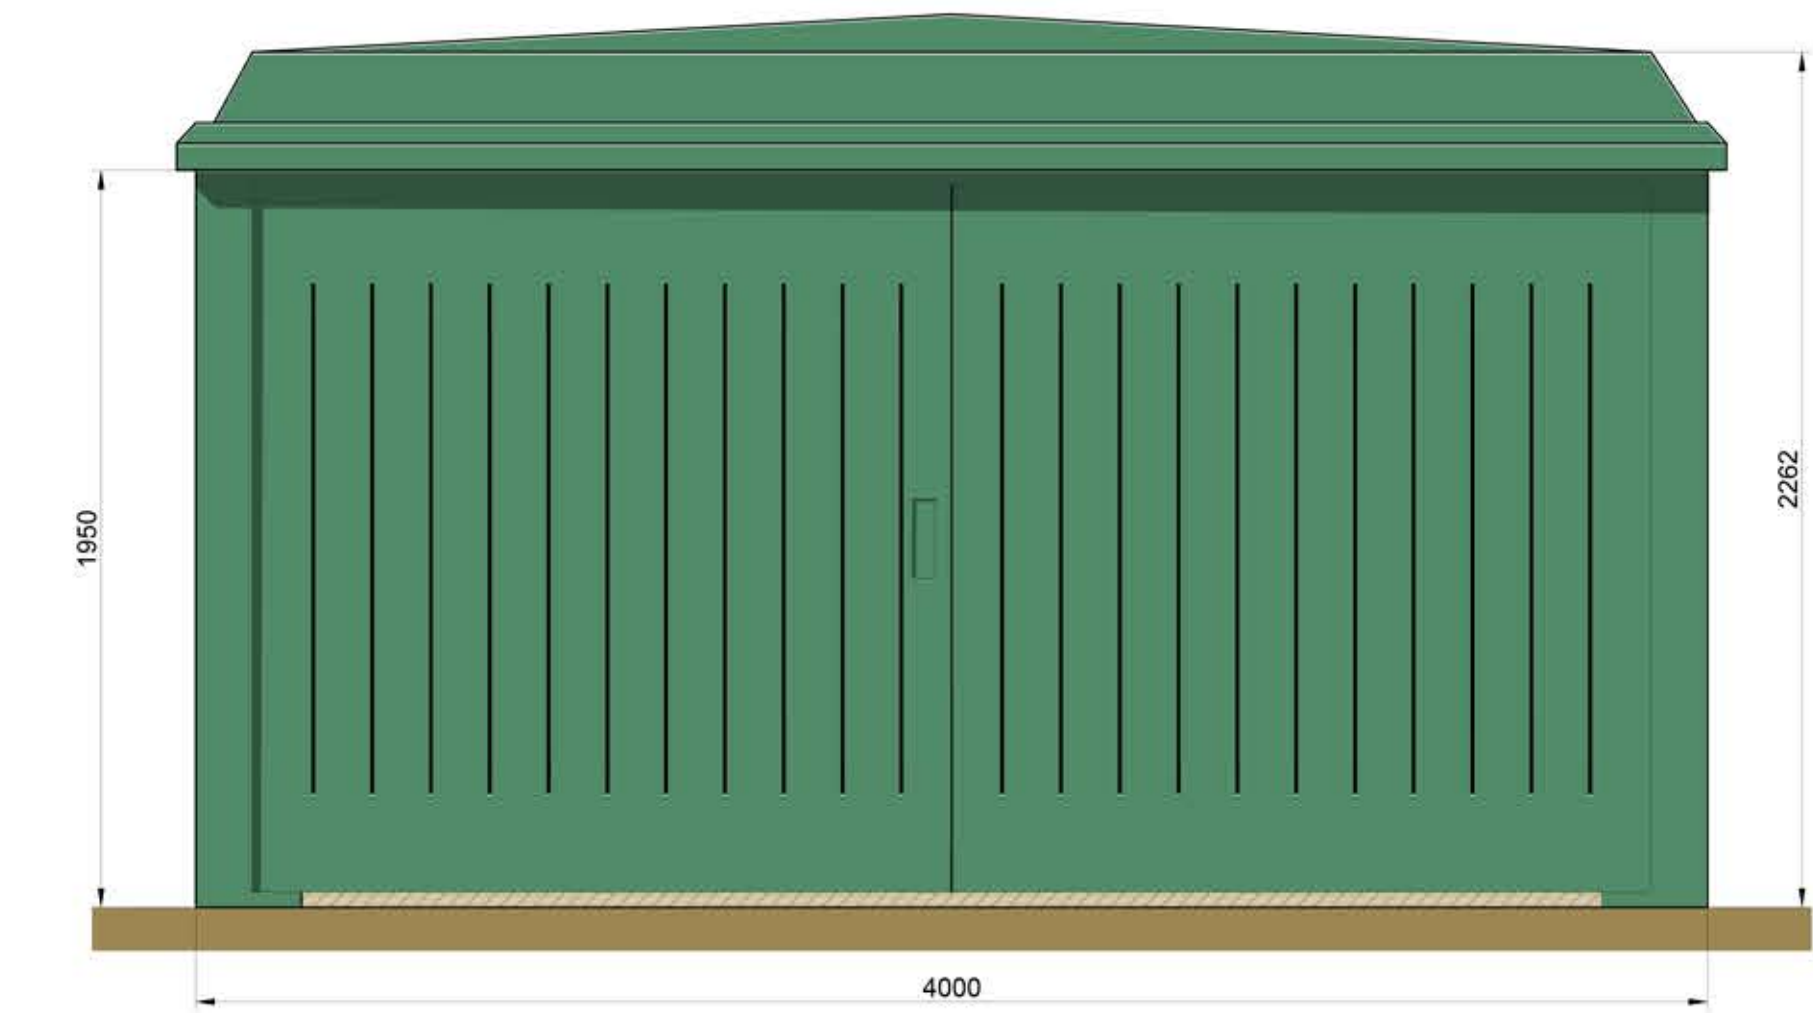

Sub-Station Front Elevation_SCALE 1:20 @ A1

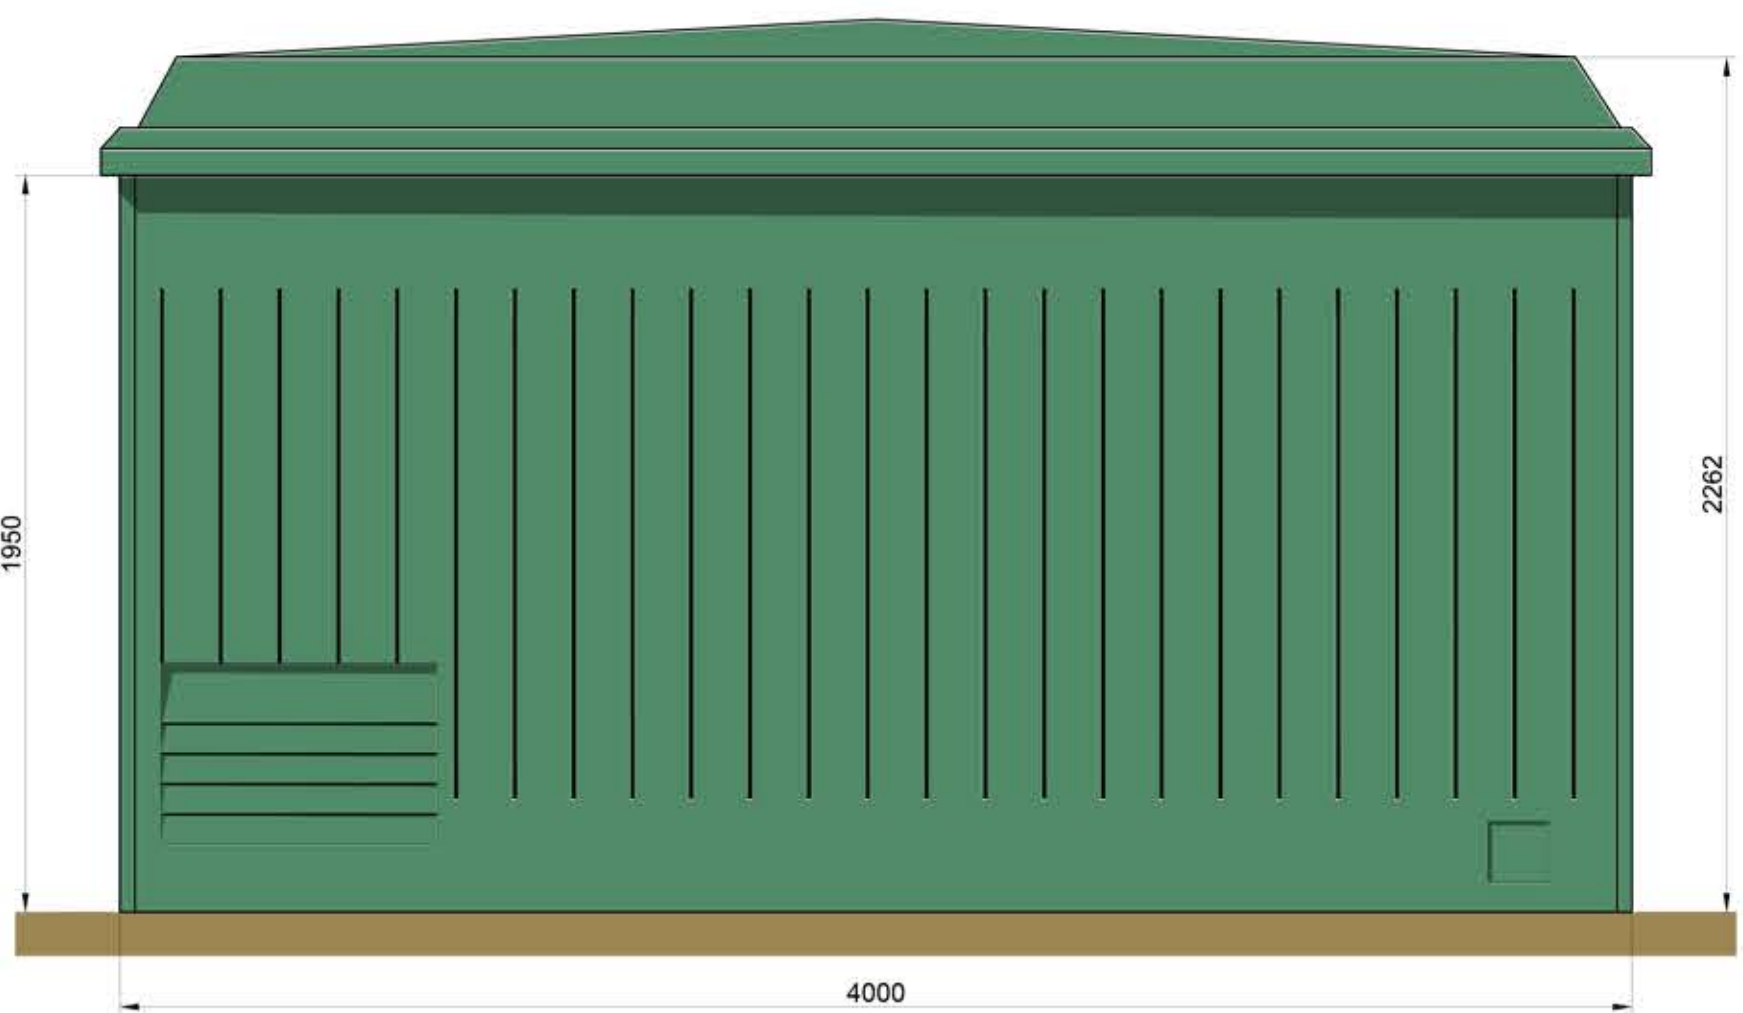

Sub-Station Rear Elevation_SCALE 1:20 @ A1

- Dimensions are in millimeters, unless stated otherwise.
- Scaling of this drawing is not recommended.
- It is the recipient's responsibility to print this document to the correct scale.
- All relevant drawings and specifications should be read in conjunction with this drawing.



Sub-Station installation subject to confirmation by services supplier.
The indicated sub-station layout is based upon a typical arrangement.
Final installation, location, size and colour to be confirmed.

C	SECOND SUBSTATION LOCATION ADDED	AT	MDS	13.12.21
B	STAGE 3 ISSUE	AT	MDS	07.10.21
A	DRAFT STAGE 3 ISSUE	AT	MDS	01.10.21
rev	amendments	by	ckd	date

DUNSBURY PARK, MASTERPLAN,
PORTSMOUTH
Proposed Substation



Newark Beacon, Cafferata Way, Newark, Nottinghamshire NG24 2TN
t: +44 (0)1636 653027 e: info@umcarcitects.com

RIBA PoW Stage:	3 - Spatial Coordination
Document Suitability:	S1
Drawn / Checked:	RW / DS
Date:	01.10.2021
Scale:	Noted @ A1
UMC Project Number:	20179
Document Reference:	Drawing no: Revision:
DP - UMC - ZZ - XX - DR - A	1046 C

