




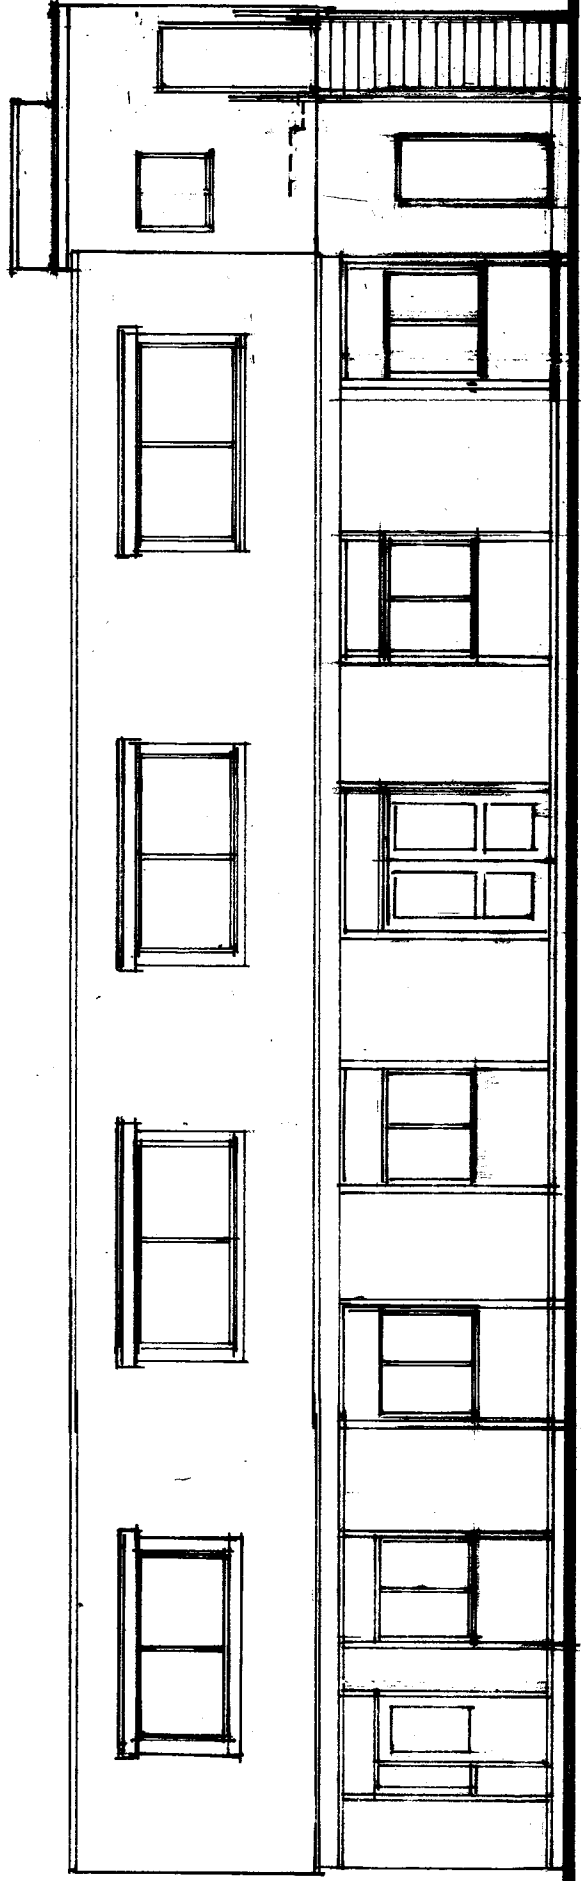

Existing North East Elevation.

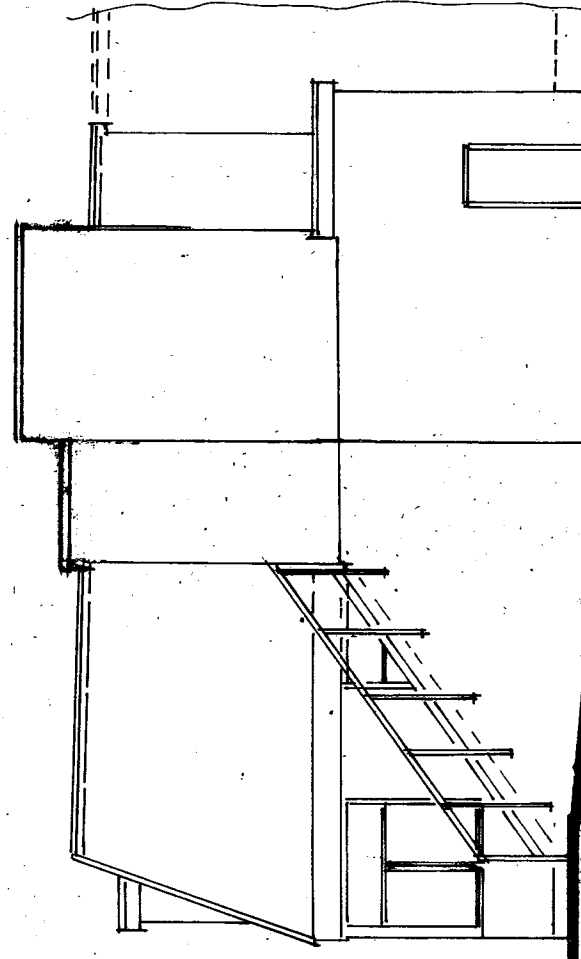


Extg. North West Elevation.

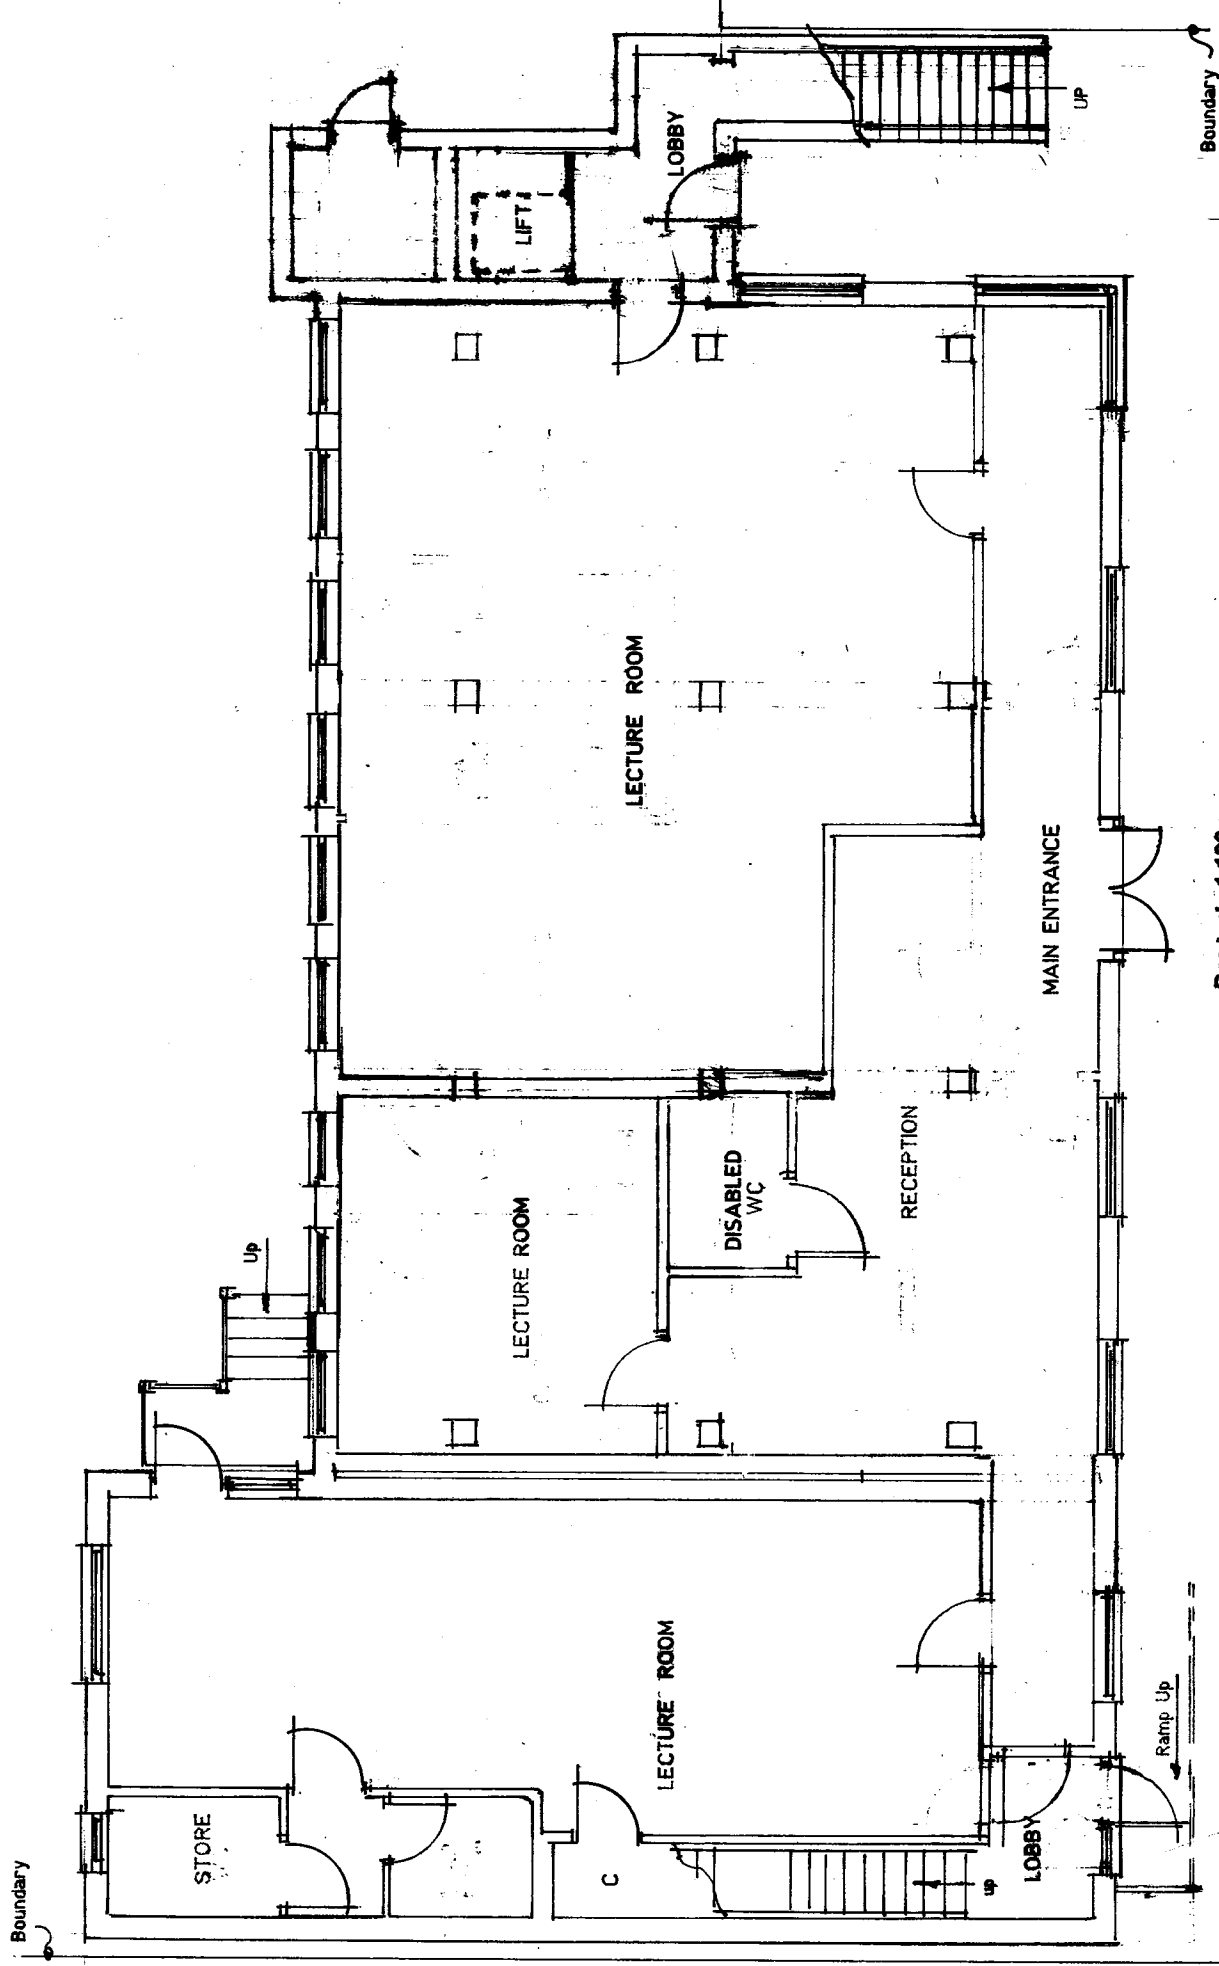

Bar scale 1:100



Existing Ground Floor Layout.

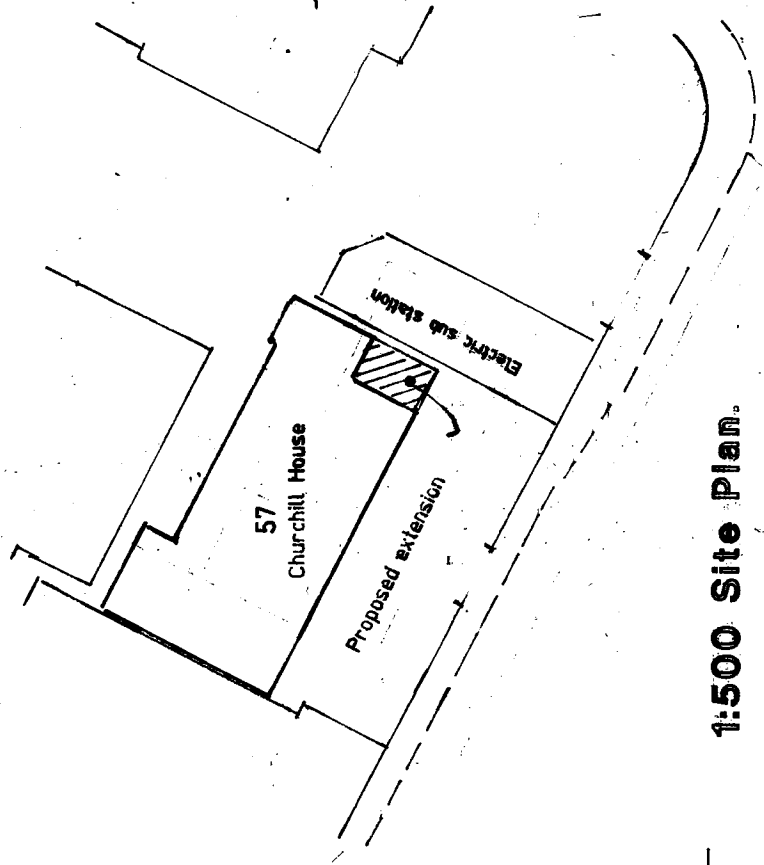

1:500 Site Plan.

Proposed extension to form an  
internal stairwell at Churchill  
House Jubilee Road, Waterlooville  
Hants PO7 7RE

Churchill Concrete Products Ltd

Scale 1:100 Date June 2019

A3 Drawing Number 1

Revision AB