




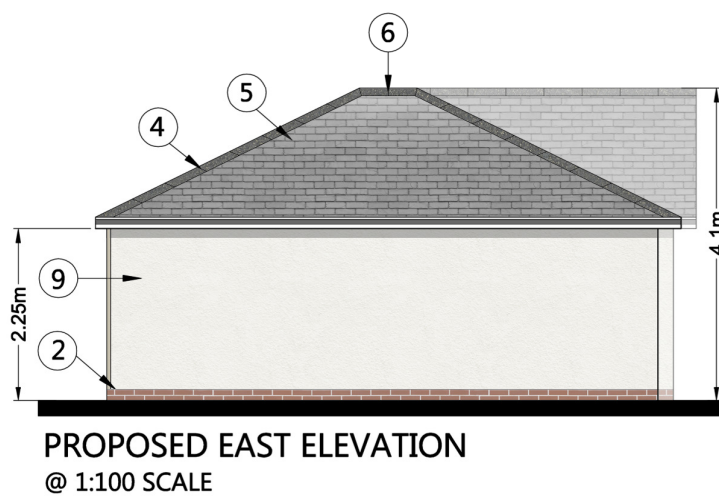


PROPOSED EAST ELEVATION
@ 1:100 SCALE

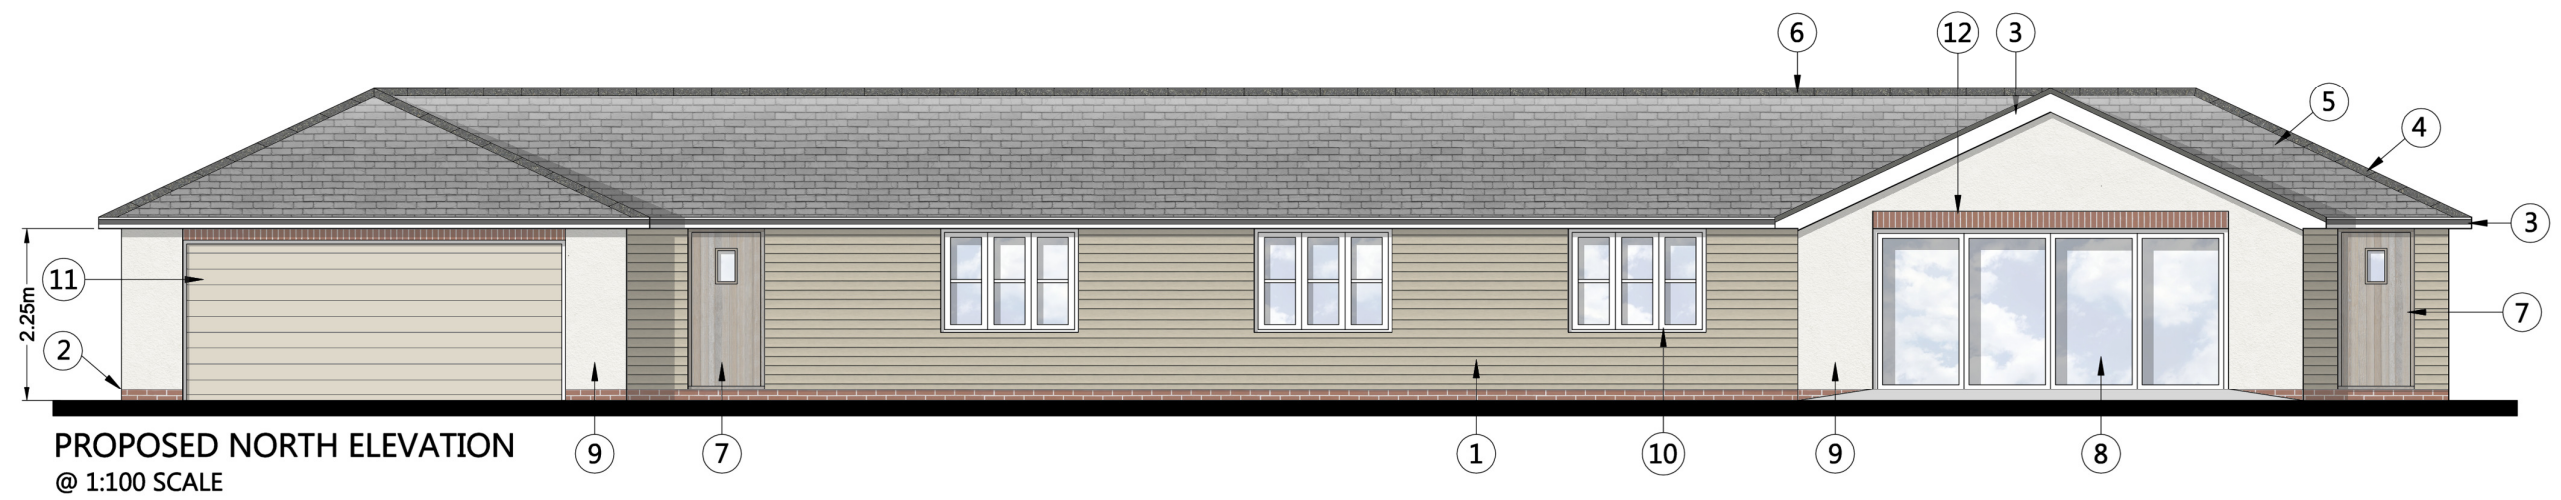


PROPOSED NORTH ELEVATION
@ 1:100 SCALE

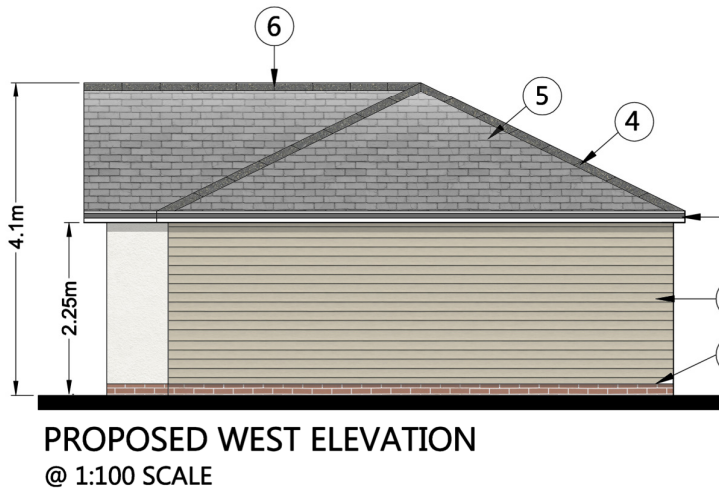

PROPOSED WEST ELEVATION
@ 1:100 SCALE

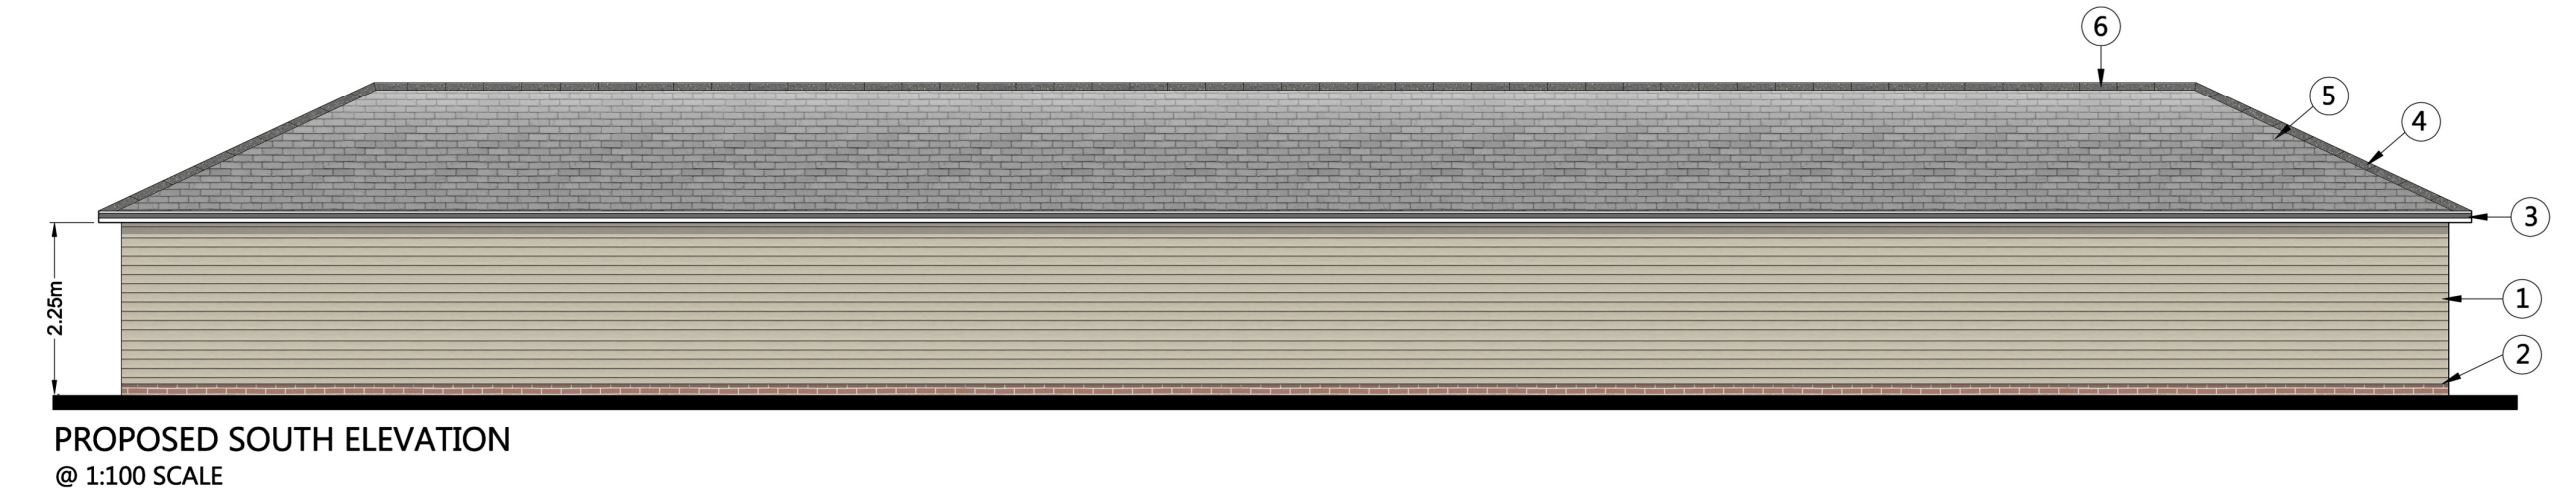


PROPOSED SOUTH ELEVATION
@ 1:100 SCALE

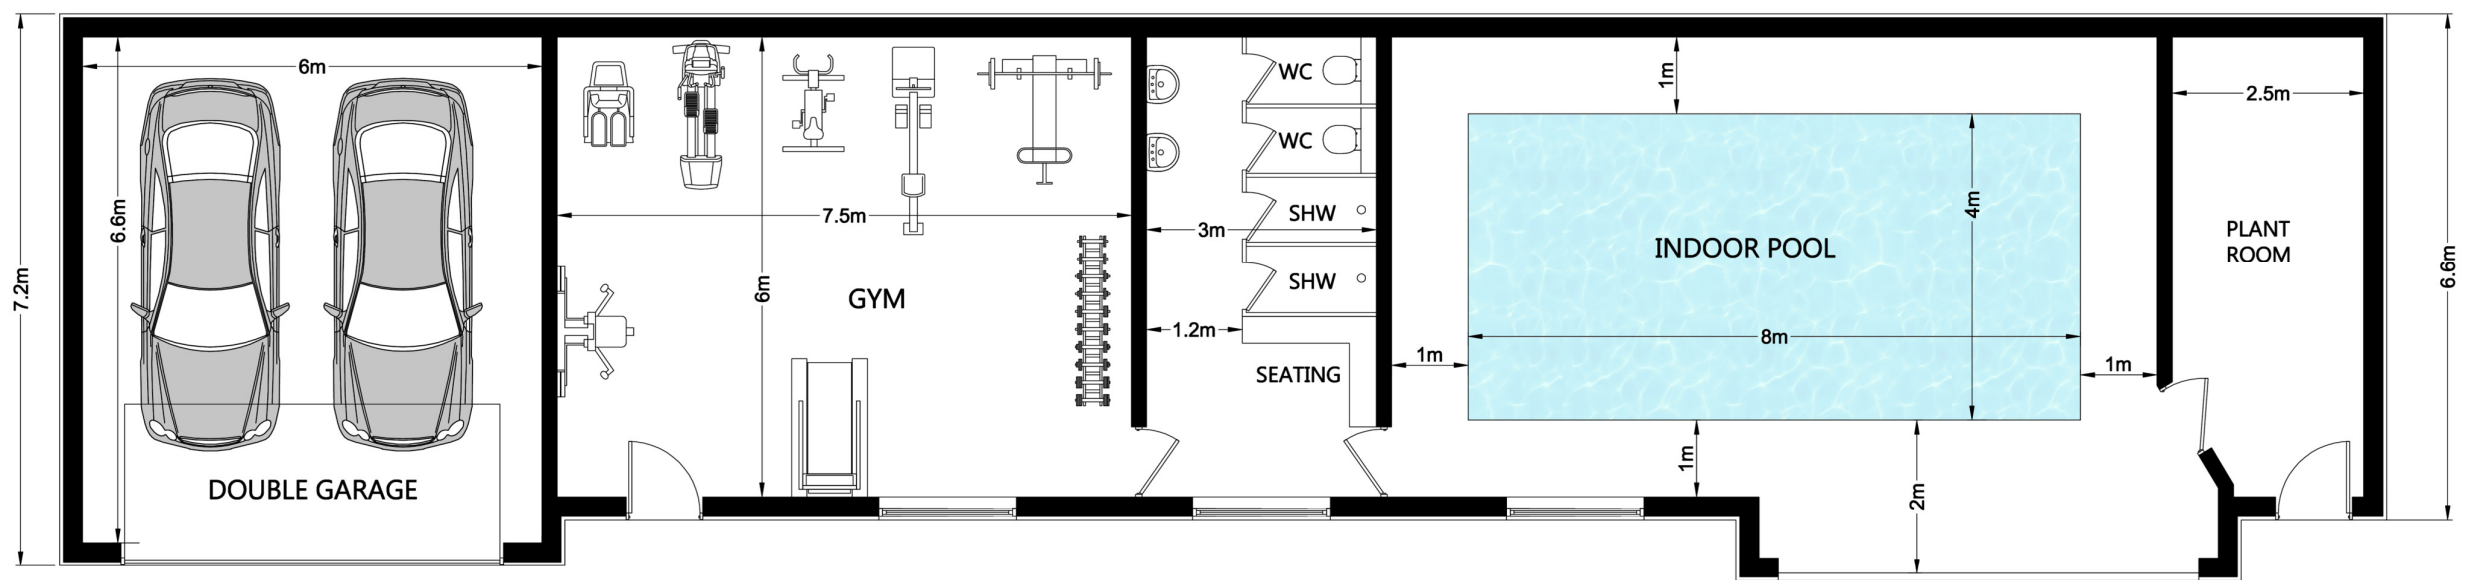

PROPOSED GROUND FLOOR PLAN
@ 1:100 SCALE

- | | |
|--|--|
| 1 OAK FEATHEREDGE CLADDING | 7 OAK ACCESS DOOR |
| 2 2 COURSE BRICKWORK PLINTH | 8 WHITE PAINTED TIMBER BIFOLD DOORS |
| 3 WHITE PAINTED TIMBER FASCIAS & SOFFITS | 9 WHITE / CREAM EXTERNAL RENDER |
| 4 GREY ANGLED HIP TILES | 10 WHITE PAINTED TIMBER CASEMENT WINDOWS |
| 5 NATURAL SLATE TO MATCH MAIN HOUSE | 11 ROLLER SHUTTER GARAGE DOOR |
| 6 GREY ANGLED RIDGE TILES | 12 SOLDIER COURSE |

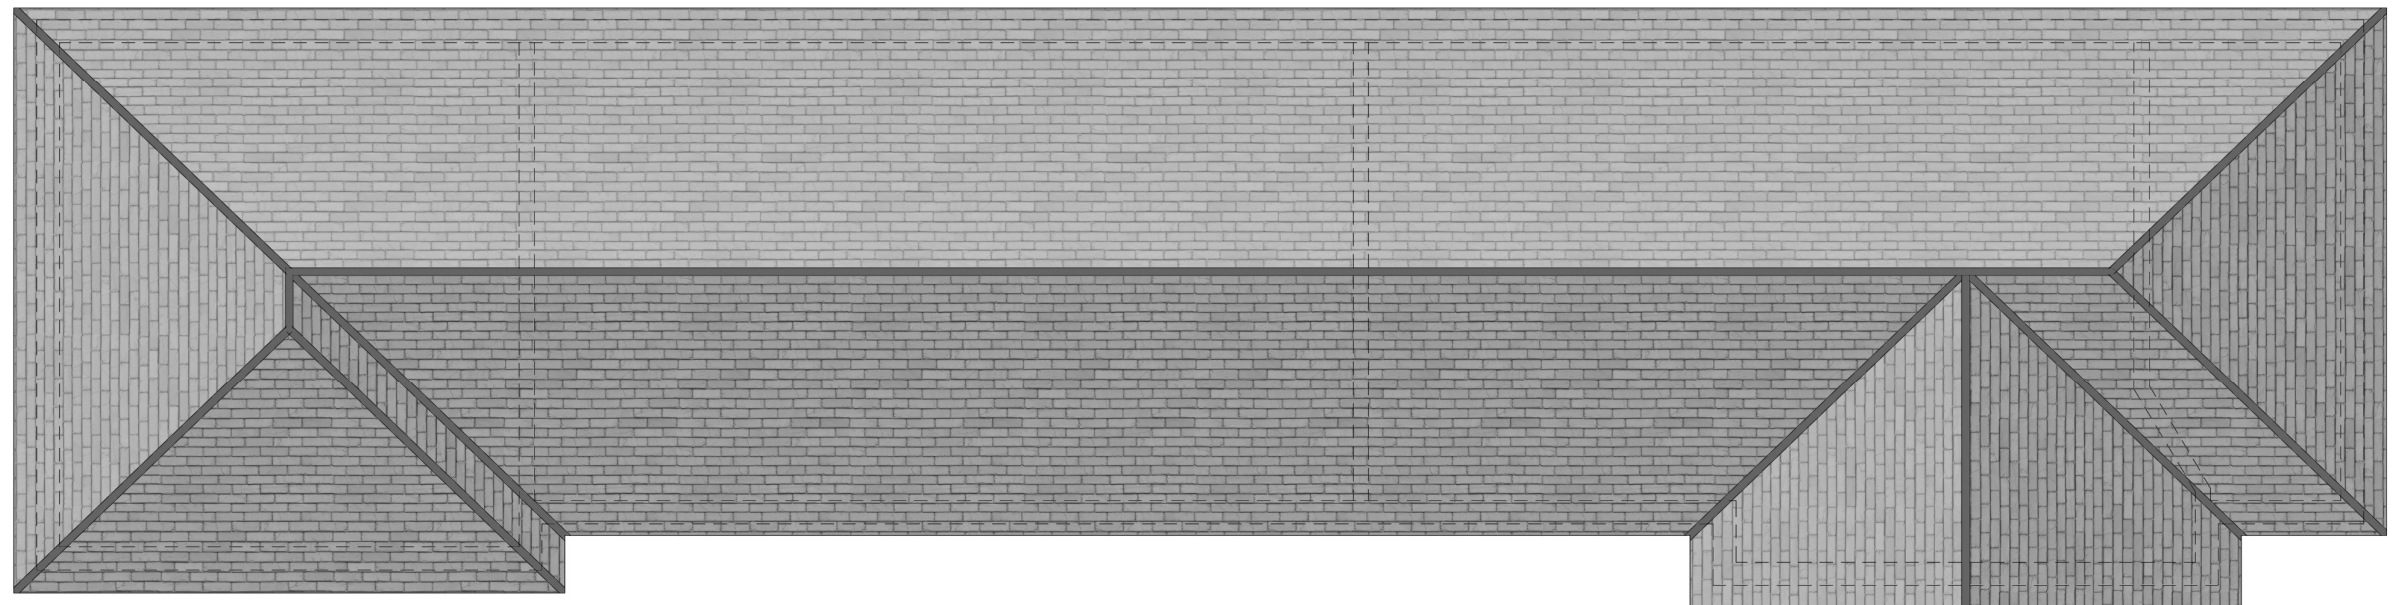

PROPOSED ROOF PLAN
@ 1:100 SCALE

 GRAHAM ASH ARCHITECTS CHARTERED ARCHITECTS TOWN PLANNING CONSULTANTS KINGFISHER STUDIO, 5 MALCOLM ROAD CHANDLERS FORD, EASTLEIGH, HAMPSHIRE SO53 5BH TELEPHONE 07768 453105 EMAIL: info@grahamasharchitects.com WEBSITE: www.grahamasharchitects.com			TITLE: Proposed Floor Plans & Elevations		
DESIGNED BY GA	DATE 2-6-21	DRWN / DTALD BY: JAT			
SCALE 1:100	PLOTTED 2-6-21	REV.			
PROJECT: NEW OUTBUILDING AT 133 LONDON ROAD WATERLOOVILLE PO7 7SH					
PURPOSE OF ISSUE: ☒ information ☐ approval ☐ tender ☐ construction					
DWG. NO. 21:027:04					