
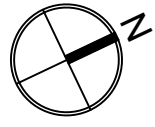
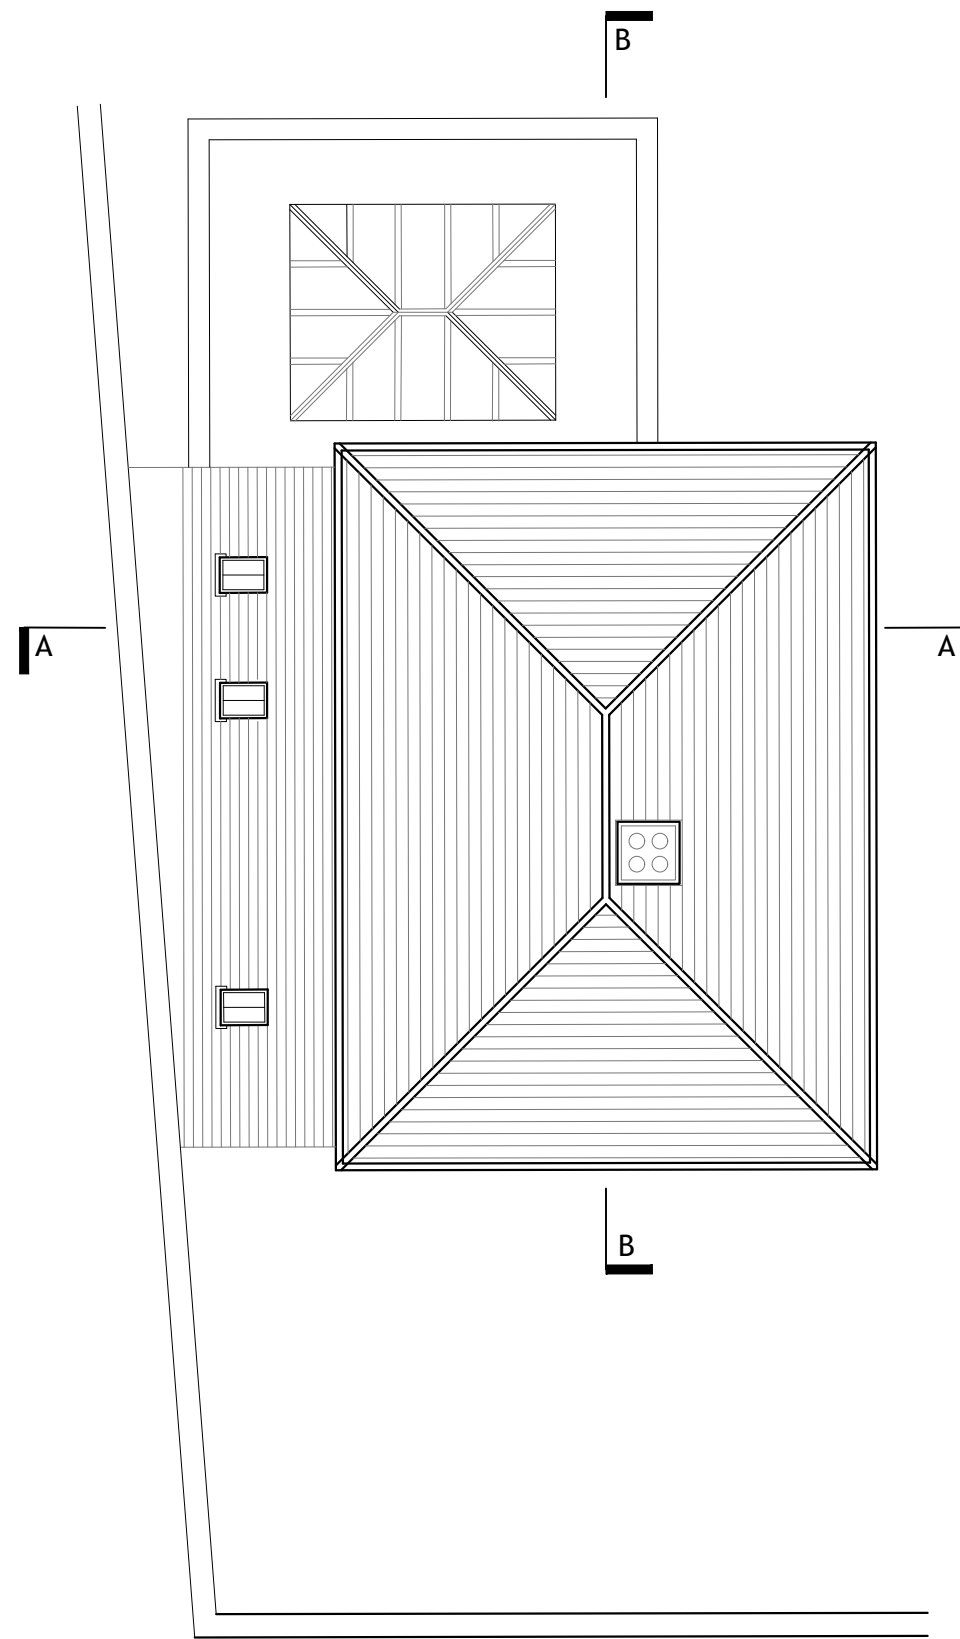
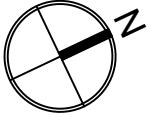
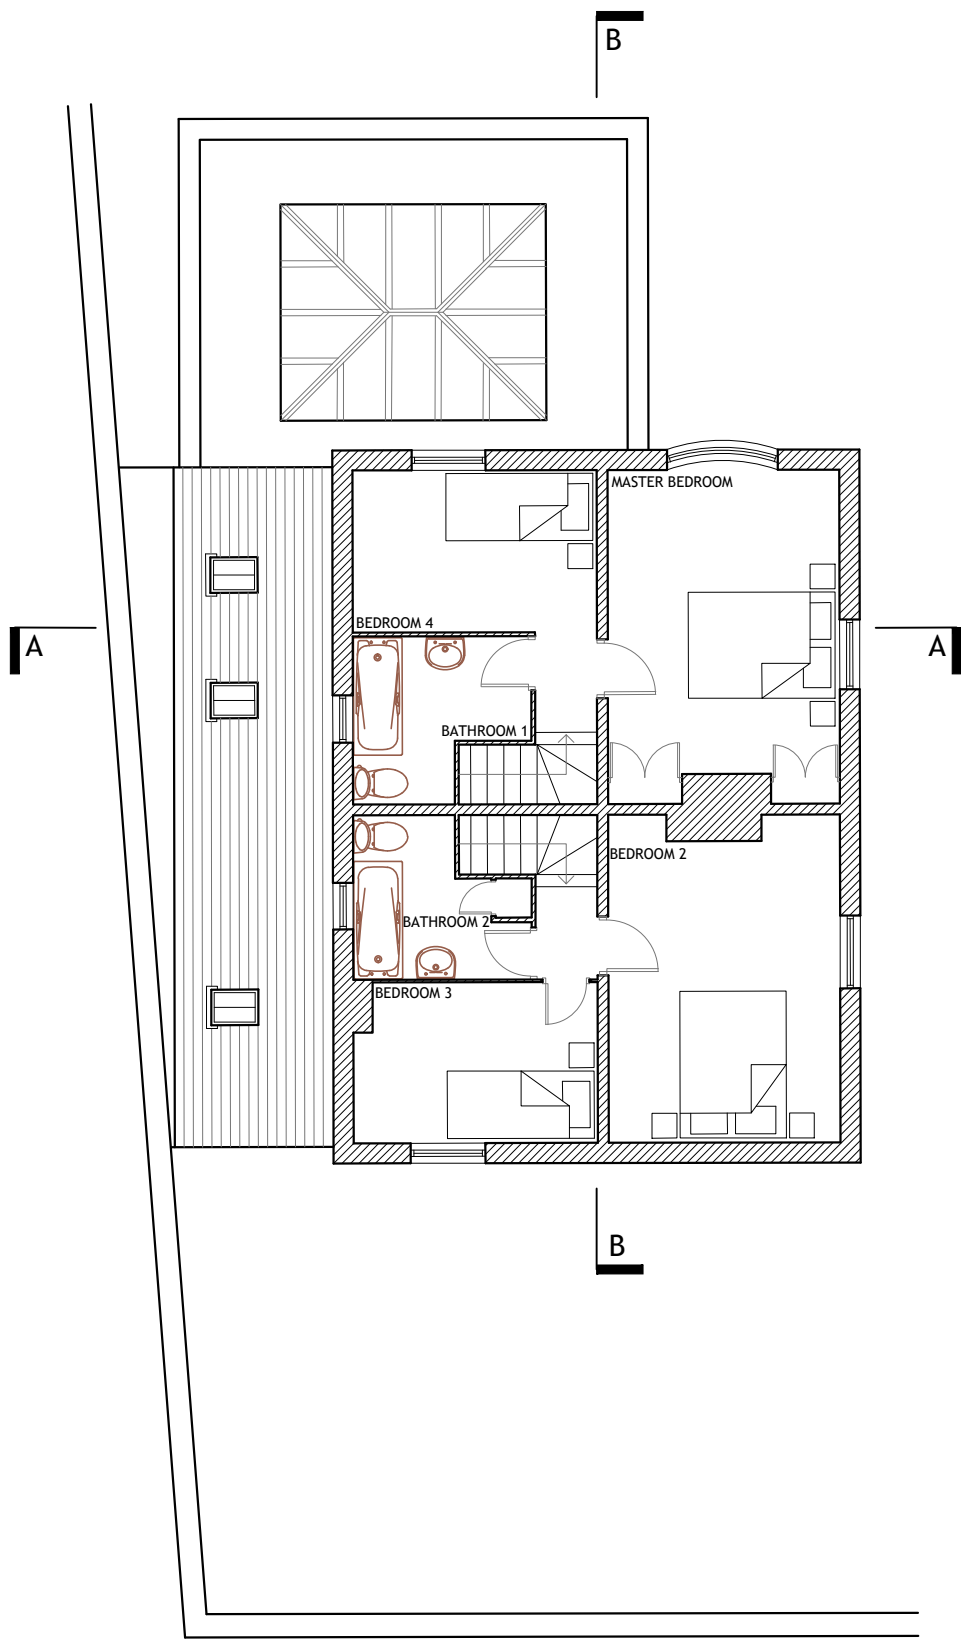
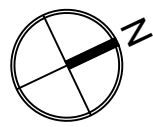
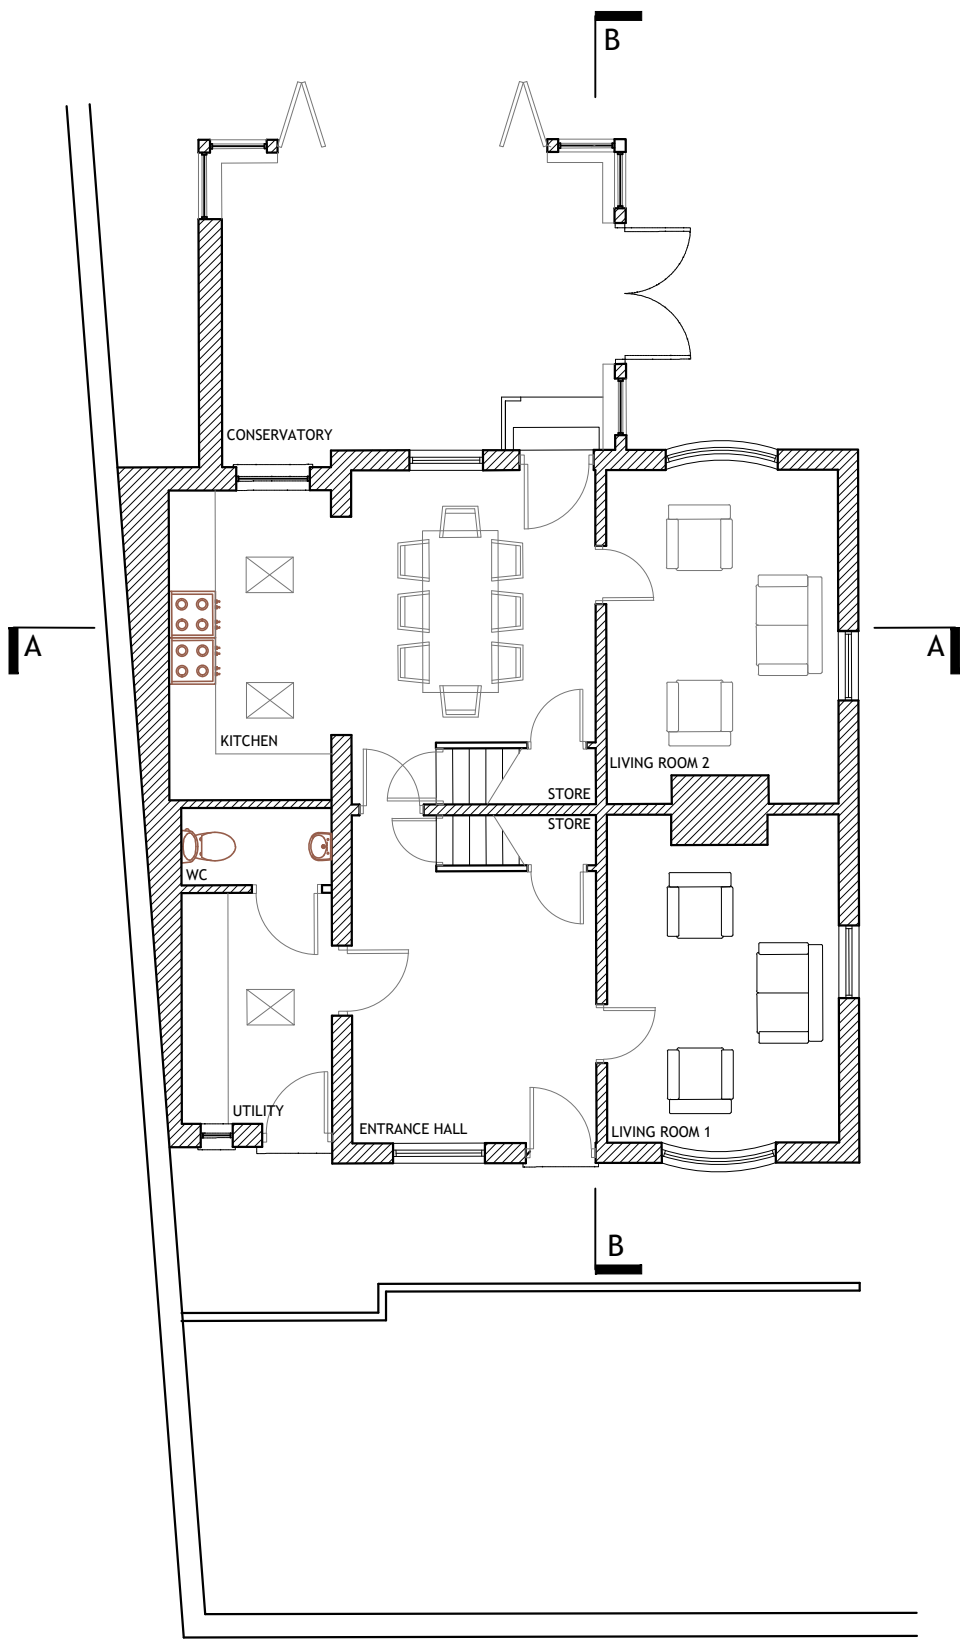


32 KING STREET
EXISTING

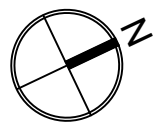

NOTES:

Dimensions to be checked on site before commencing work.
Any discrepancies shall be reported to the architect immediately.

Do not scale from these drawings except for planning purposes.

Use figured dimensions only.


Where applicable this drawing is to be read in conjunction with other consultants' drawings.

All drawings to be read in conjunction with specification and all other drawings including structural engineer and mechanical and electrical drawings / specification

GROUND FLOOR PLAN
1:100

FIRST FLOOR PLAN
1:100



ROOF PLAN
1:100

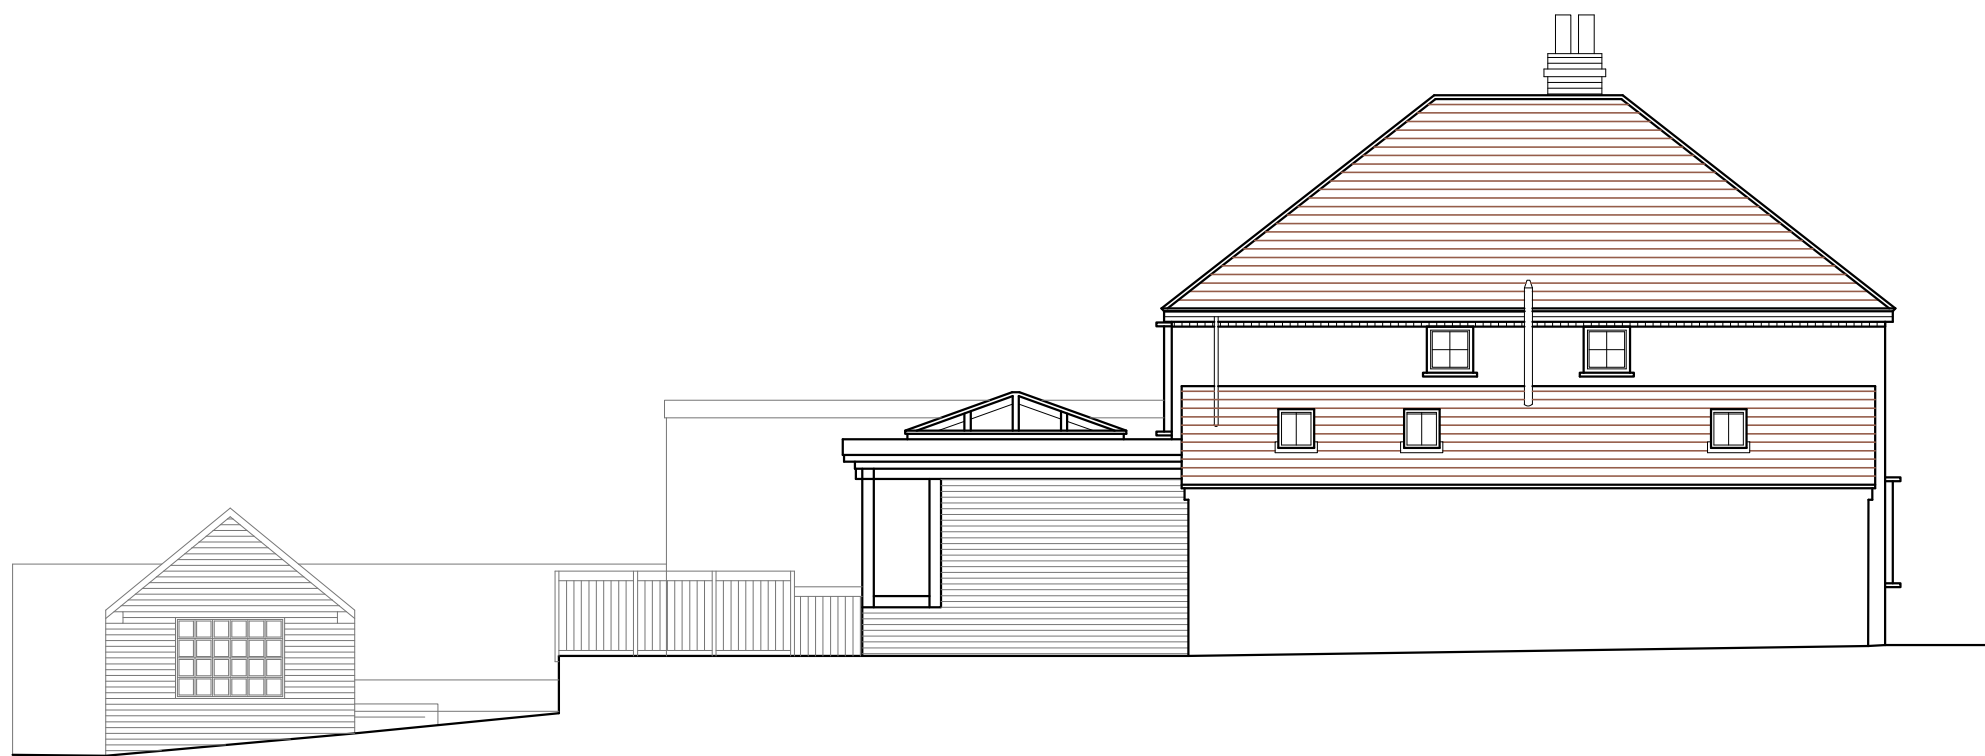

FRONT ELEVATION
[west] 1:100

SIDE ELEVATION
[south] 1:100

SIDE ELEVATION
[north] 1:100

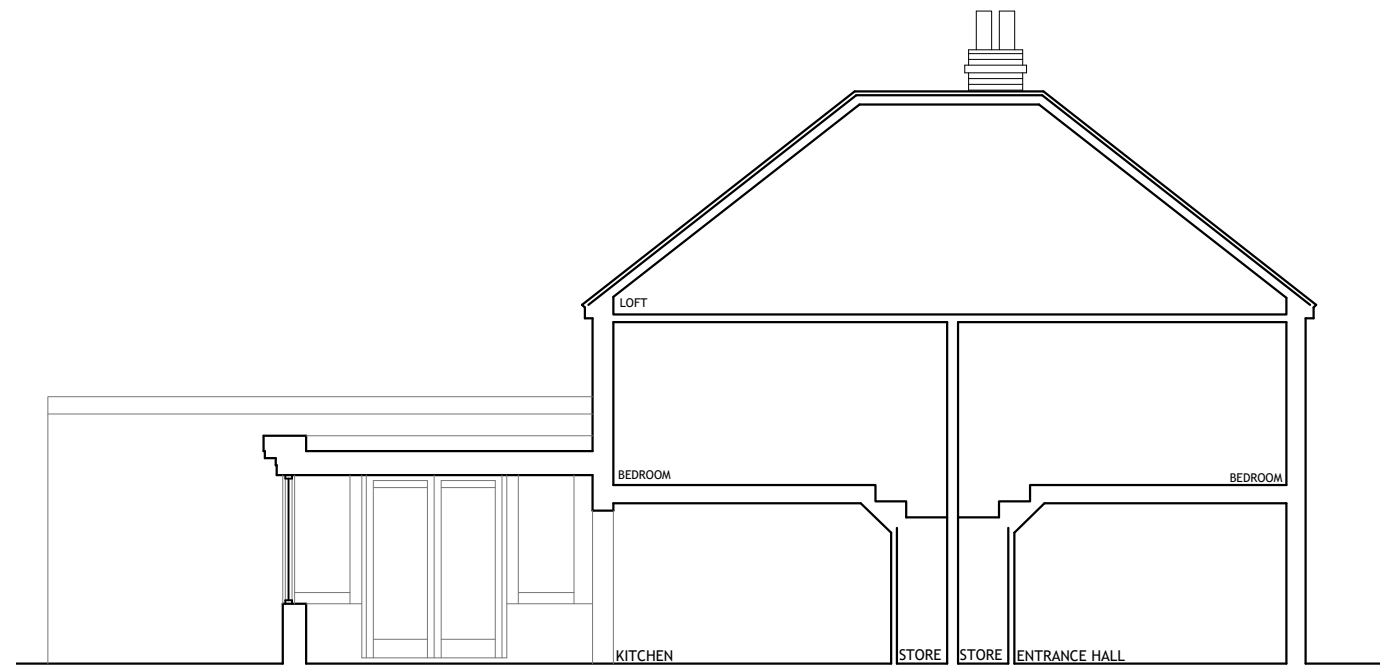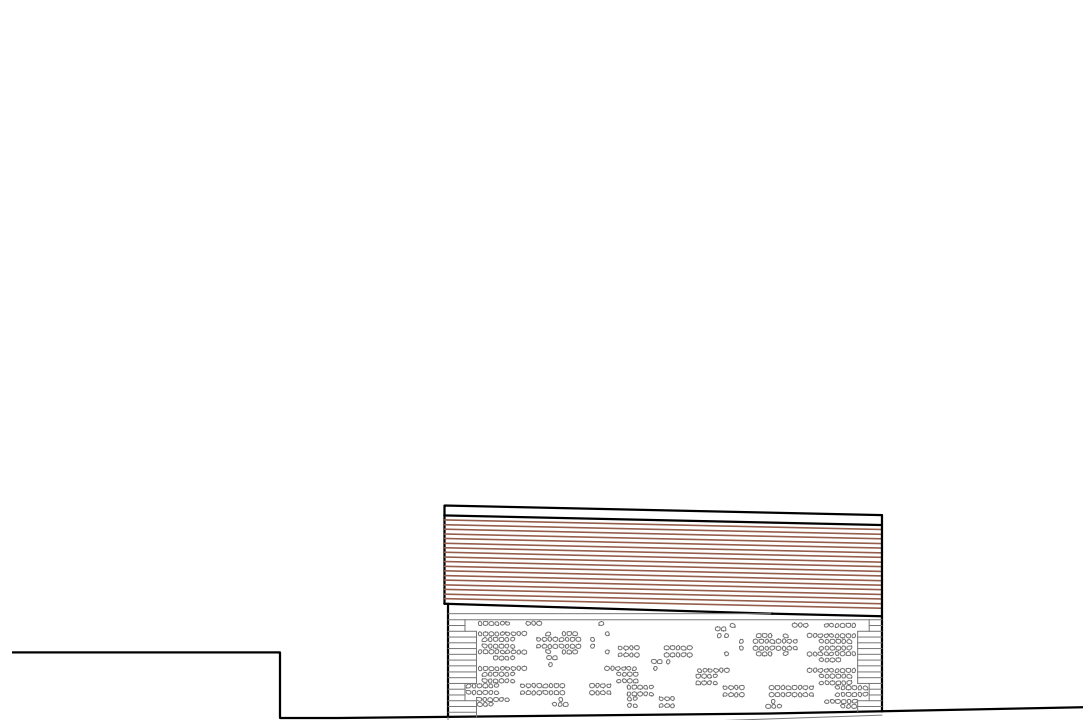


REAR ELEVATION
[east] 1:100

GARDEN STORE SIDE ELEVATION
[south] 1:100

SECTION A
1:100

SECTION B
1:100

 

REV	DATE	AMENDMENT	DRAWN

hd
architects

Helyer Davies Architects Ltd
1 The Old Flour Mill,
Ensworth, PO10 7BT
01243 370 715
mail@hdarchitects.co.uk

PROJECT
32 KING STREET

DRAWING
EXISTING
Floor Plans
Elevations

SCALE
as noted @ A1

DATE	MAY 2021	DRAWN	TP
DRAWING NUMBER	21101 - 02	REVISION	*