



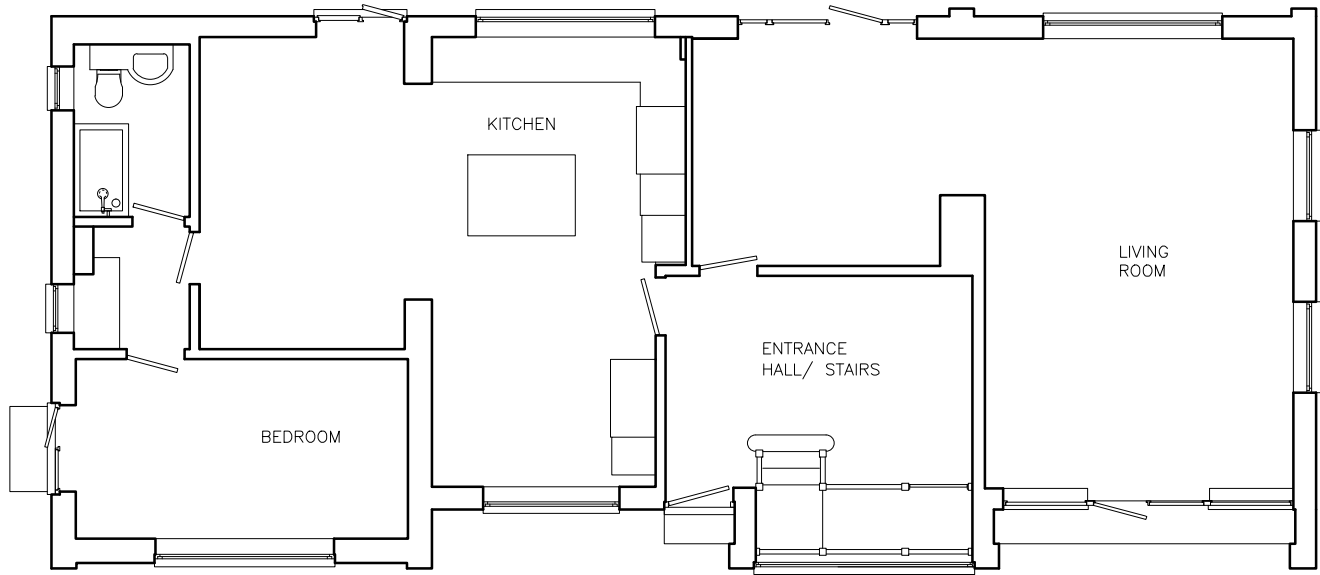

EXISTING GROUND FLOOR
REF. NO.: BD567 EP01-1

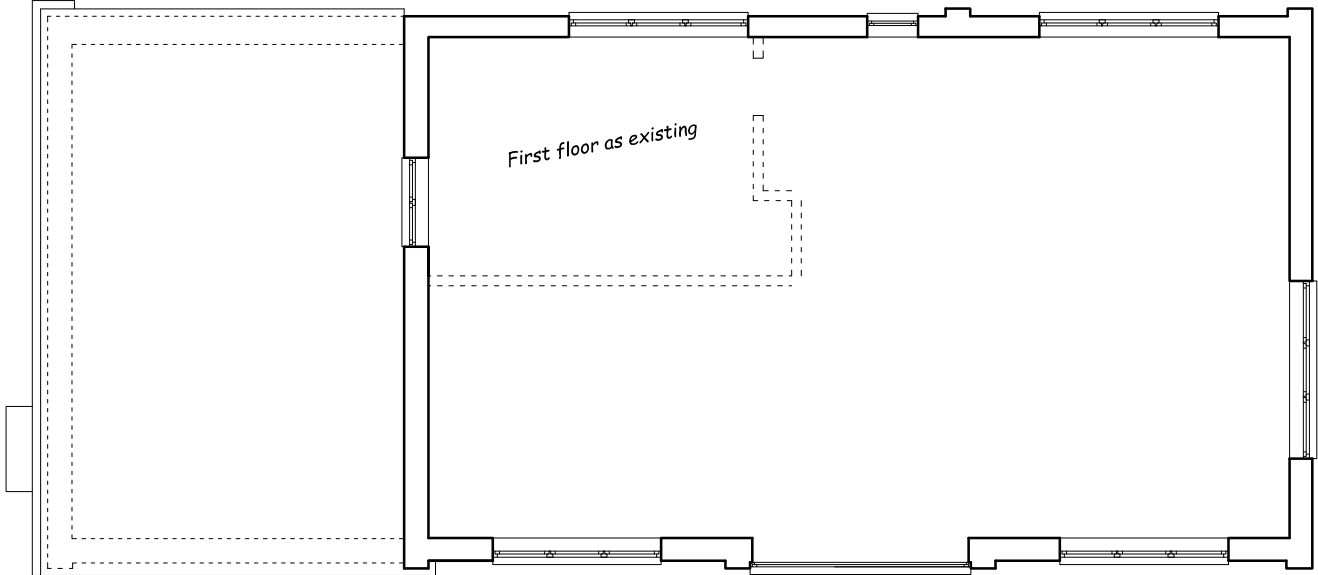

EXISTING ROOF PLAN
REF. NO.: BD567 EP01-2

Living Space www.livingspacedesign.com Cedar Field, Five Acres, Funtington, Chichester, West Sussex, PO18 9LX tel: 01243 572604 fax: 01243 575139 Copyright of this drawing is reserved by Living Space. This drawing is not to be scaled for construction except for planning purposes only. All dimensions are to be checked on site prior to construction or manufacture. If there are any discrepancies the designer is to be informed immediately.	PROJECT: 10 CHRISTOPHER WAY, EMSWORTH, HAMPSHIRE PO10 7QZ	TITLE: EXISTING GROUND FLOOR AND ROOF PLANS		
		JOB NO.: BD567		
	CLIENT: MR & MRS. WALSH	DWG. NO.: EP01-1, 2		
		SCALE: 1:100 @ A3		
		DATE: 17 11 2016	REV.: -	DRAWN BY: J.L.