


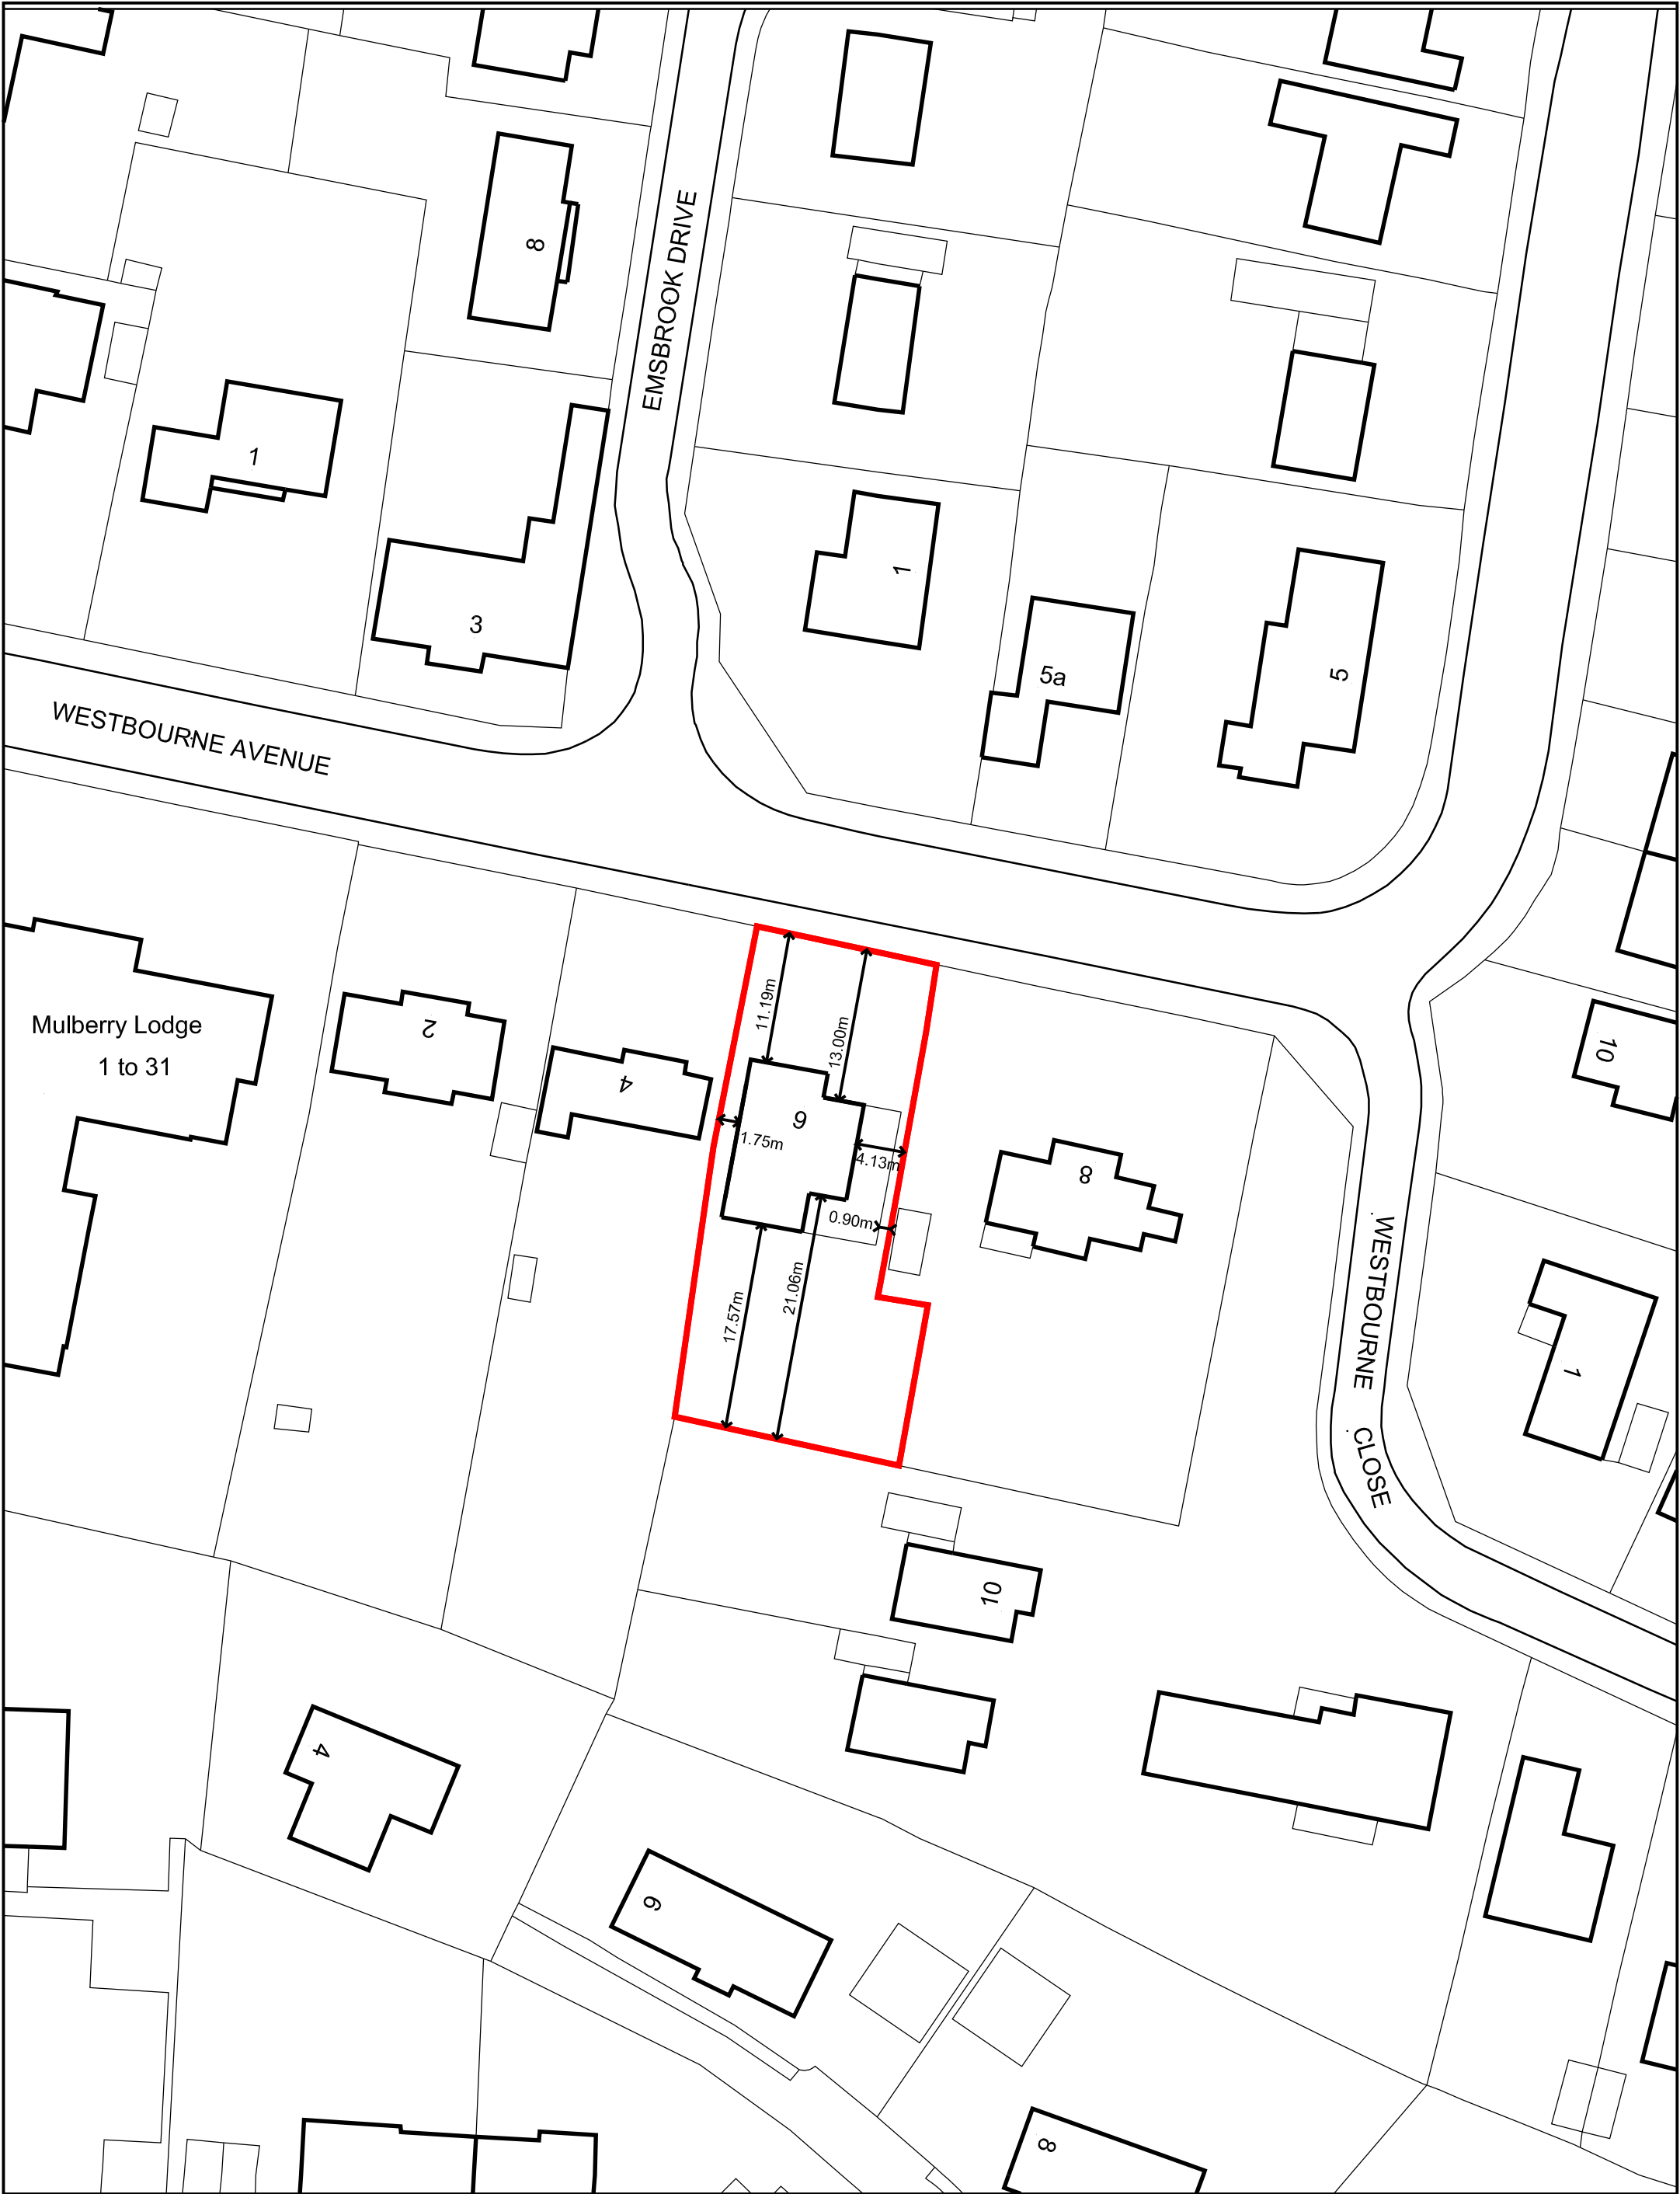

PROPOSED SITE PLAN


NOTE: No 4 WESTBOURNE AVENUE HAS BEEN SIGNIFICANTLY EXTENDED - THESE PLANS ARE GENERATED FROM THE LATEST OS DATA - BUT DO NOT REFLECT THE TRUE BULK AND MASS OF THIS PROPERTY.

avlt architecture : visualization
shiloh studios, inlands road, chichester, west sussex, po188rd
t: 01243 376736 f: 0871 714 3223 e: info@avlt.co.uk

RIBA
Chartered Practice

©Crown Copyright. All rights reserved. Licence no. 100051661

PLANNING ISSUE

 

6 Westbourne Ave. Mr & Mrs Kovas
PROPOSED SITE PLANS
scale: 1:500 @ A3 | first issue: 09/12/2015 | drawn:nab

drawing no:
1166_06
revision: -