



Notes

THIS DRAWING READ IN CONJUNCTION WITH :

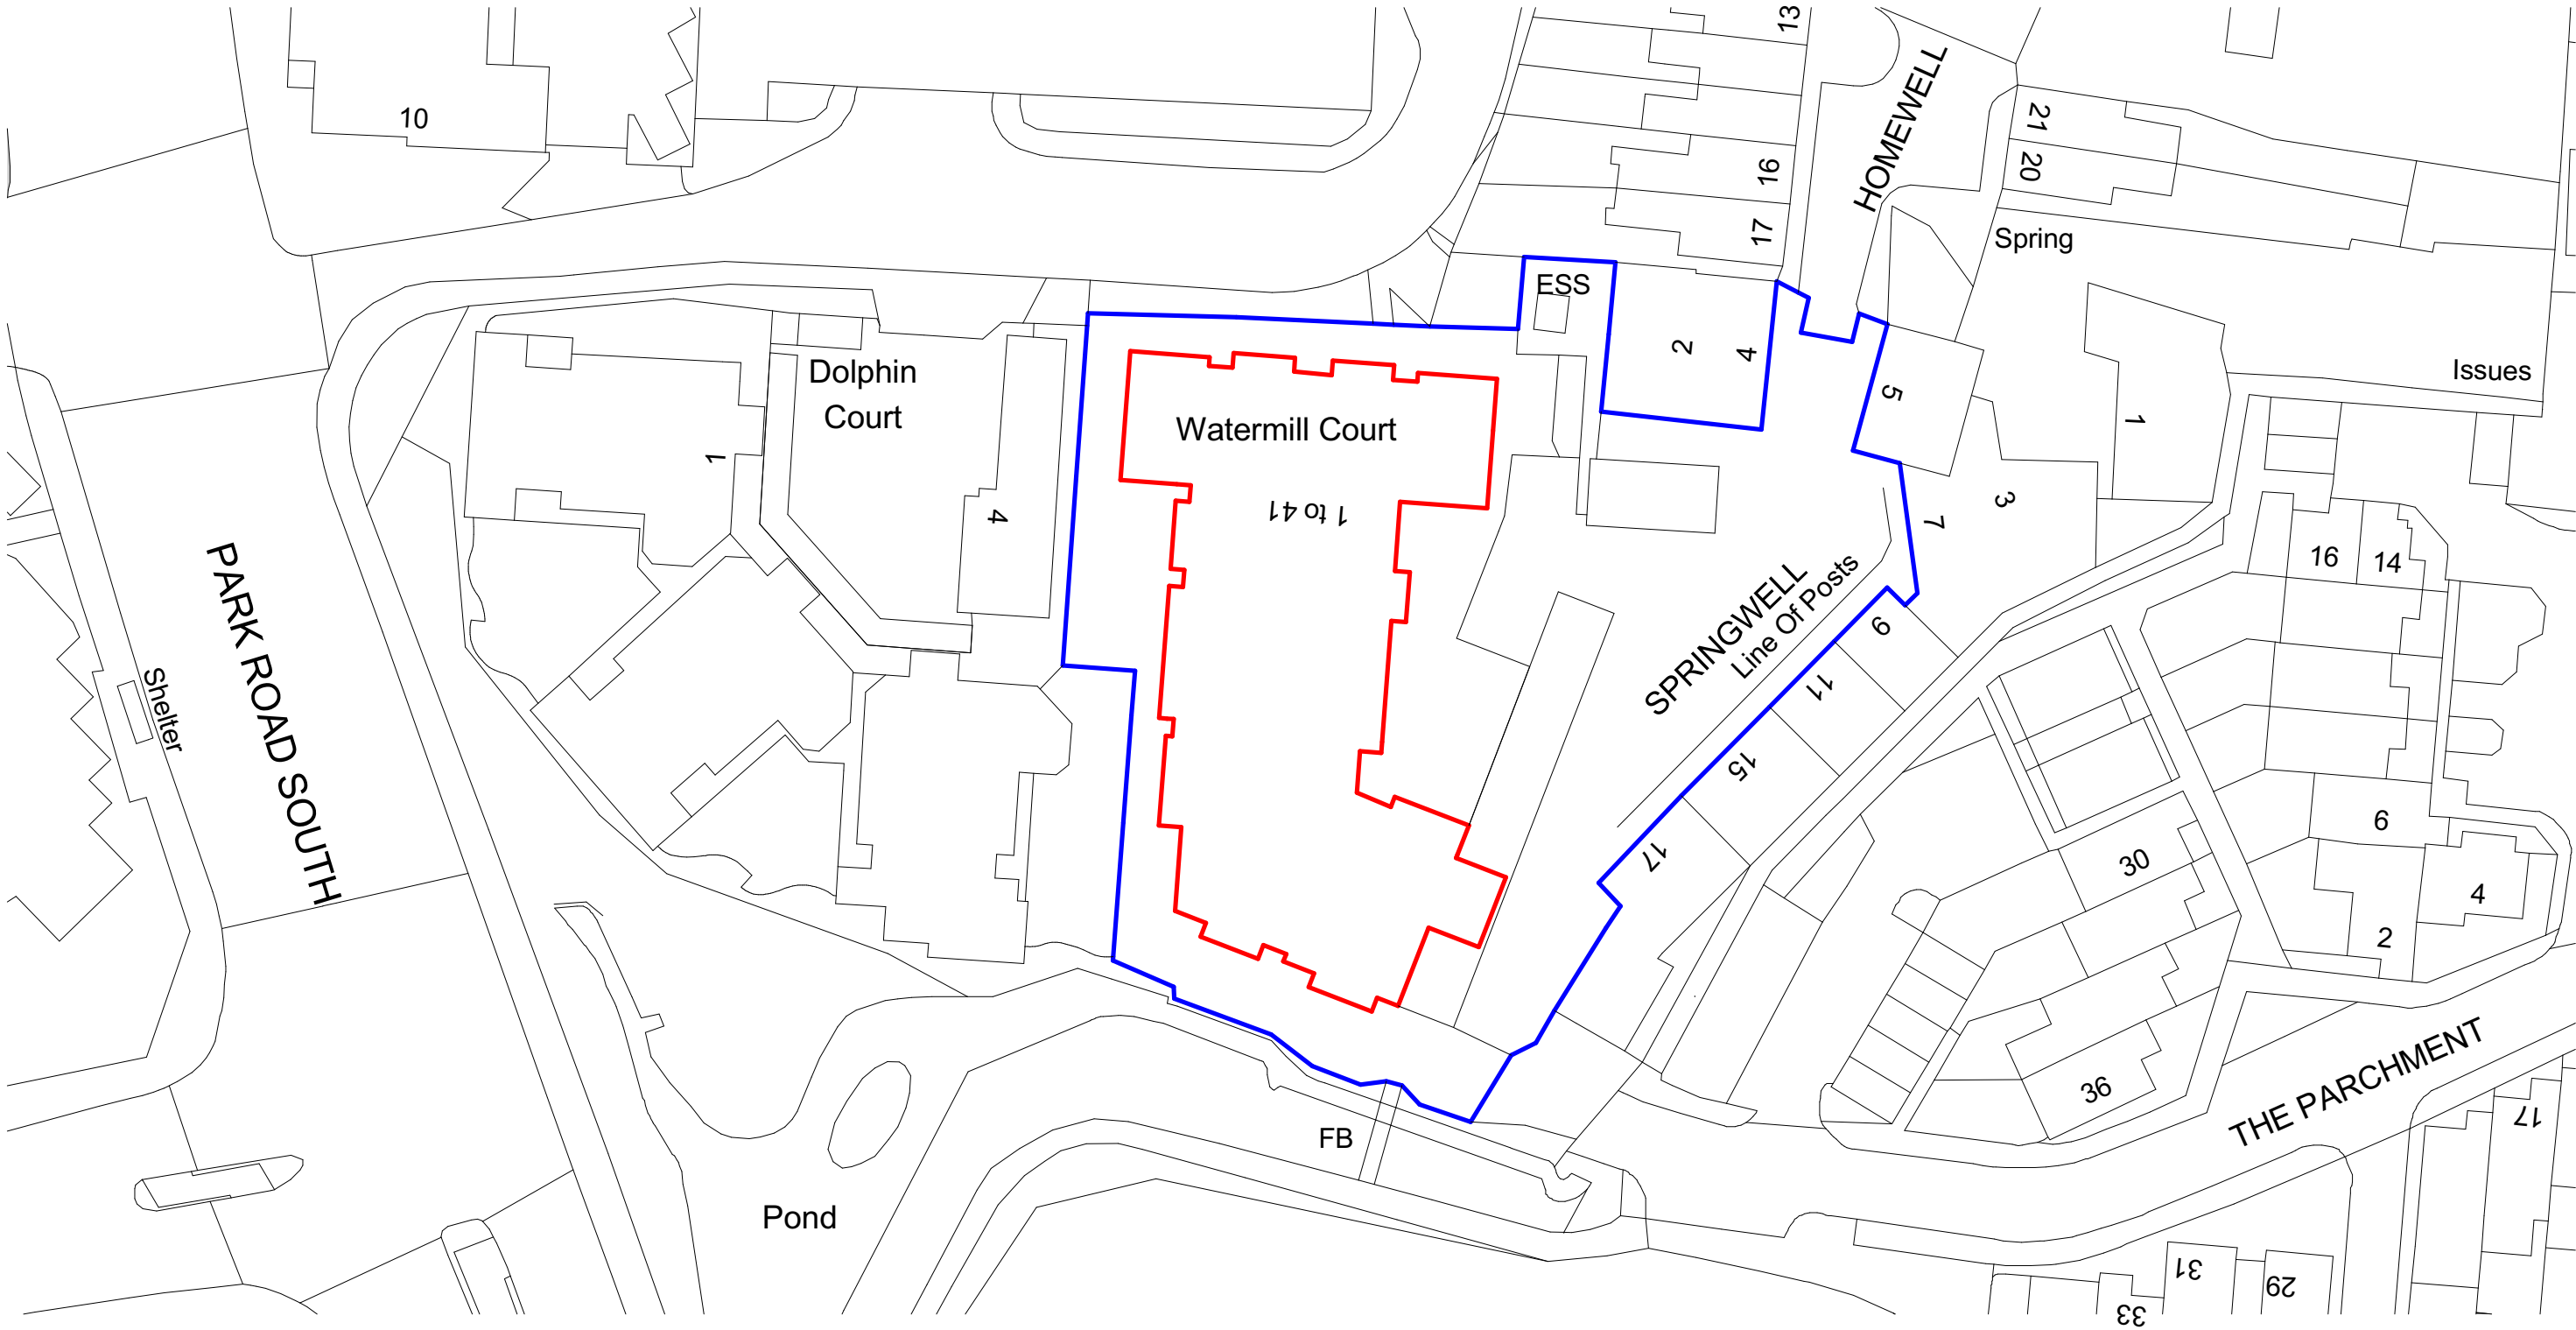


Ordnance Survey, (c) Crown Copyright 2016. All rights reserved. Licence number 100022432

1 Site Plan
1 : 500

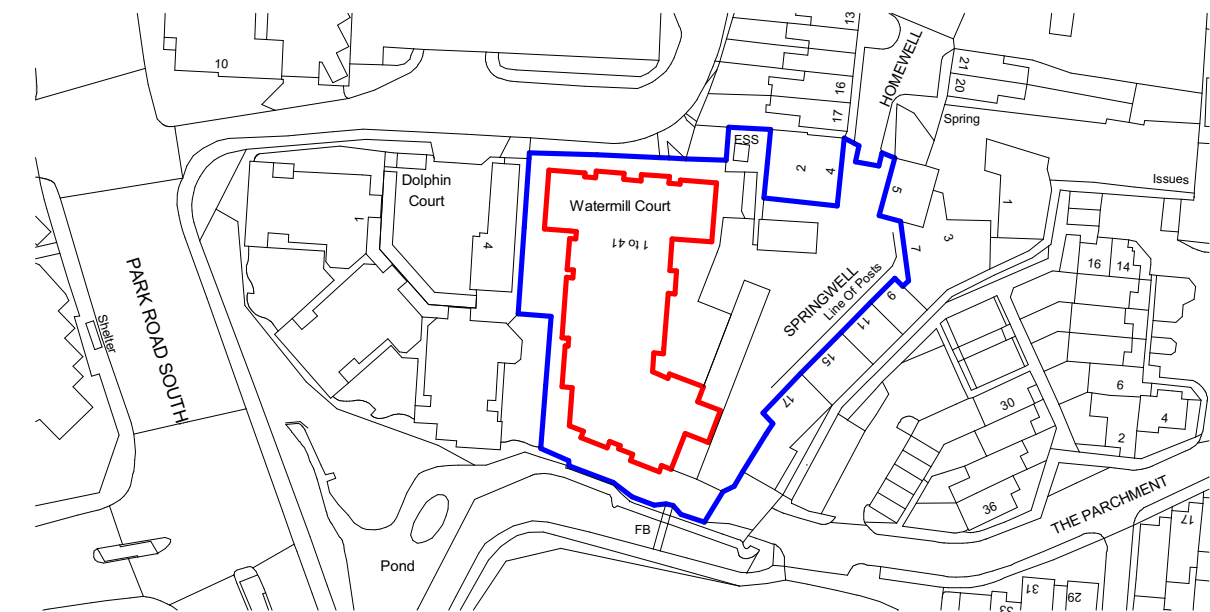


Ordnance Survey, (c) Crown Copyright 2016. All rights reserved. Licence number 100022432


2 Site Location Plan
1 : 1250

 


SCALE 1 : 500

 

SCALE 1 : 1250

 

Rev	Description	Date	Dr by	App by
original by		date created		approved by
TN		06/29/16		Approver

 

T +44(0)1484 537411
F +44(0)1484 530332
E huddersfield@ahr-global.com
www.ahr-global.com

client name			
Firstport Retirement Services			
project			
Watermill Court, Havant			
drawing			
Site Location			
computer file		plot date	
H:\BCL\2016\2016.00038.029 - FirstPort Retirement - Watermill Court, Havant - Windows10 BMR10.0 WIP			
project number		scale	
2016.00038.029		As indicated @A2	
drawing number	rev	issue status	
0001			

This drawing is to be read in conjunction with all related drawings. All dimensions must be checked and verified on site before commencing any work or producing shop drawings. The originator should be notified immediately of any discrepancy. This drawing is copyright and remains the property of AHR.