




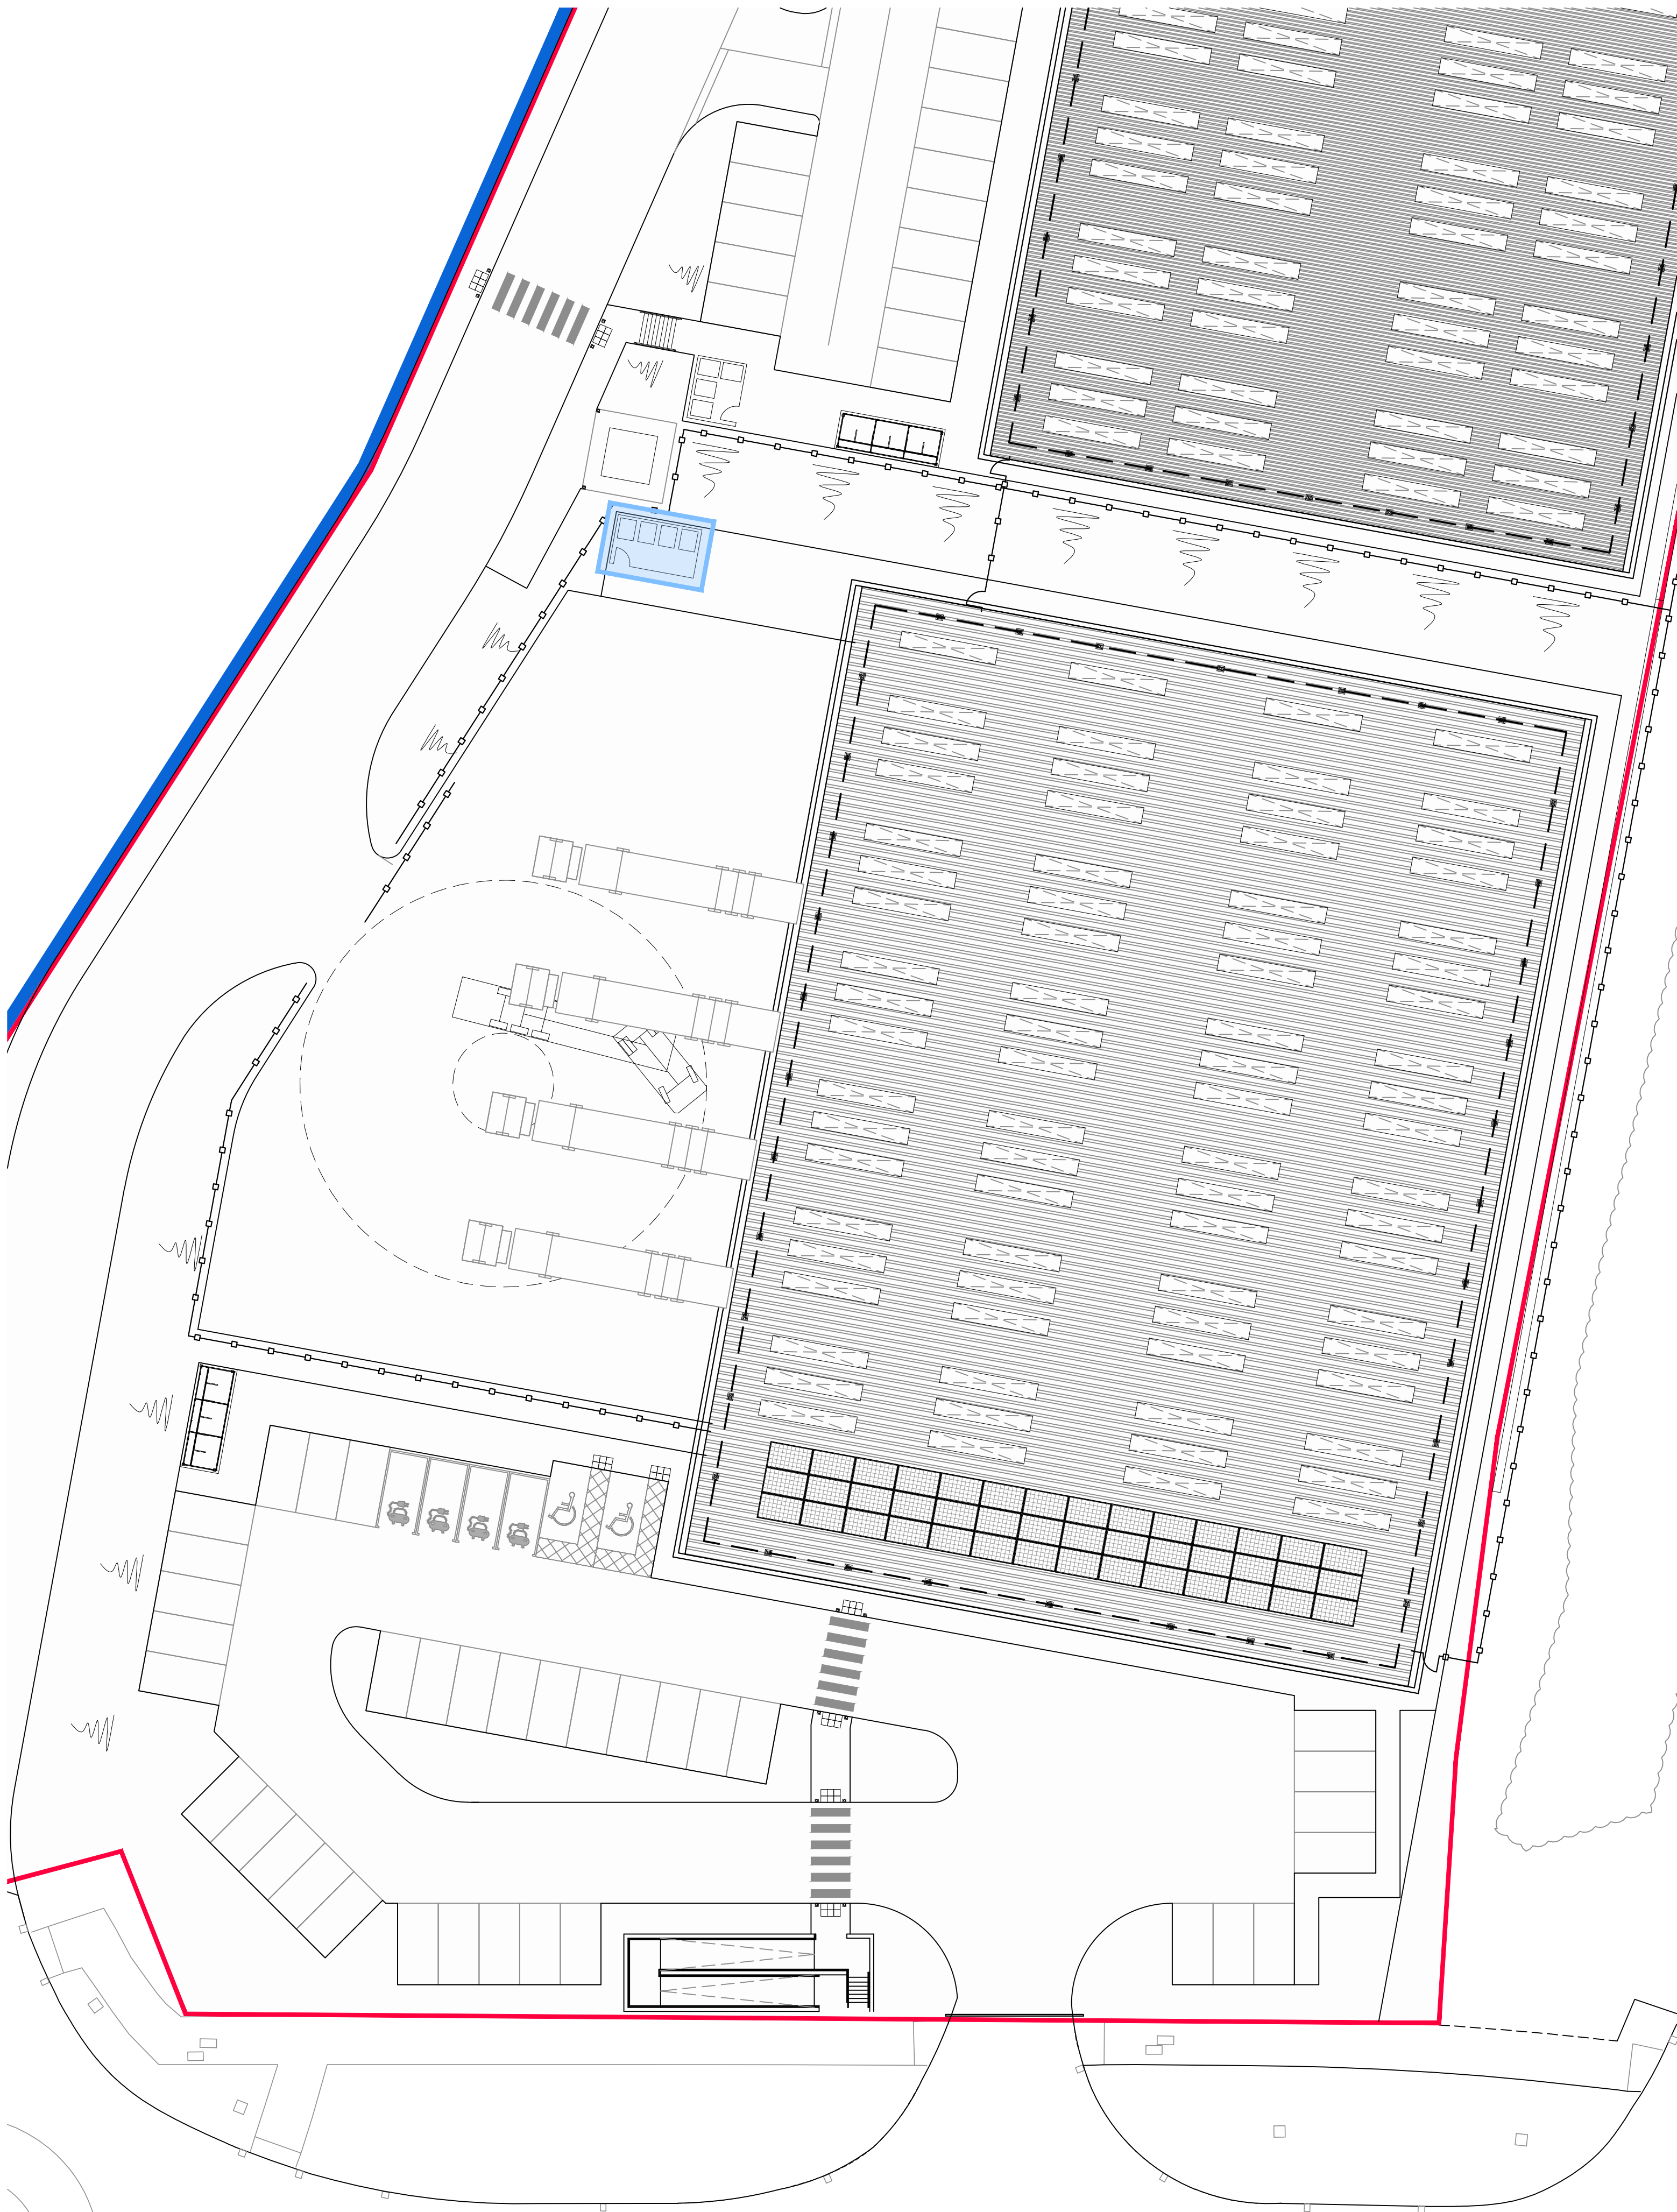


Unit 500, Site Plan_1:250 @ A1

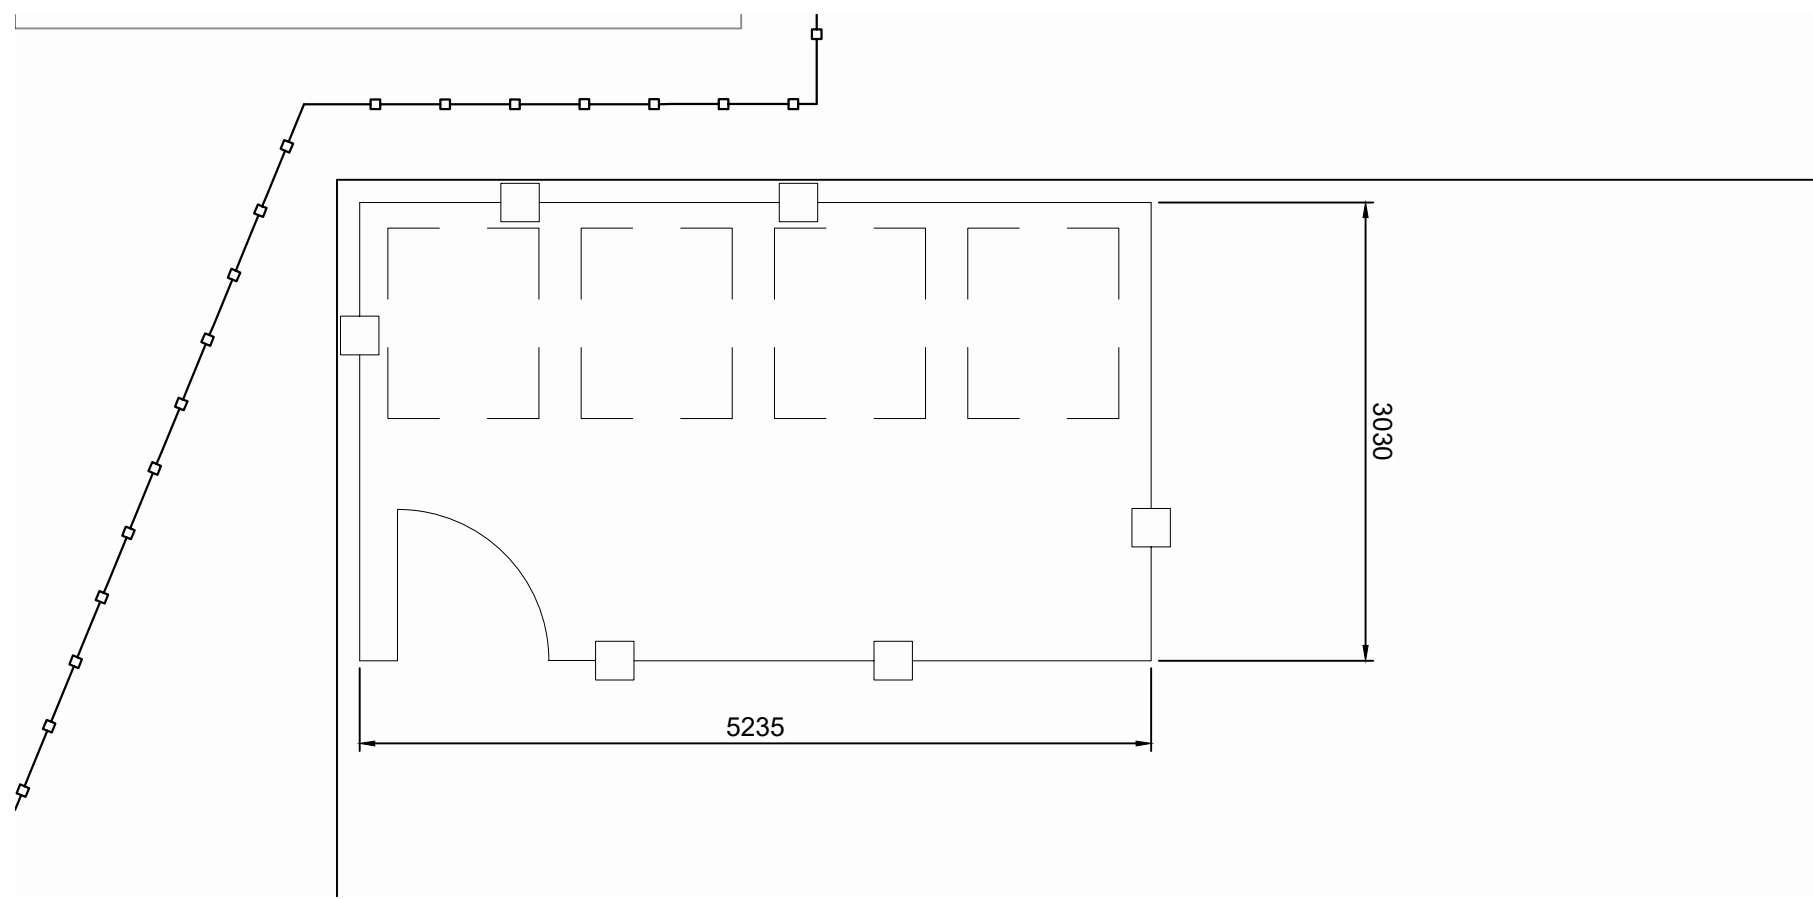

Unit 500 Refuse Store Plan 1:50 @ A1

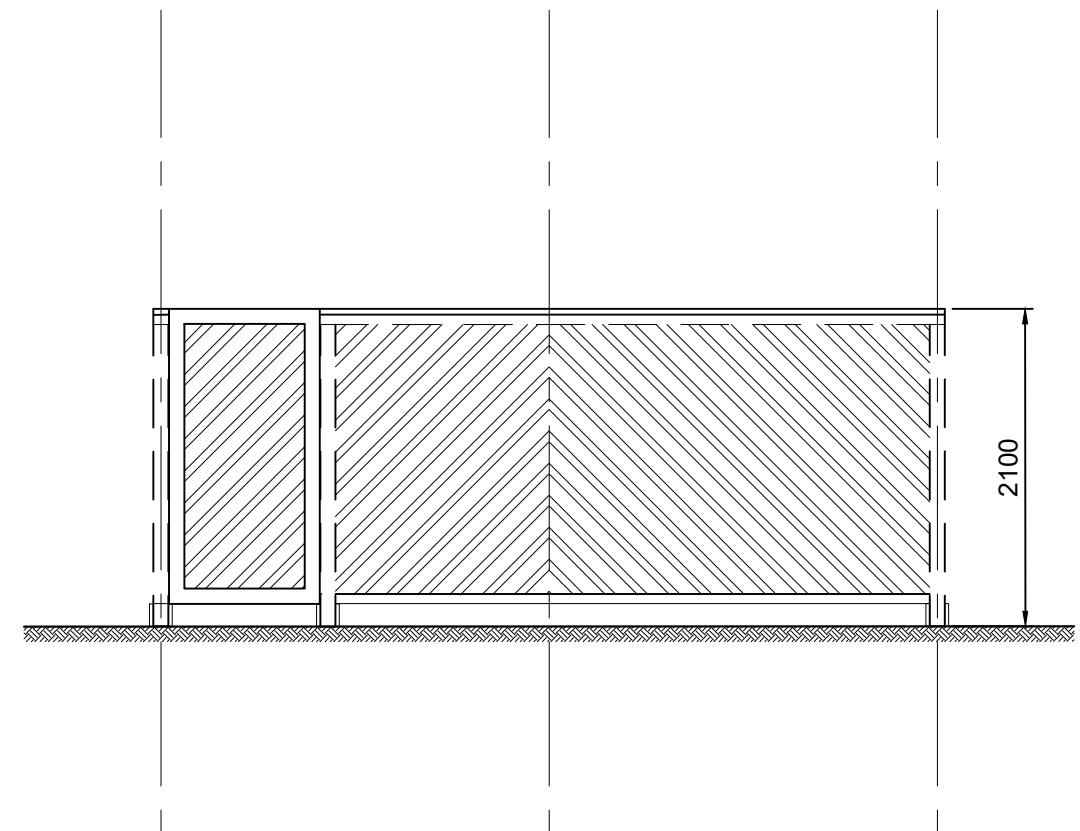


Typical Refuse Store Elevation 1:50 @ A1

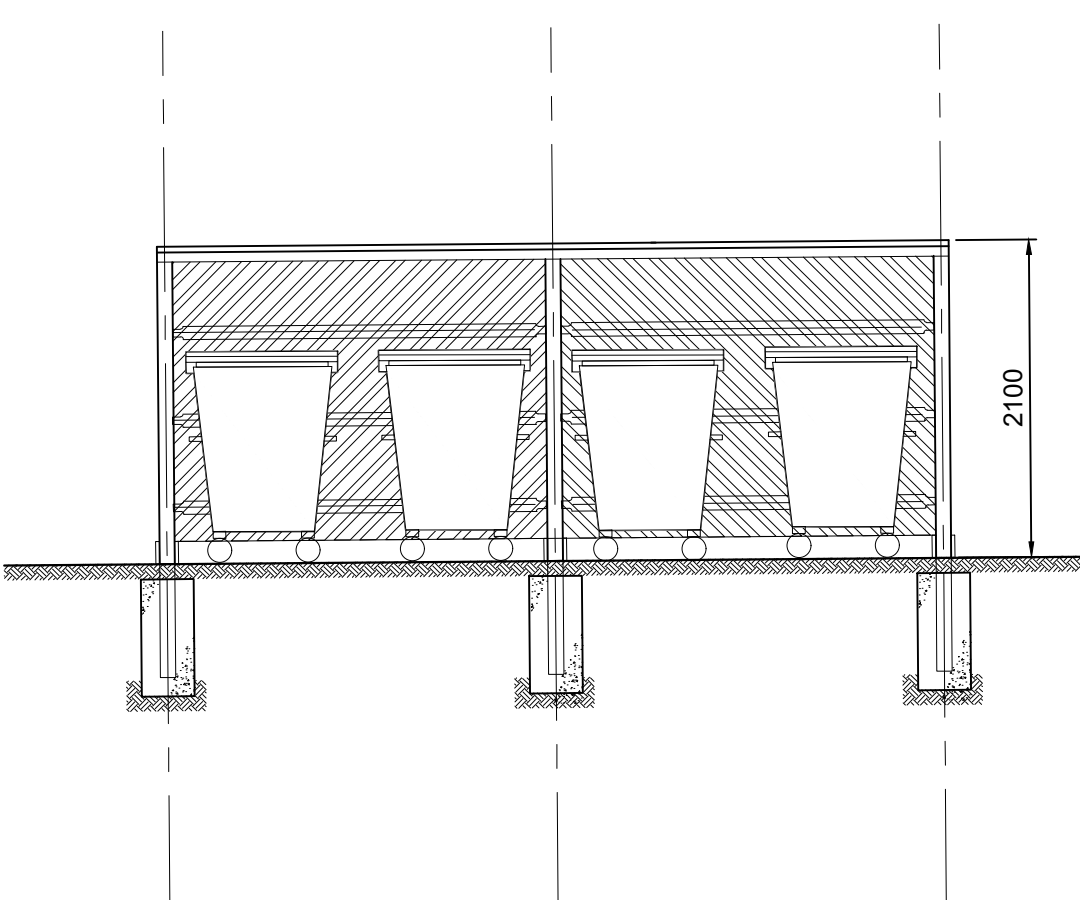



Typical Refuse Store Section 1:50 @ A1



Eurobin Example Image

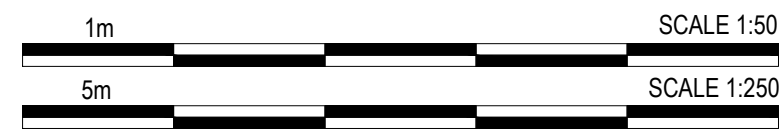

- Dimensions are in millimeters, unless stated otherwise.
- Scaling of this drawing is not recommended.
- It is the recipient's responsibility to print this document to the correct scale.
- All relevant drawings and specifications should be read in conjunction with this drawing.

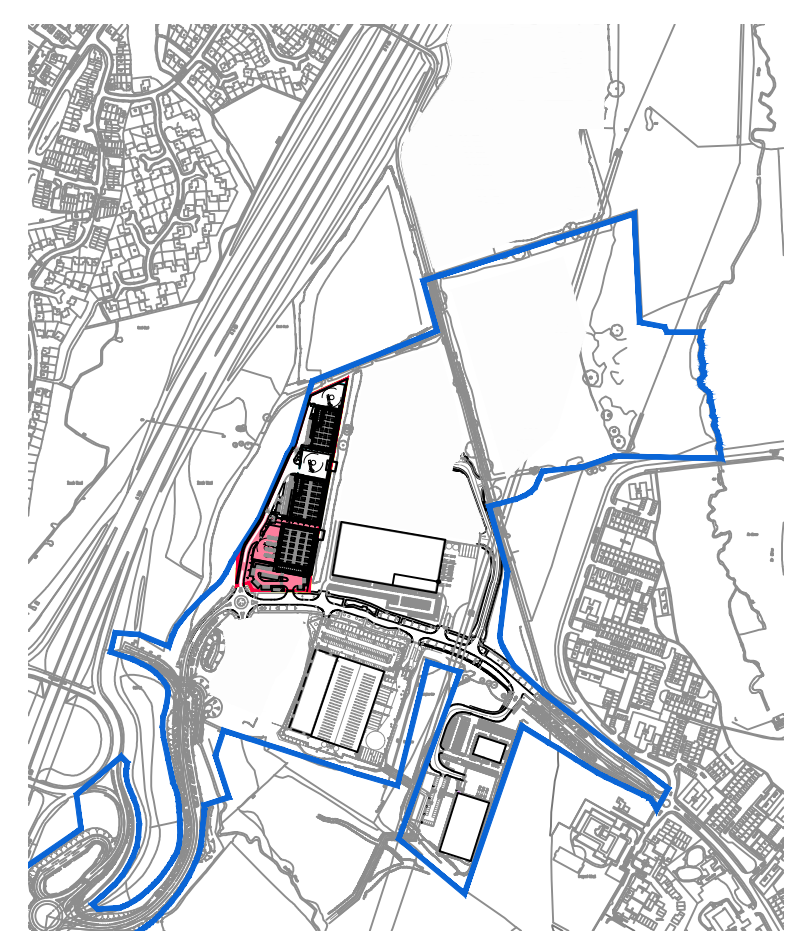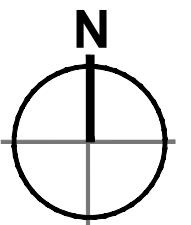

Key Plan_1:10,000 @ A1

- Key;
- Site Boundary
[80.71 Acres / 32.66 Hectares]
 - Plot 5 Boundary
[4.85 Acres / 1.96 Hectares]
 - Unit 500 Refuse Store
[To be enclosed with 2.1 metre high hit and miss stained timber fence in chevron pattern with lockable gates.
Layout based on Eurobins - 1,100 litre capacity - with nominal dimensions of: 1,000 x 1,260 x 1,400mm]

D	SUBSTATION PARKING SHOWN	DS	MDS	22.12.21
C	UNIT 500 CAR PARK AMENDED	DS	MDS	21.10.21
B	STAGE 3 ISSUE	RW	MDS	07.10.21
A	DRAFT STAGE 3 ISSUE	RW	MDS	01.10.21
rev	amendments	by	ckd	date

DUNSBURY PARK, MASTERPLAN,
PORTSMOUTH
UNIT 500, REFUSE STORE DETAILS



RIBA PoW Stage:	3 - Spatial Coordination
Document Suitability:	S1
Drawn / Checked:	RW / MDS
Date:	01.10.2021
Scale:	Noted @ A1
UMC Project Number:	20179
Document Reference:	Drawing no: Revision:
DP - UMC - 500 - XX - DR - A	1072 D