


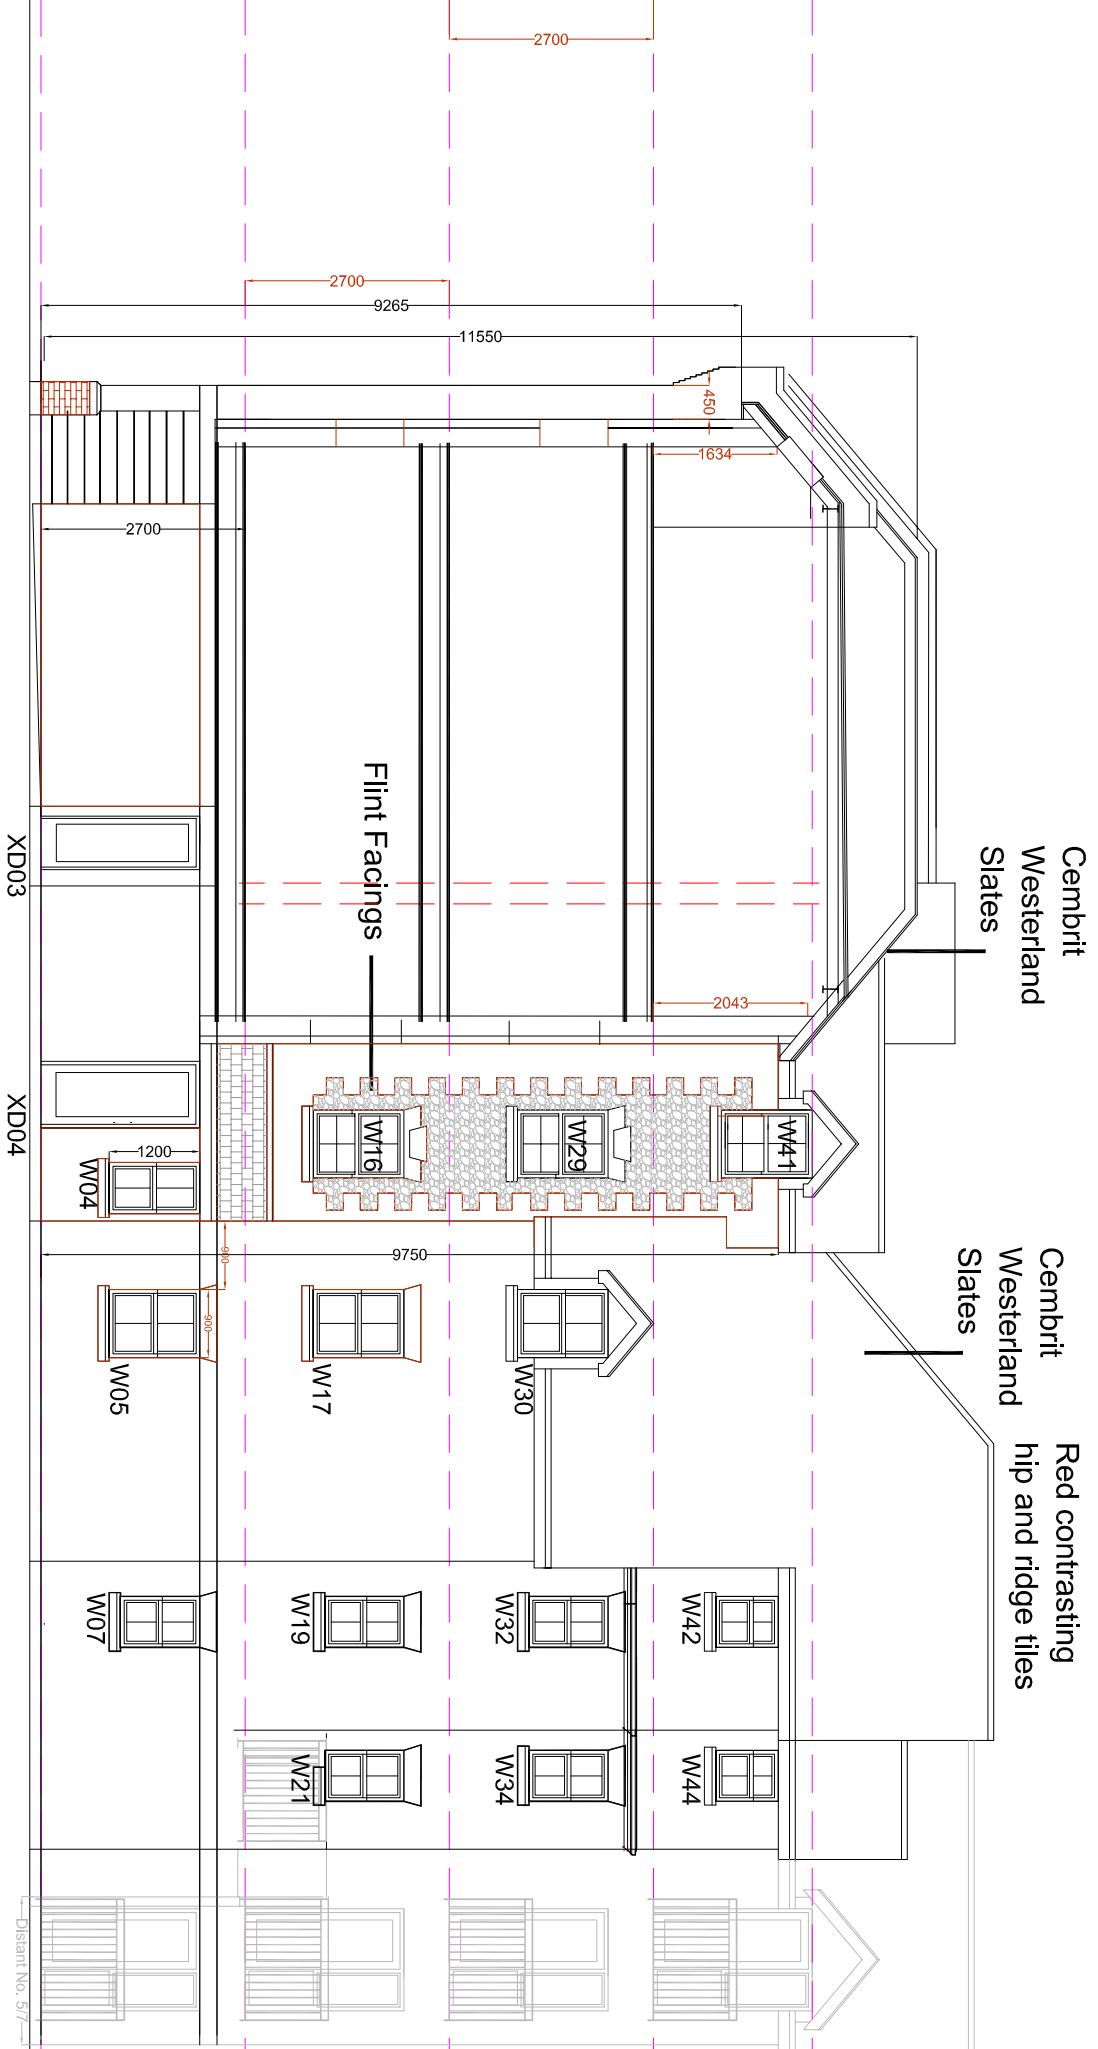

East Elevation

Brick manufacturer is AAB
description is 'DR33B The Storm Blend Handmade



North Elevations

Brick manufacturer is AAB description is 'DR33B The Storm Blend Handmade



West

Brick manufacturer is AAB
description is 'DR33B The Storm Blend Handmade



SCALE	TITLE
1/100	56789, East Street
DATE	APARTMENTS
DEC. 21	DETAIL
DRAWN BY: J. H. CHAMBERLAIN CHECKED BY: J. H. CHAMBERLAIN IN CHARGE: J. H. CHAMBERLAIN © COPYRIGHT	DRAWING NO. 21/1100/BR03
General Arrangement - Elevs	
	
PETER GALLIWAY PARTNERSHIP ARCHITECTS HAVANT TEL. 06392 48355 MOB. 07808 48356	