


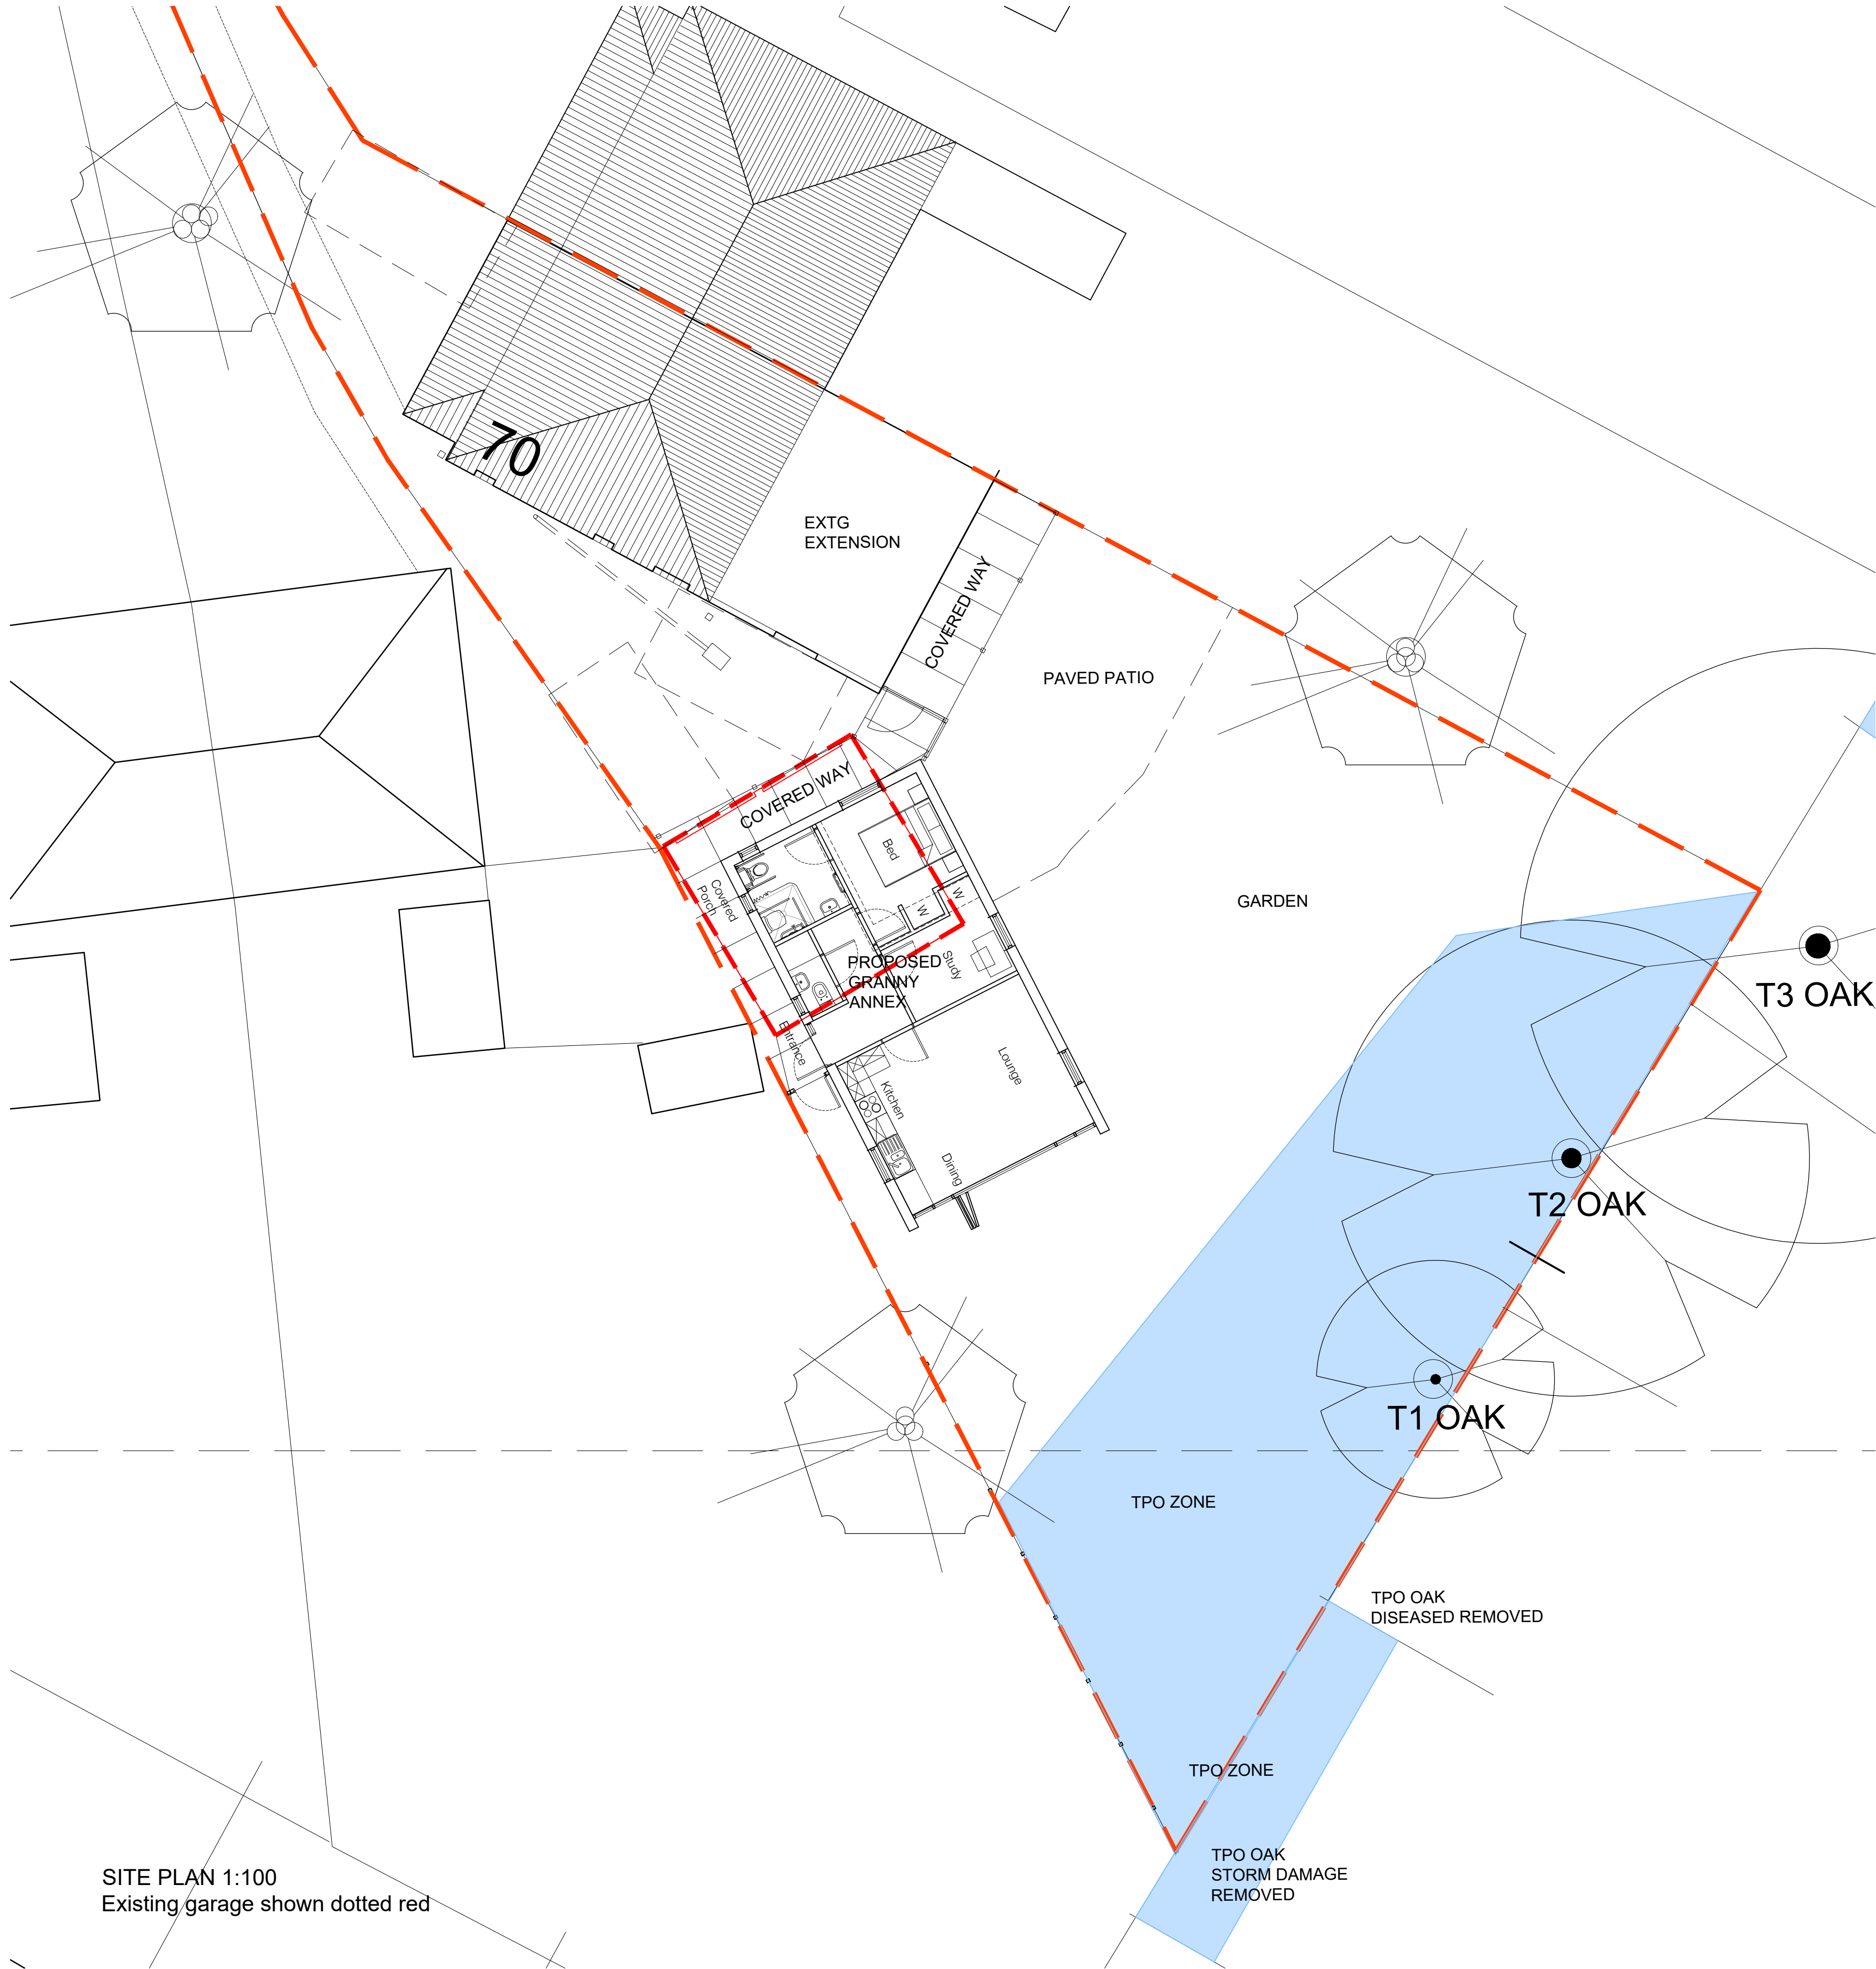


SITE PLAN 1:100  
Existing garage shown dotted red

TPO ZONE

notes:


revisions:

revisions:

 

100mm @A1 / 50mm @A3

NOTE: The contractor is responsible for checking all site dimensions and levels. These should be checked prior to the ordering of any components and before the commencement of the works. All discrepancies should be brought to the attention of the Contract Administrator.

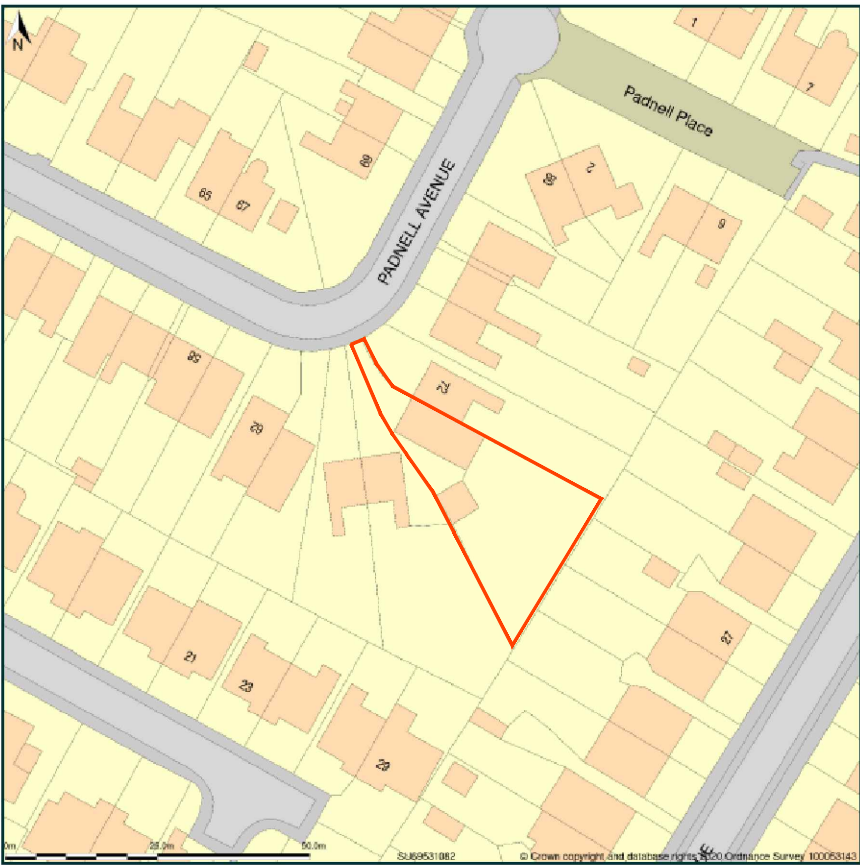

Site Plan shows area bounded by: 469461 93, 110753 31, 46903 35, 110984 73 (at a scale of 1:1250). OS GridRef: SU66531082. The representation of a road, track or path is no evidence of a right of way. The representation of features as lines is no evidence of a property boundary.  
Produced on 5th Nov 2020 from the Ordnance Survey National Geographic Database and incorporating surveyed revision available at this date. Reproduction in whole or part is prohibited without the prior permission of Ordnance Survey. © Crown copyright 2020. Supplied by www.buysplan.co.uk a licensed Ordnance Survey partner (100553143). Unique plan reference: #06572981-A&C48  
Ordnance Survey and the OS Symbol are registered trademarks of Ordnance Survey, the national mapping agency of Great Britain. Buy A Plan logo, pdf design and the www.buysplan.co.uk website are Copyright © Pass Inc Ltd 2020

LOCATION PLAN  
1:1250  
OS MAPPING ON SEPARATE SHEET

Debra Colbourne  
70 Padnell Avenue  
Cowplain

**drawing information** title **GA ground floor plan PROPOSED**

status : Information  
date : September 2020  
scale : 1:100 @ A1  
drawn : AA  
checked : AA



PWP Architects Ltd 61 South Street, Havant, Hampshire PO9 1BZ  
t: 02392 482494 f: 02392 481152  
e: design@pwp-architects.com  
w: www.pwp-architects.com

job: 5712 dwg: 1000 rev: E