



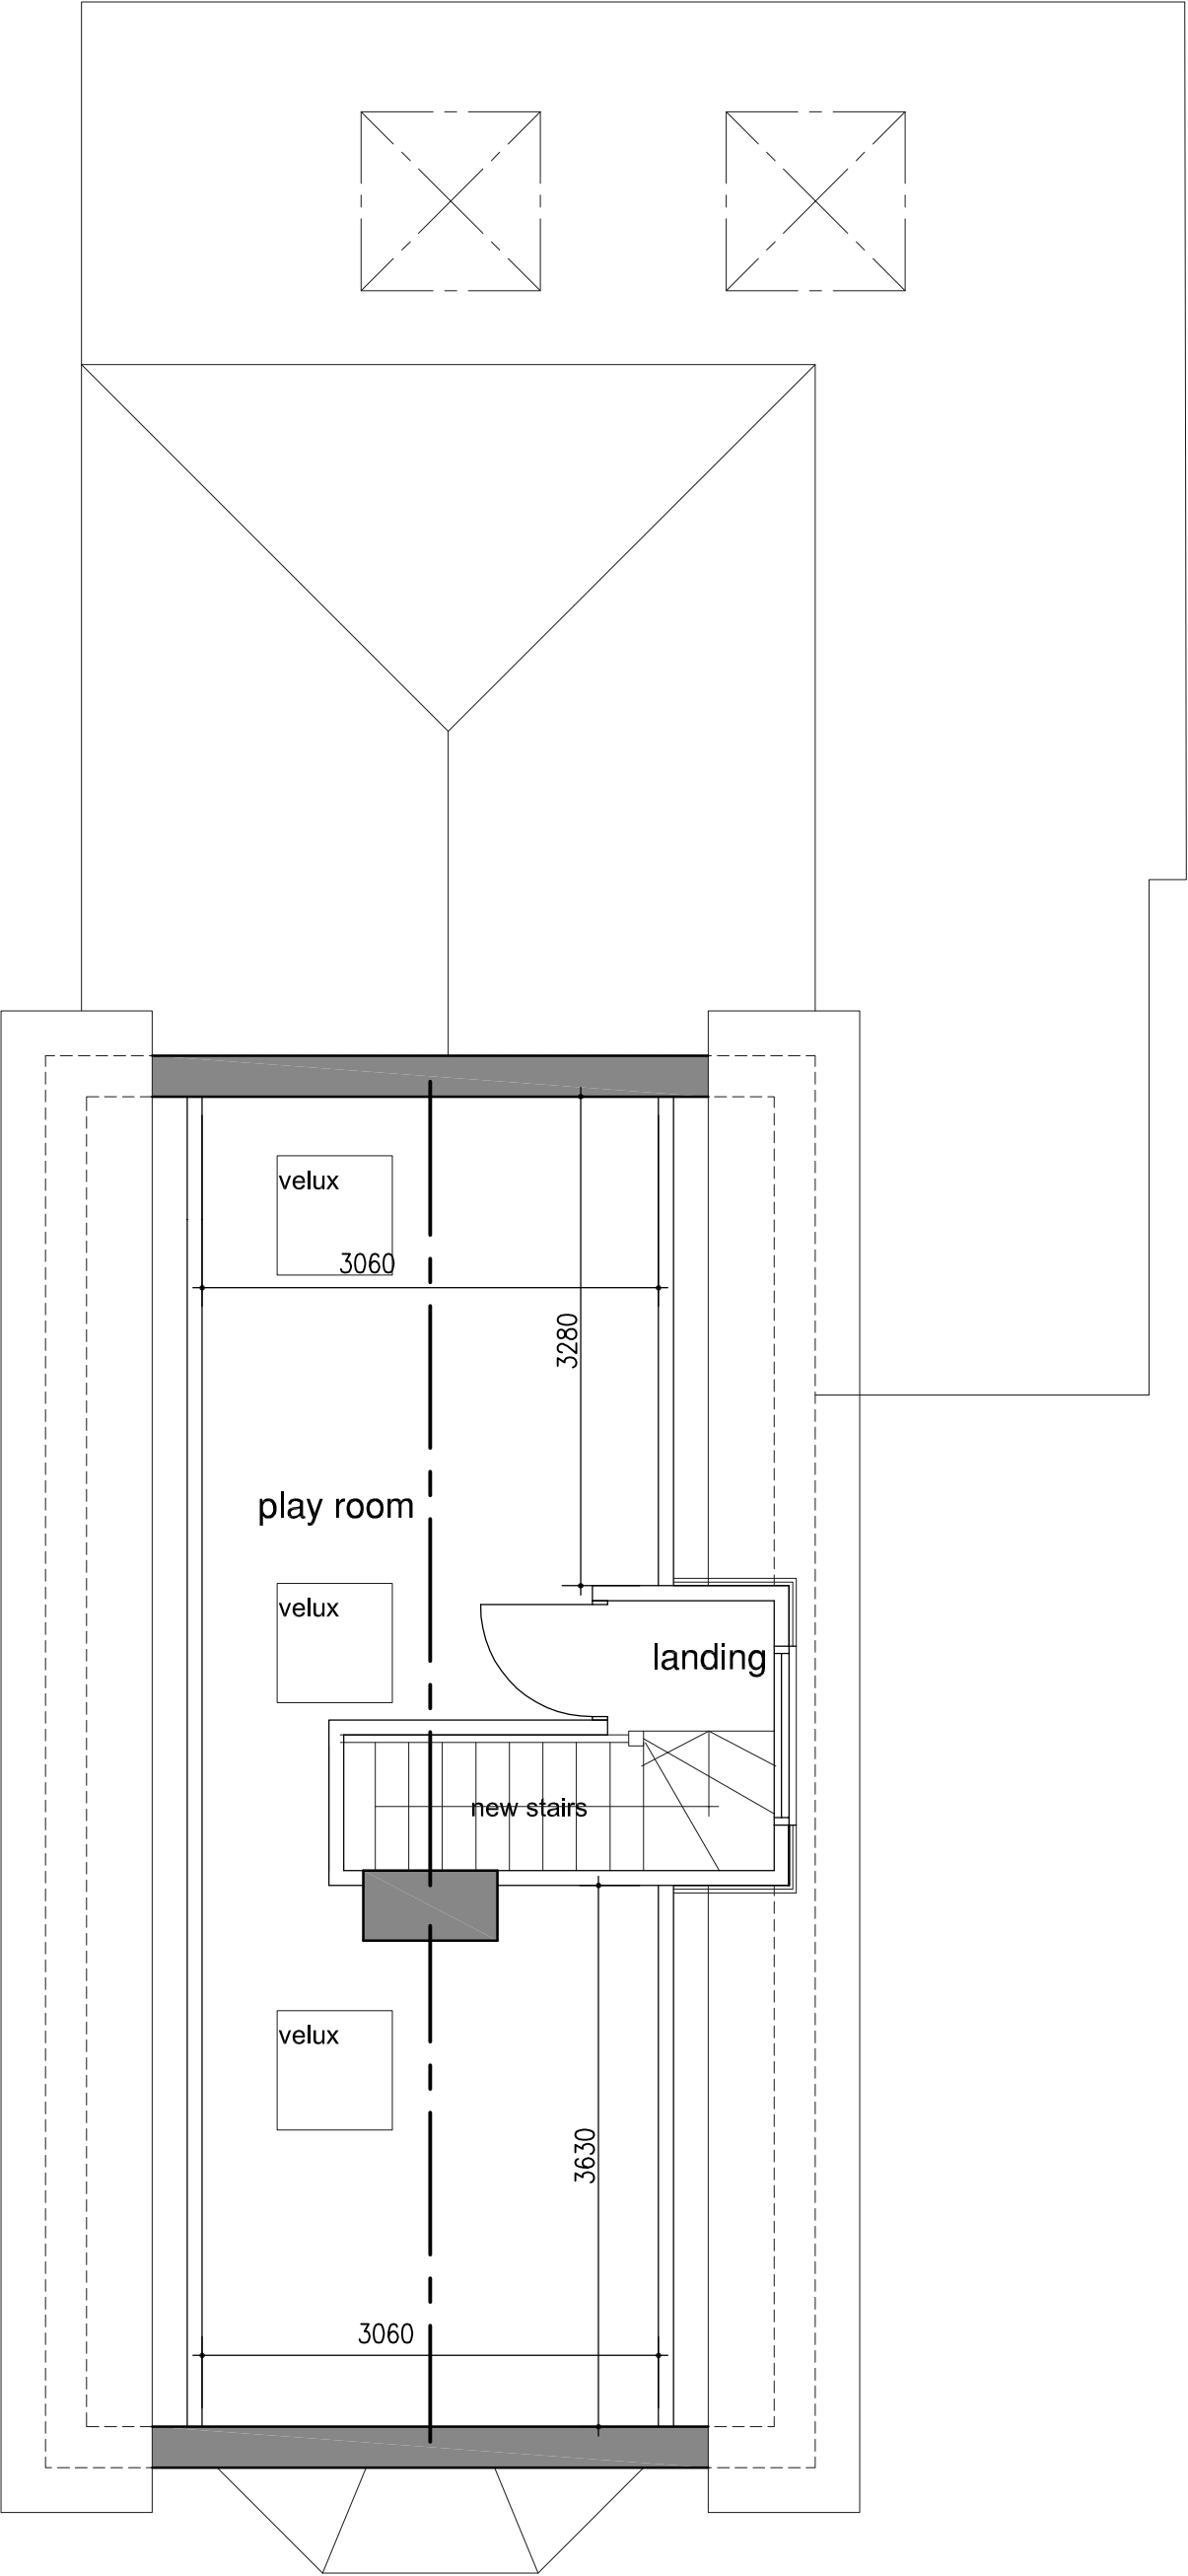

Second Floor Plan

 

PROJECT

Proposed Alterations to
14 Knox Road, Bedhampton

CLIENT

DRG. TITLE

Nexgen Capital Investments Ltd Second Floor Plan

PROJECT NO.

21010

DRAWING NO.

203

SCALE

1:50@A3

REV

B

B	Layout revised	mw 03.06.21	
A	Layout revised	mw 25.05.21	-
Rev	DESCRIPTION	Dwn / Date	Chk / Date
This drawing is copyright and must not be disclosed to third parties without permission Scaled dimensions are not to be used for construction			

Wychwood
Thompsons Lane
Denmead
Hampshire
PO7 6NB

Tel: 01329 288911
Fax: 01329 221913
E-mail: admth@m2architecture.com