
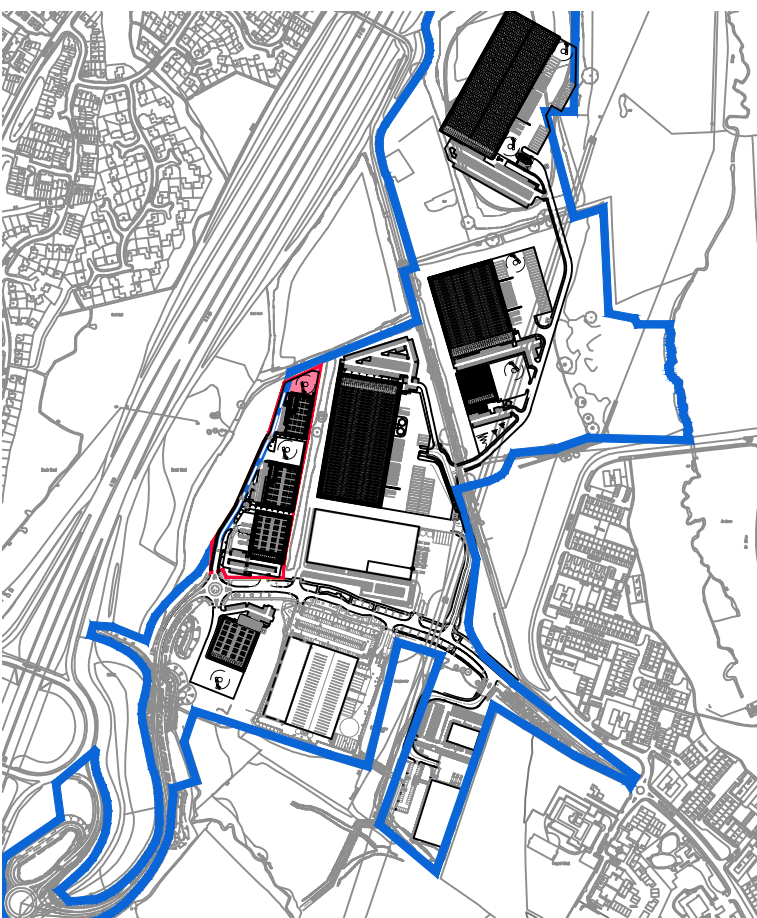


- Dimensions are in millimeters, unless stated otherwise.
- Scaling of this drawing is not recommended.
- It is the recipient's responsibility to print this document to the correct scale.
- All relevant drawings and specifications should be read in conjunction with this drawing.

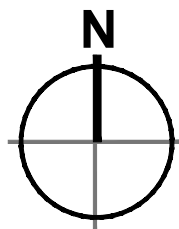

Key Plan_1:10,000 @ A1


- Key;
- Site Boundary
[100.08 Acres / 40.50 Hectares]
 - Plot 5 Boundary
[4.85 Acres / 1.96 Hectares]
 - Proposed 2.4m High Paladin Security Fence
 - Personnel Gate fitted into 2.4m High Paladin Security Fence
 - Proposed Manual Swing Security Gate
 - Timber Hit & Miss Fence to Bin Store

B	STAGE 3 ISSUE	AT	MDS	07.10.21
A	DRAFT STAGE 3 ISSUE	AT	MDS	01.10.21
rev	amendments	by	ckd	date

DUNSBURY PARK, MASTERPLAN,
PORTSMOUTH
UNIT 502, SITE SECURITY PLAN



RIBA PoW Stage:	3 - Spatial Coordination
Document Suitability:	S1
Drawn / Checked:	AT / MDS
Date:	01.10.2021
Scale:	1:250 @ A1
UMC Project Number:	20179
Document Reference:	Drawing no: Revision:
DP - UMC - 502 - XX - DR - A	1054 B

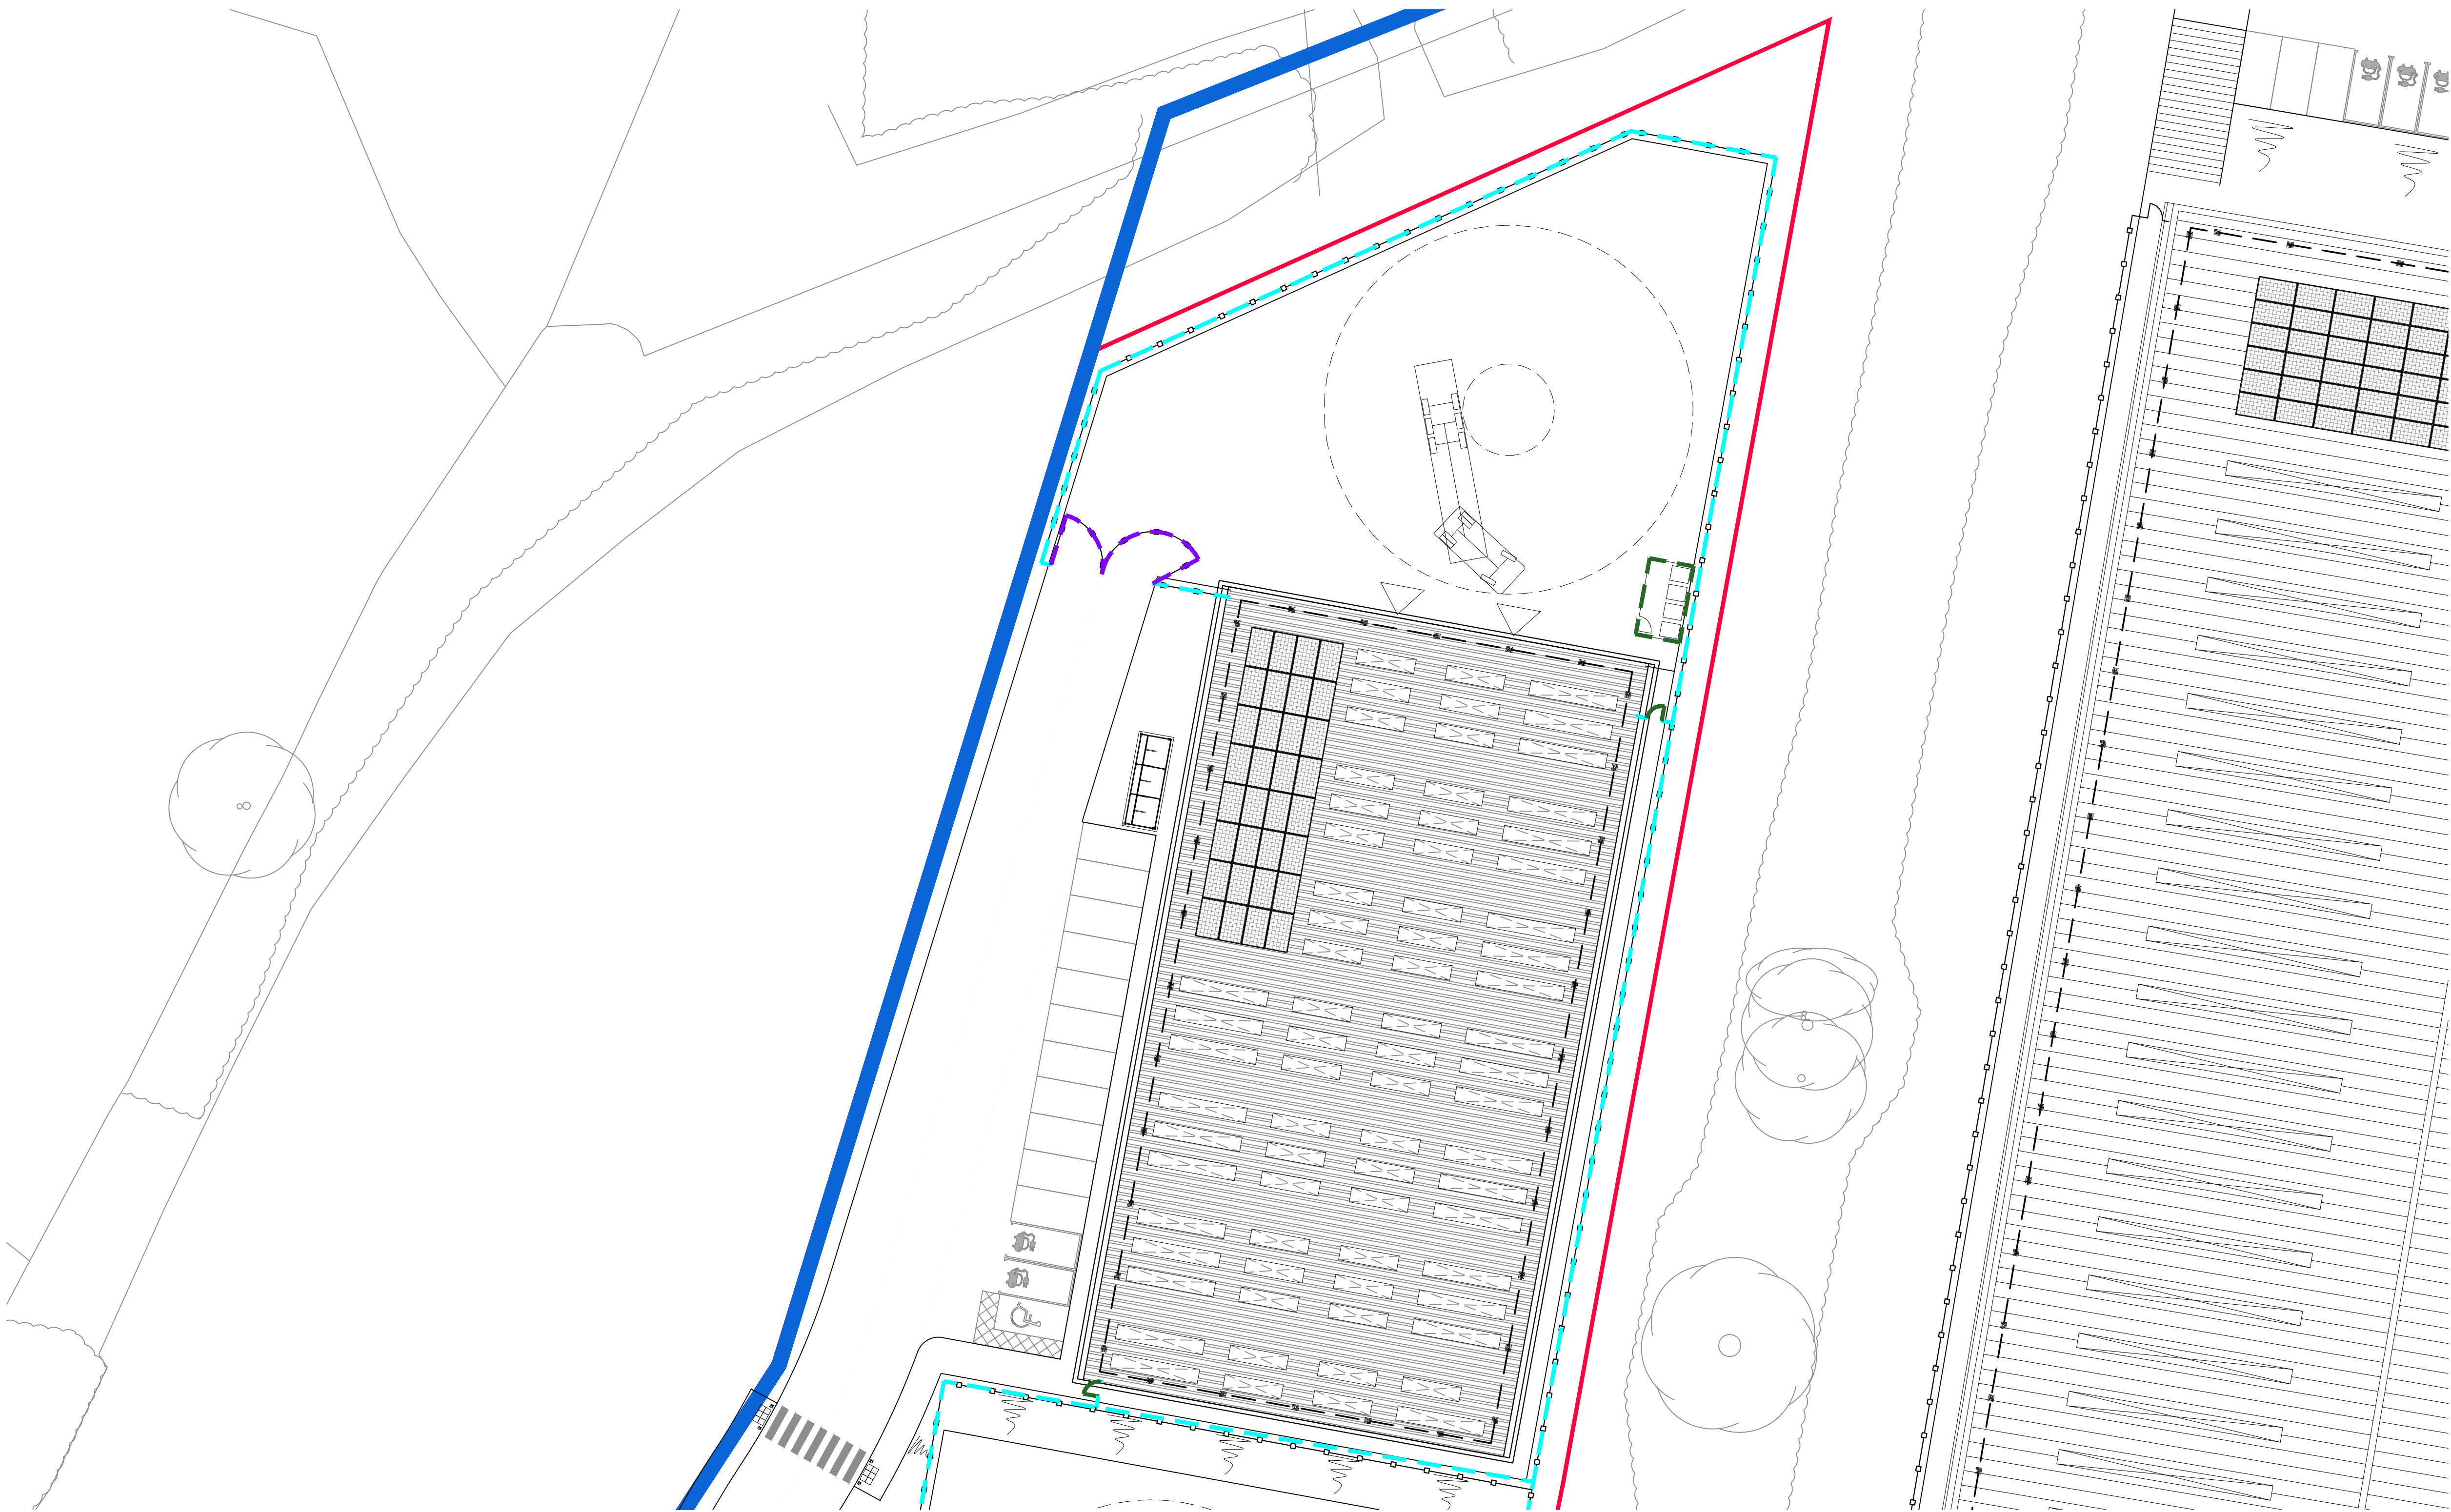

Unit 502, Site Plan_1:250 @ A1



Paladin Fence Example Image Scale N/A



Sliding Gate Scale N/A



Personnel Gate Scale N/A

